




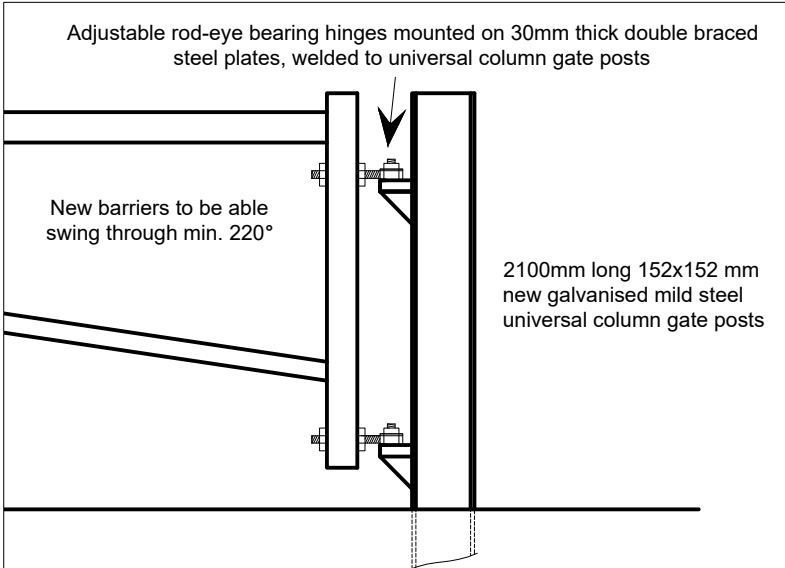


SIDE ELEVATION OF GATE POST
Scale - 1:20

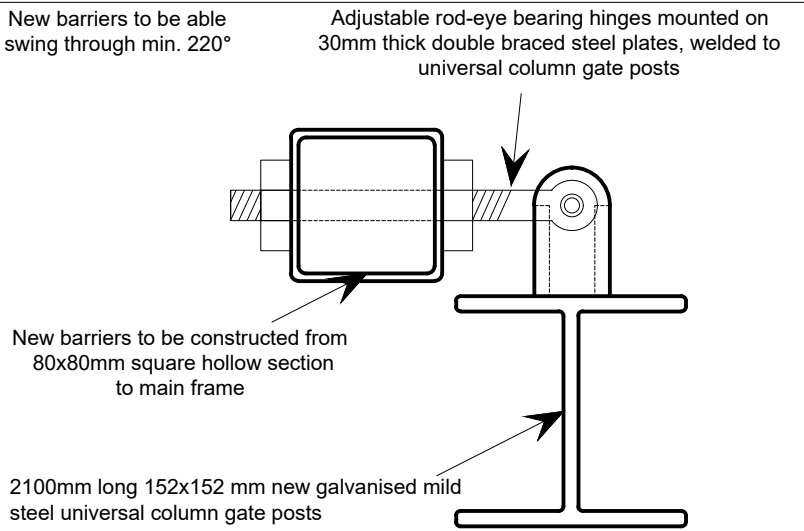


PROPOSED HINGE DETAIL (PLAN)
Scale - 1:5

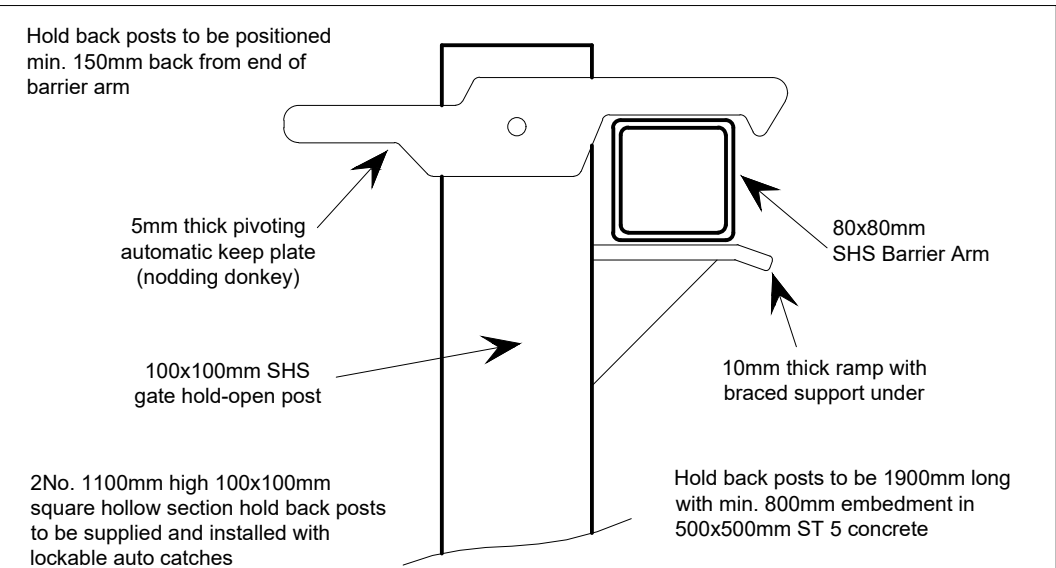

PROPOSED GATE HOLD-BACK DETAIL (END)
Scale - 1:5

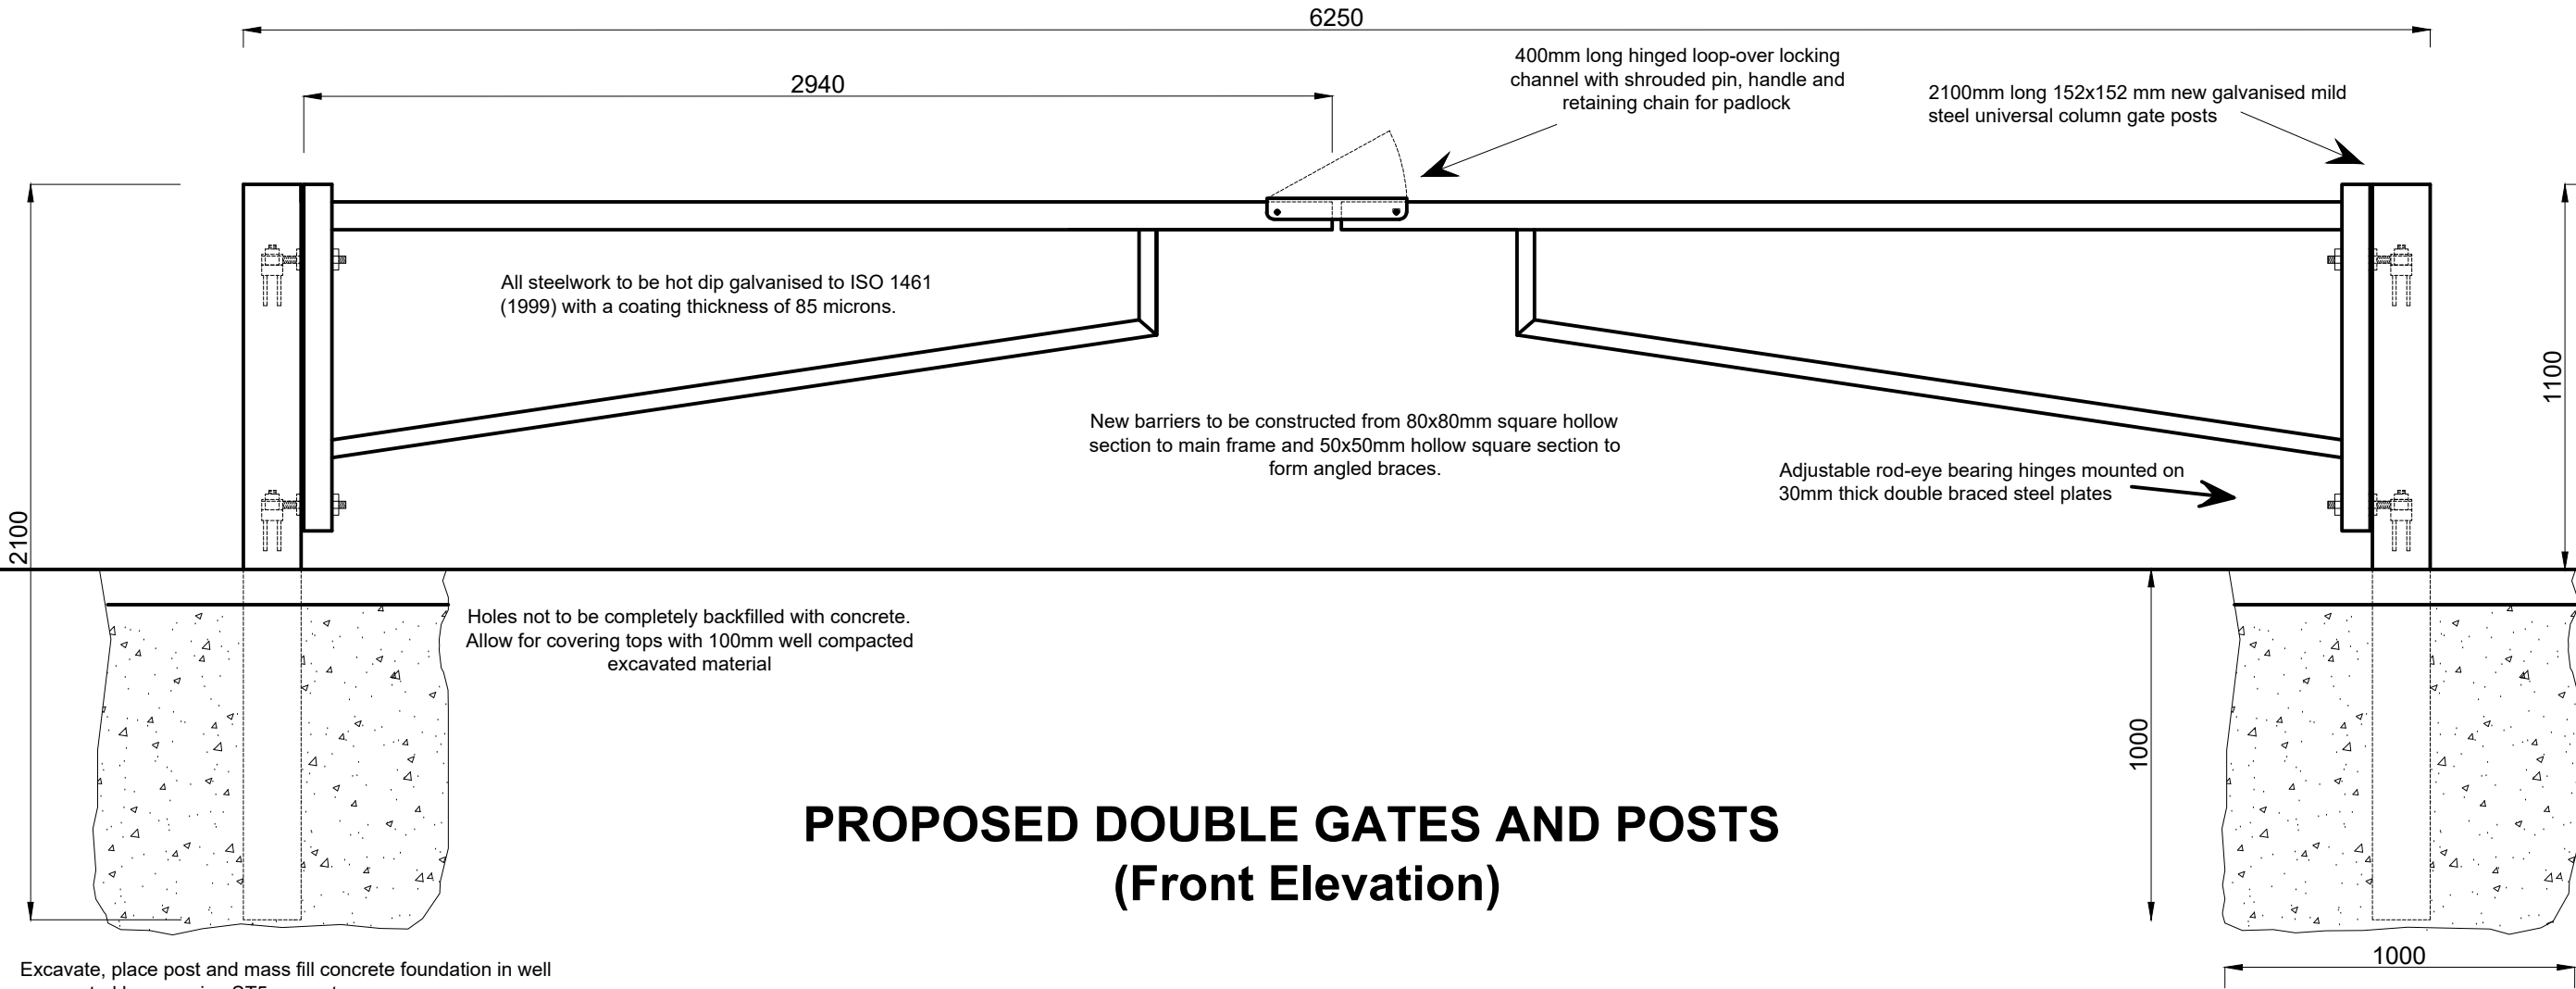

PROPOSED DOUBLE GATES AND POSTS
(Front Elevation)

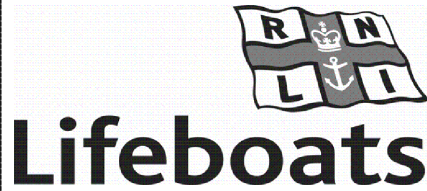

Station
Hayling Island Lifeboat Station

Title
Proposed New Gate to Foreshore Car Park

Date.
NOV 2021

Drawn By.
ALH

Checked.
BY

Scale.
A3: 1/20

Rev.
0

Drawing No.
SE 05/001

ROYAL NATIONAL LIFEBOAT INSTITUTION
SOUTH EAST ESTATES
WEST QUAY ROAD
POOLE DORSET

Tel: 07971 990102
 Email: andrew_harris2@rnli.org.uk