



PHYSICAL SCALE IN METERS @ 1:100


NOTES:
This drawing has been produced solely for PLANNING/DESIGN.
Do not Scale from this Drawing except for planning purposes.
Any drainage shown is presumed and to be checked with record drawings, before any commencement on site.
This drawing is the copyright of MF Designs Ltd.
proposed new greenhouse
8.8 x 3.2m

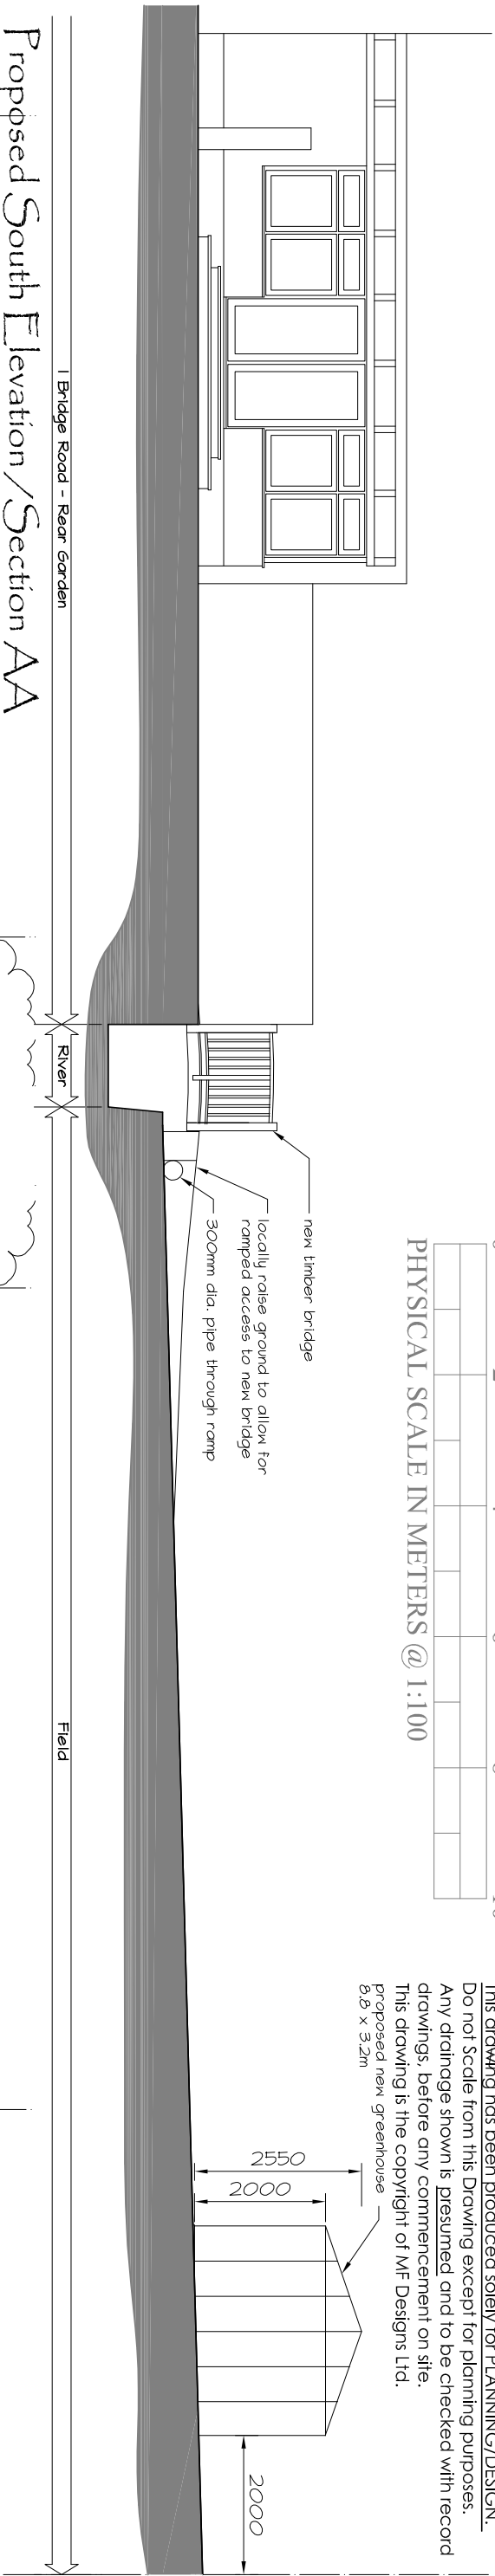


Proposed South Elevation / Section AA

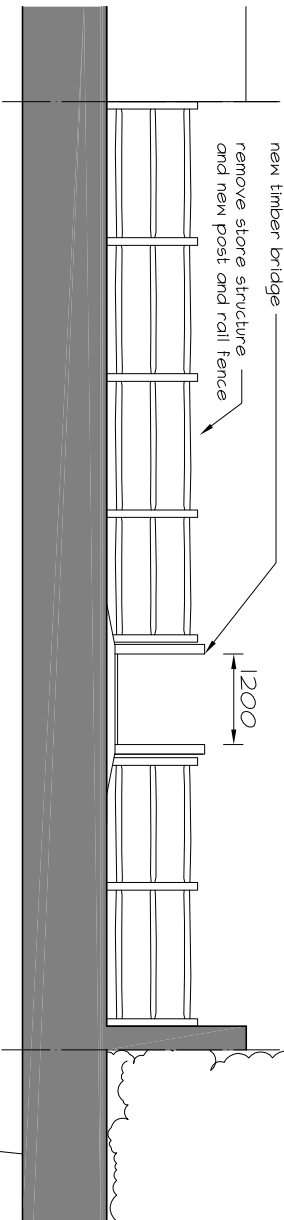

Proposed Bridge West Elevation

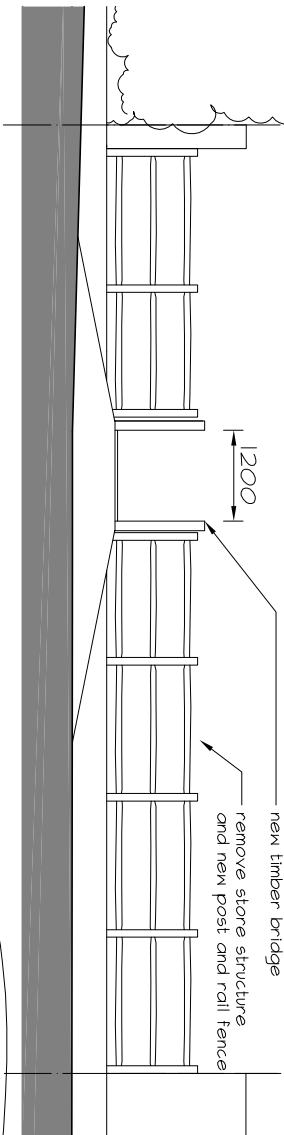

Proposed Bridge East Elevation

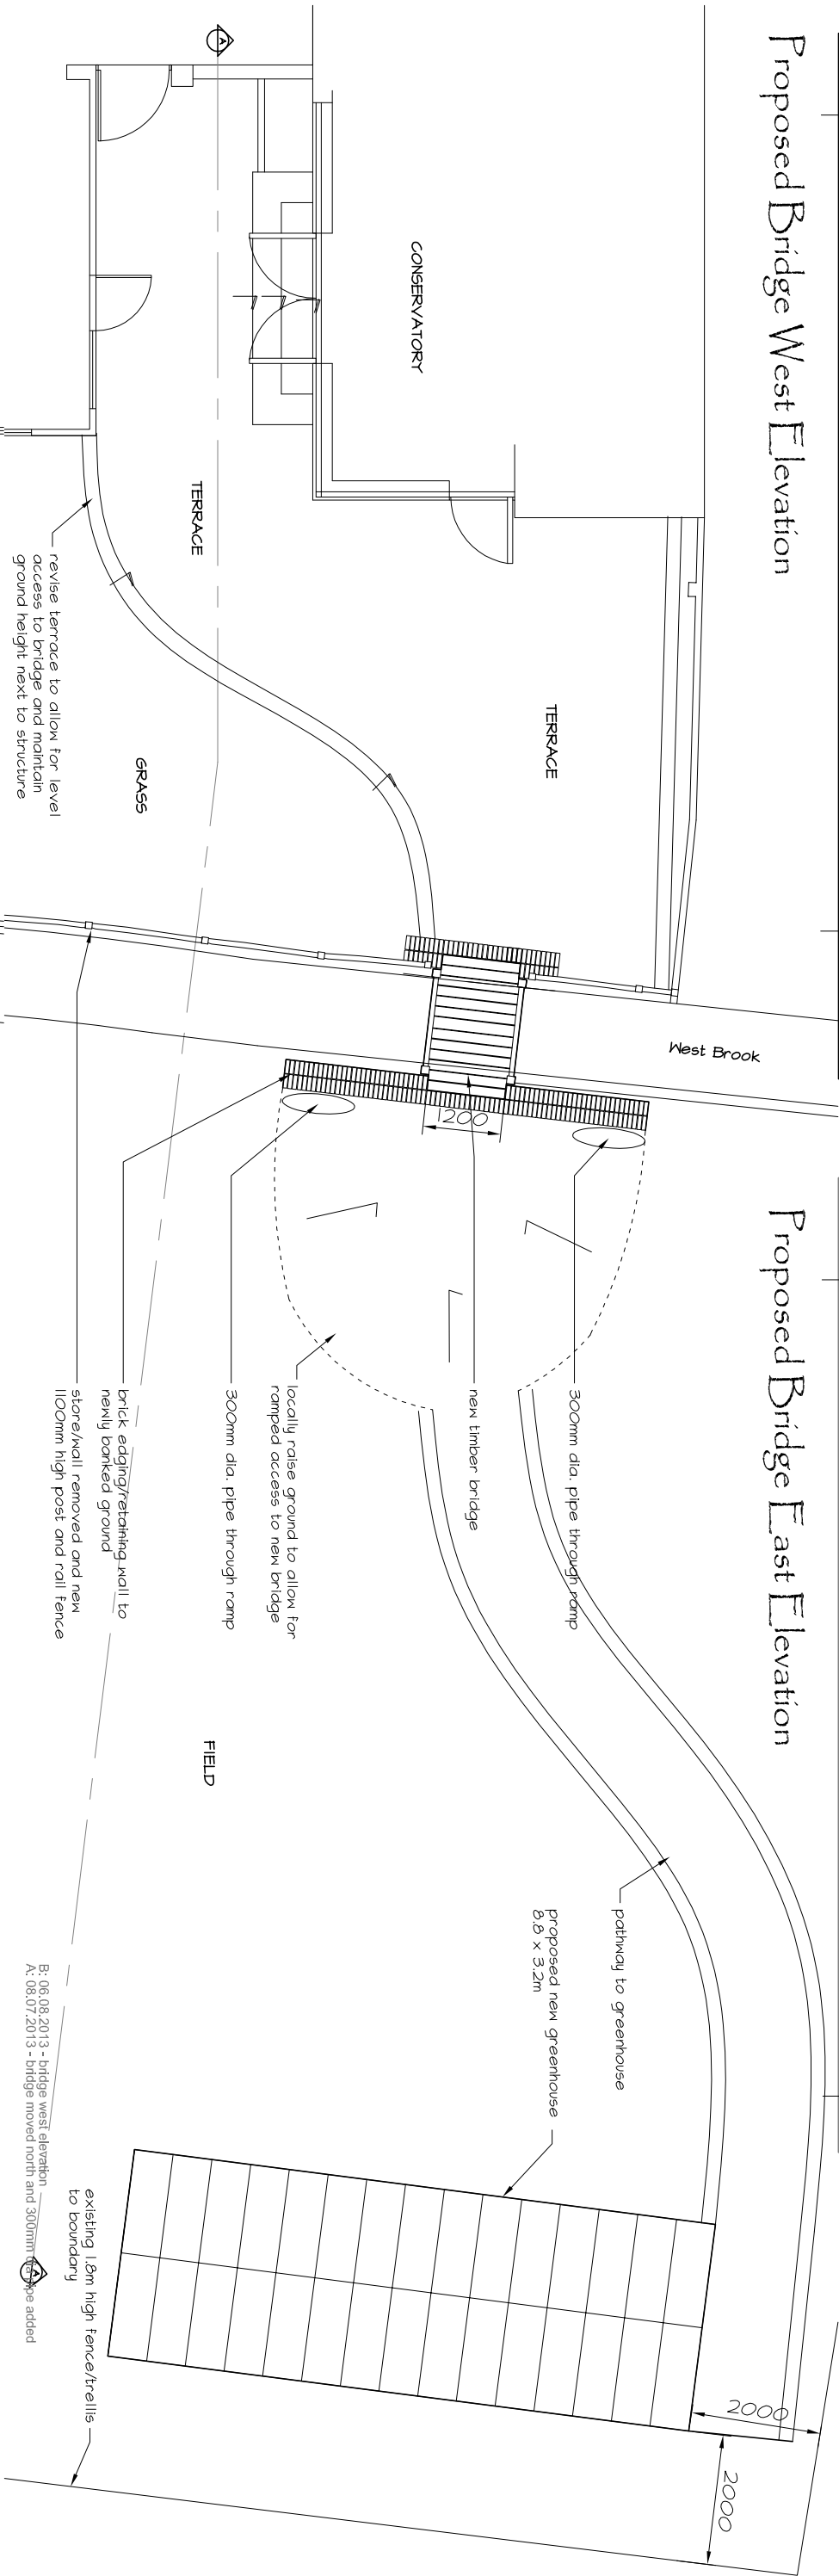

mf designs ltd

Chartered Architects



52 King Street • Emsworth • Hampshire • PO10 7AZ

01243 377766

Director: Martin Farrer RIBA • Co Registration No.4507379

admin@mfdesigns.org.uk

Date: June 2013

Job No: 3071

Scale: 1:100

Dwg No: P_01 B

NEW BRIDGE OVER RIVER AND NEW GREENHOUSE WITHIN GARDEN FIELD
1 Bridge Road, Emsworth, Hampshire. PO10 7DT