




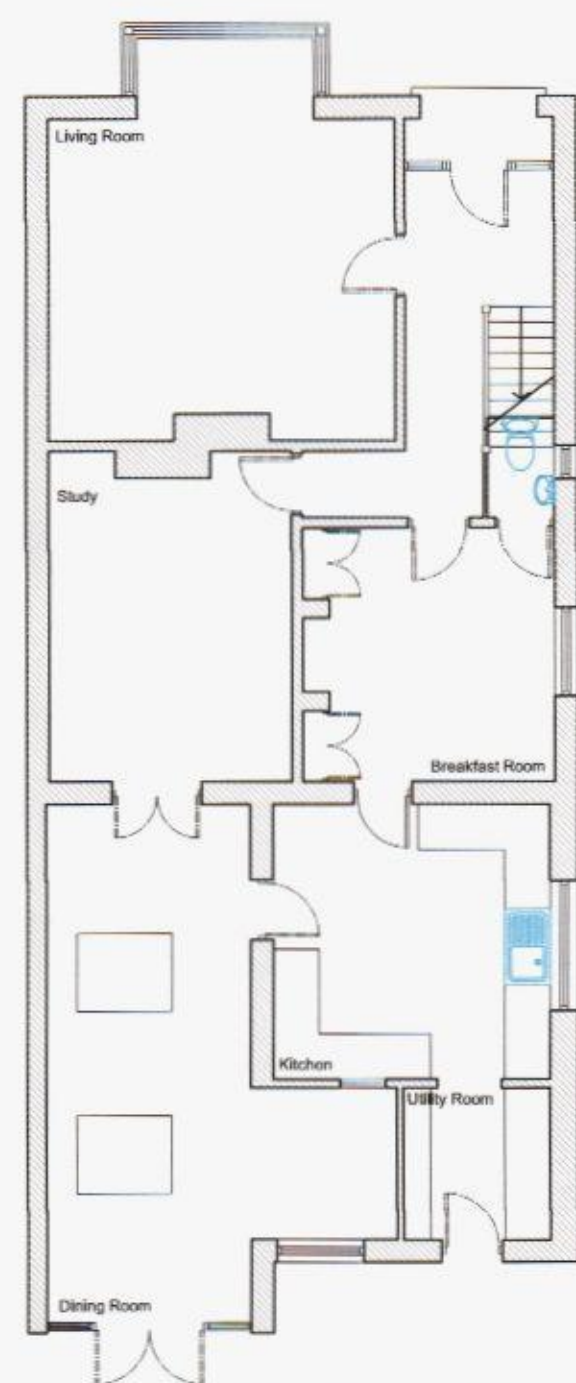

Existing Ground Floor Plan @ 1:100

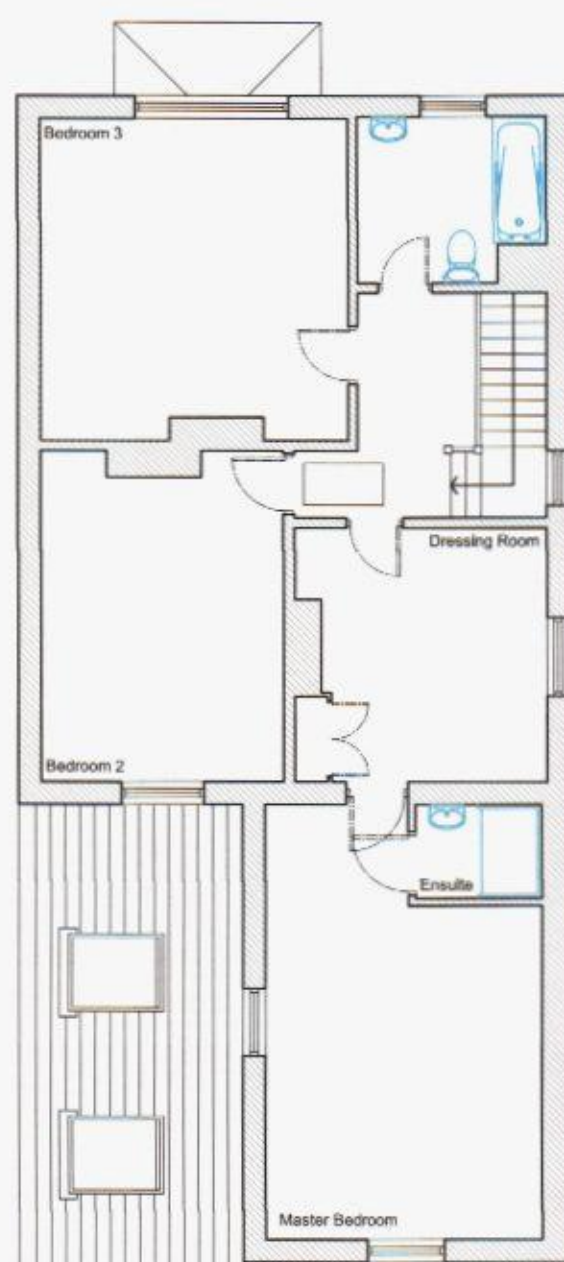

Existing First Floor Plan @ 1:100

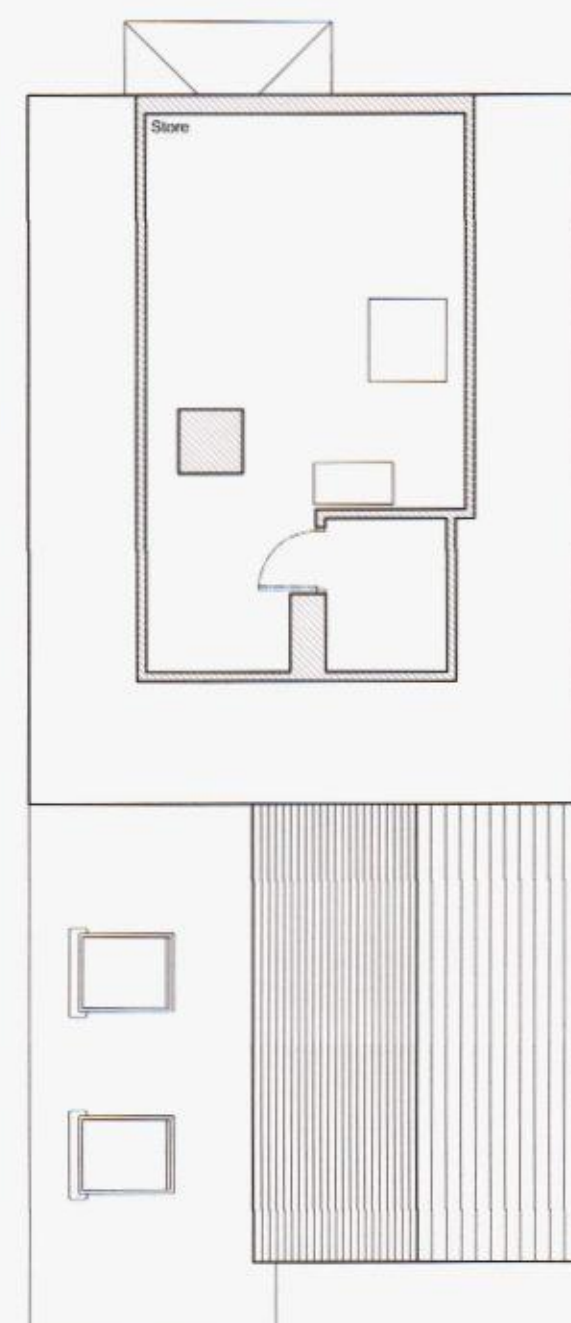


Existing Second Floor Plan @ 1:100




Existing West Elevation @ 1:100



Existing North Elevation @ 1:100

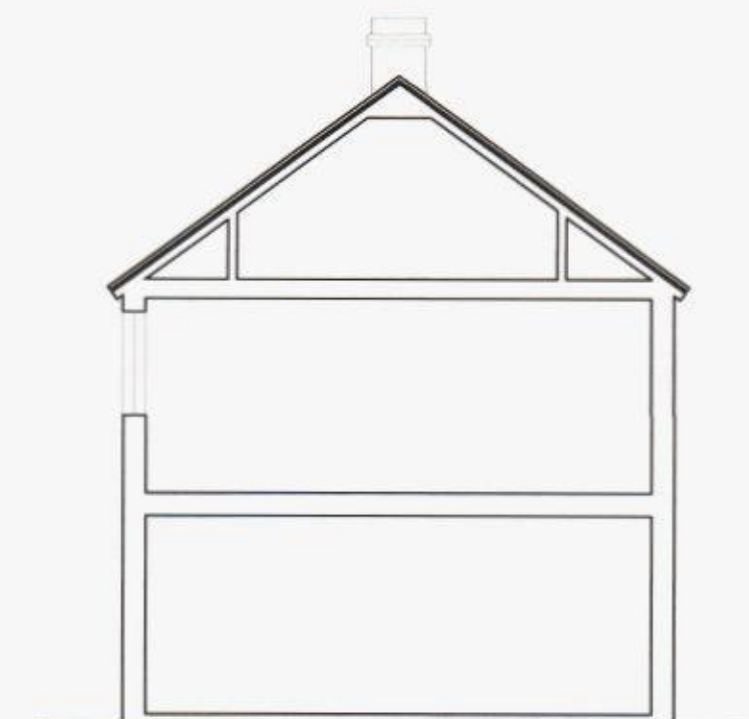

Existing Section @ 1:100

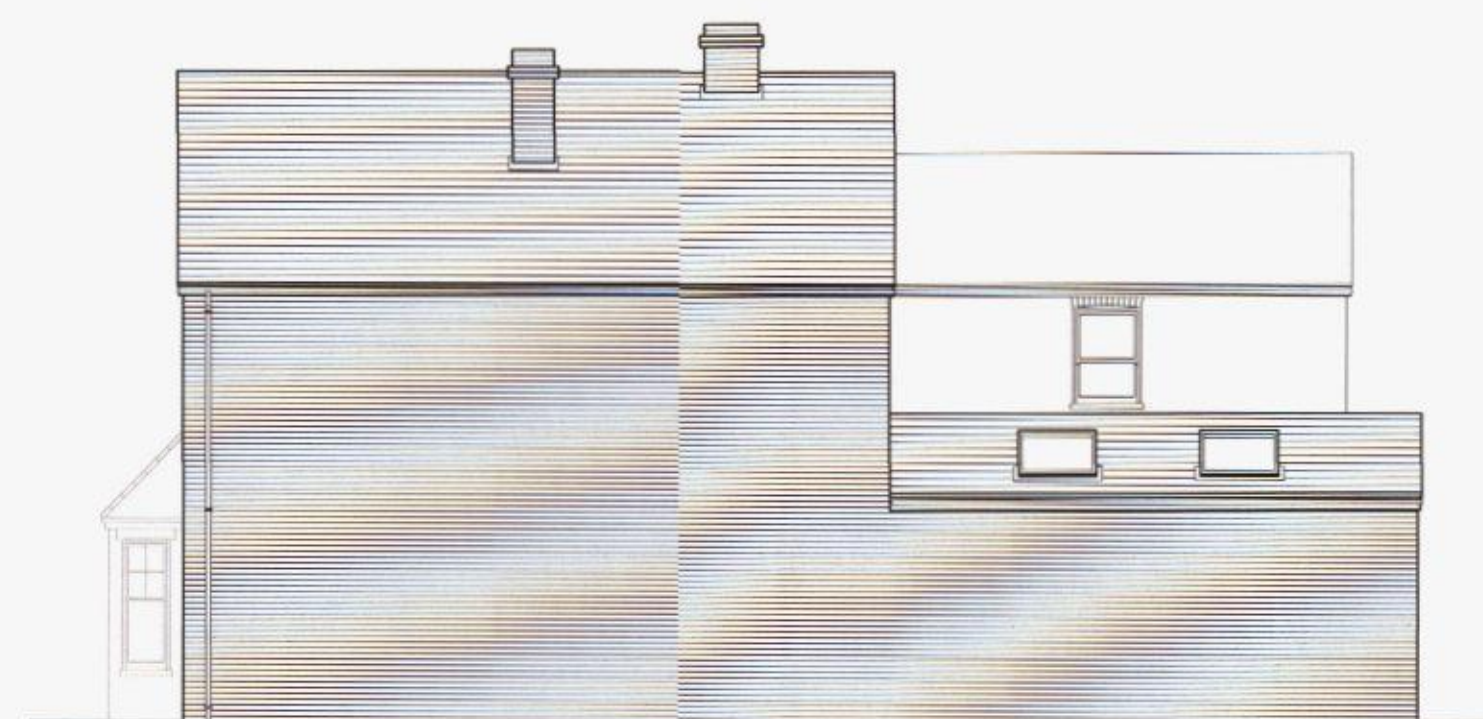

Existing East Elevation @ 1:100




Existing South Elevation @ 1:100



Site Location Plan @ 1:1250
Ordnance Survey, (c) Crown Copyright 2013. All rights reserved. Licence number 100022432




Site Block Plan @ 1:500
Ordnance Survey, (c) Crown Copyright 2013. All rights reserved. Licence number 100022432

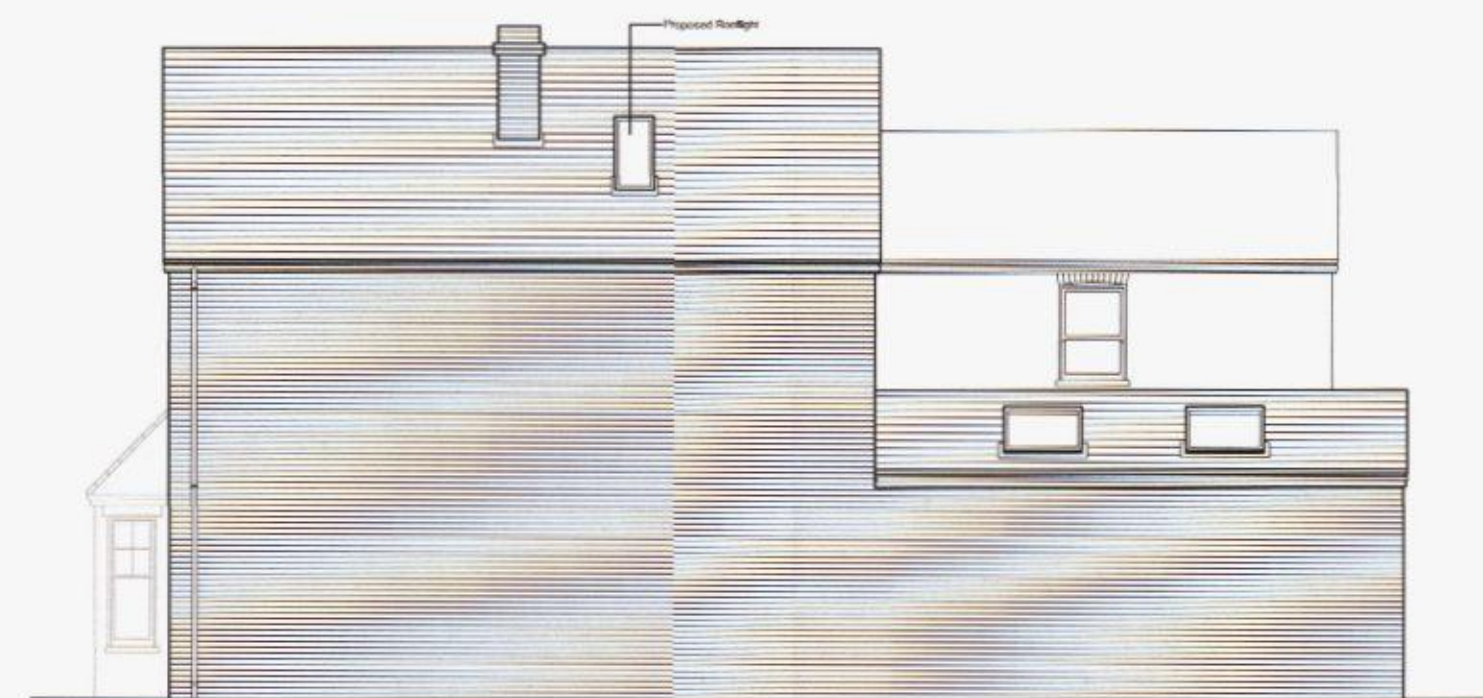

Proposed West Elevation @ 1:100



Proposed North Elevation @ 1:100

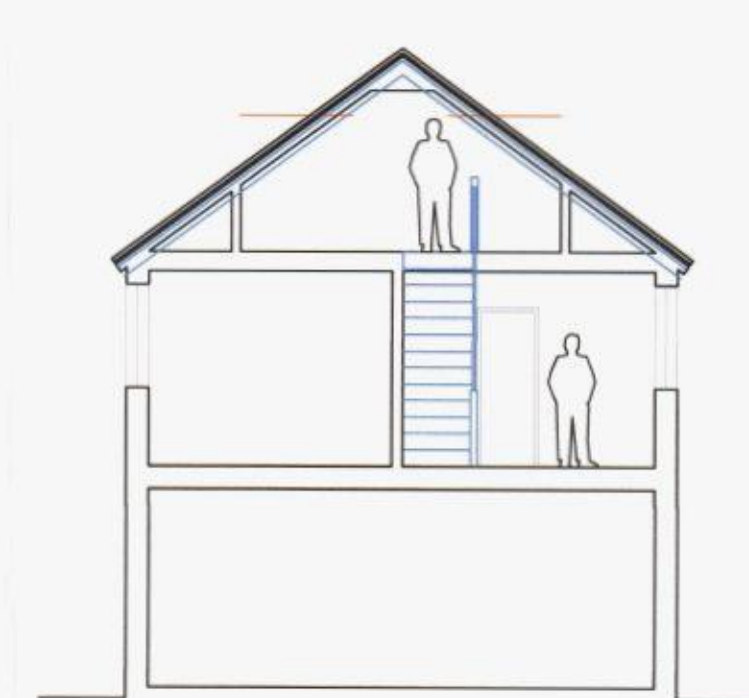


Proposed Section @ 1:100




Proposed East Elevation @ 1:100




Proposed South Elevation @ 1:100

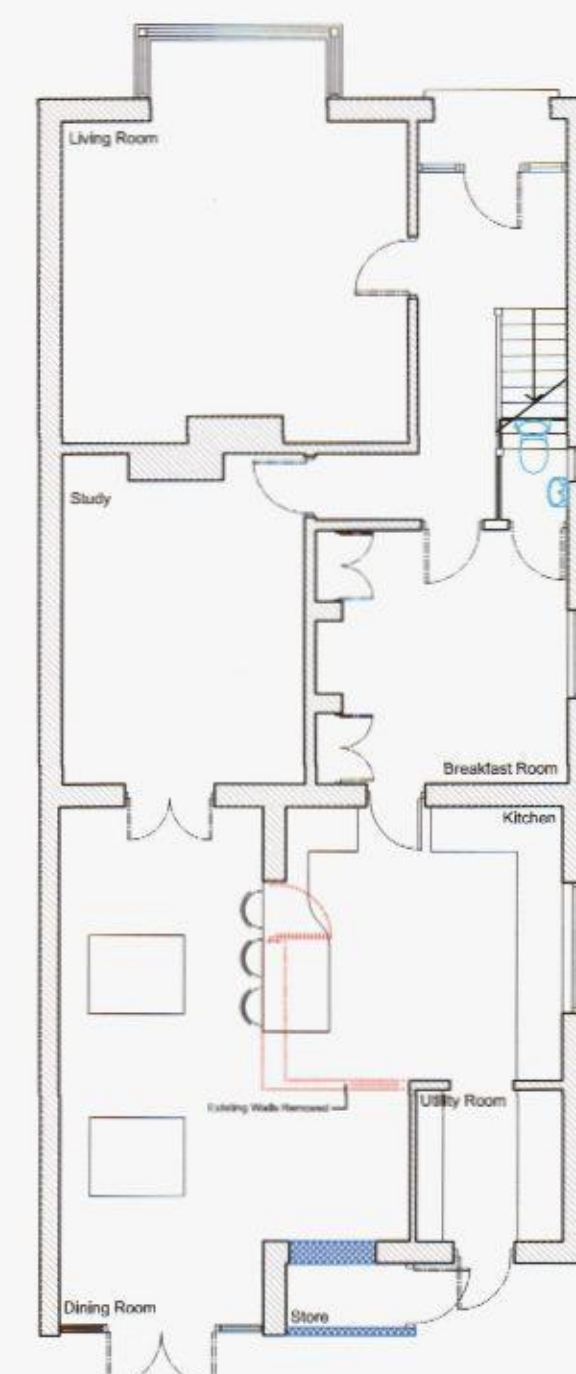

Proposed Ground Floor Plan @ 1:100

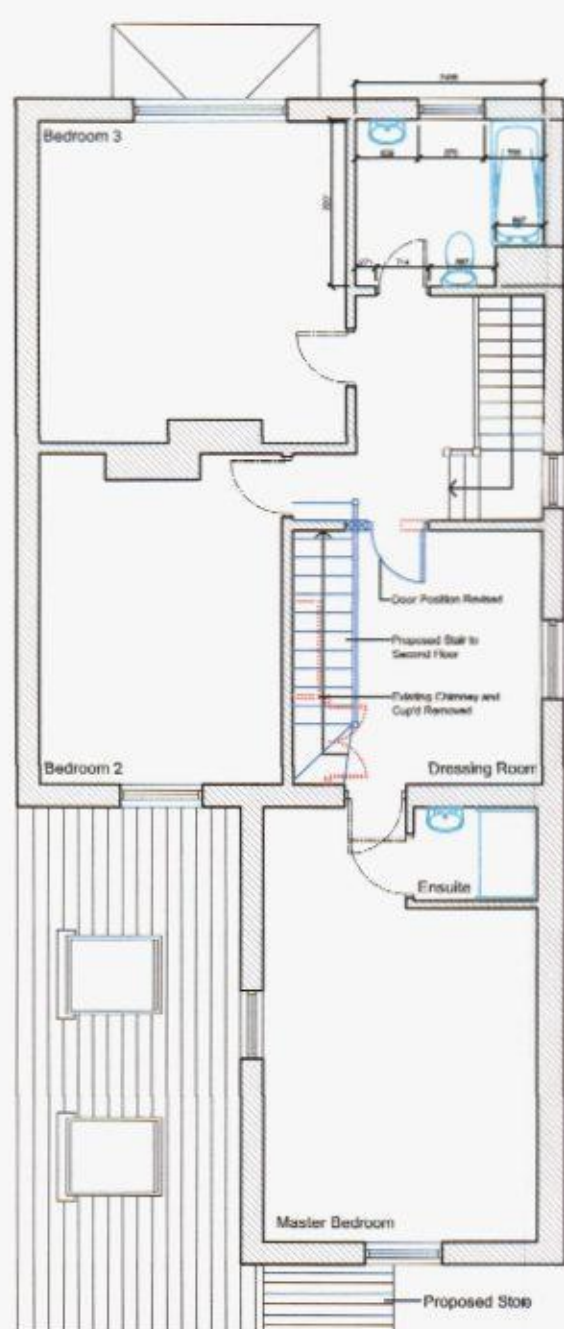

Proposed First Floor Plan @ 1:100

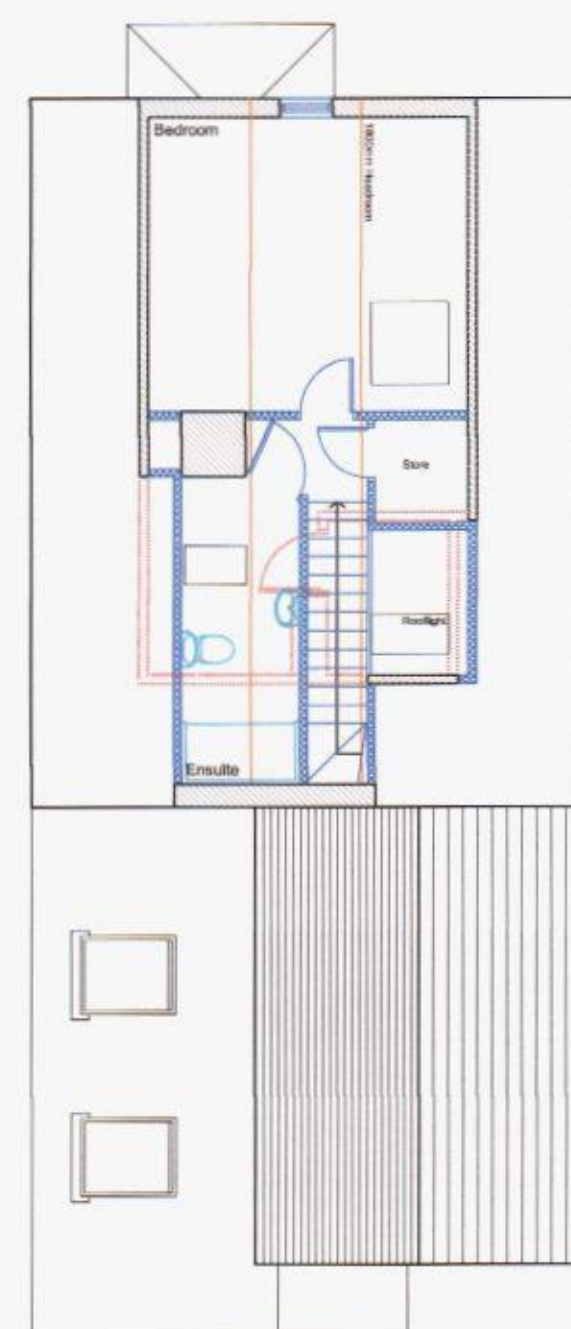

Proposed Second Floor Plan @ 1:100

NOTES:
Dimensions to be checked on site before commencing work. Any discrepancies shall be reported to the architect immediately.
Do not scale from these drawings except for planning purposes.
Use figured dimensions only.
Where applicable this drawing is to be read in conjunction with other consultants' drawings.
All drawings to be read in conjunction with specification and all other drawings including structural engineer and mechanical and electrical drawings / specification

REV	DATE	AMENDMENT	DRAWN
C	19.6.13	Revised following email from client	THGD
B	13.5.13	Revised following email from client	THGD
A	13.5.13	Revised following meeting with client	THGD

hd
architects
Helyer Davies Architects Ltd
1 The Old Flour Mill,
Emsworth, PO10 7BT
01243 370 715
www.hdarchitects.co.uk mail@hdarchitects.co.uk

CLIENT
Mr and Mrs J Tweddell

PROJECT
48 Victoria Road
Emsworth
Hampshire
PO10 7NJ

DRAWING
Existing and Proposed

SCALE
Varies

DATE June 2013 **DRAWN** TD
DRAWING NUMBER 13042/002 **REVISION** B