



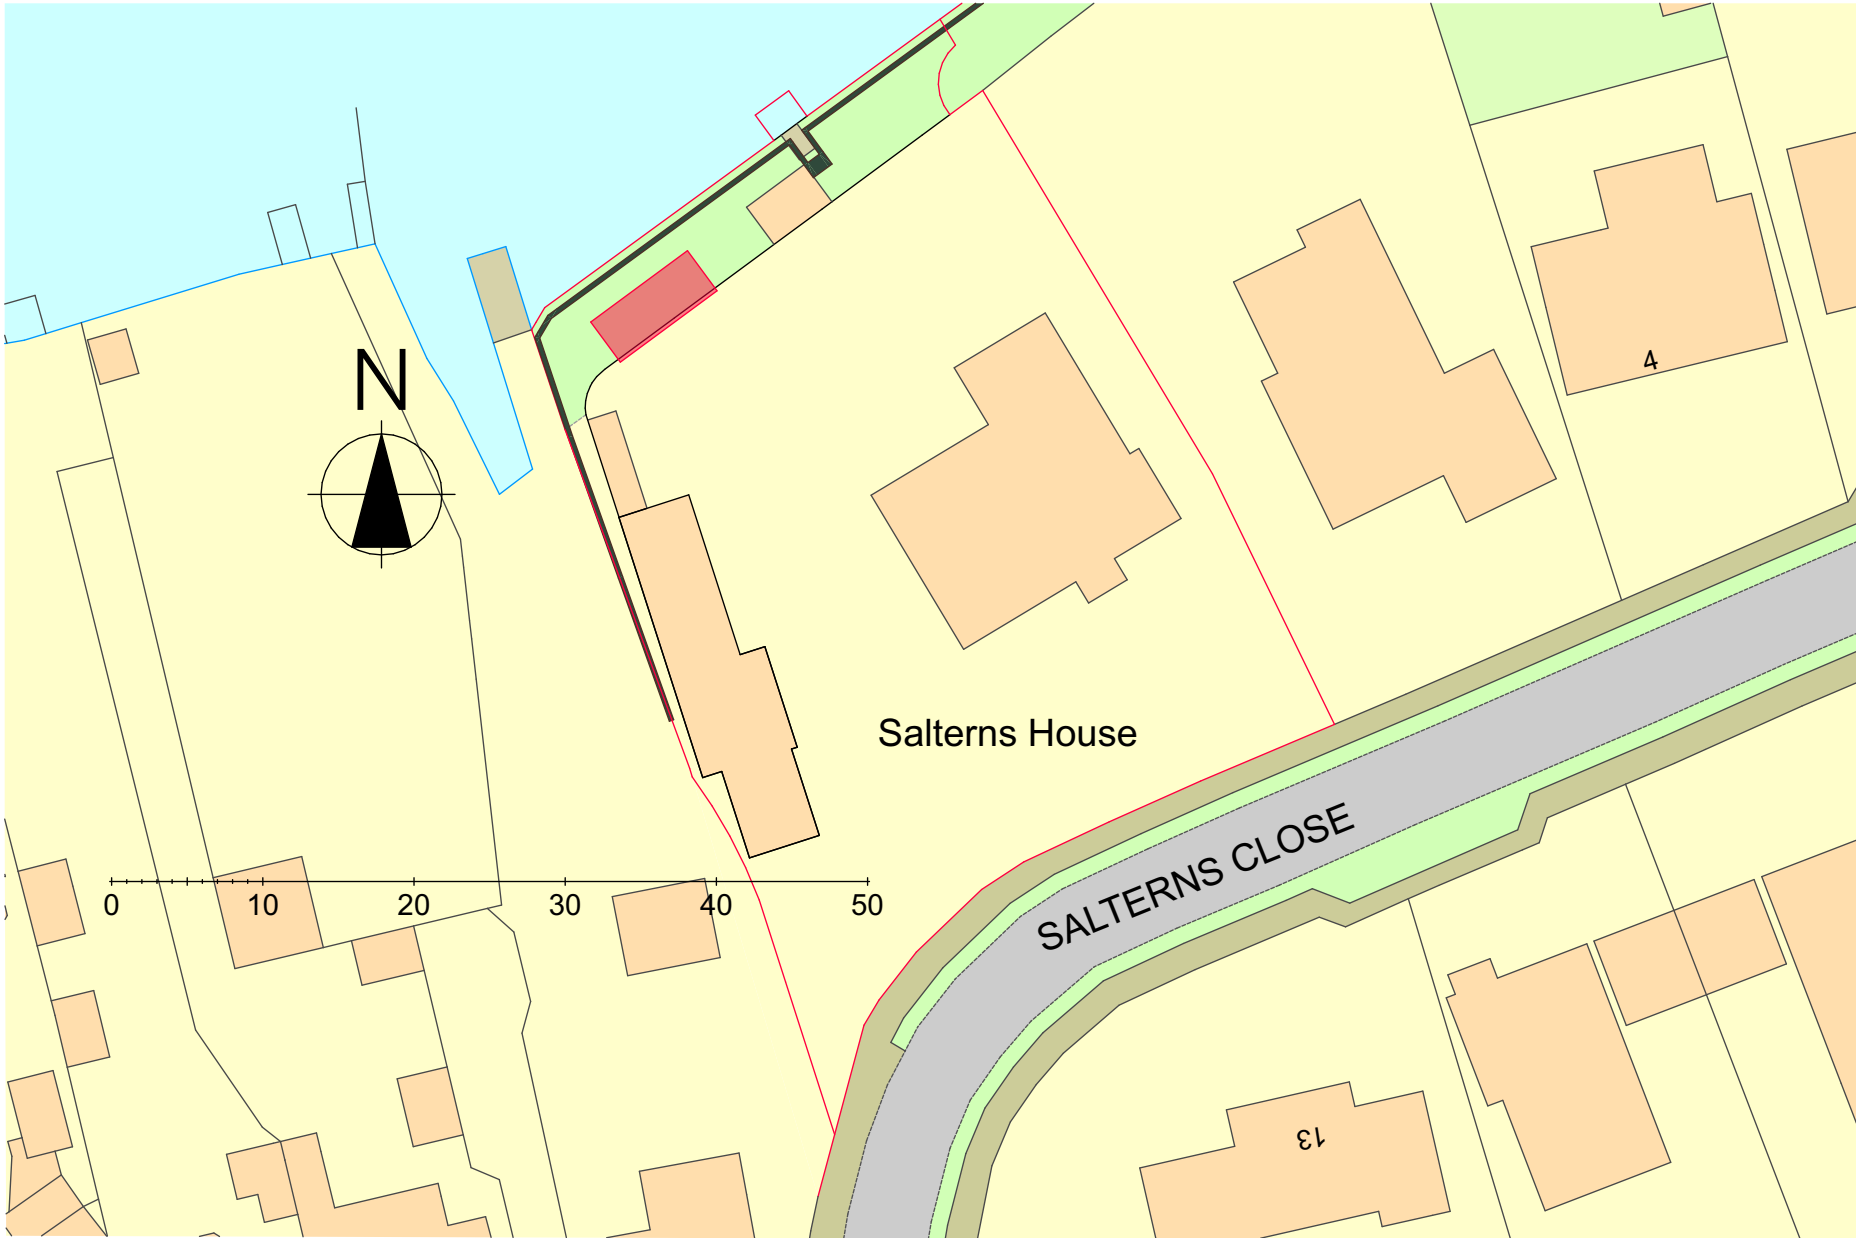


Site Plan 1:500

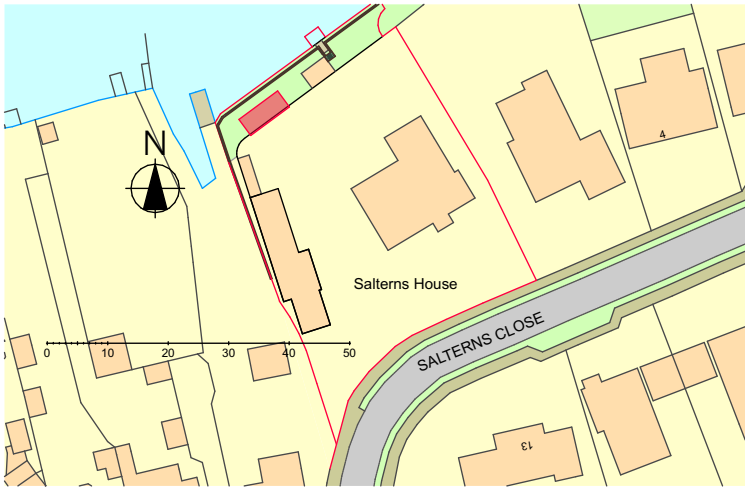

Crown copyright and database rights 2018 Ordnance Survey 100035207

Location Plan 1:1250

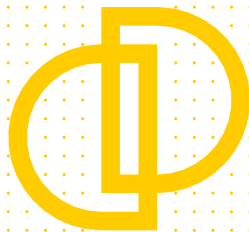

**Downland
Design Ltd.**

Issue Date

Date printed

08/09/2021

For:

Mr Chris Molloy

Proposed Sunroom

Salterns House
1 Salterns Close
Hayling
PO11 9PL

Proposed Plans

Scale @ A3

1:1250,
1:500

Drawing:

Block Plan A3

Drawing Number

project	number	rev
---------	--------	-----

1928 - 02.4		
-------------	--	--