


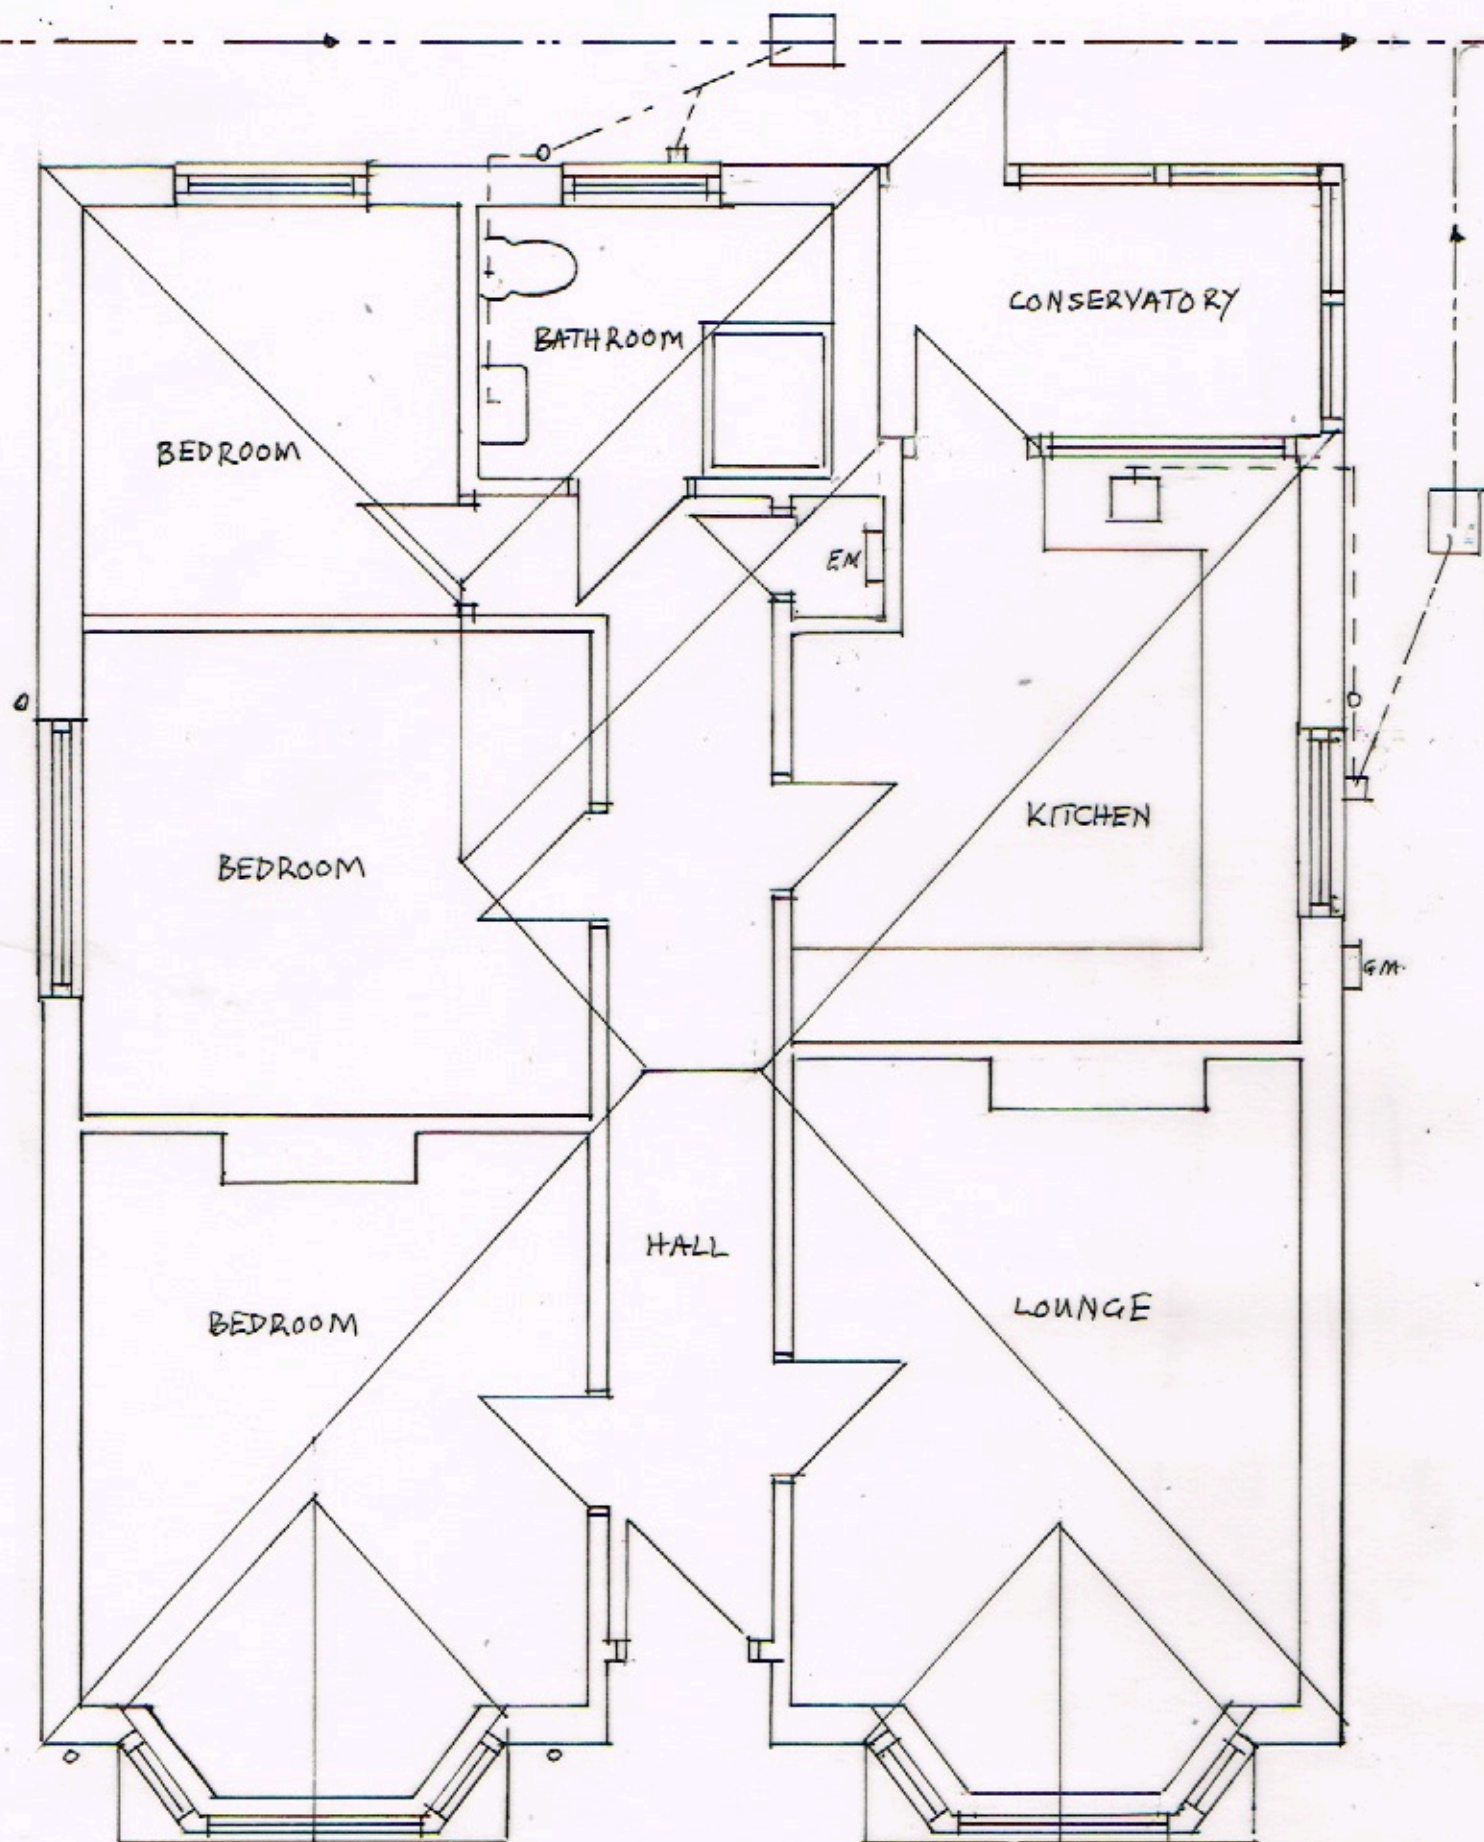

EXISTING FLOOR PLAN

SCALE 1: 50 @ A3

PROJECT:	Loft Conversion and Single Storey Rear Extension	
DRAWING:	Existing Floor Plan	Scale: 1 : 50
ADDRESS:	33 Maylands Road Bedhampton Havant P09 3NR	
CLIENT:	Mike Laverton	Tele: 07747353205