


NB
(i) FIGURED DIMENSIONS MUST BE TAKEN IN
PRESENCE TO CALLED DIMENSIONS AND SITE
DIMENSIONS ARE TO BE CHECKED BEFORE WORK
IS PUT IN HAND.

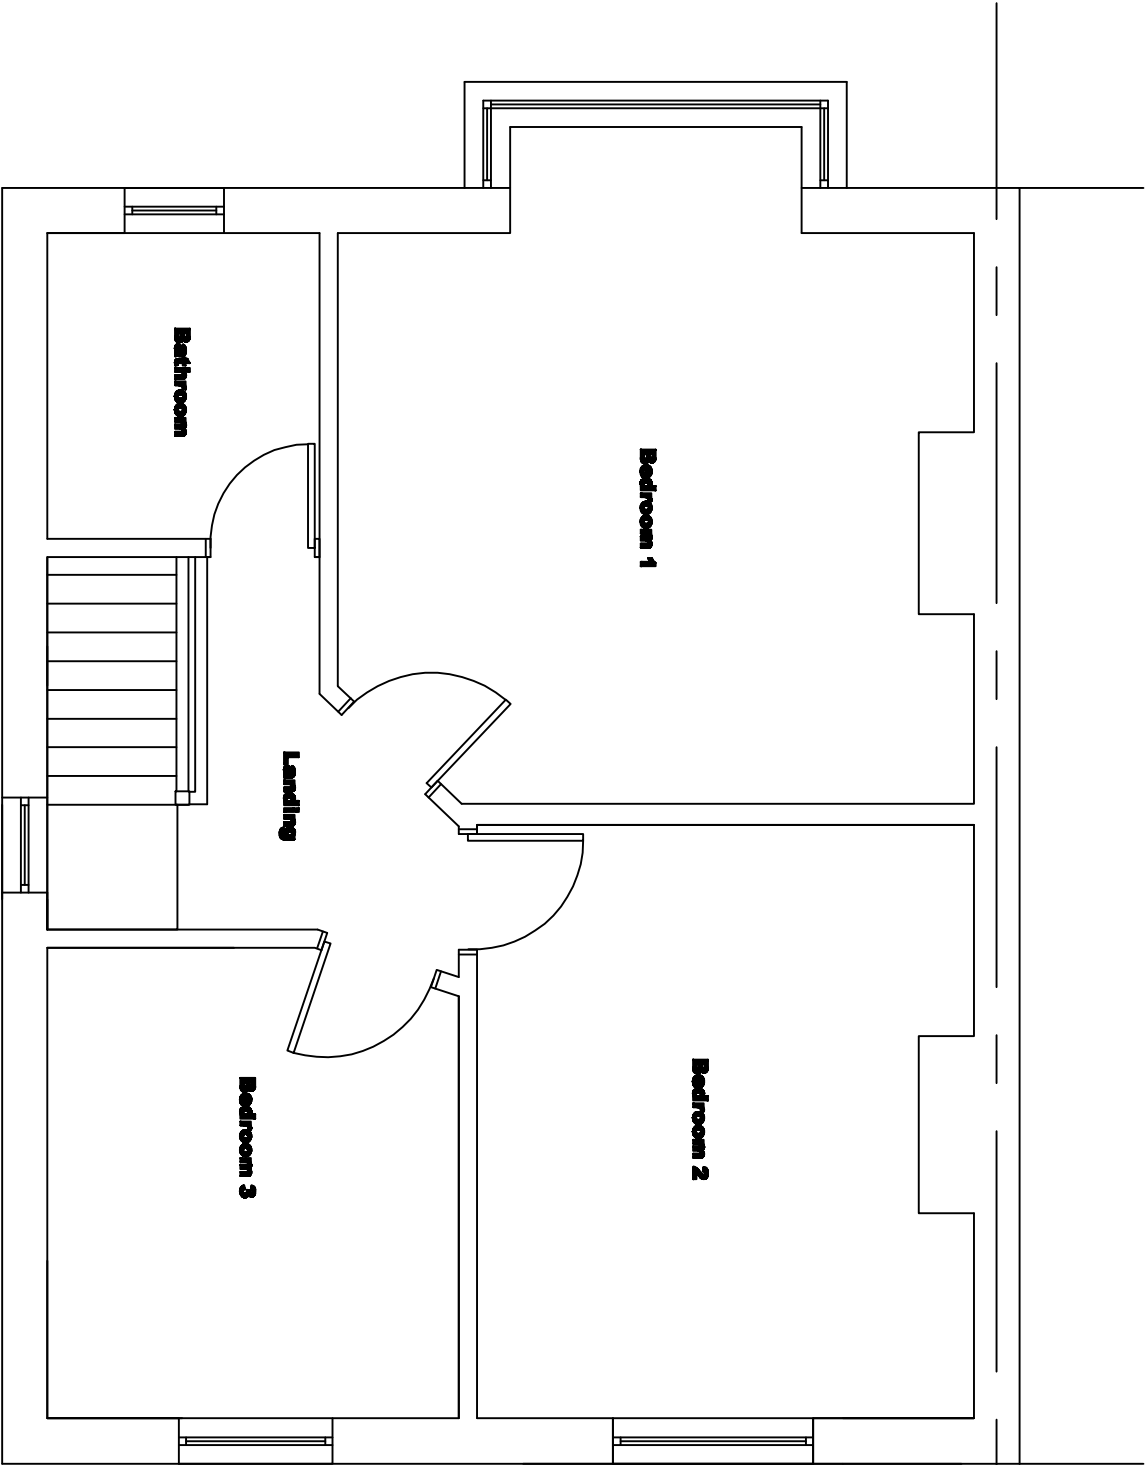

Scale 1:50 @ A3

Project:-
68 London Road
Witley
Westhorville
PO7 5AG

Rev:-	Description:-	Date:-	Drawn by:-
-------	---------------	--------	------------

Title:-	Existing First Floor Plan		
---------	---------------------------	--	--

Scale:-	1:50 @ A3		
Date:-	22.12.22	Dwg No:-	301
		Rev:-	