


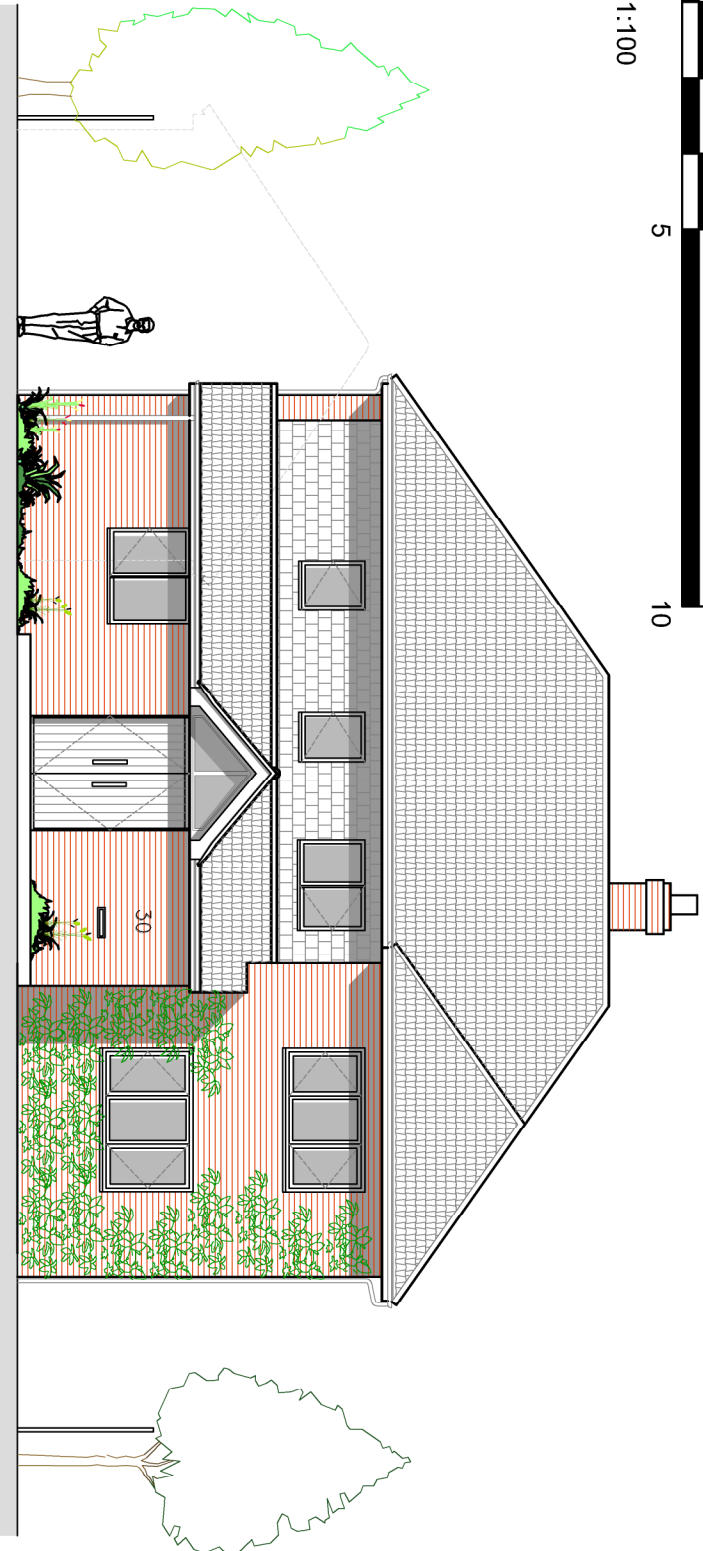


 


Existing Front Elevation of the House showing Garage in outline
1 : 100 Scale

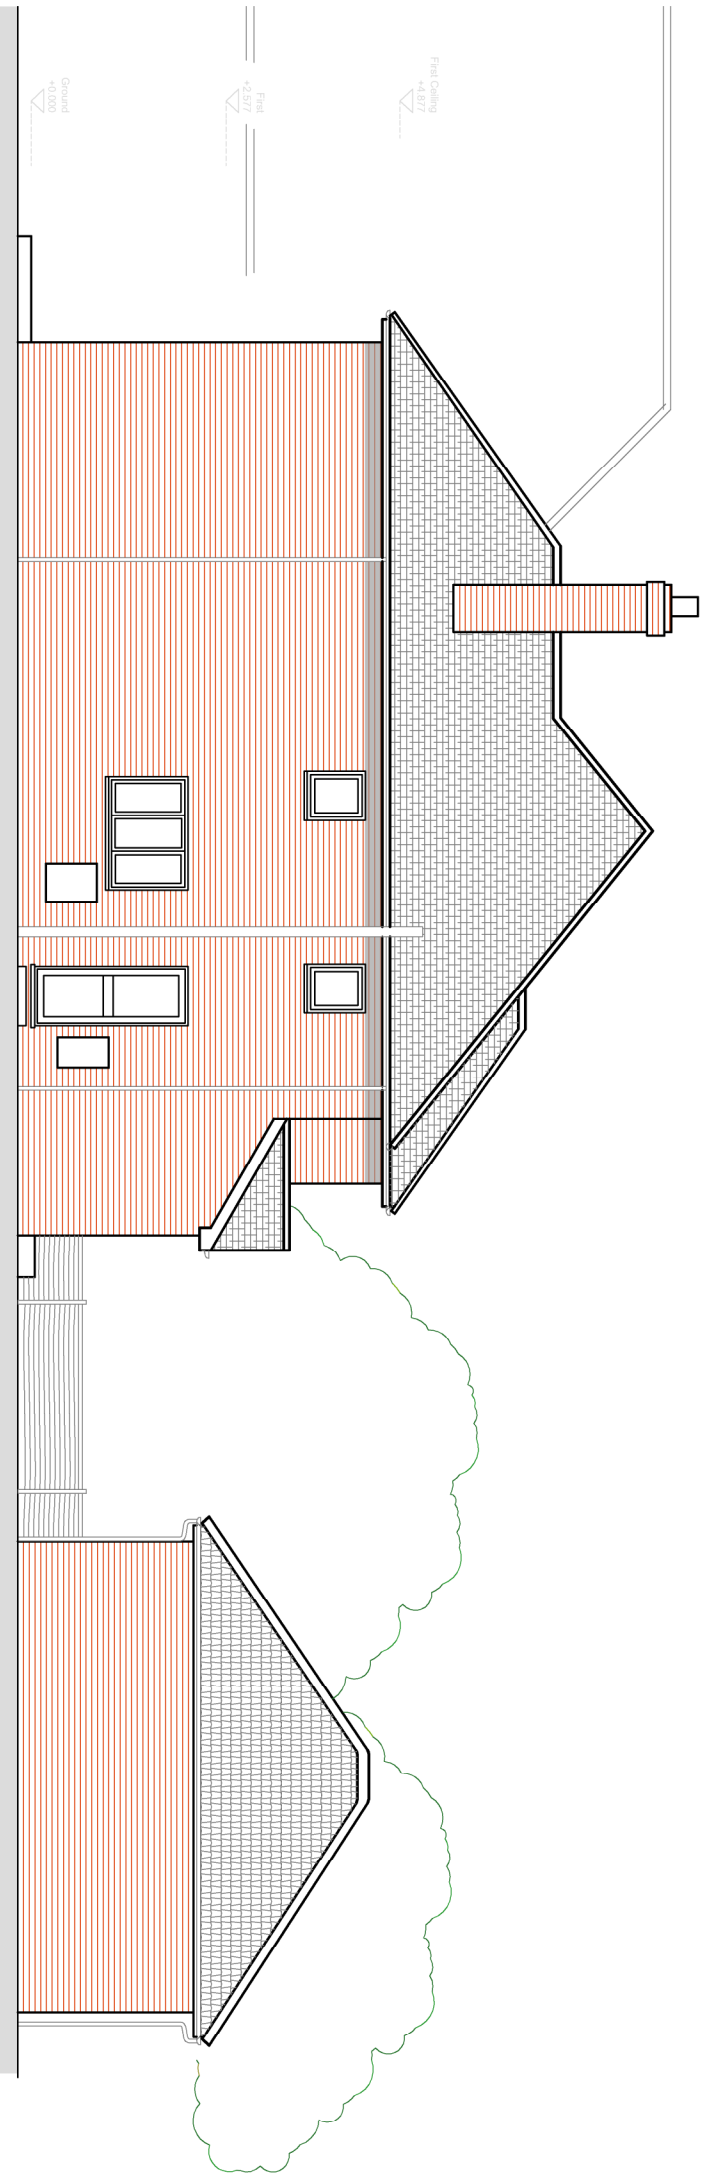


Existing Front Side of the House showing Garage
1 : 100 Scale

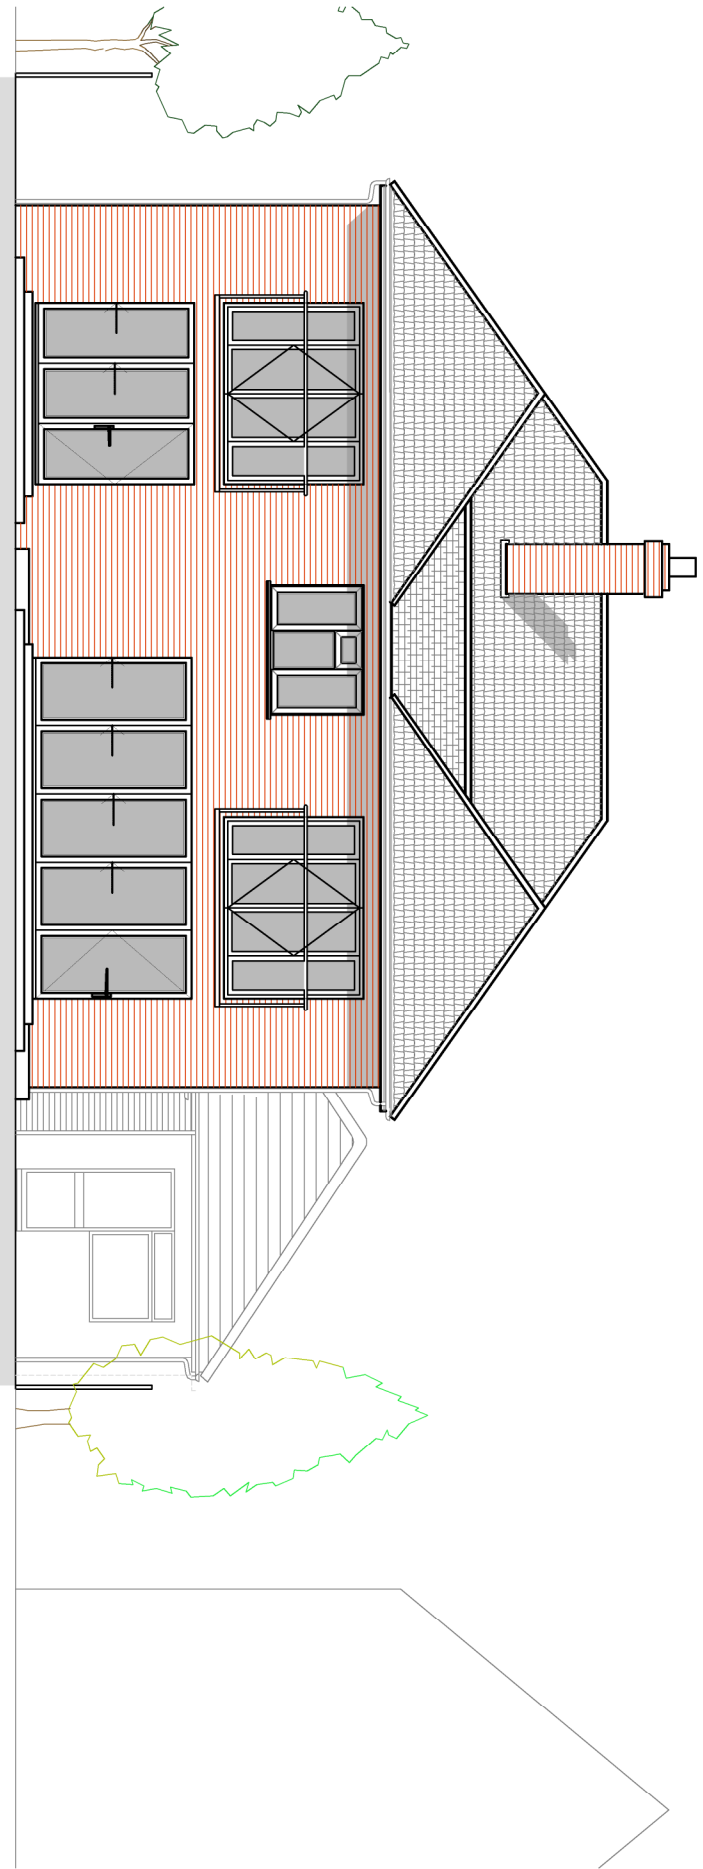


Existing Rear Elevation of the House showing Garage in outline
1 : 100 Scale

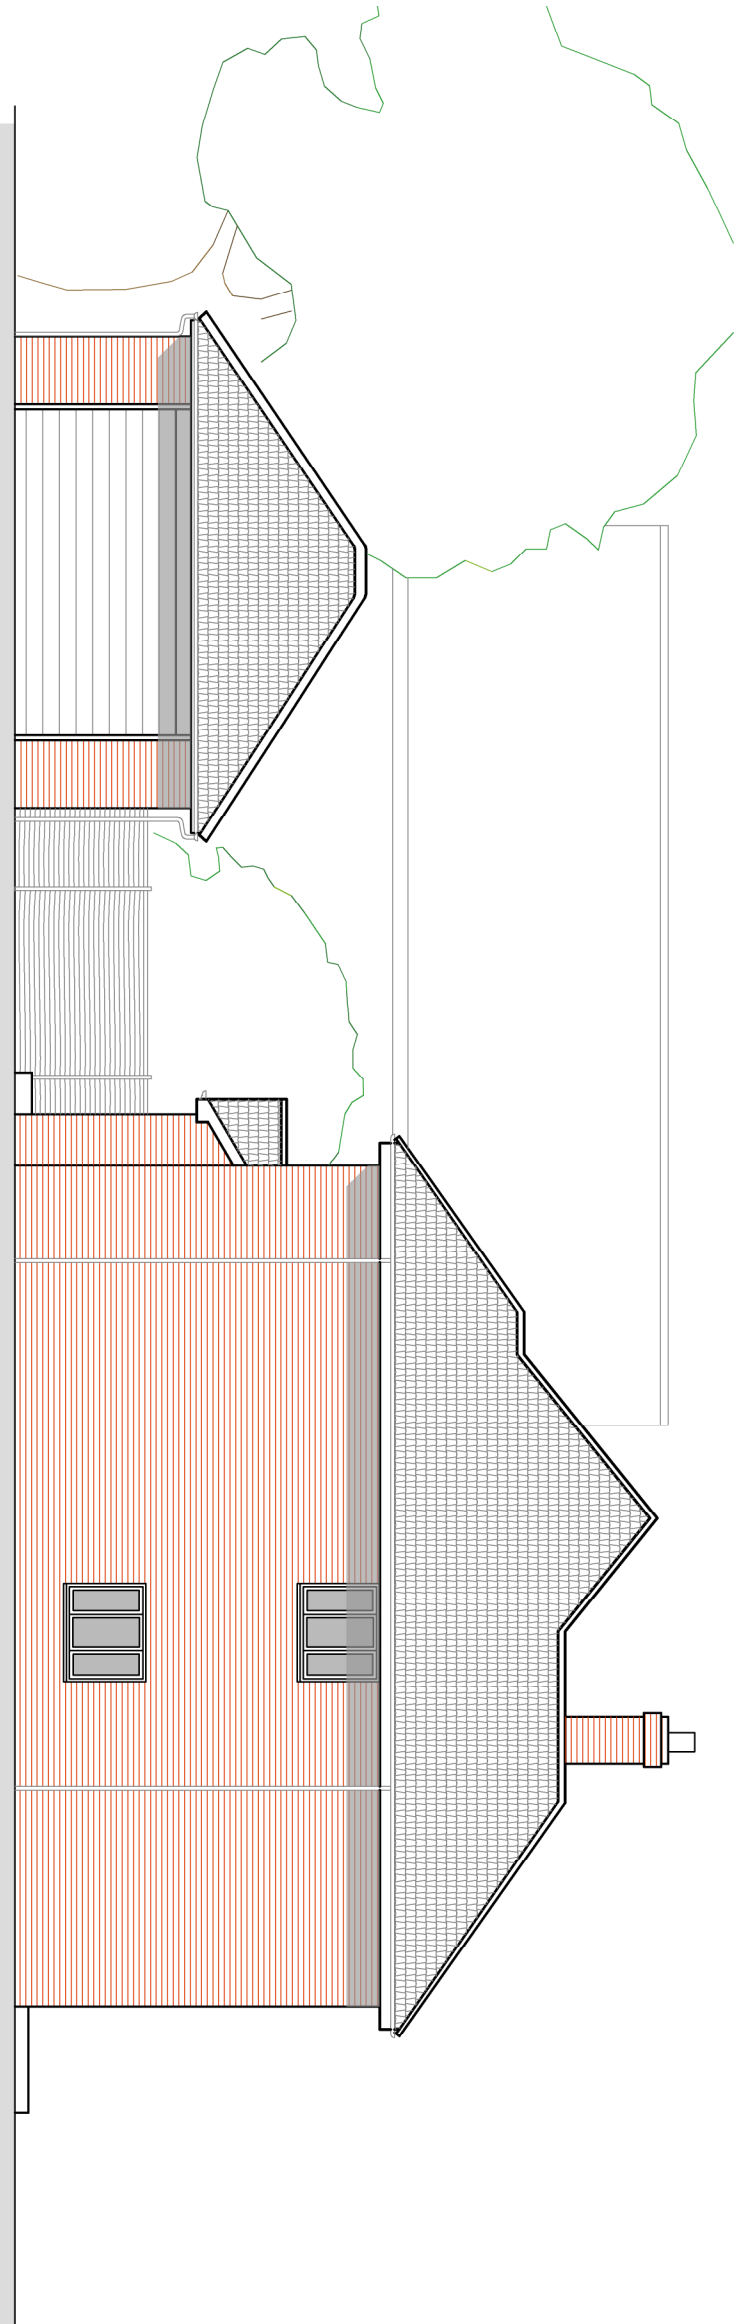

Existing Front Side of the House showing Garage
1 : 100 Scale

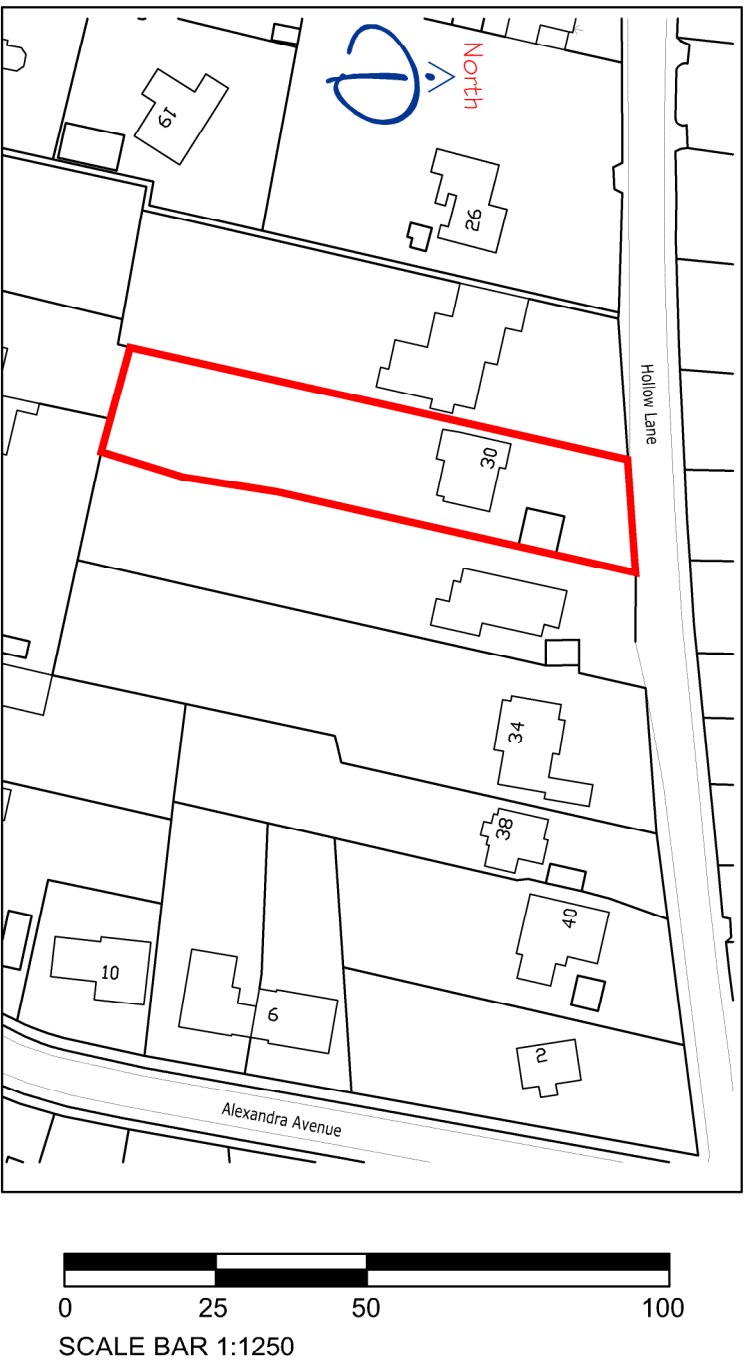

Location Plan
Scale 1 : 1250

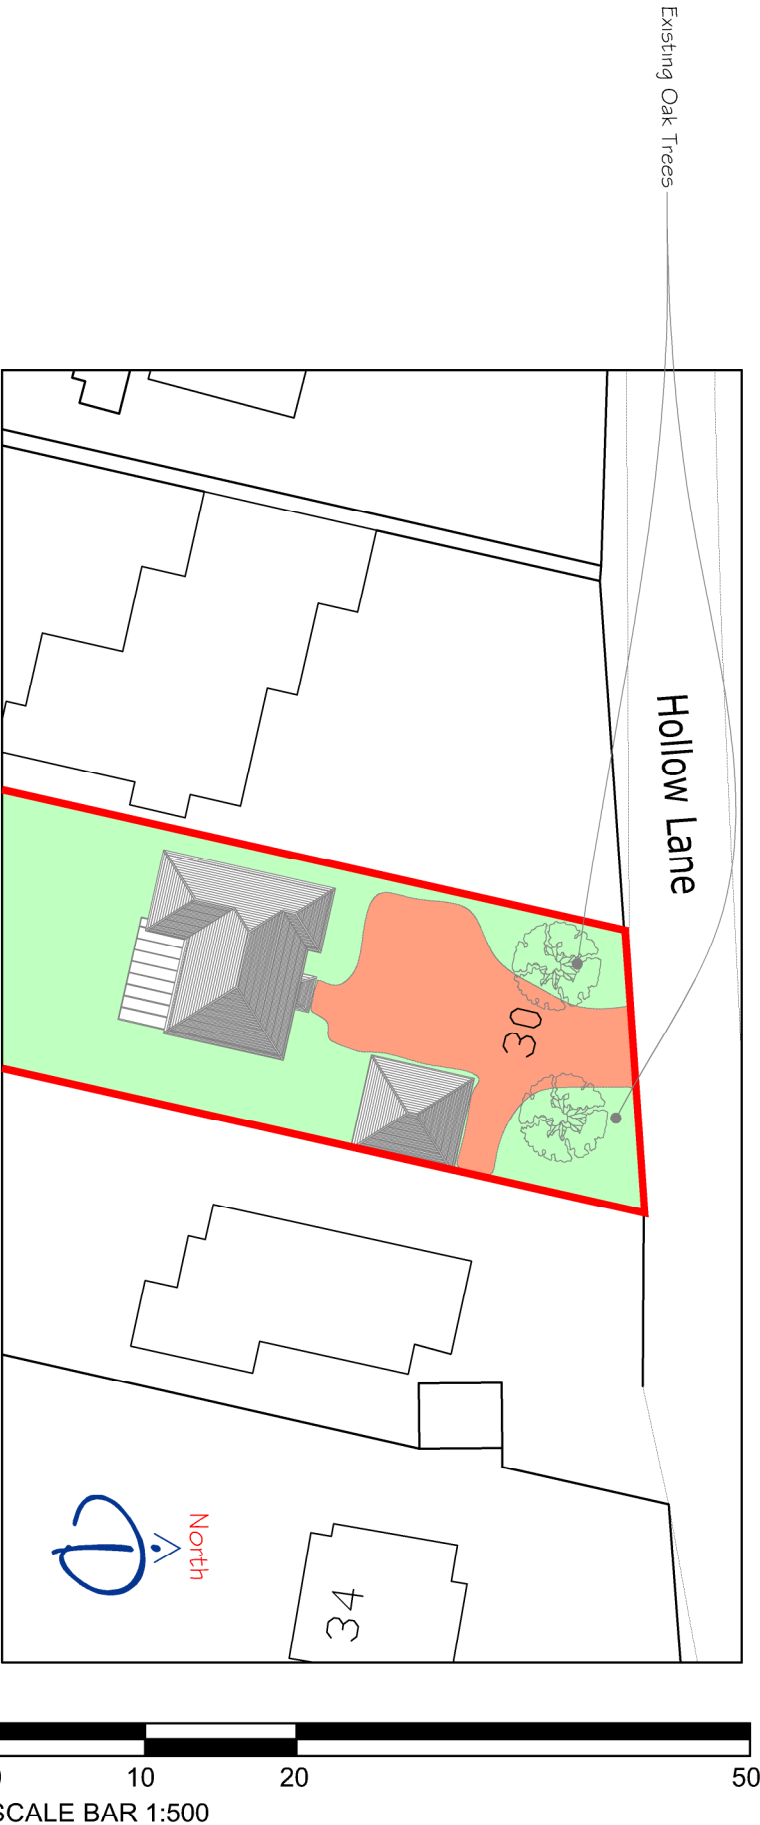

Proposed Block Plan
Scale 1 : 500

		CLIENT		PROJECT		TITLE			
		Mr & Mrs McTigue		Alterations to 30 Hollow Lane Hayling Island		Existing Elevations and Block Plan			