



THIS DRAWING IS THE PROPERTY OF STEPHEN BROMLEY ASSOCIATES AND MUST NOT BE REPRODUCED IN PART OR IN WHOLE OR USED FOR THE PURPOSES OF ANY OTHER PROJECT WITHOUT THE WRITTEN PERMISSION OF STEPHEN BROMLEY ASSOCIATES. ALL DRAWINGS TO BE CHECKED BY THE ARCHITECT'S COMMANDER OF ANY CONSTRUCTION WORKS AND STEPHEN BROMLEY ASSOCIATES WILL NOT BE RESPONSIBLE FOR ANY WORKS WHICH THEY ARE DESIGNED AND CONSTRUCTED TO COMPLY BY THE RELEVANT BUILDING CONTROL.

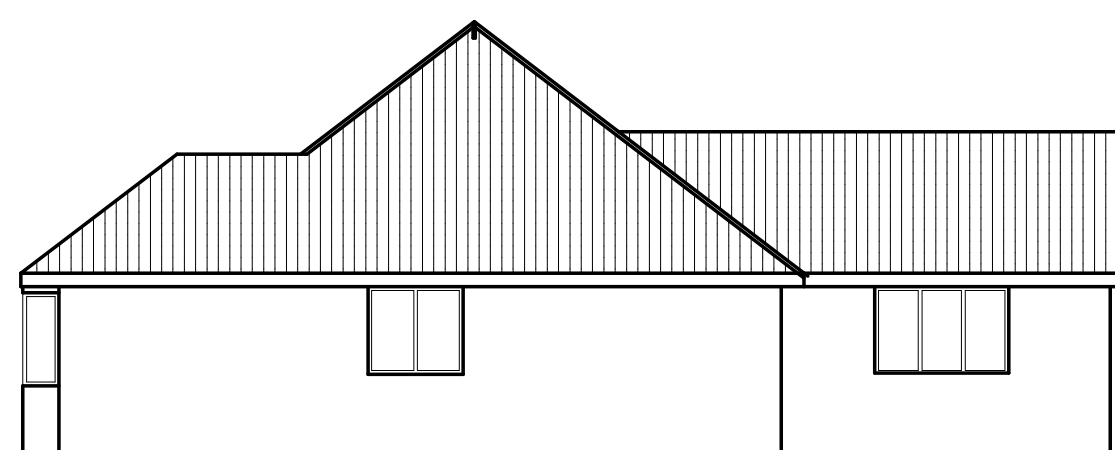


FRONT ELEVATION




SIDE ELEVATION

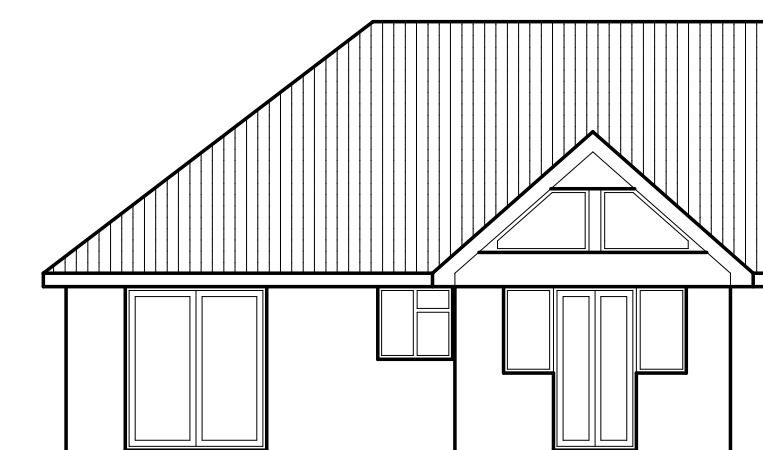

REAR ELEVATION

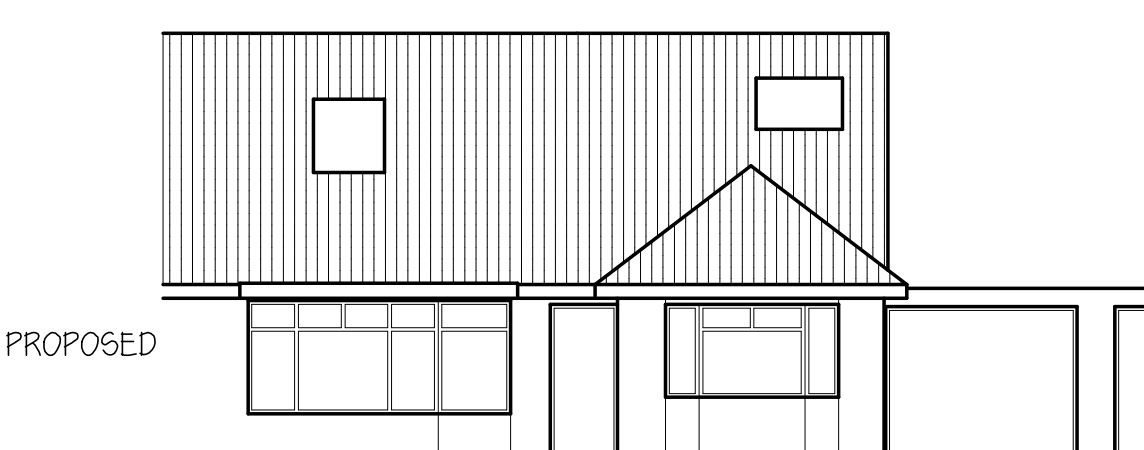



FRONT ELEVATION

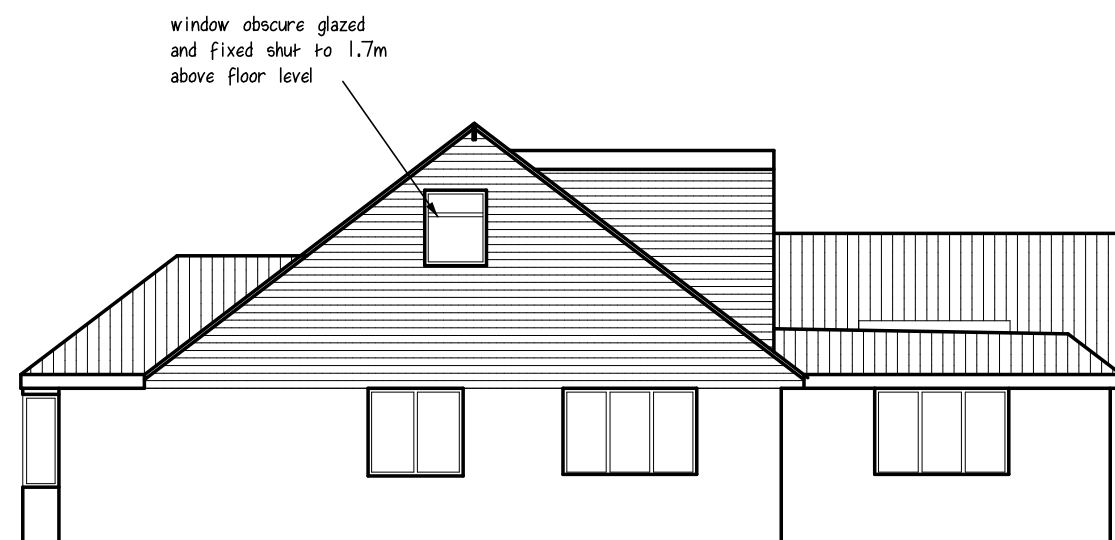


SIDE ELEVATION





REAR ELEVATION

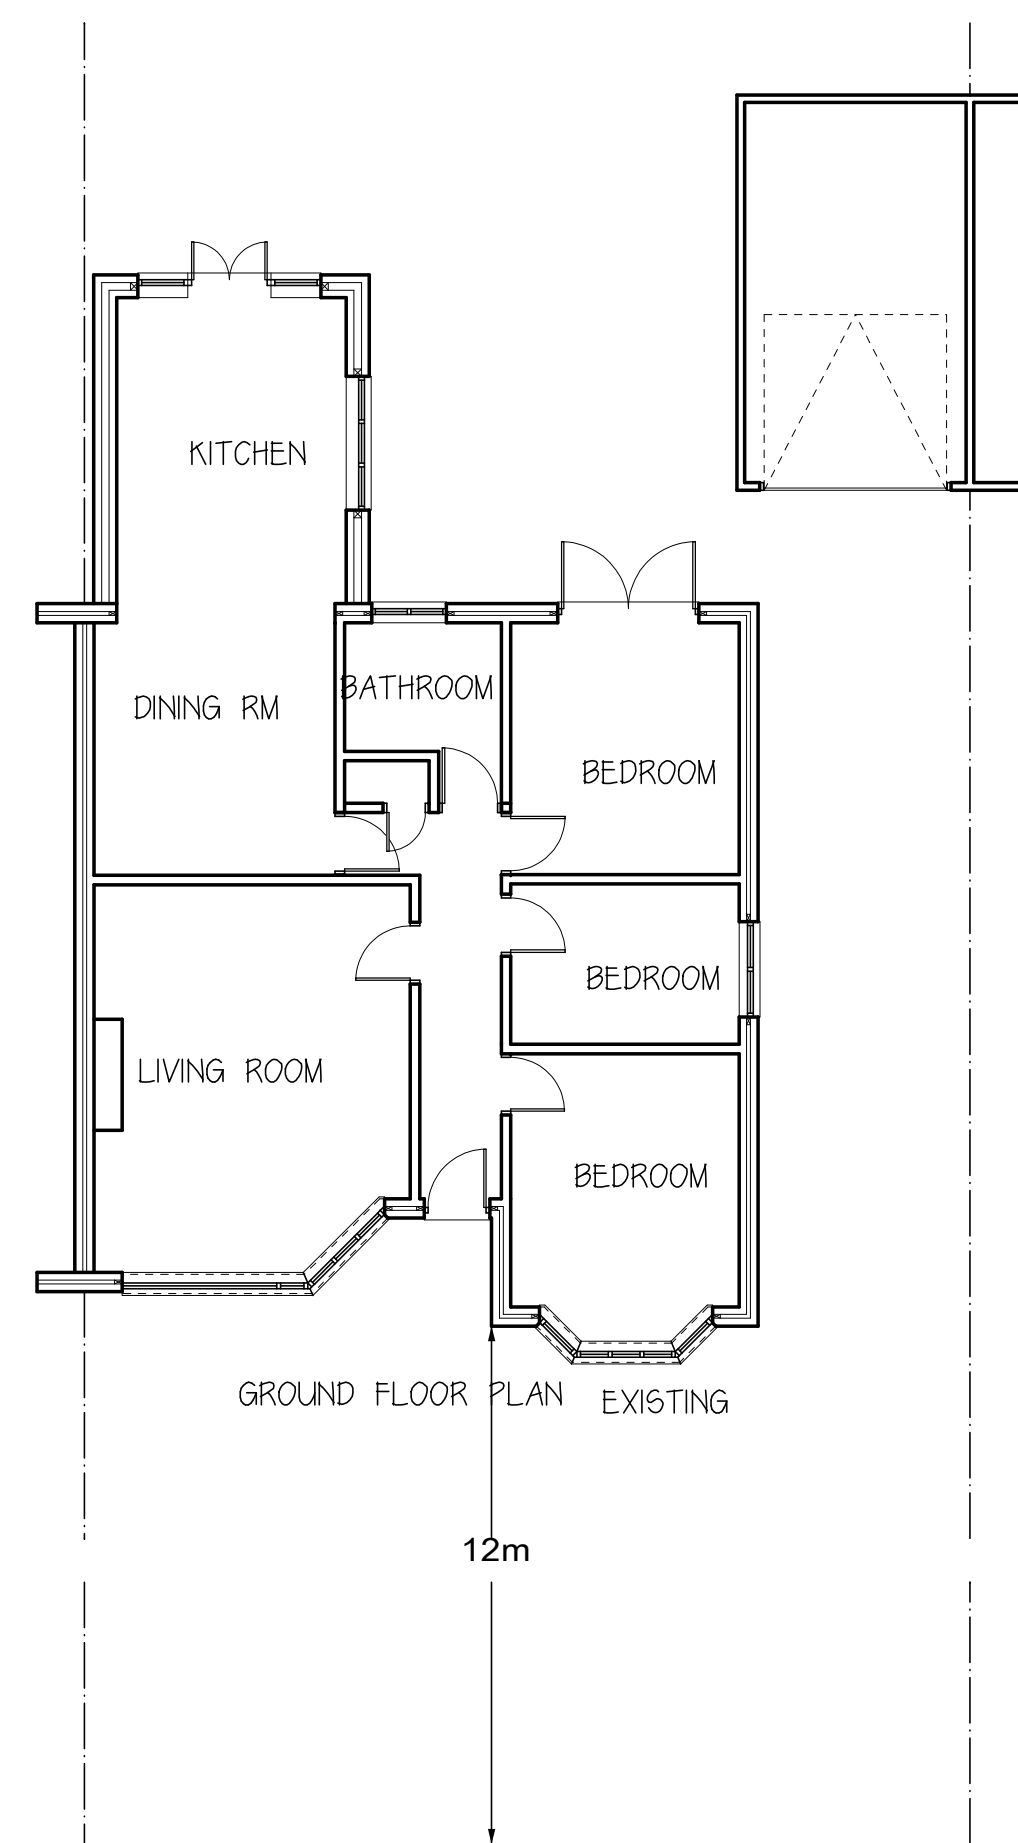 


GROUND FLOOR PLAN EXISTING

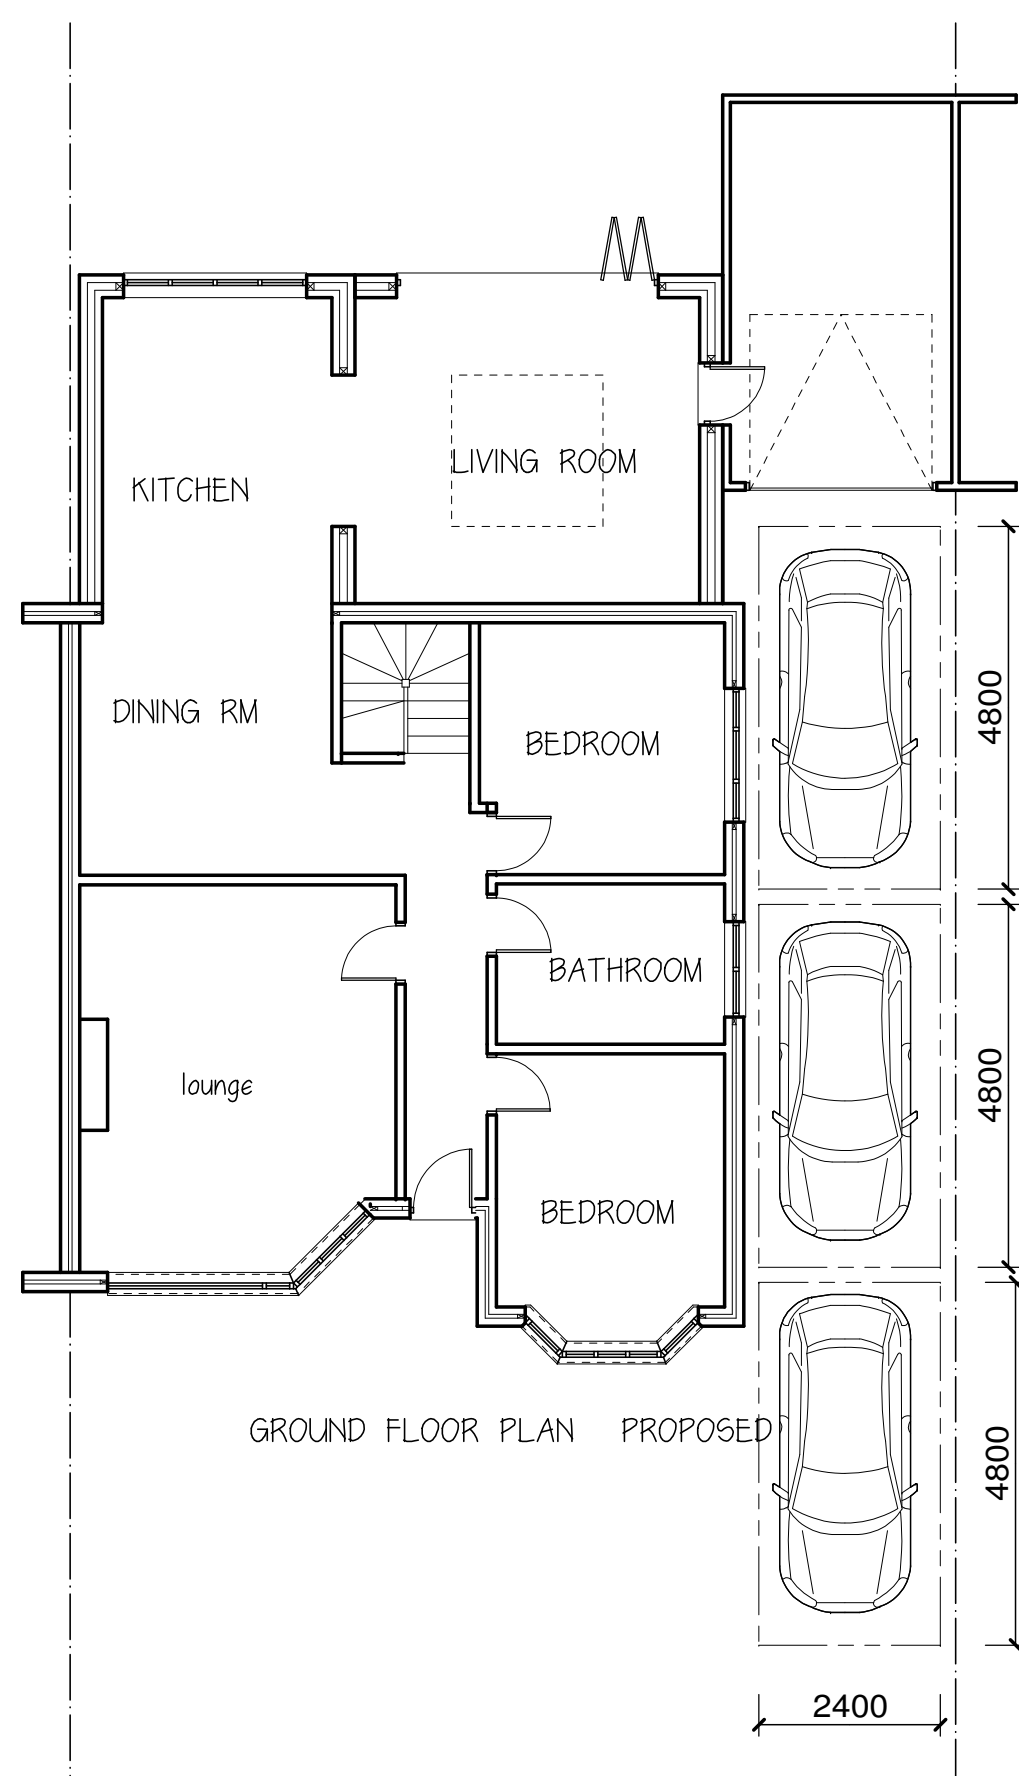

GROUND FLOOR PLAN PROPOSED

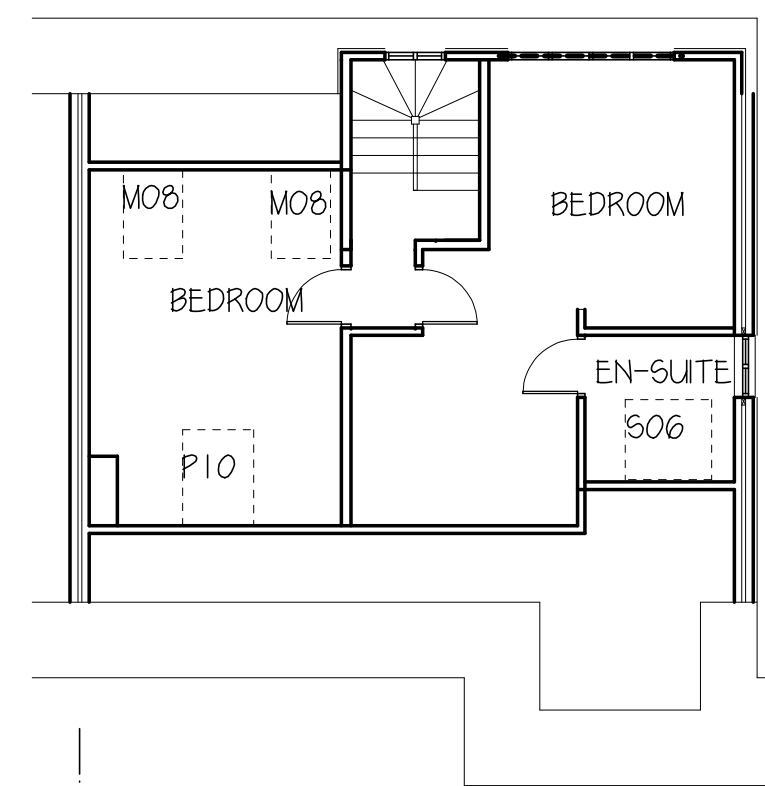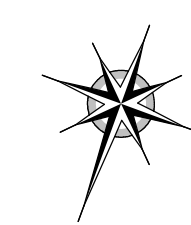

FIRST FLOOR PLAN PROPOSED

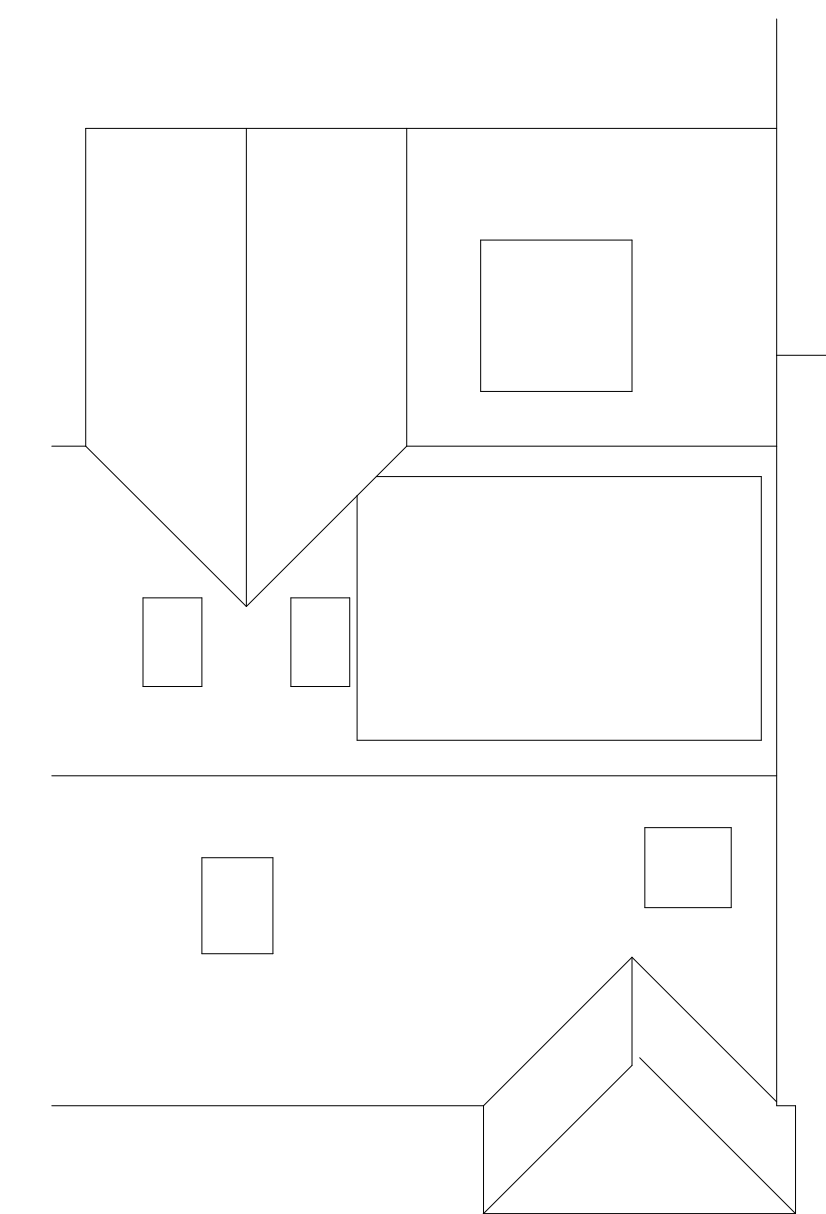

ROOF PLAN PROPOSED

STEPHEN BROMLEY ASSOCIATES
5 WEST ST SHOREHAM BY SEA
WEST SUSSEX

PROPOSED EXTENSION AND
LOFT CONVERSION

AT SCALE 1:100

50 SELANGOR AVE
EMSWORTH

Drawing no 11988-1c PLANNING