






THIS DRAWING IS THE PROPERTY OF STEPHEN BROMLEY ASSOCIATES
AND MUST NOT BE REPRODUCED IN PART OR IN WHOLE OR USED FOR
THE PROMOTION OF ANY OTHER PROJECT OR BUSINESS.
DO NOT SCALE DRAWING FOR PLANNING PURPOSES.
ALL DRAWINGS TO BE CHECKED ON SITE PRIOR TO COMMENCEMENT
OF ANY CONSTRUCTION WORK AND STEPHEN BROMLEY ASSOCIATES
TAKES NO RESPONSIBILITY FOR ANY WORKS LATE, THEY ARE
DESIGNED AND CONSTRUCTED TO COMPLY BY THE RELEVANT BUILDING CONTROL.

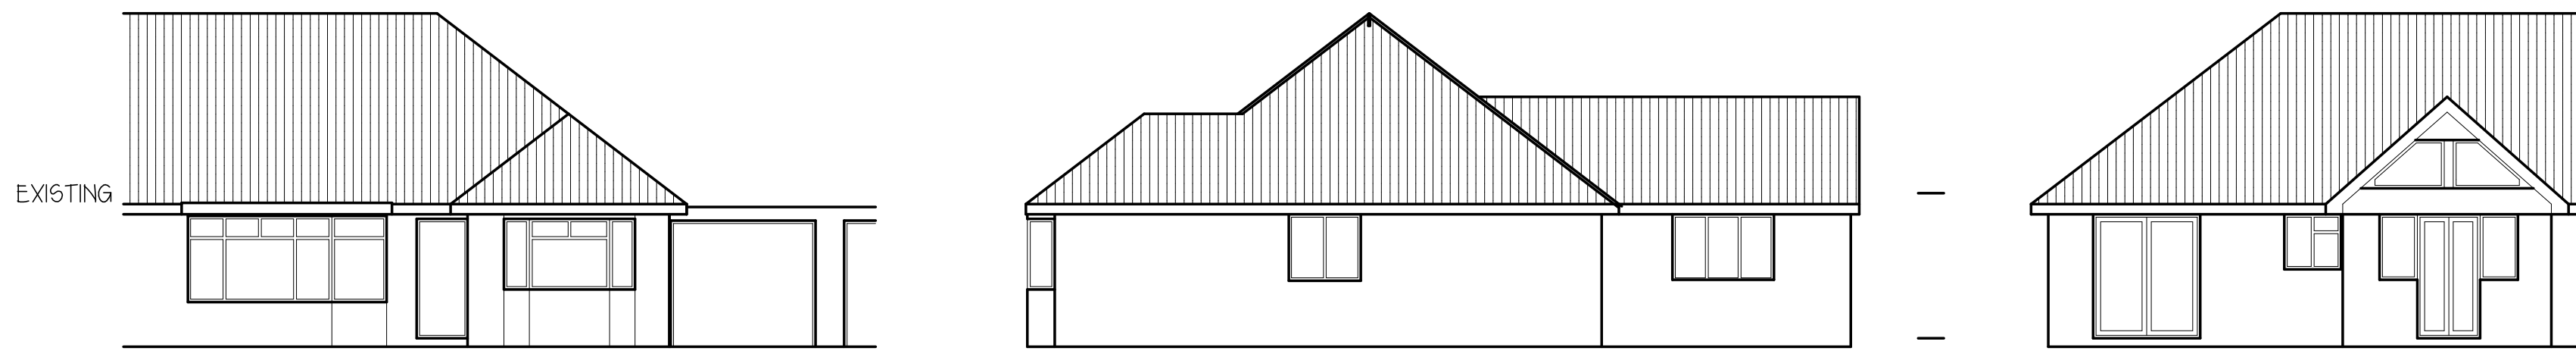

FRONT ELEVATION NORTH ELEVATION


SIDE ELEVATION WEST ELEVATION

REAR ELEVATION SOUTH ELEVATION

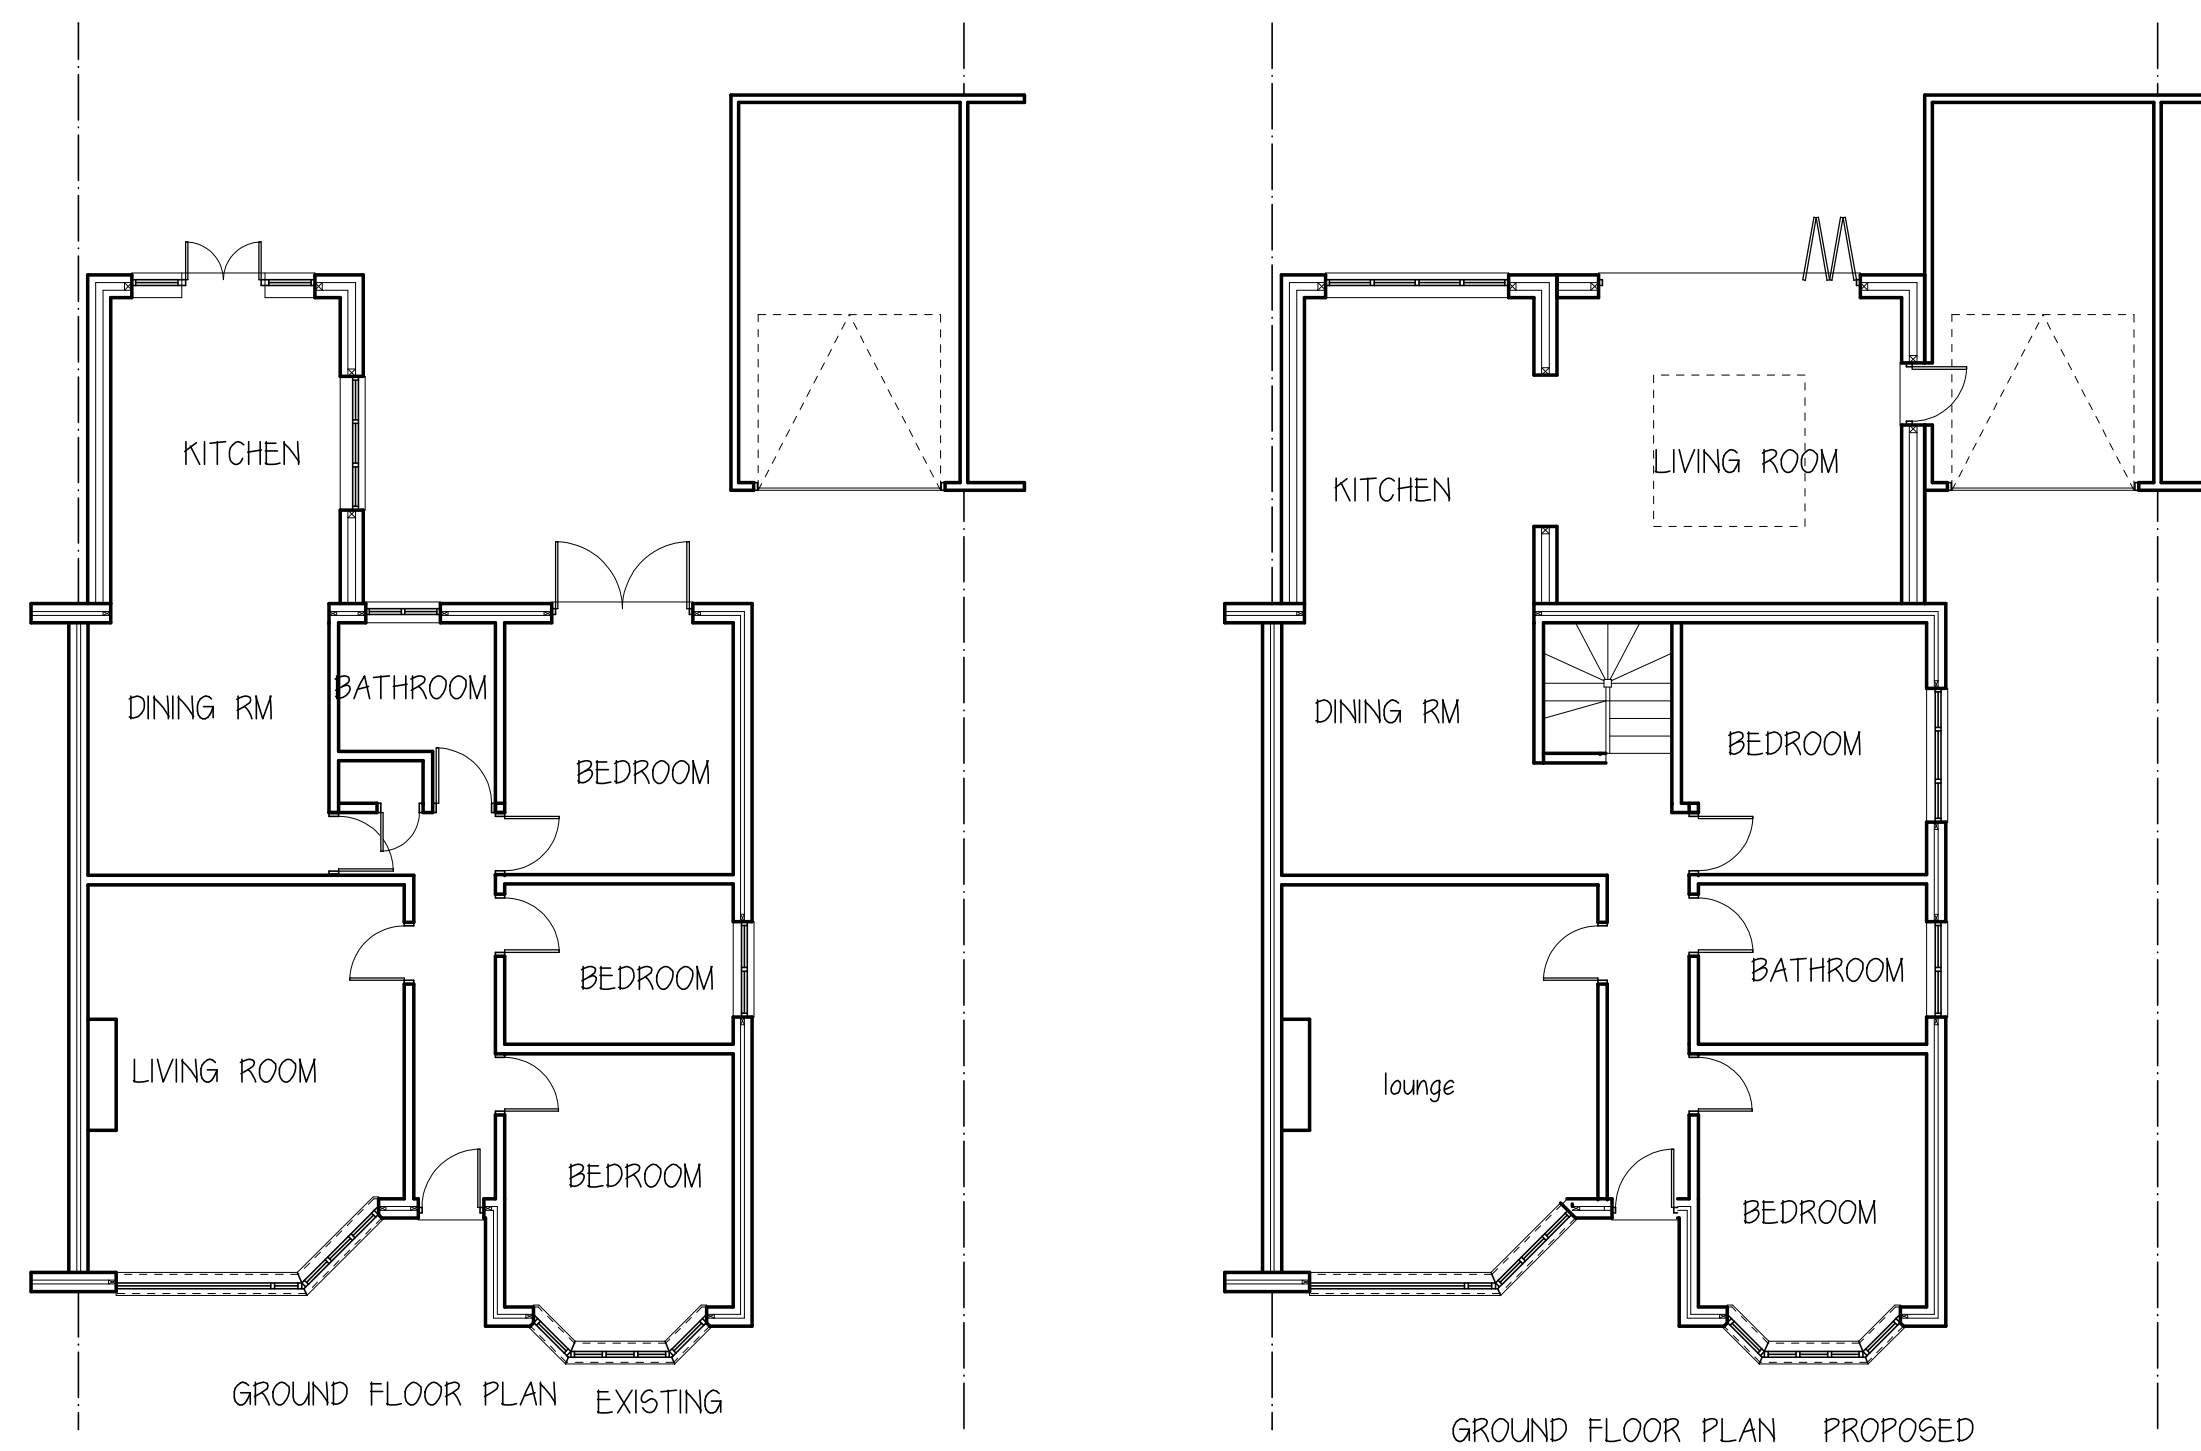 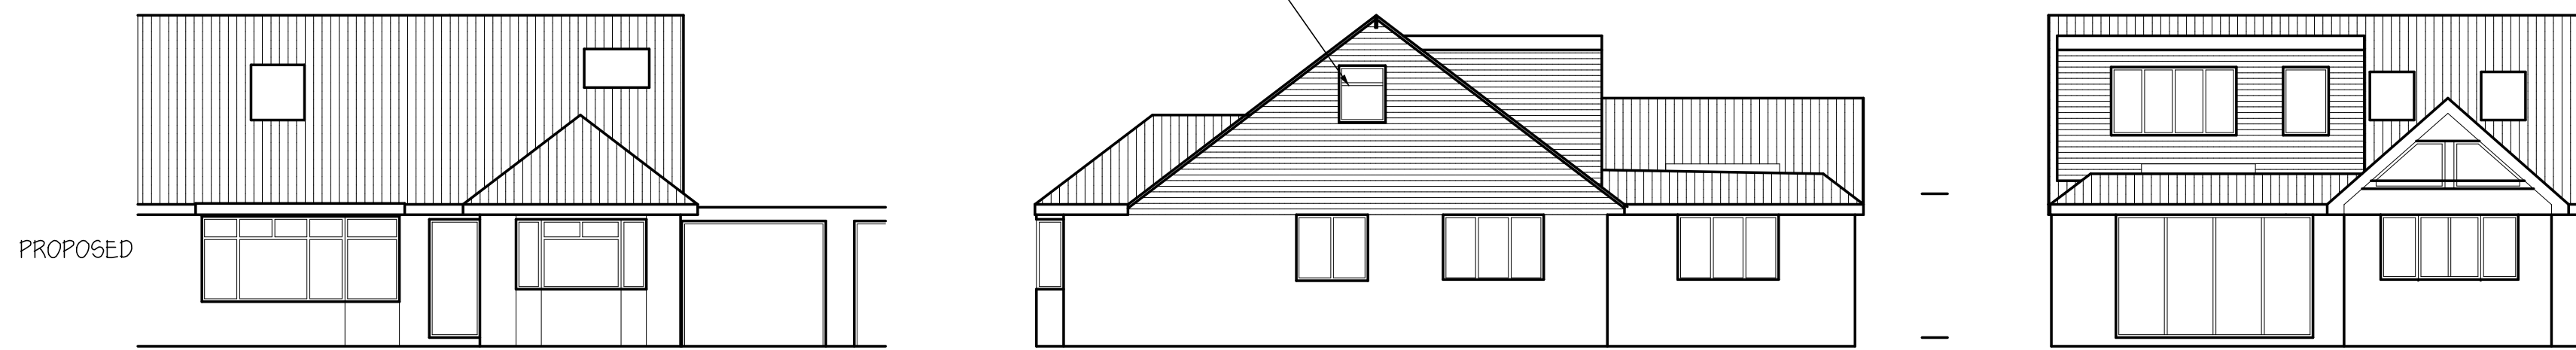 


GROUND FLOOR PLAN EXISTING


GROUND FLOOR PLAN PROPOSED

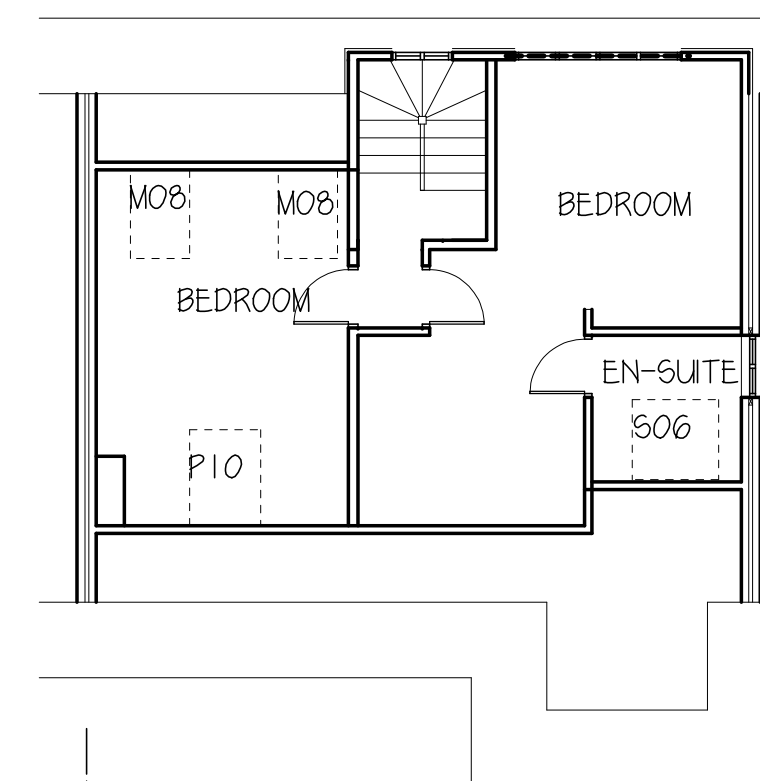

FIRST FLOOR PLAN PROPOSED

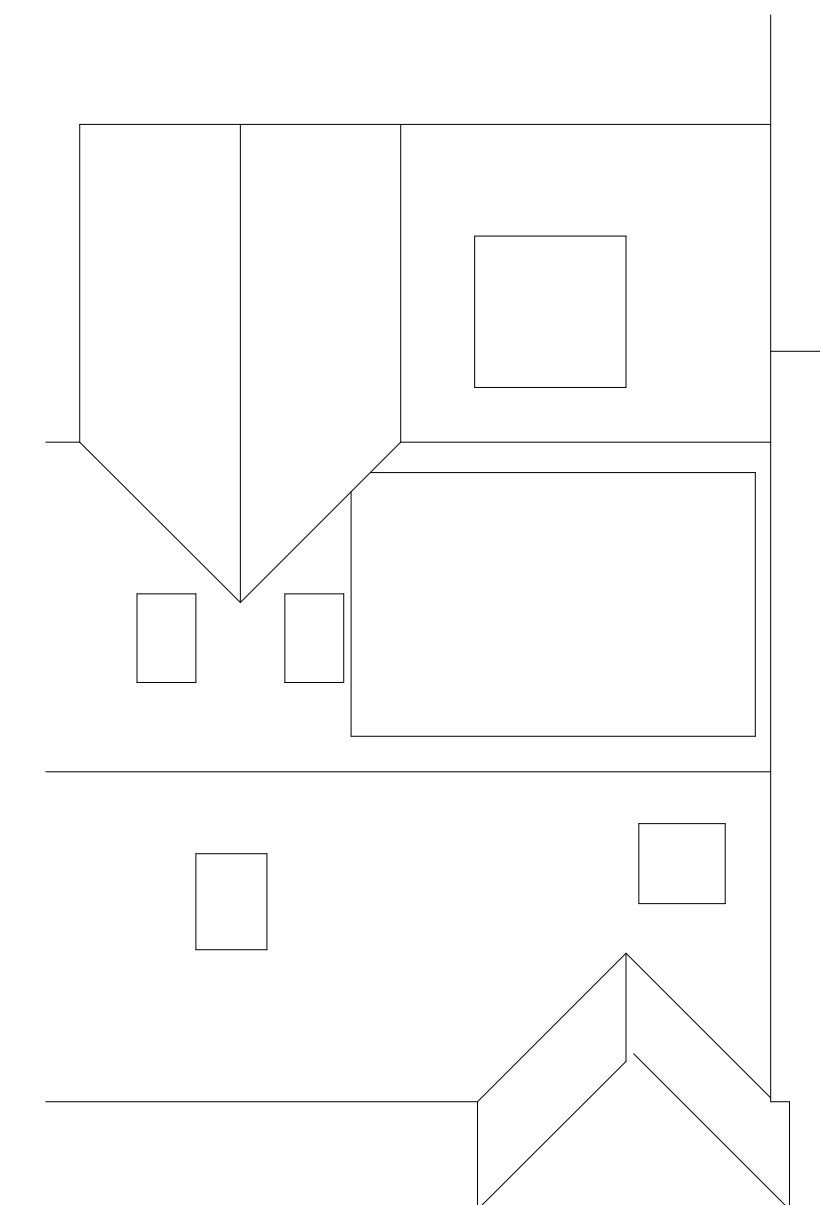

ROOF PLAN PROPOSED

 

STEPHEN BROMLEY ASSOCIATES
5 WEST ST SHOREHAM BY SEA
WEST SUSSEX

PROPOSED EXTENSION AND
LOFT CONVERSION

AT SCALE 1:100

50 SELANGOR AVE
EMSWORTH

Drawing no 11988-1B PLANNING