


62A HART PLAIN AVE. PO8 8PX

HAVANT BOROUGH  
COUNCIL  
05 APR 2022  
RECEIVED

SCALE 1:50

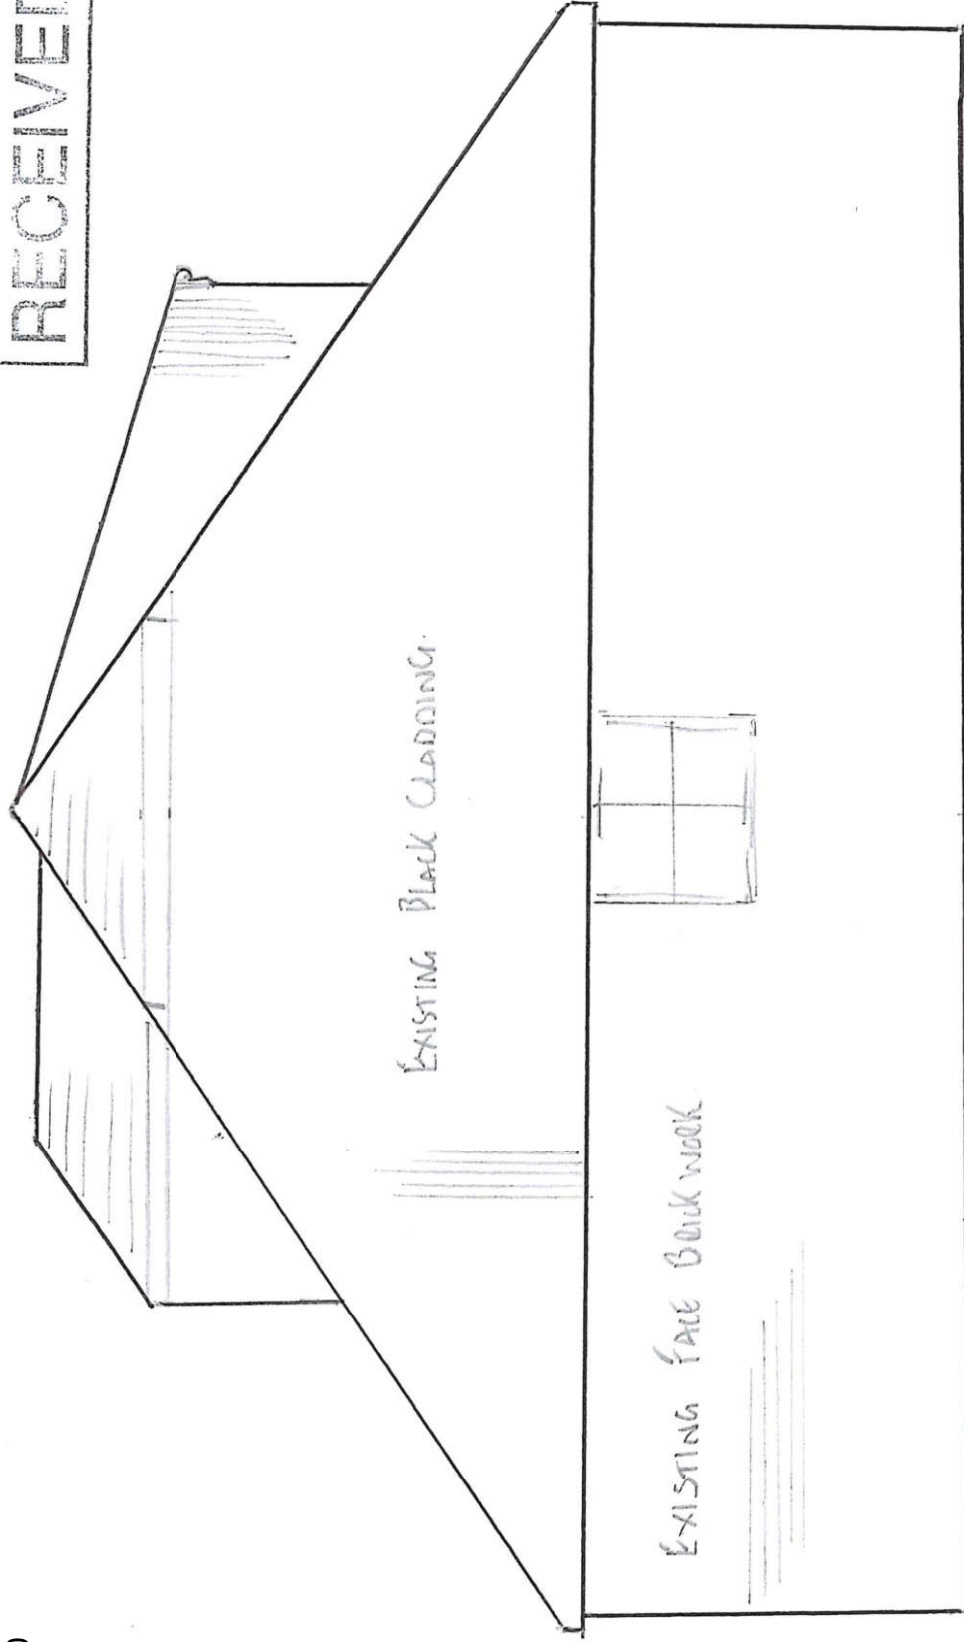

EXISTING EAST ELEVATION