

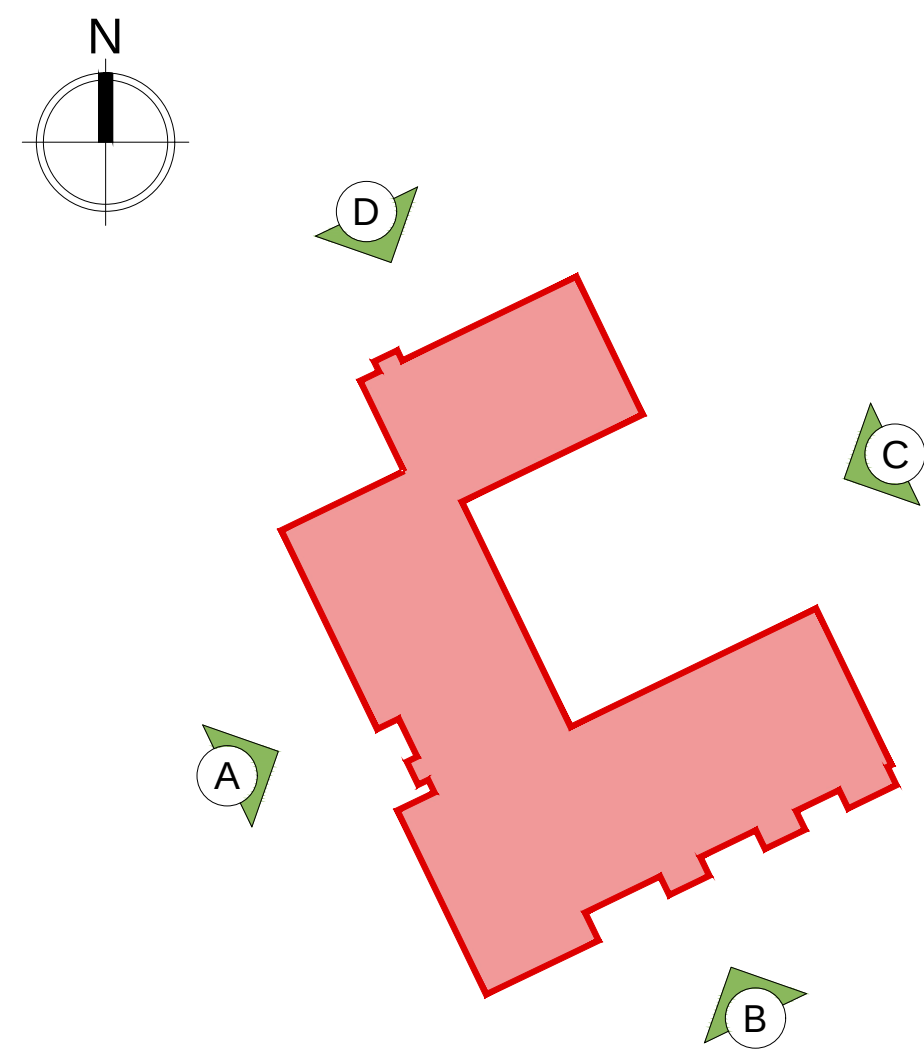
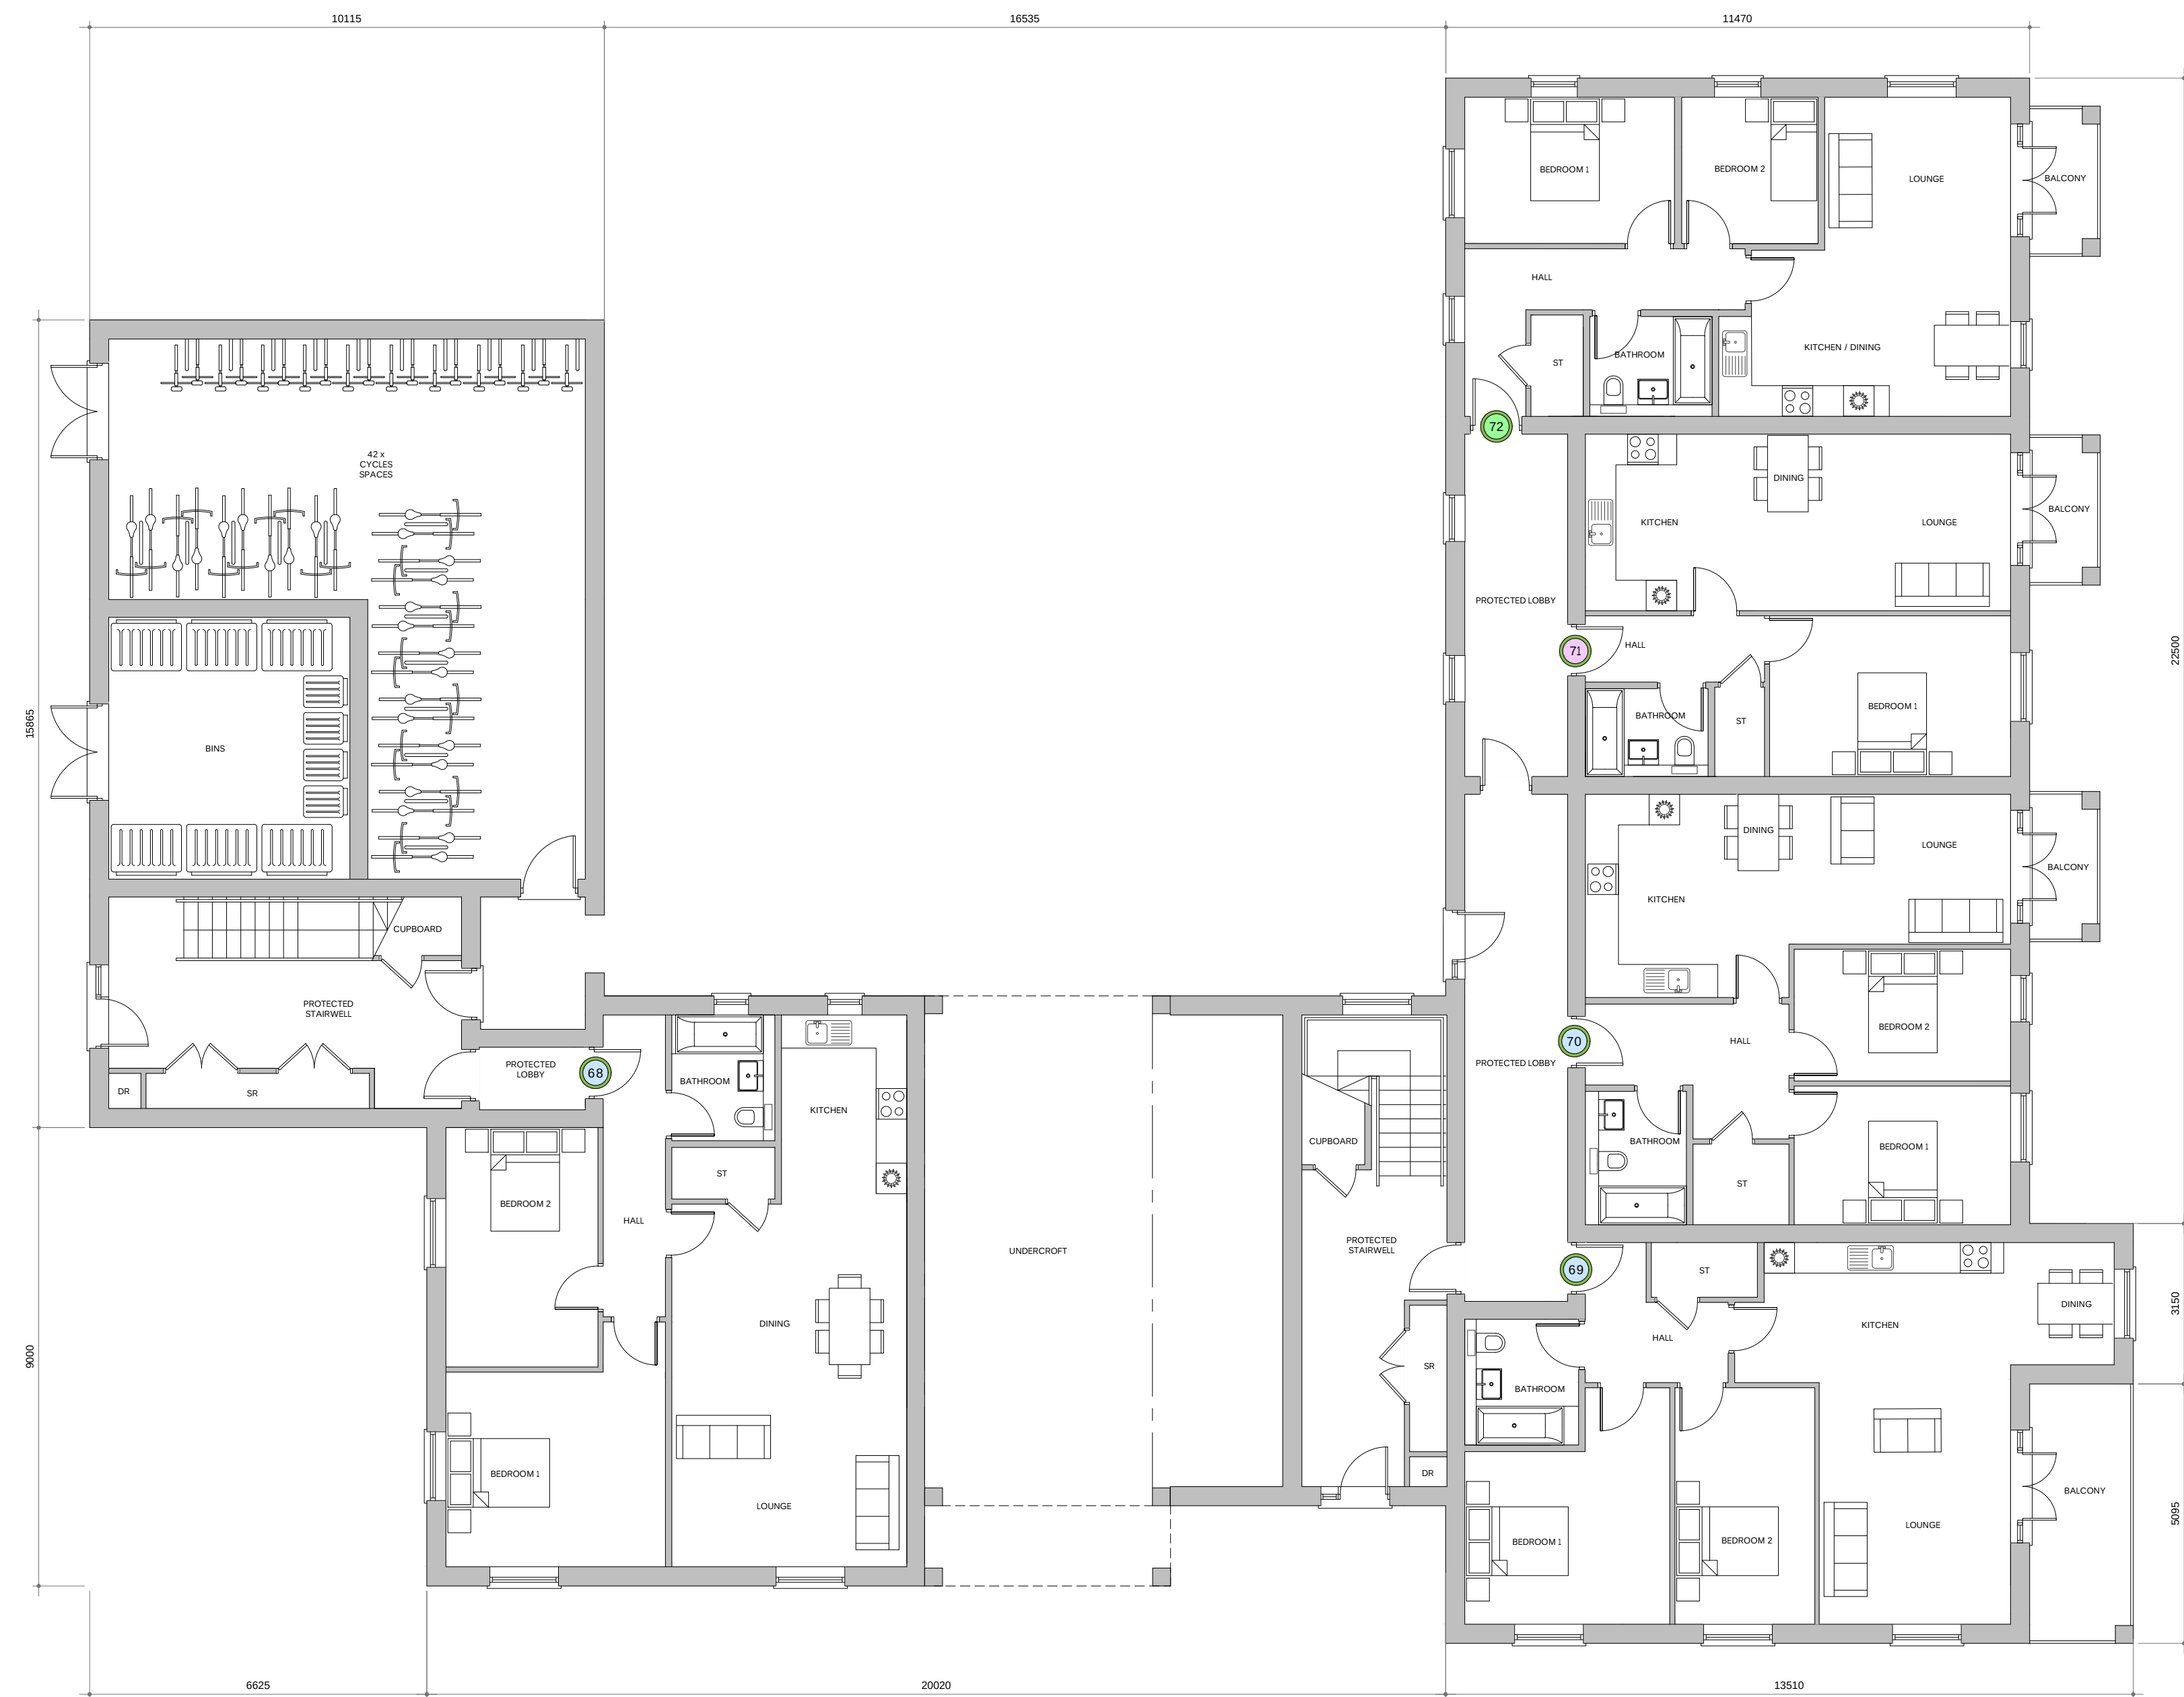
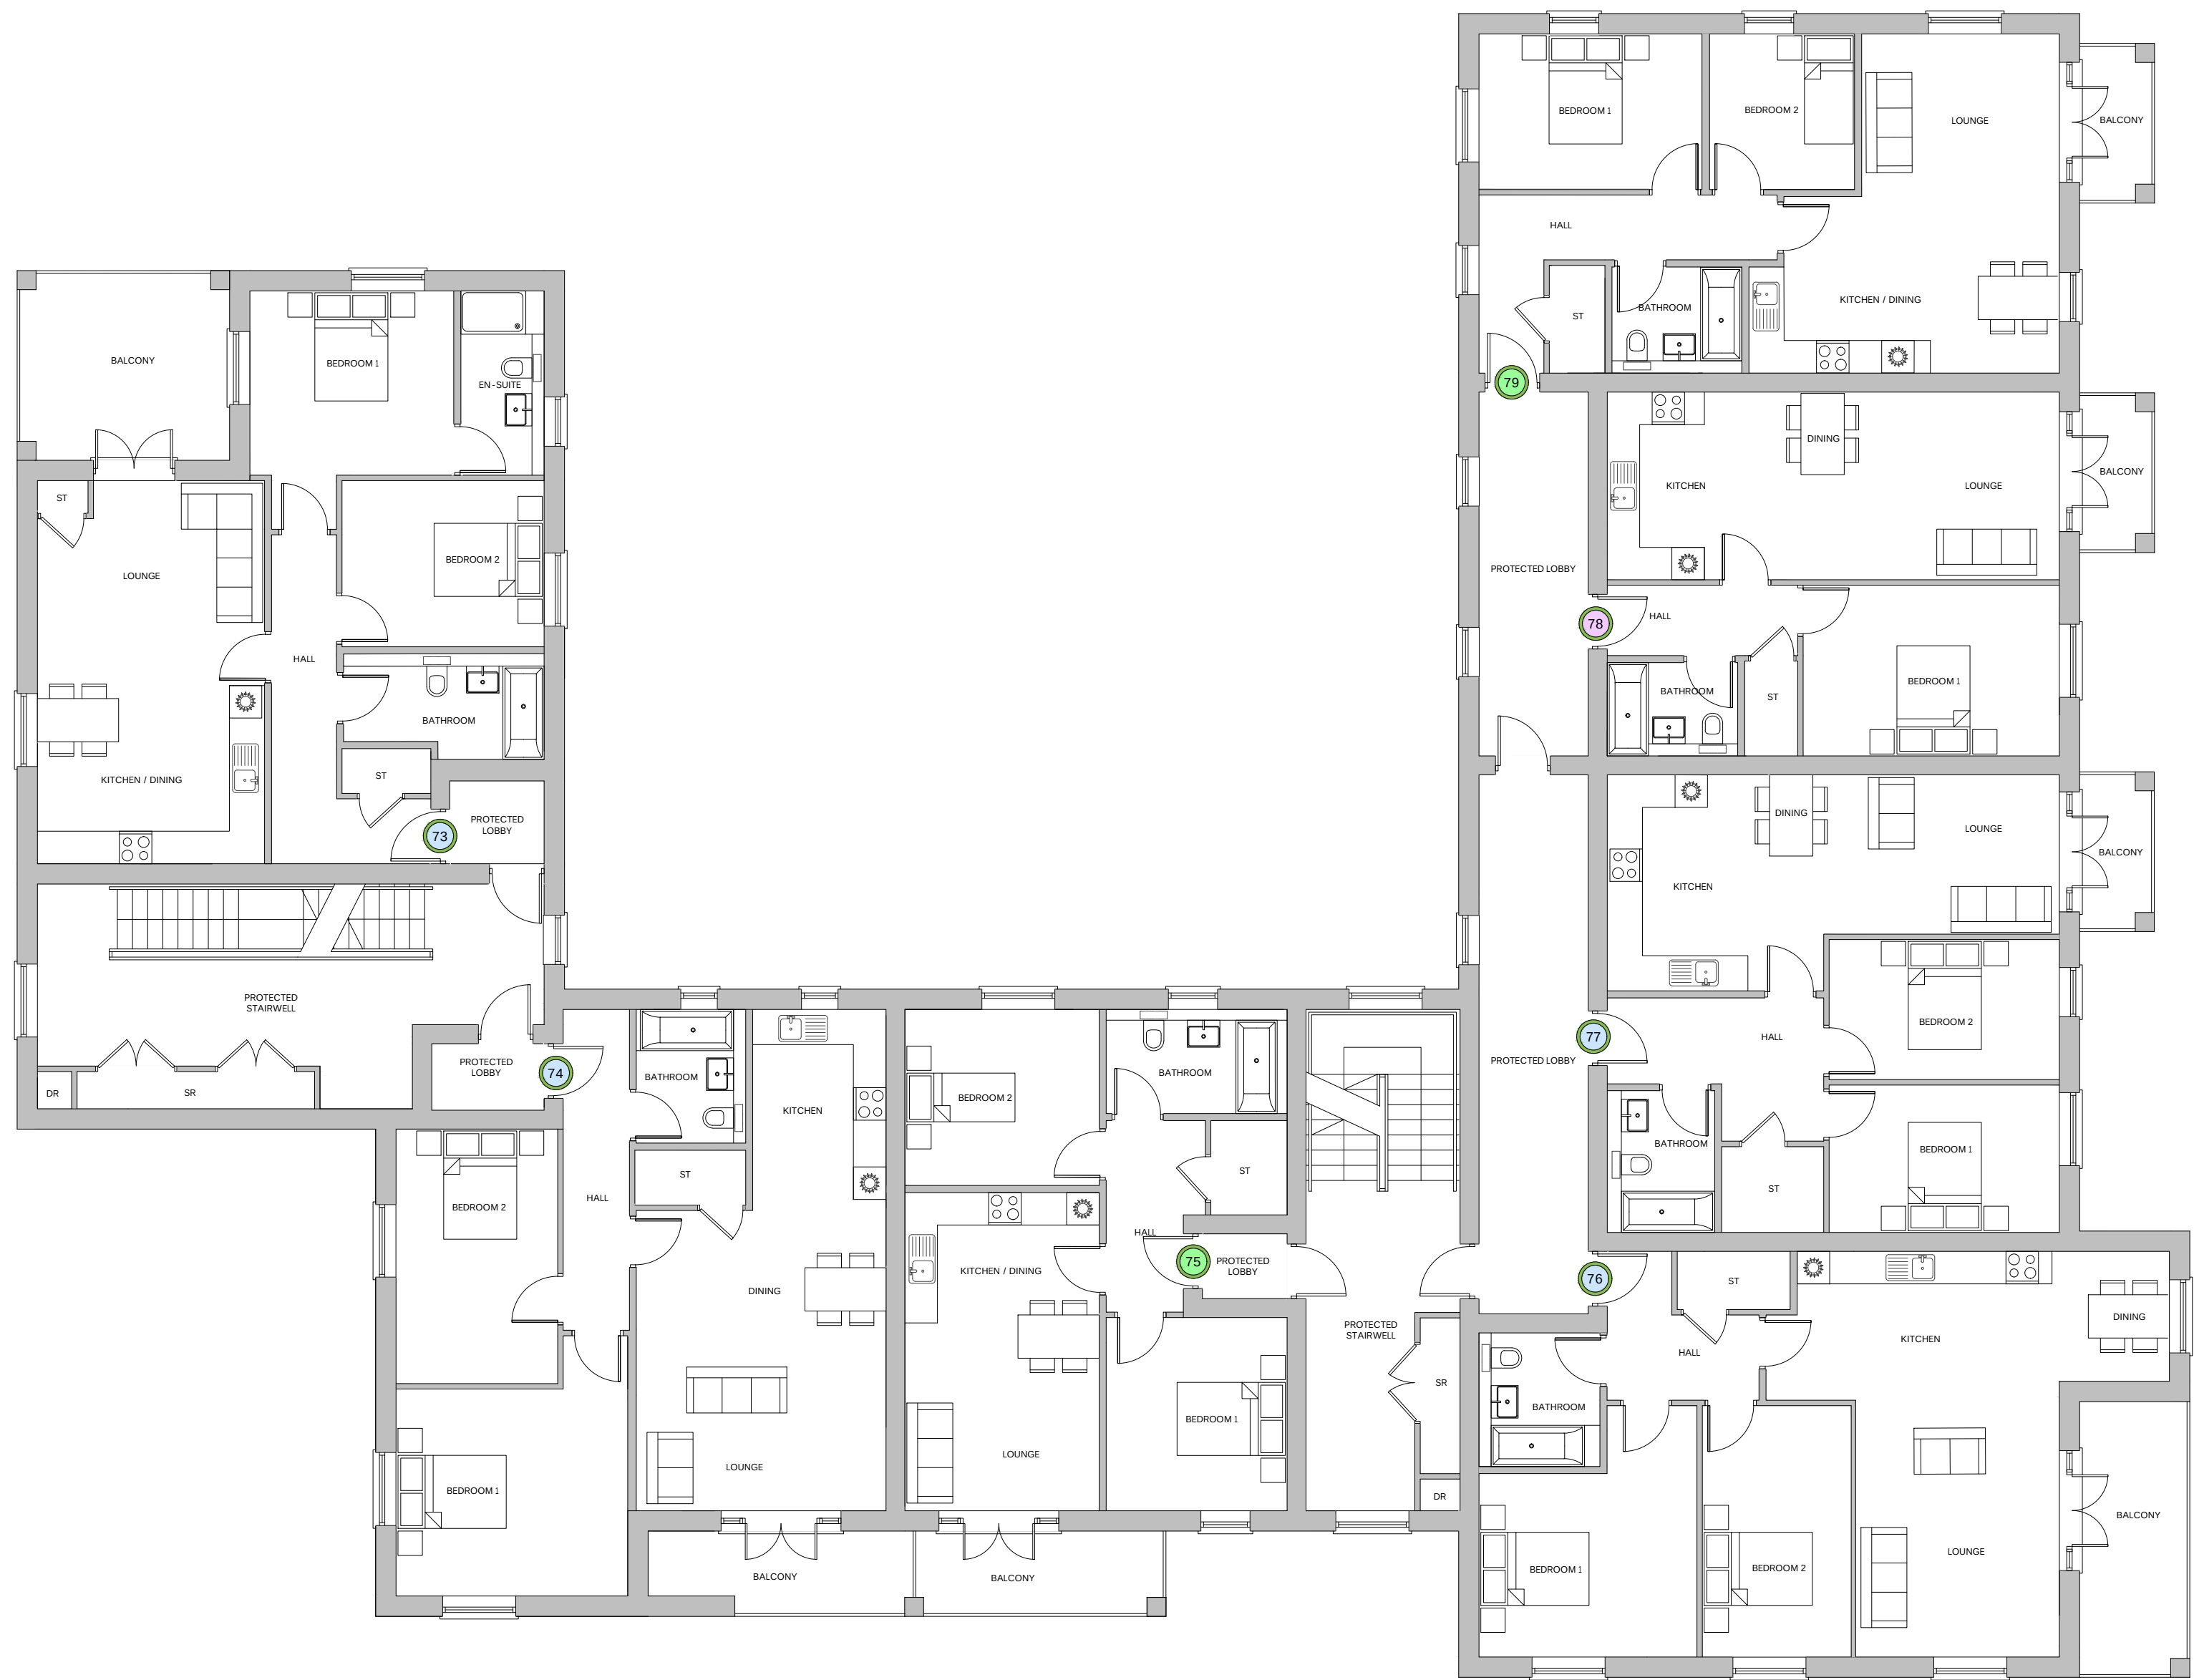


[illegible]

GROUND FLOOR PLAN

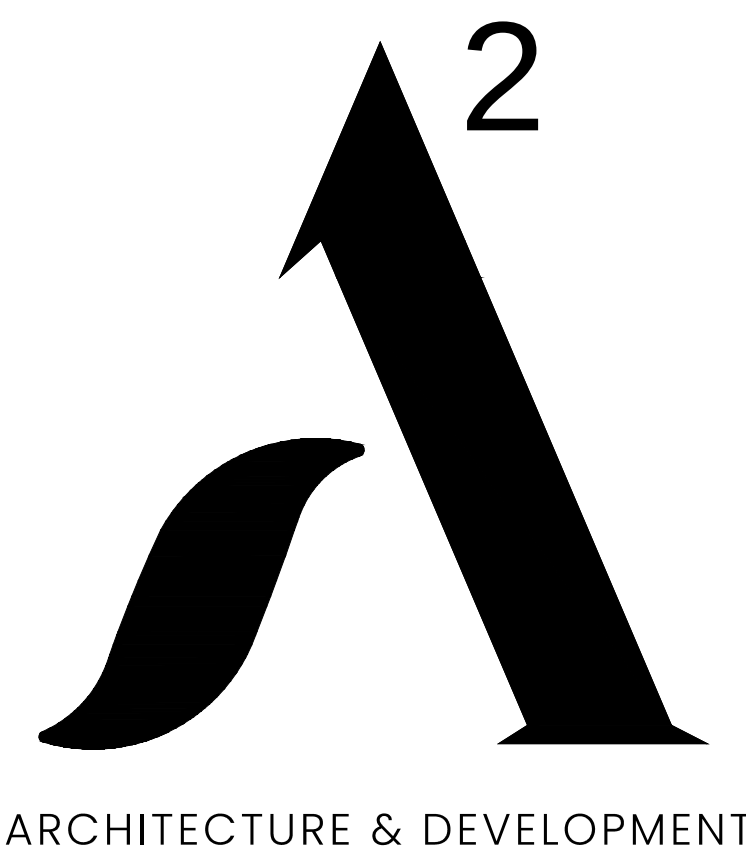

FIRST FLOOR PLAN

 

WEBSITE: www.A2AD.co.uk
 EMAIL: Info@A2AD.co.uk
 TELEPHONE: 01489 290035
 ADDRESS: Elan House
 5a Little Park Farm Road
 Fareham
 PO15 5SJ

CLIENT:

Bellway Homes (Wessex)

PROJECT:

**Land Off Palk Road,
Bedhampton, Havant,
PO9 1NL**

DRAWING: Apartment D Floor Plans

STATUS: Planning

REFERENCE:	SCALE:
21085	1:100@A0
SHEET NO:	DRAWN BY:
113	WS
DATE:	REVISION:
NOV 2022	-



Do not scale for any other purpose than stated in title, use annotated dimensions only. All dimensions to be checked on site & any discrepancies/errors to be reported to A2 before work commences. This drawing is to be read in conjunction with all other relevant materials. Copyright exists on this plan and information displayed on this drawing. Reproduction of plan is not permitted without written consent. Company registration no 12817397