



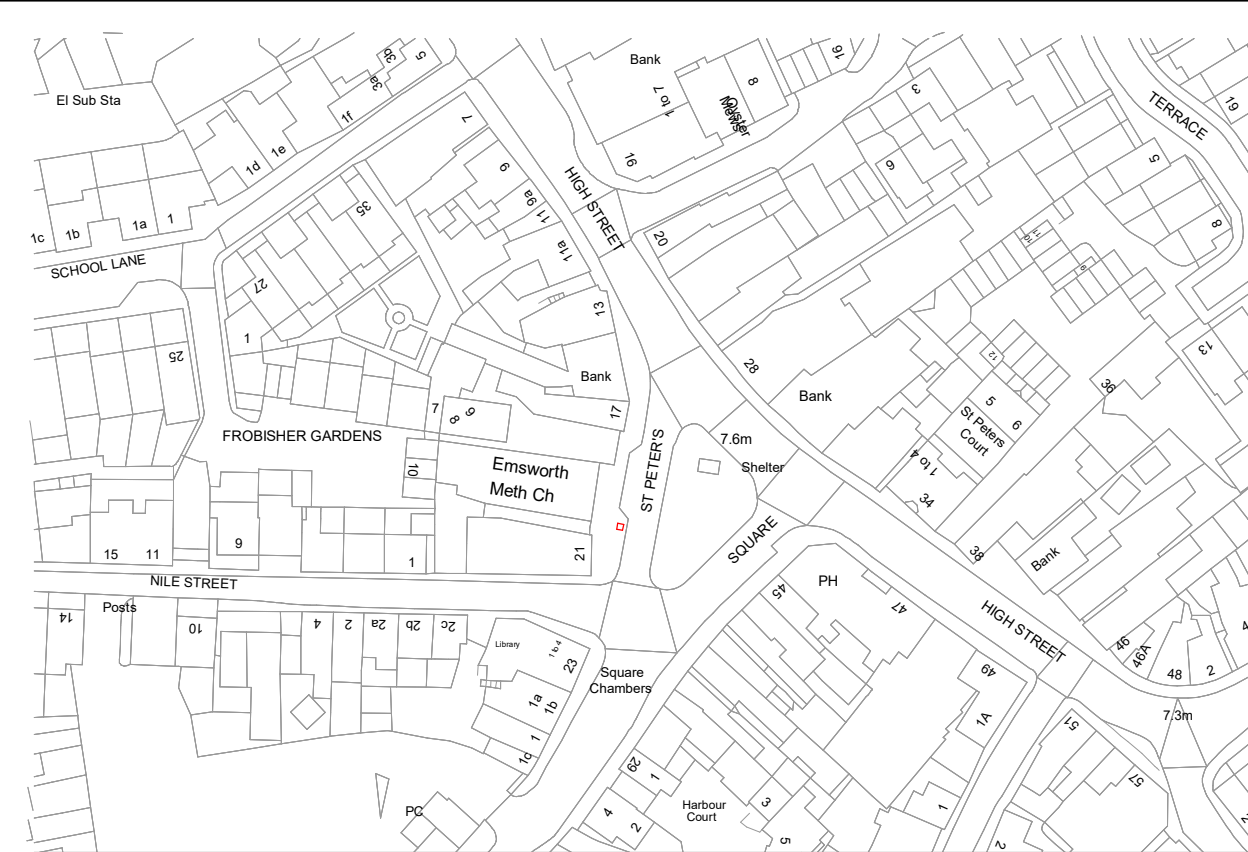



Location Plan

1:1250

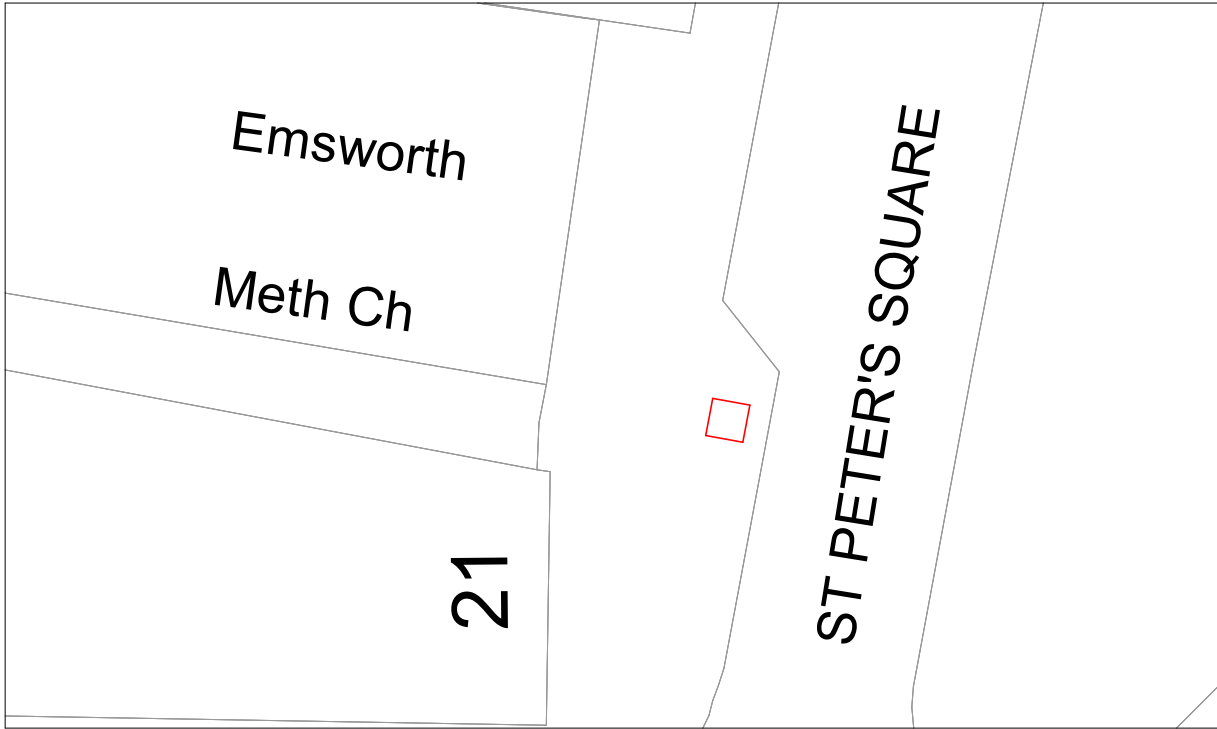


Block Plan 2

1:200

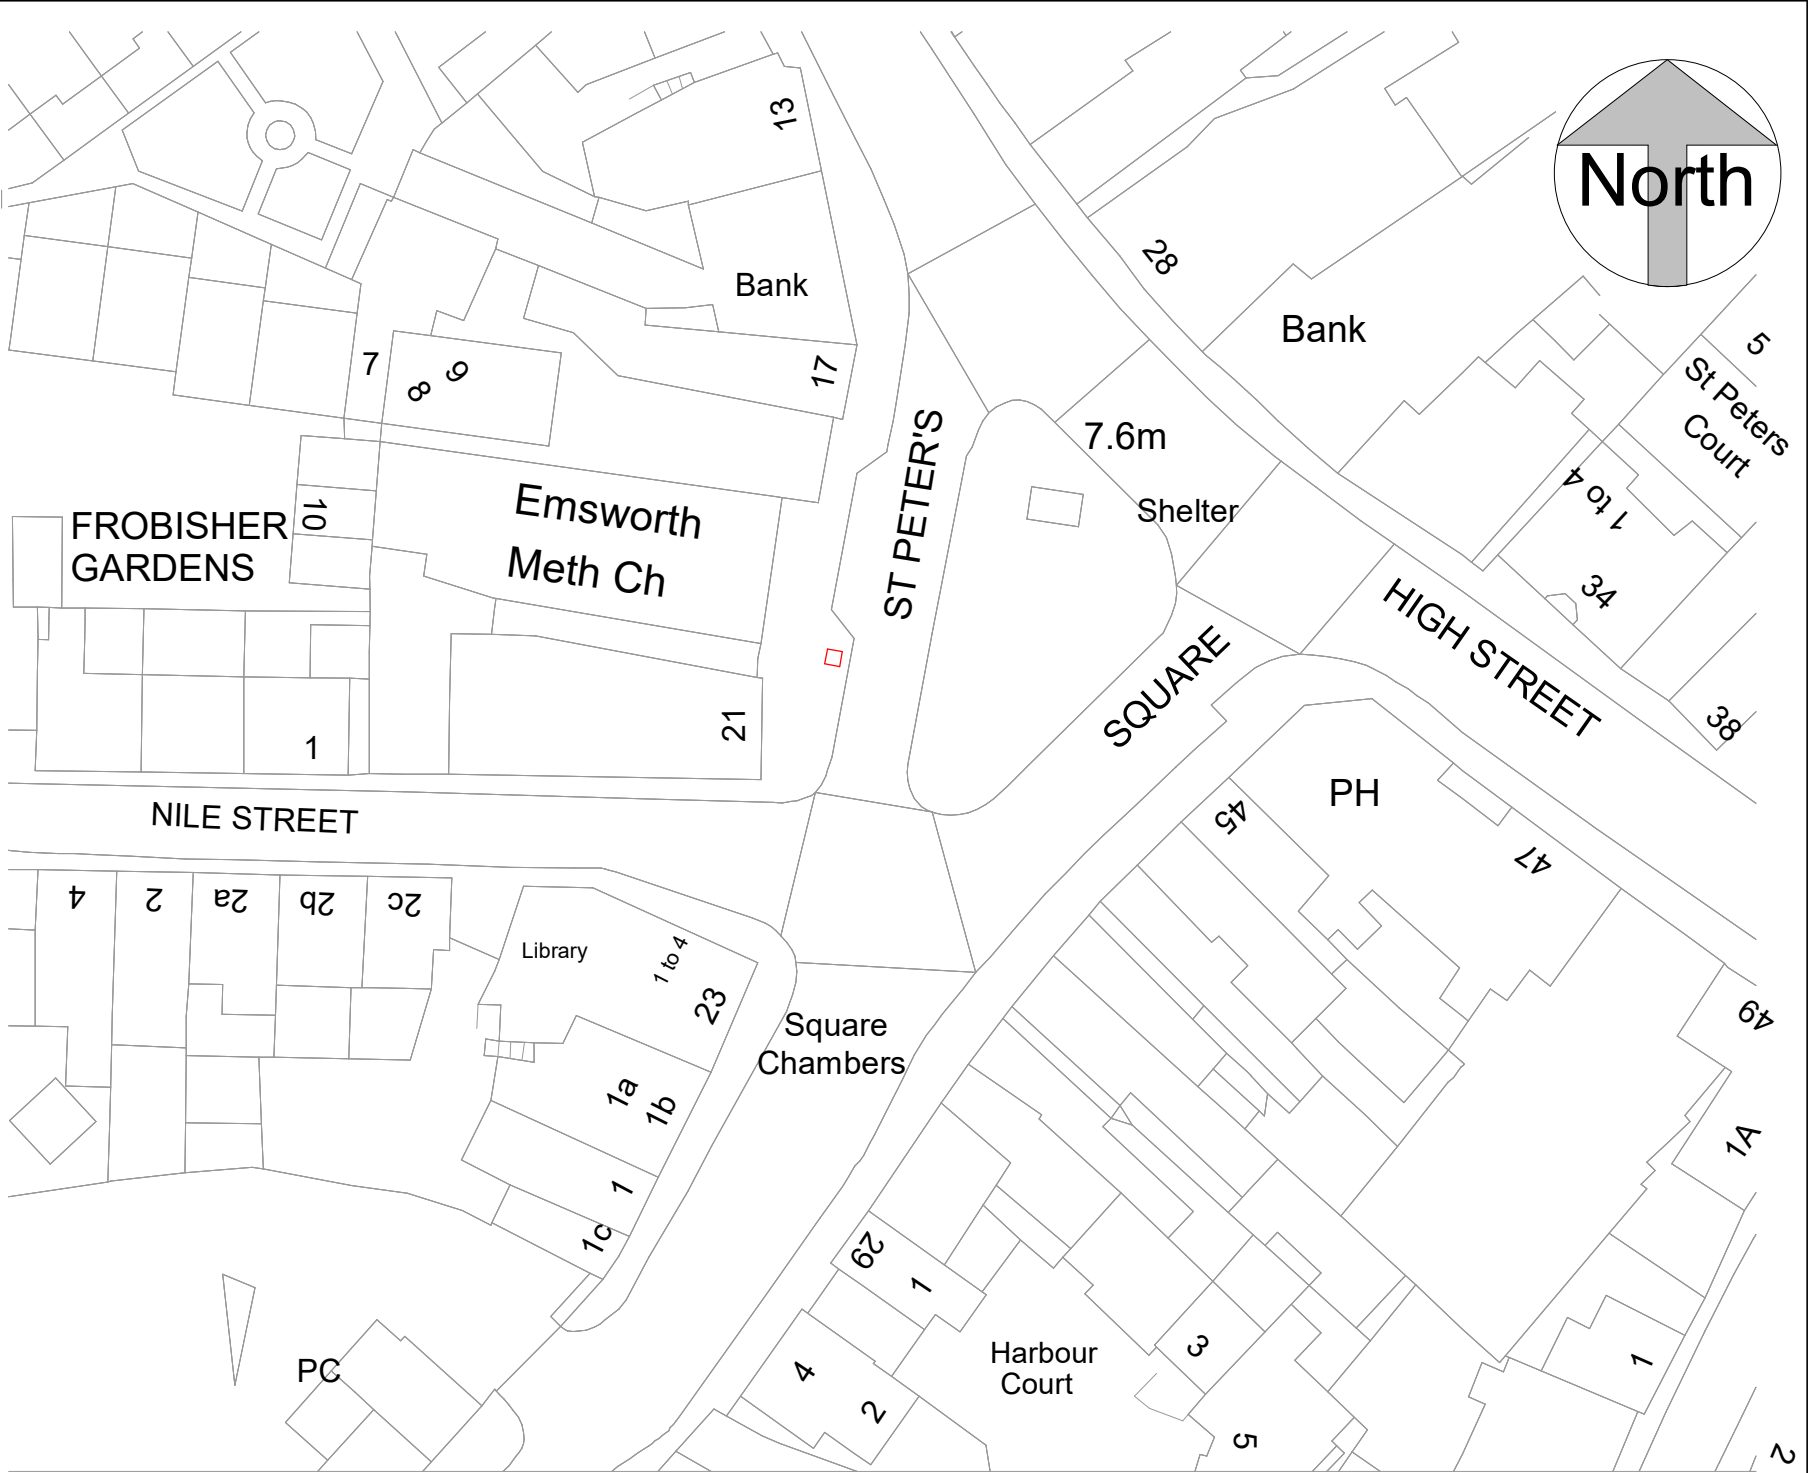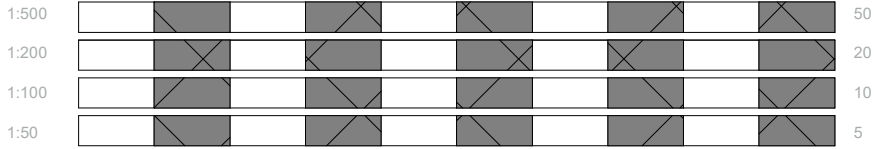

Block Plan

1:500

 


ReQuestAPlan
Map number: TQRQM22221112356305
Title: BT Telephone Box, High Street Emsworth PO10 7AQ
Map Produced for: Parkers Design
© Crown copyright and database rights 2022 OS 100042766




All measurement to be checked on site prior to any commenment
(C) Copyright of Parkers Design (Southern) Limited. Any reproduction of these drawings will require written authority from the copyright owner.

Parkers Design Limited - The Studio @ 90, PO9 2PR
www.pexd.co.uk - info@parkersdesign.com - 07776 008822


PROJECT		CLIENT			
BookEms, High Street, PO10 7AQ		BookEms			
SHEET		Date	Issue Date	Scale (@ A3)	As indicated
Site Plan		Drawn by	SW	DRAWING NUMBER	
		Checked by	SR	A100	
					REV

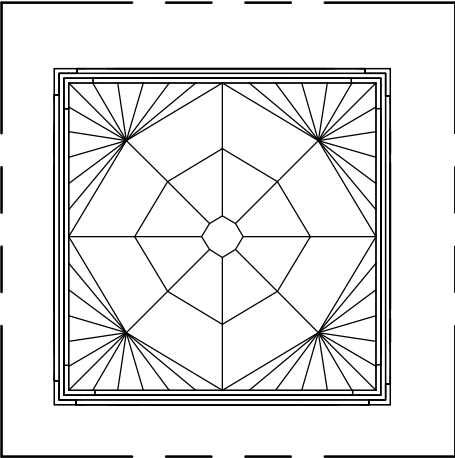


North

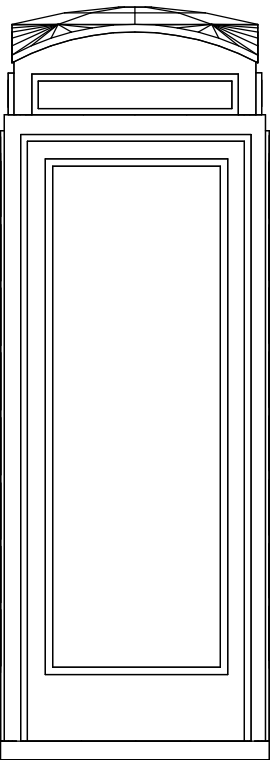


West

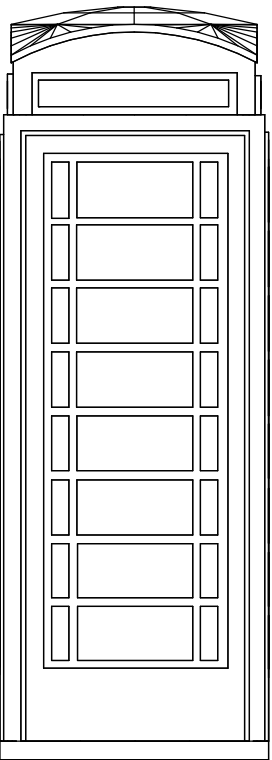

South

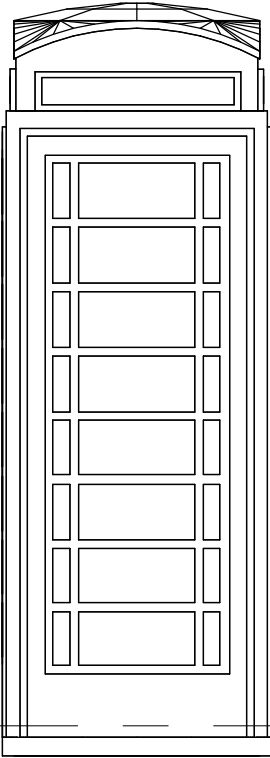

East

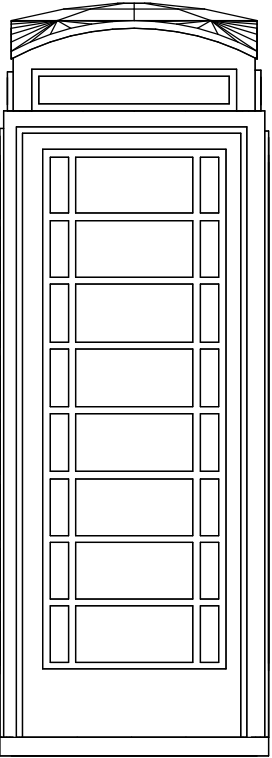

1:500		50
1:200		20
1:100		10
1:50		5

pd

parkers

executive

design

All measurement to be checked on site prior to any commenment
(C) Copyright of Parkers Design (Southern) Limited. Any reproduction of these drawings will require written authority from the copyright owner.

Parkers Design Limited - The Studio @ 90, PO9 2PR
www.pexd.co.uk - info@parkersdesign.com - 07776 008822

PROJECT

BookEms, High Street, PO10 7AQ

SHEET

Elevation and Plan

CLIENT

BookEms

Date

Issue Date

Scale (@ A3)

As indicated

Drawn by

SW

DRAWING NUMBER

A101

Checked by

SR