



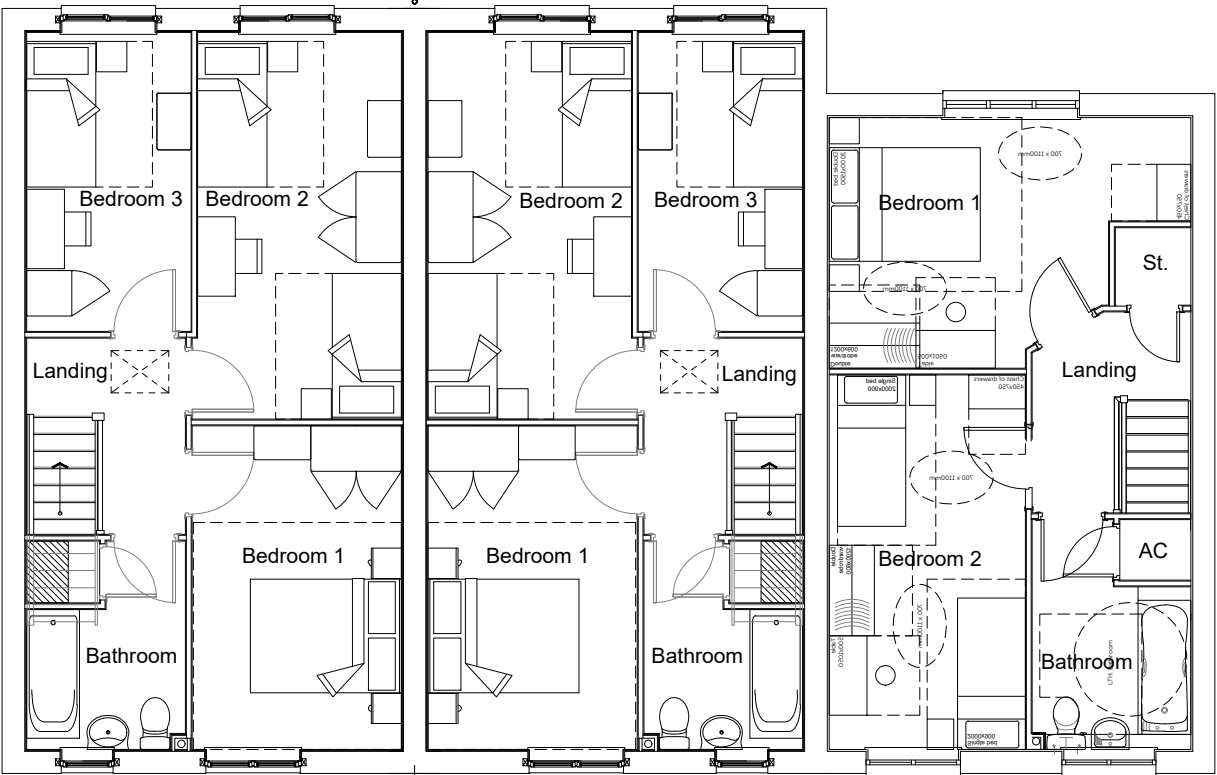

First Floor Plan

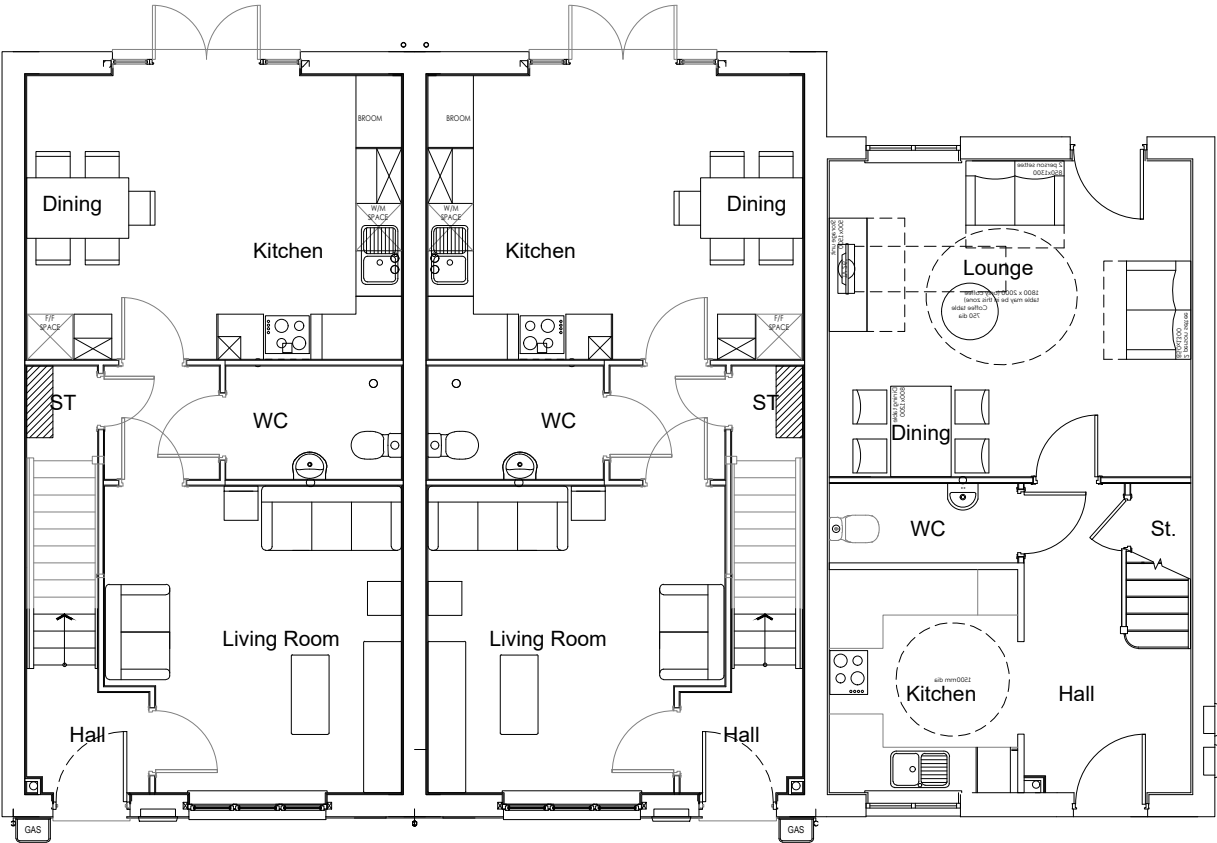

Ground Floor Plan



Housetype	DART	Variation	Option
Bedrooms	3	Persons	5
Sq.ft finish	1012	Sq.m finish	94
Sq.ft structural	1027	Sq.m structural	95.46
Housetype	Tavy	Variation	Option
Bedrooms	2	Persons	4
Sq.ft finish	860	Sq.m finish	79.96
Sq.ft structural	874	Sq.m structural	81.28

Romsey Office Building 300, The Grange, Romsey Road, Michelmersh, Romsey, Hampshire, SO51 0AE T:01794 367703 F:01794 367276	Portishead Office Unit 5, Middle Bridge Business Park, Bristol Road, Portishead Bristol, BS20 6PN T:01275 407000 F:01794 367276	Rev Description A Planning Issue.	Date Au Ch 07.02.22 PZ
---	---	---	----------------------------------

Project	Camps Field, Barton Road		
Drawing	House Type: Tavy and Dart Plots 34-36 - Floor Plans		
Client	Redrow Homes Southern Counties		
Job no.	REDR200818	Date	07.02.22
Dwg no.	P34-36.p	Rev.	A
Author	PZ	Checker	Scale 1:100 at A3
Status	PLANNING	Office	Romsey
Client ref.			