





PROPOSED SITE PLAN - OVERVIEW

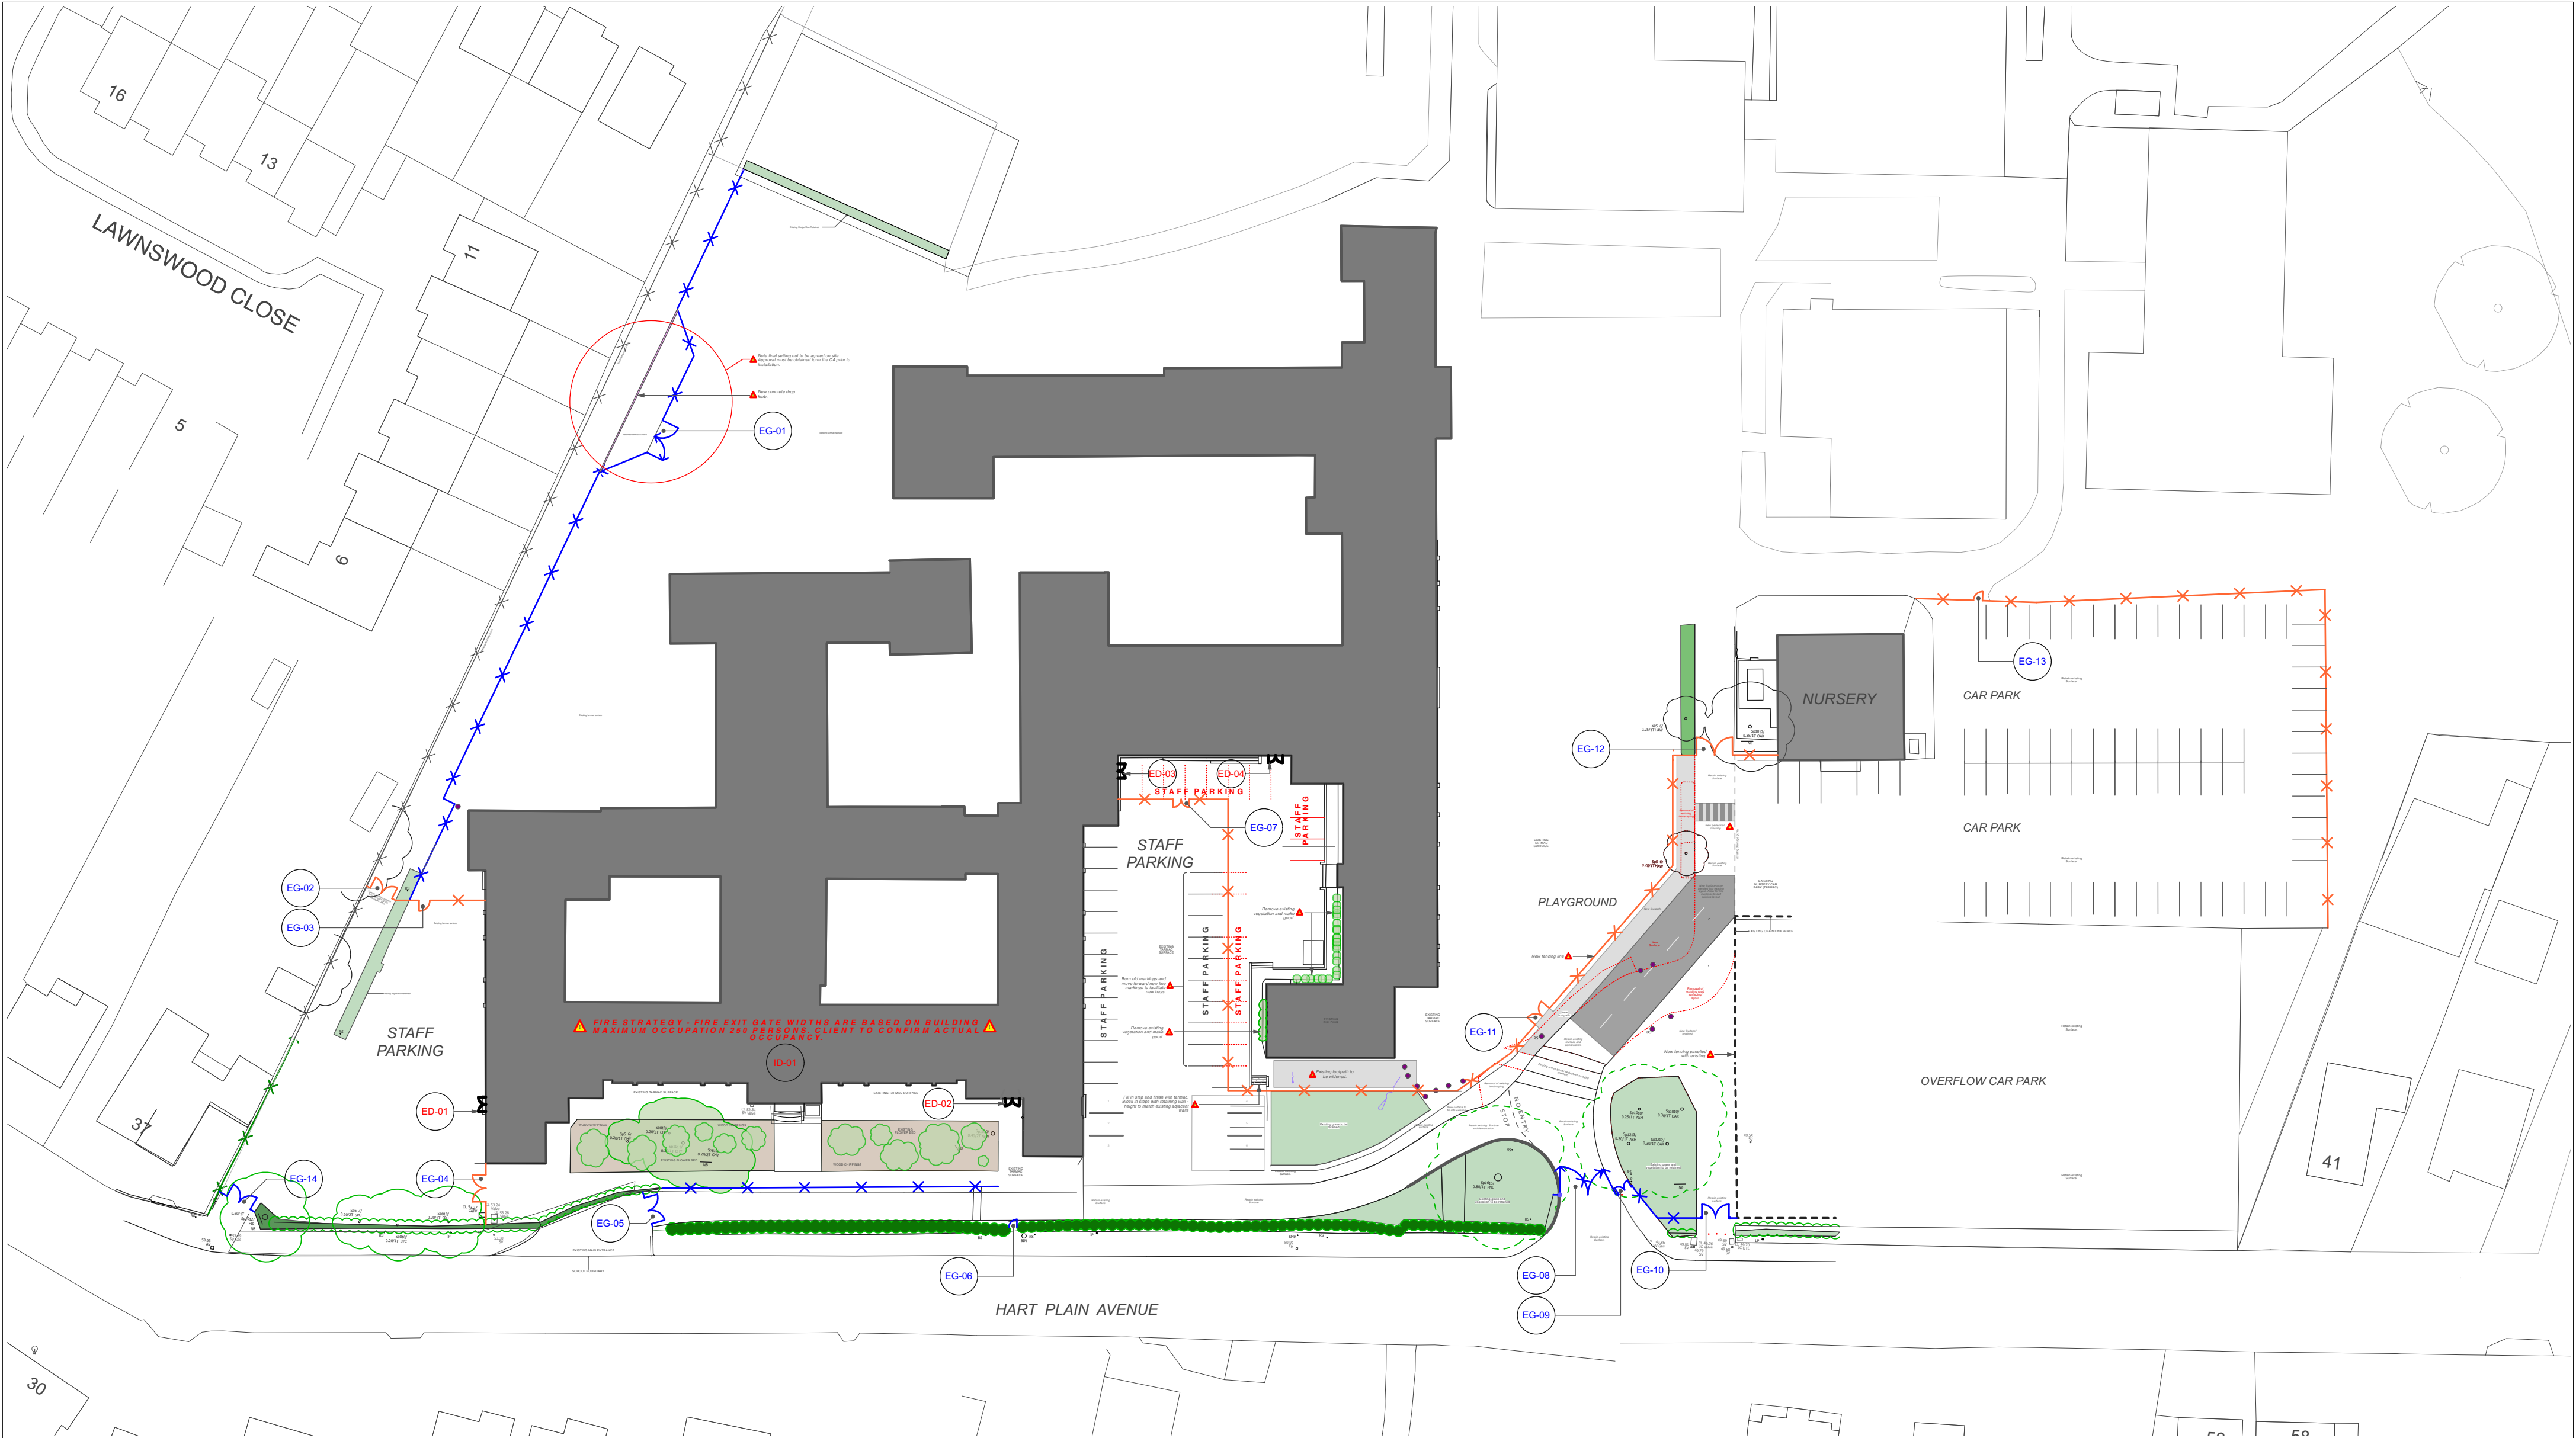

- KEY
- Demolition/removal of existing item.
 - New Concrete Drop Kerb.
 - Remove existing bollards and clear from site .
 - X— Perimeter fence Type A
Proposed 2.4m height anti-climb, open-welded mesh fencing.
 - X— Perimeter fence Type B
Proposed 1.2m height anti-climb open-welded mesh fencing.

 

Chartered Architects
Chartered Building Surveyors
Interior Designers
CDM Services

3 GP Centre, Yeoman Road,
Ringwood, Hampshire, BH24 3FF

+44 (0)1425 472 833
www.kendallkingscott.co.uk

Project
Safeguarding Improvements

Client
The Cowplain School

Scale Paper Size Filename
1:500 A2 220493

P1 01/08/22 DM AP Planning Issue.

Rev Date By Ap Note

Drawing Title
Proposed Site Plan (Overview)

Project Number Drawing Number Revision
220493-0501 P1

Date Drawn Checked Status
28/08/19 AP BS PLANNING

Check all dimensions and levels on site

Only to be used on the site for which designed. The electronic transmission of design information contained in this drawing is carried out entirely at the User's risk and Kendall Kingscott Ltd. will have no liability for any errors or inaccuracies arising therefrom. The production of amended or updated information from the said design information for the User is entirely the responsibility of the User and Kendall Kingscott Ltd. shall have no responsibility to respect third party copyright.