





FRONT

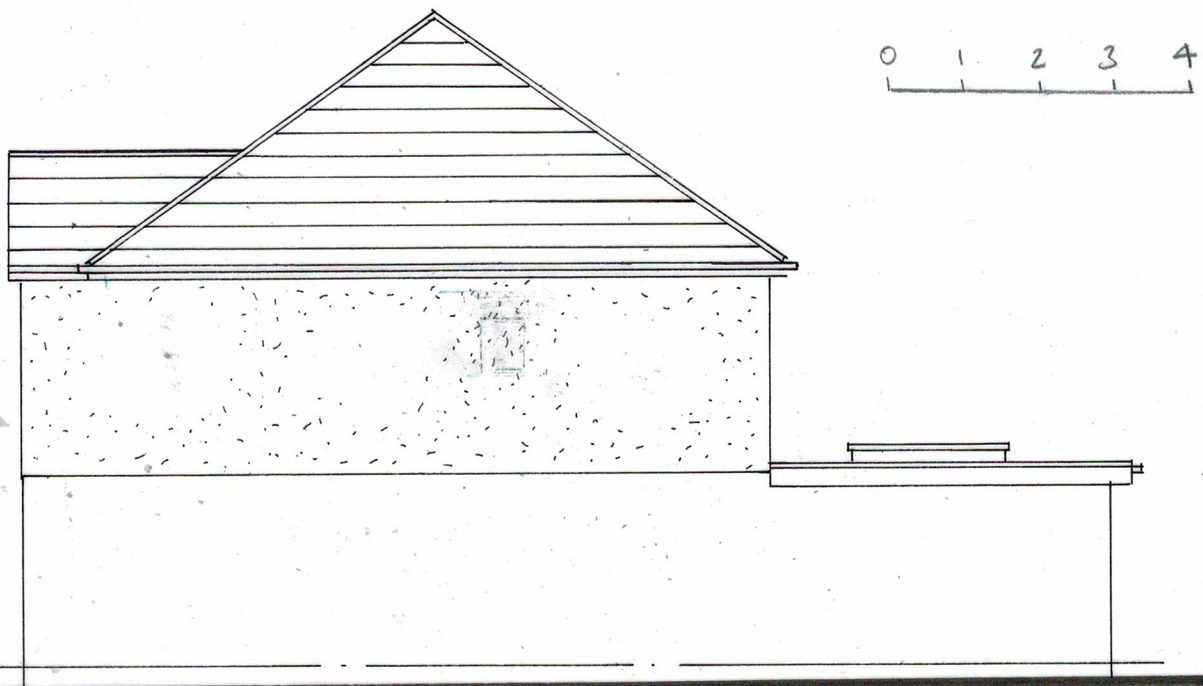


SIDE

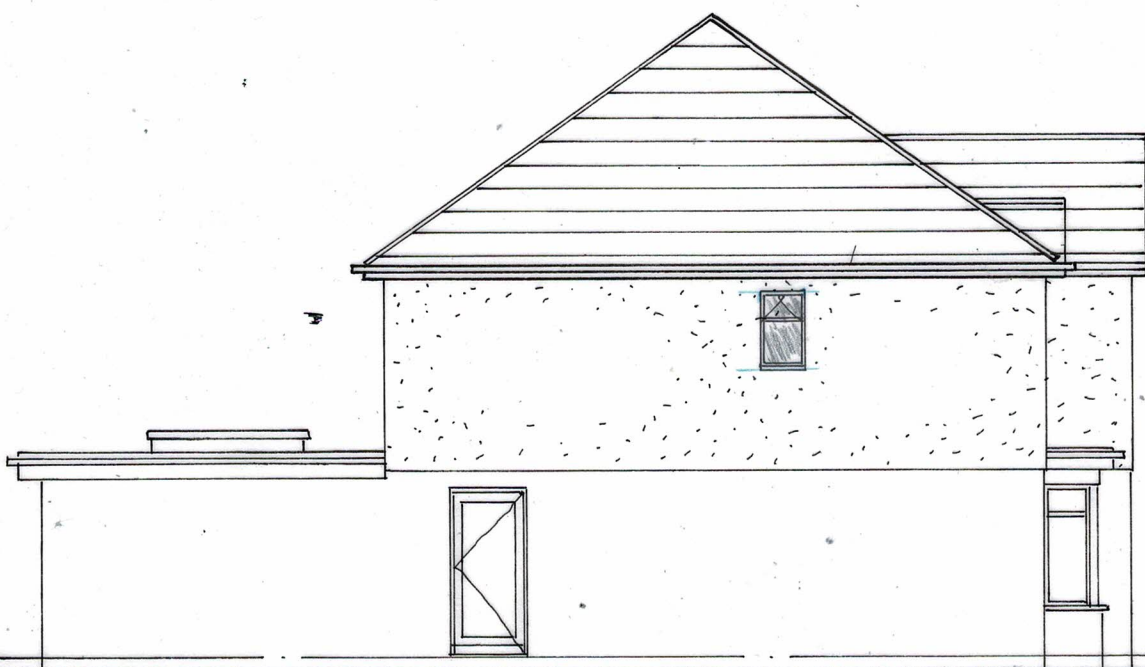


SIDE



REAR

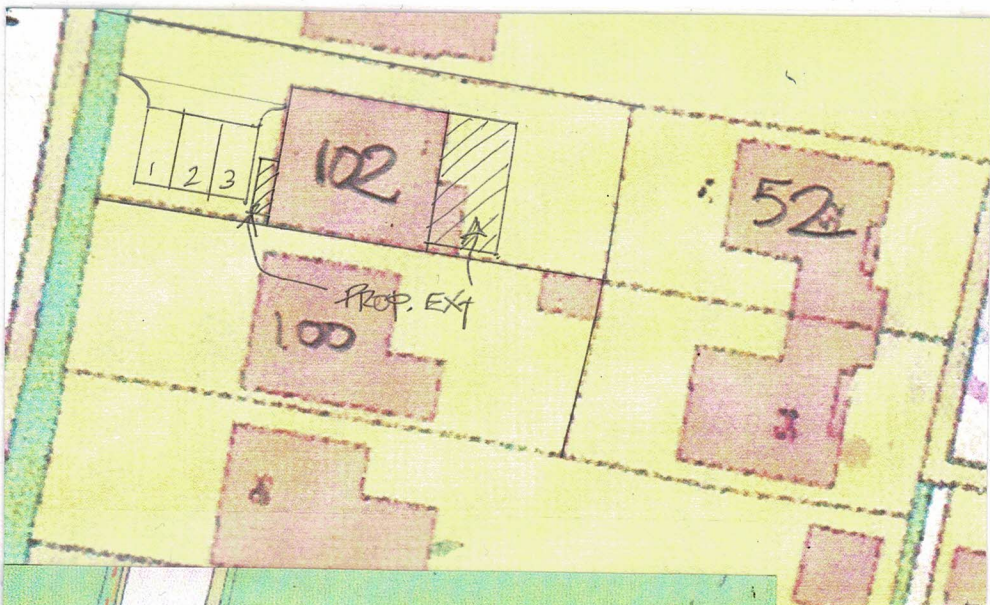

STEPHAN
Scale 1:500

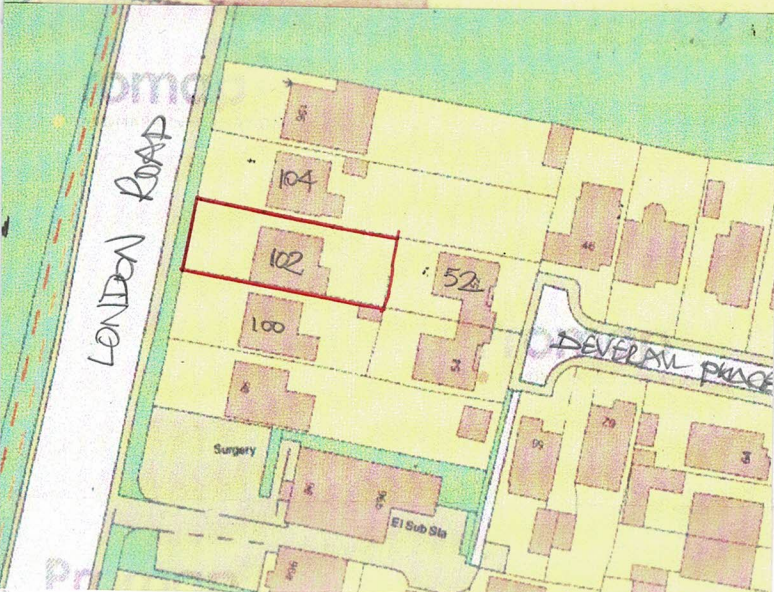

LOCATION PLAN Scale 1:1250
OS UK 100065752

B	NOV. 22	SITE PLAN LOCATION SHOWN	AT
A	NOV. 22	BATHROOM WINDOW MOVED	AT
DEREK TREAGUS ASSOCIATES ARCHITECTURAL SERVICES Tel: 07956 624094 Email: derek.treagus@gmail.com			
Project		FRONT/REAR EXTENSIONS AT 102 LONDON ROAD, WIDLEY, WATERLOOVILLE, HAMPSHIRE.	
Client		Mr & Mrs D Martin	
Subject		Planning Drawing Proposed Elevations	
Date:		Oct 2022	Scale: 1:100
Rev:		1	Drg. No. 22/249/08
- Copyright reserved. - All dimensions are to be site confirmed and should not be scaled unless for Planning purposes. - Verify all queries with the office.			