





Proposed Principal Elevation
1:100

Proposed Side Elevation
1:100

Proposed Rear Elevation
1:100


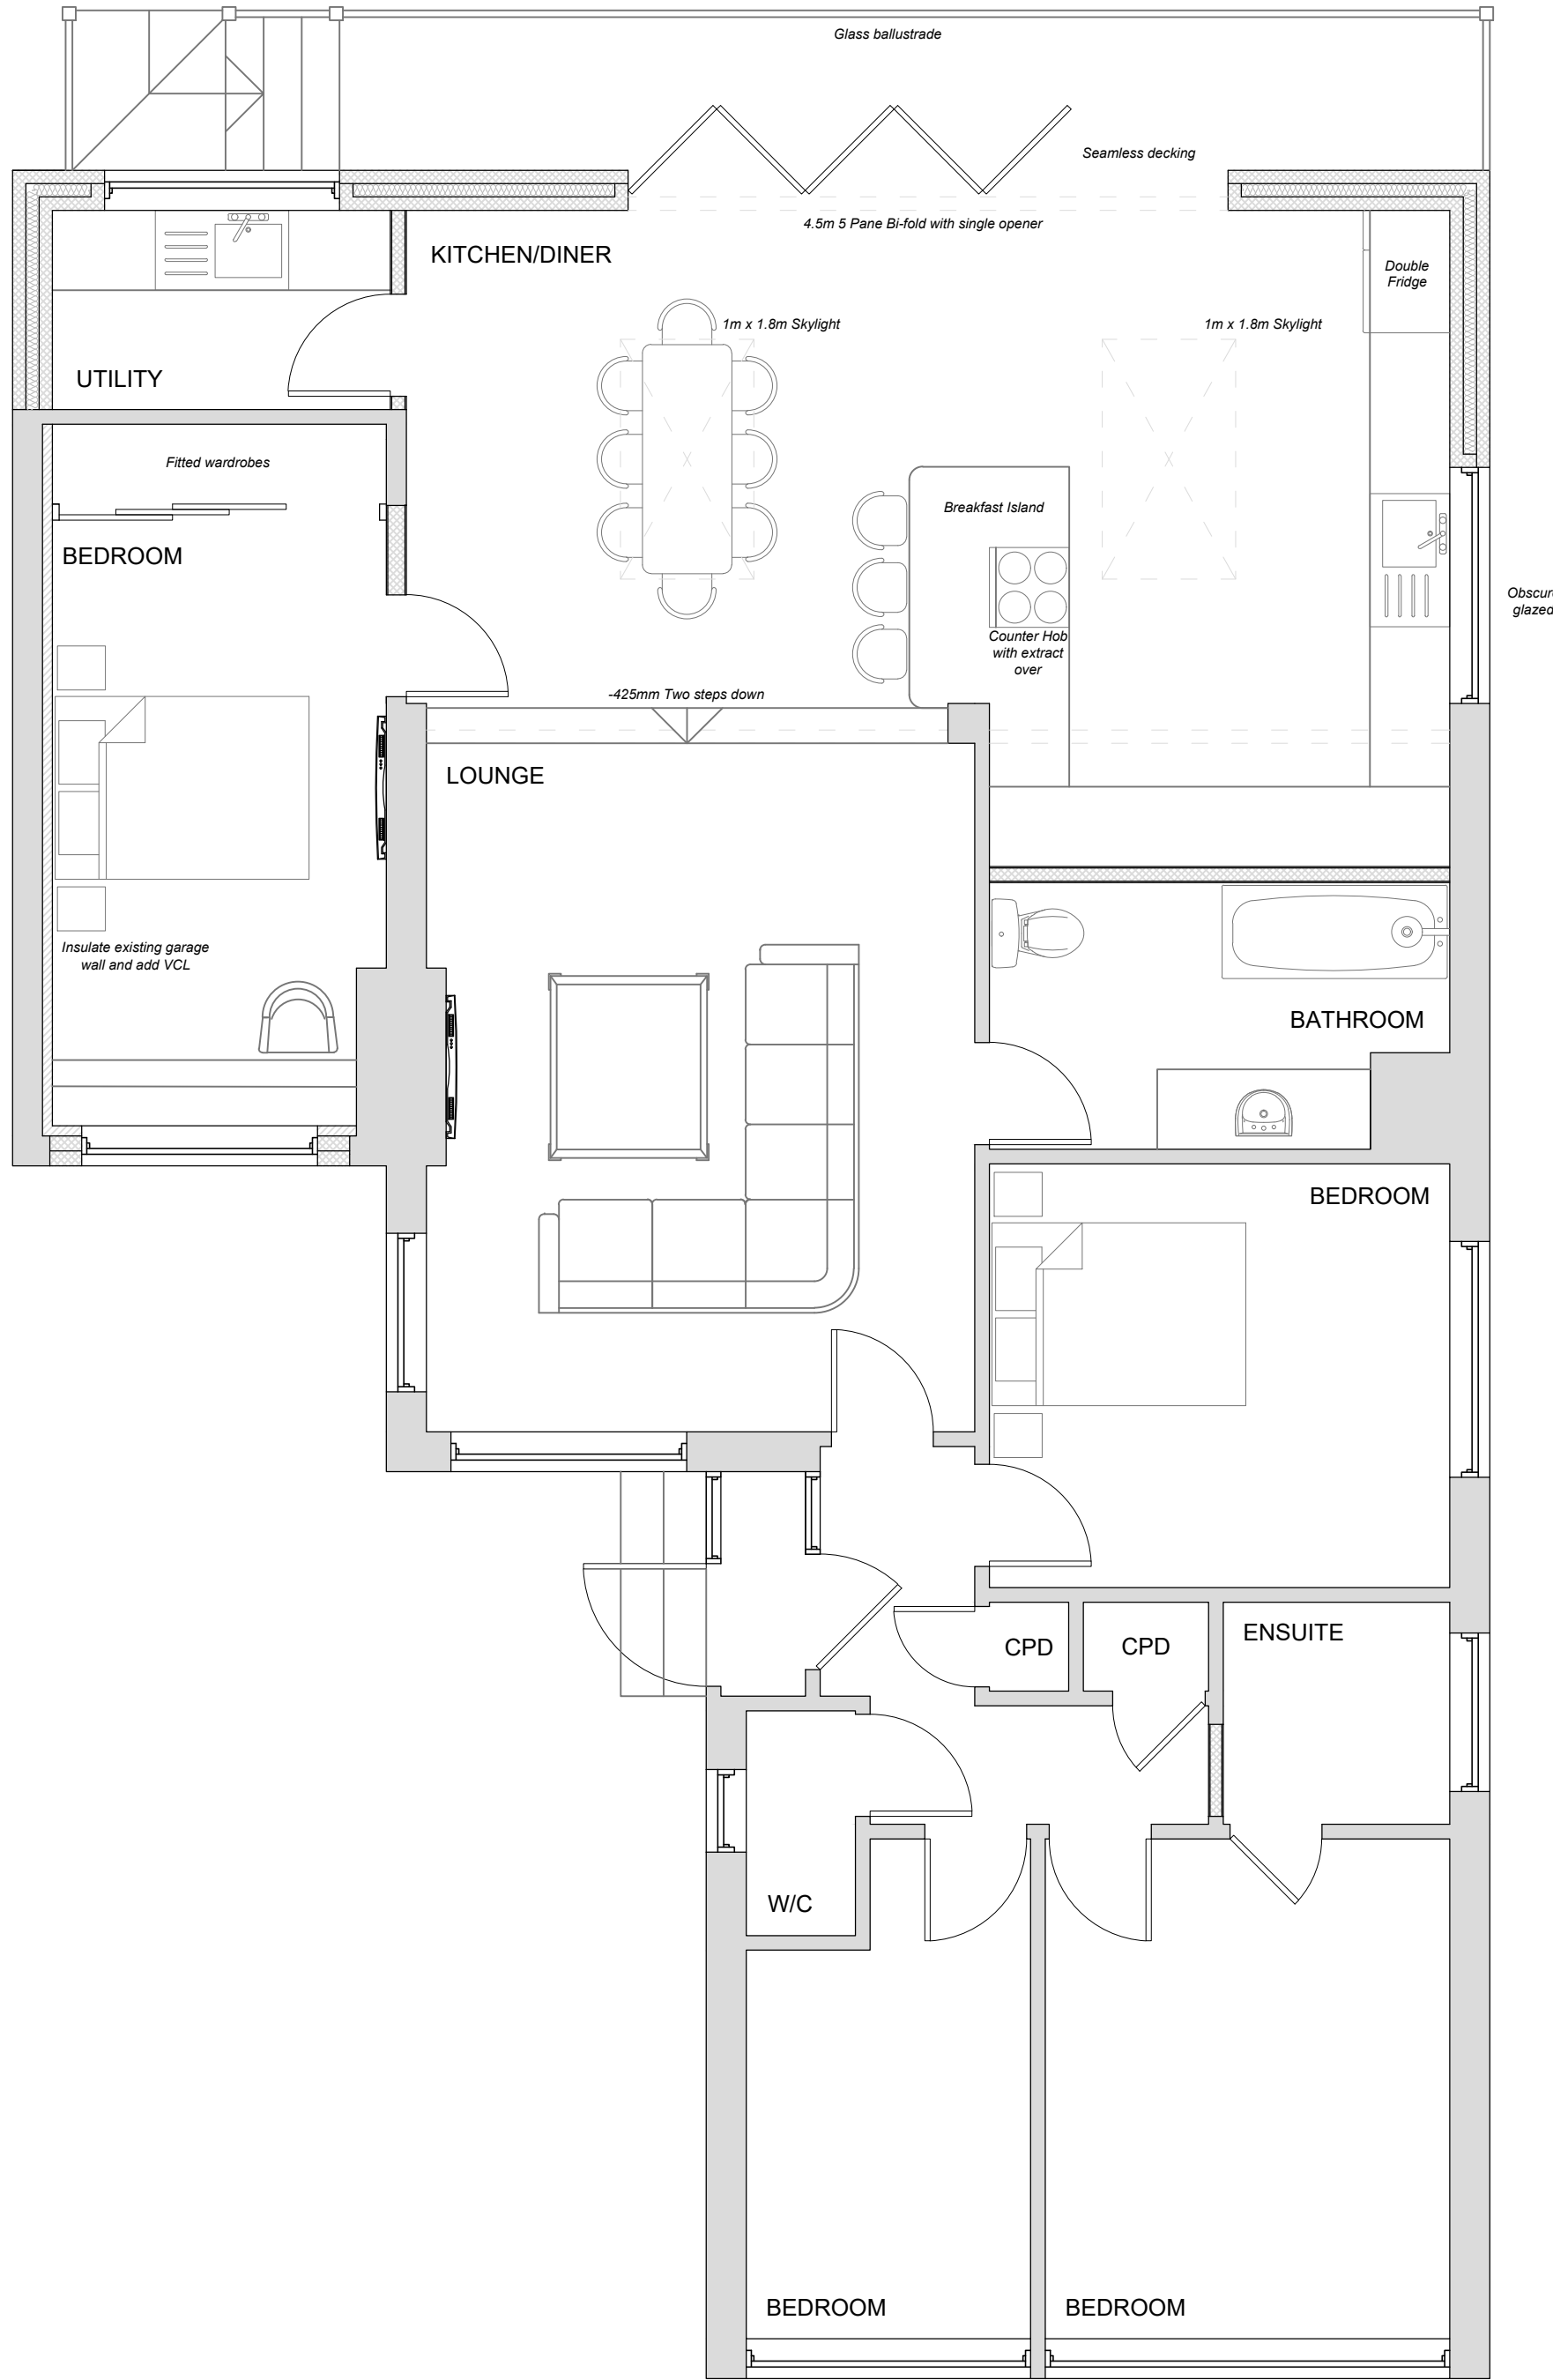


Proposed Ground Floor Plan
1:50

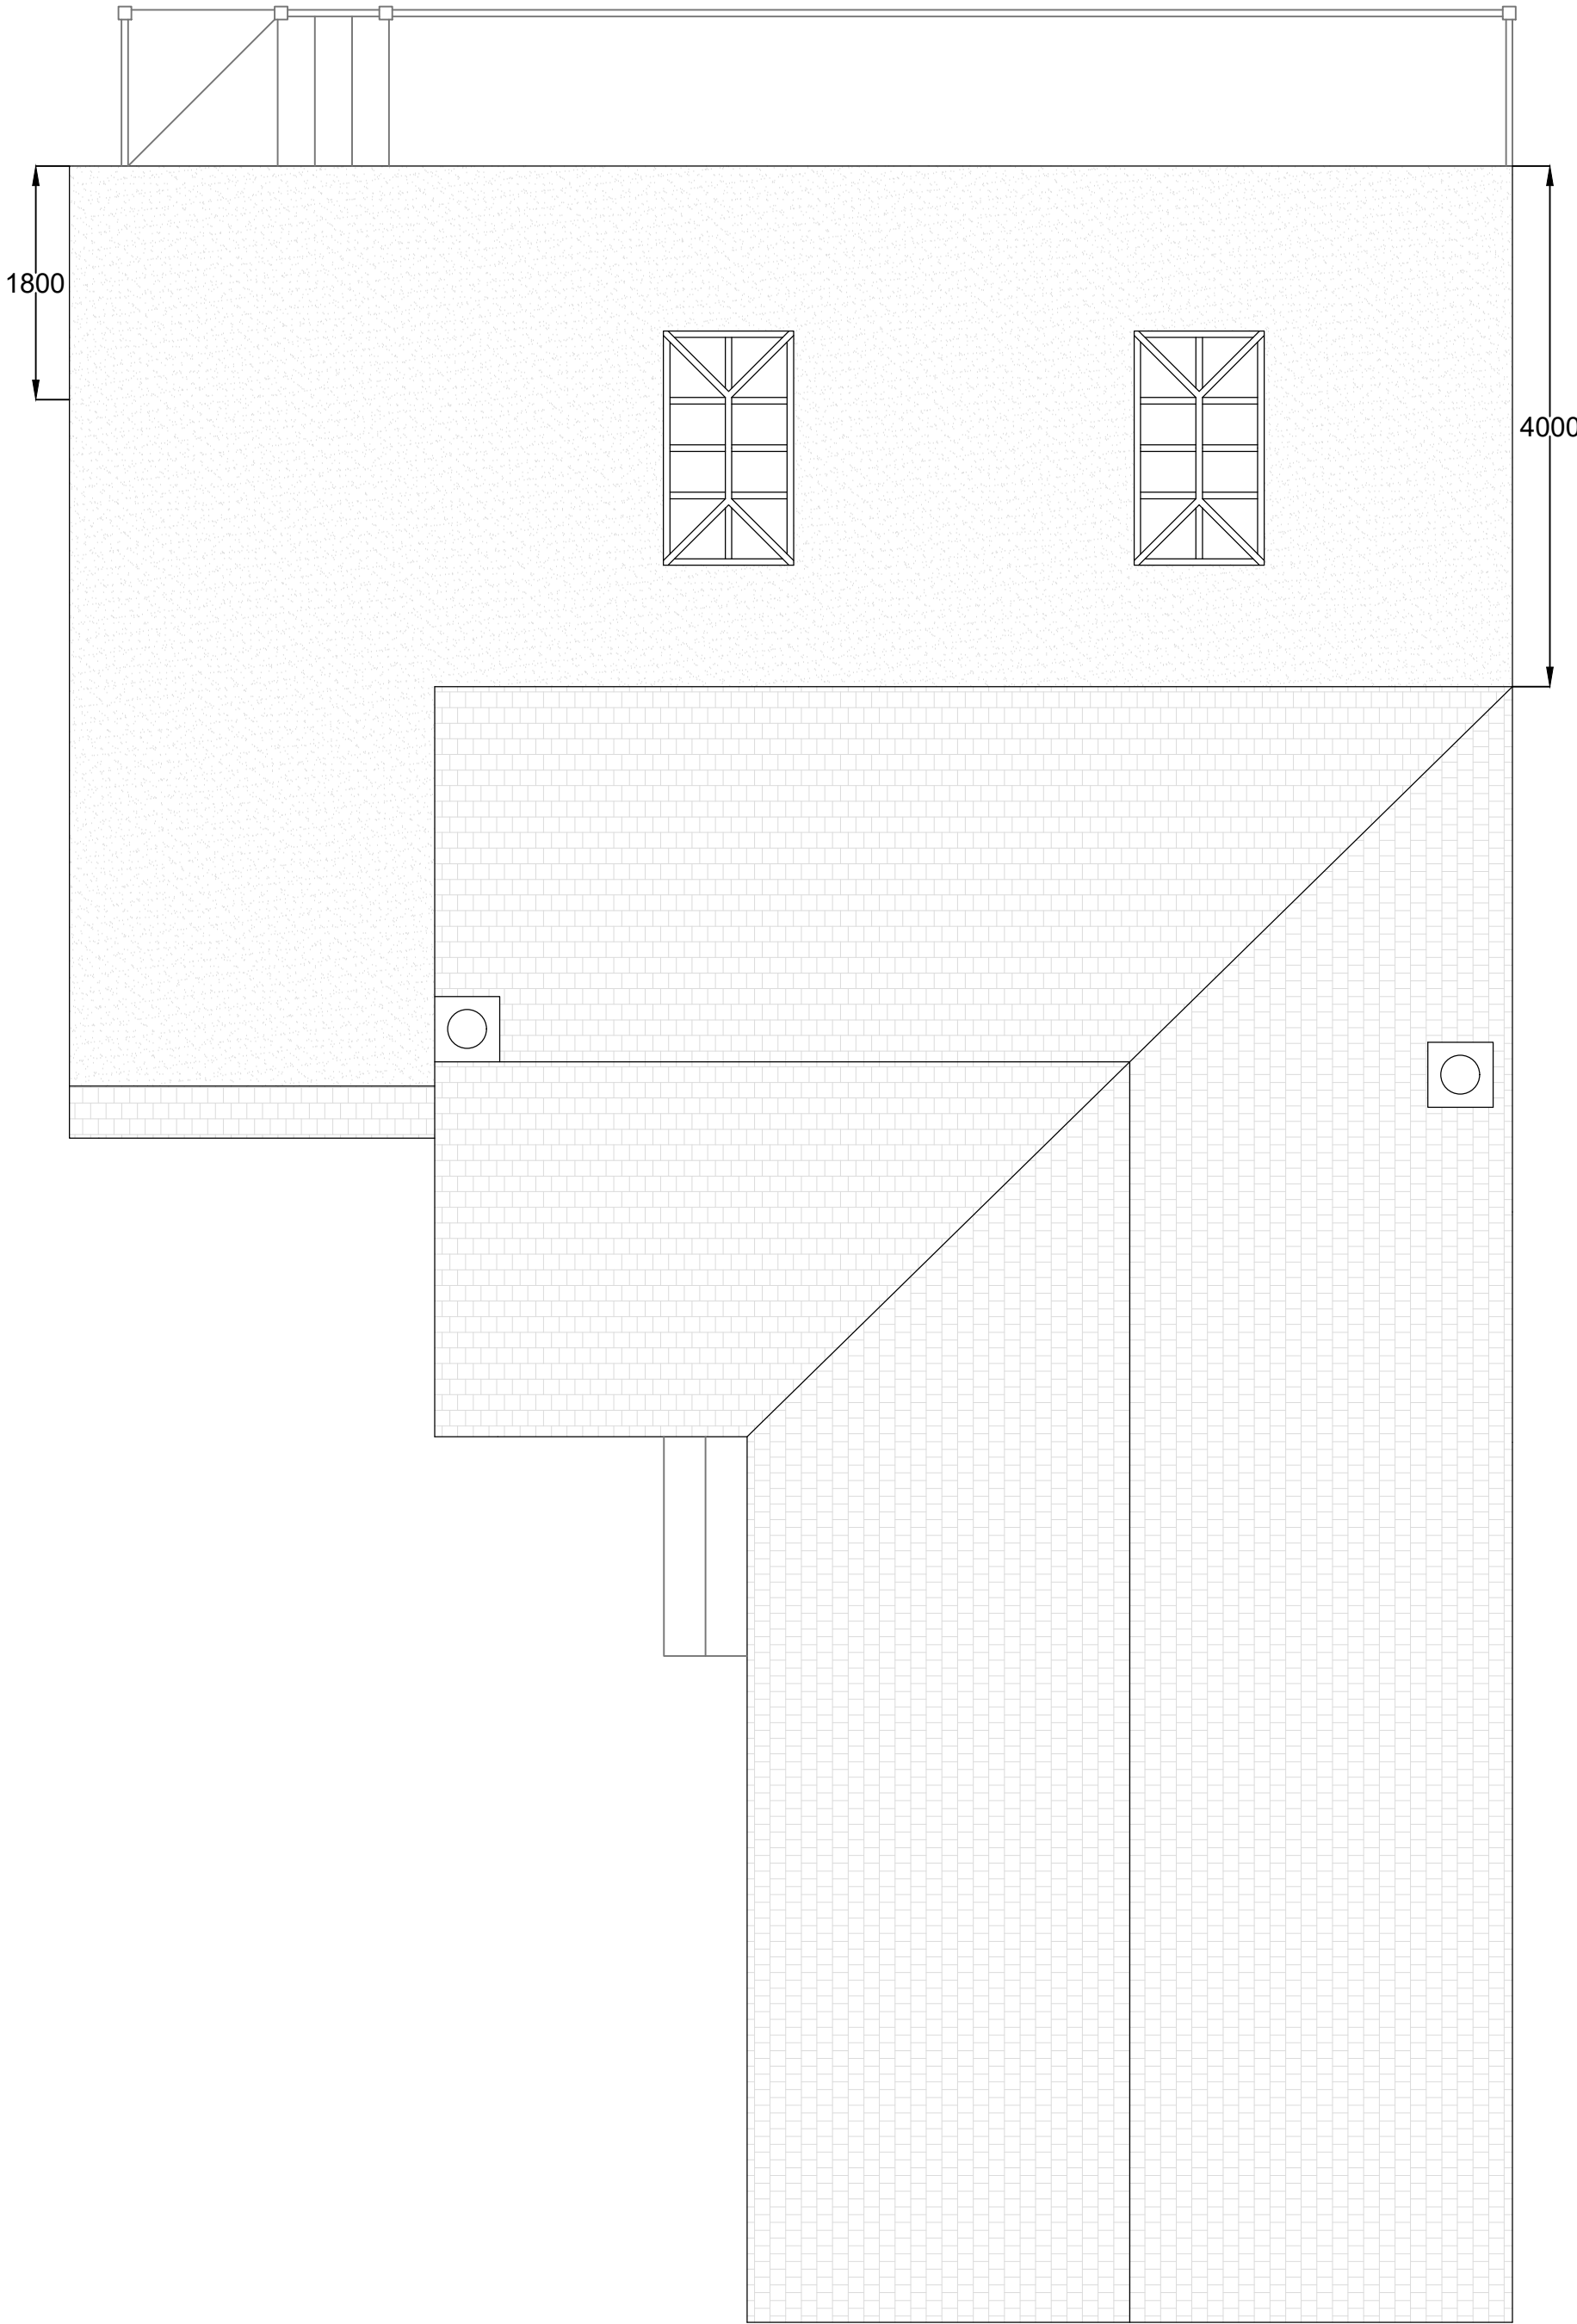

Proposed Roof Plan
1:50

Proposed Site Map
1:200
OS 100047474

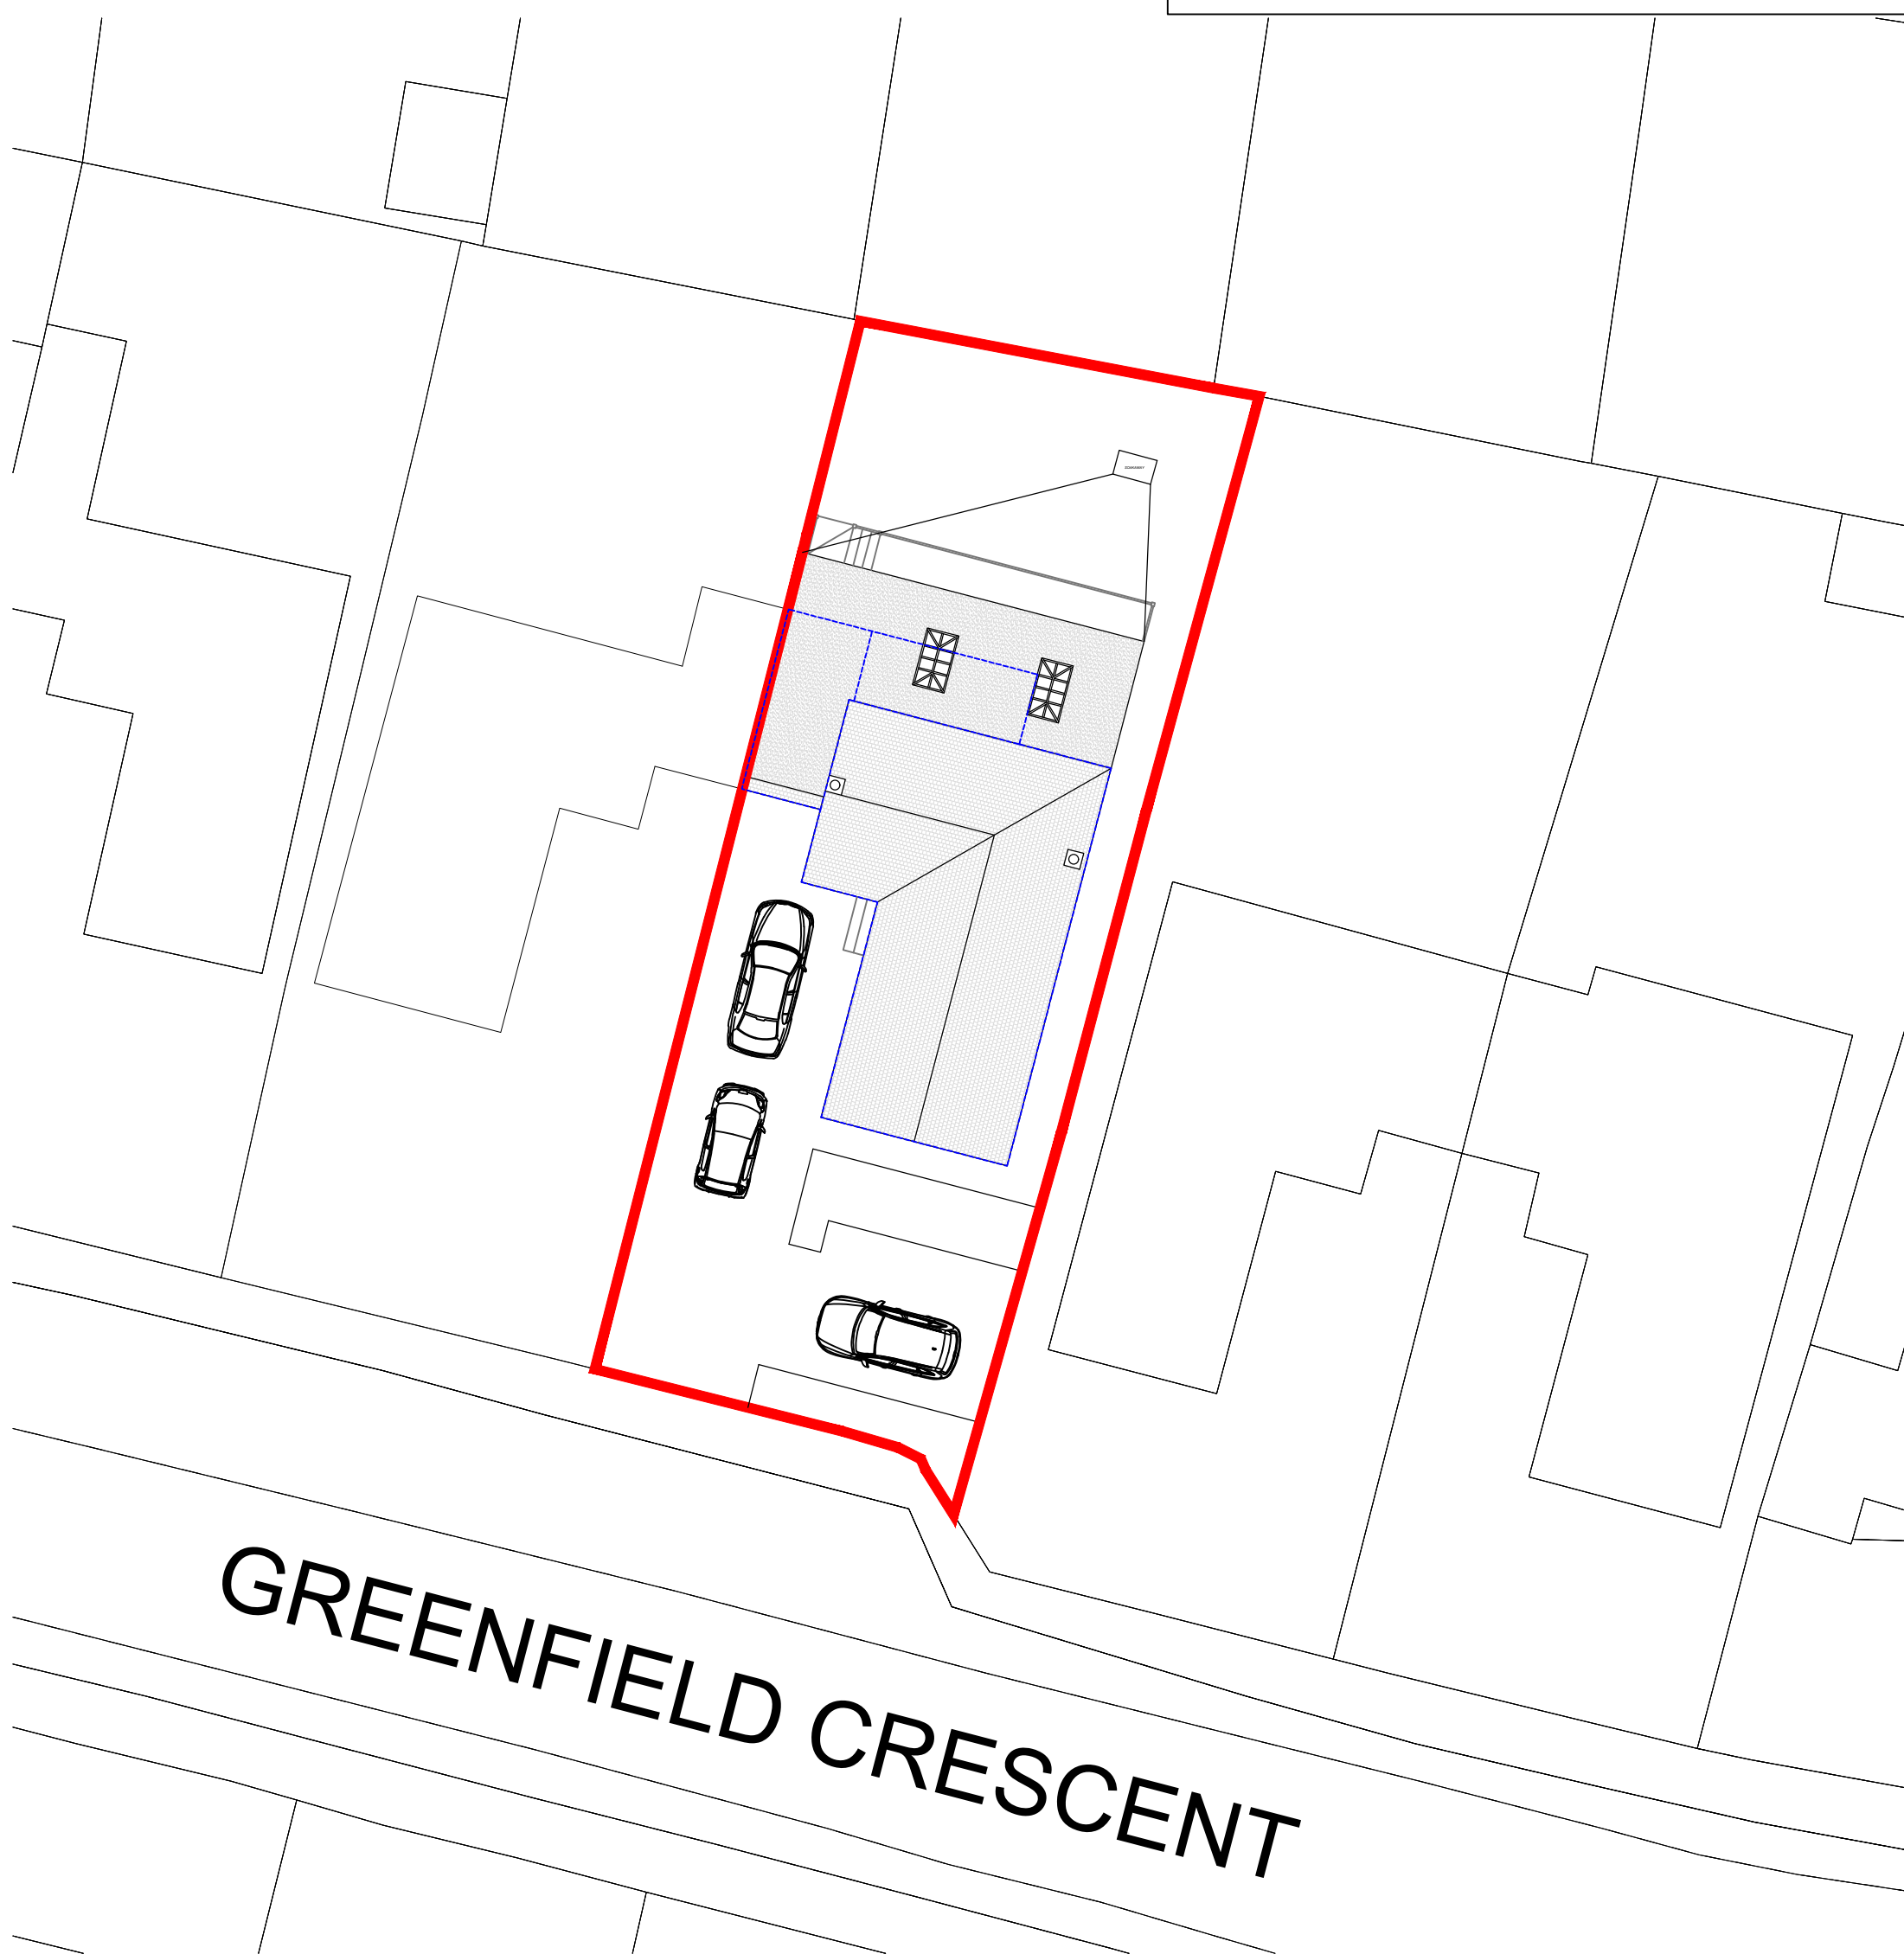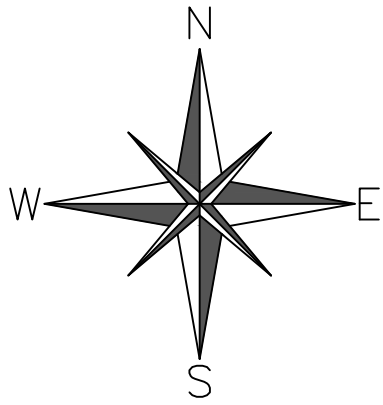

Drawing
Technical

info@drawingtechnical.co.uk
07845656848

Site Address: 37 Greenfield Crescent
Waterlooville
PO8 9EJ

Drawing Title: Proposed
Floor Plans &
Elevations

Client Name: Mr Craig Harrison


Job No. DT174 Scale A1 Date 19/08/2022

Revision E Drawing No. 2 Drawn By LA

Drawing Notes
The contents of this drawing are copyright to Drawing Technical and may not be altered, copied or reproduced without written consent.
Contractor must verify all dimensions and report any discrepancies before putting work in hand.
Drawings for PLANNING purpose only and hence do not scale from this drawing.

Rev	Description	Date

SCALE BAR 1:50

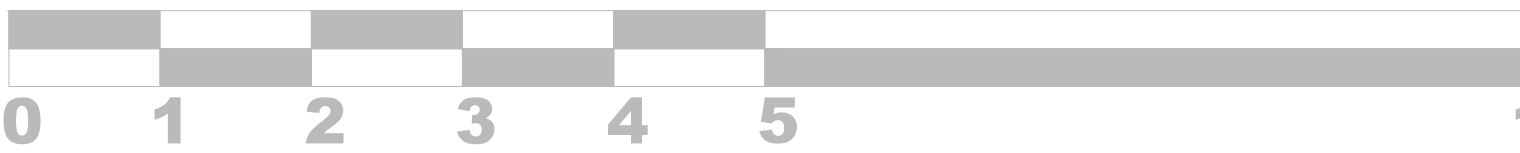

SCALE BAR 1:100

