
 
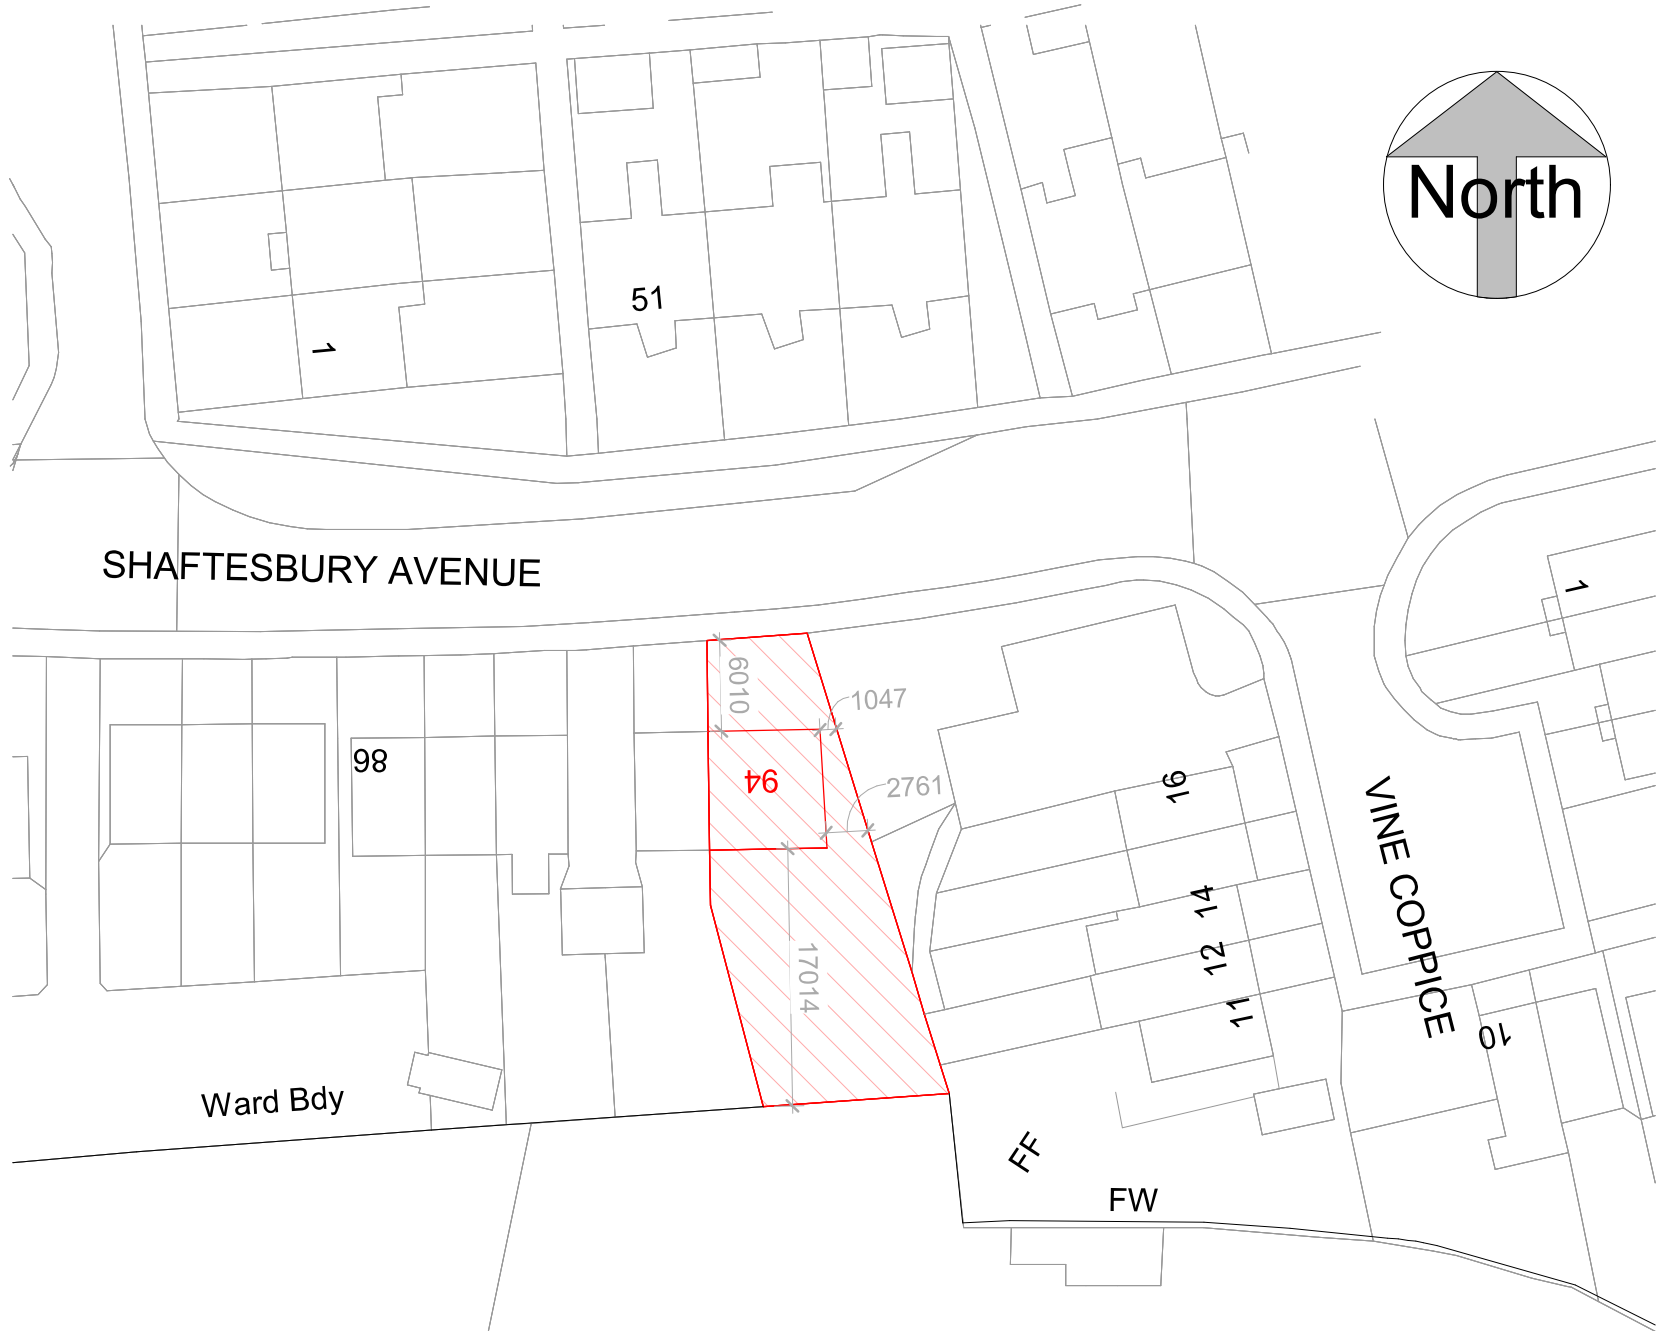


Location Plan

1:1250

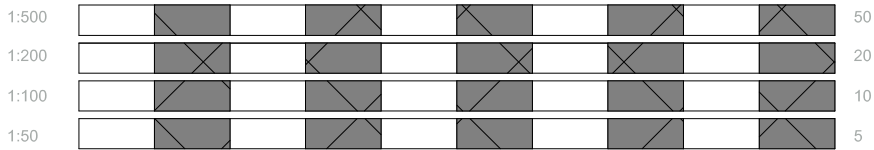

Block Plan

1:500

ReQuestAPlan
Map number: TQRQM22059112433197
Title: 94 Shaftesbury Avenue PO7 5UH
Map Produced for: Parkers Design



All measurement to be checked on site prior to any commenment
(C) Copyright of Parkers Design (Southern) Limited. Any reproduction of these drawings will require written authority from the copyright owner.

Parkers Design Limited - The Studio @ 90, PO9 2PR

www.pexd.co.uk - info@parkersdesign.com - 07776 008822

PROJECT
94 Shaftesbury Avenue PO7 5UH

SHEET
Site Plan

CLIENT
Paligazaczek

Date Issue Date Scale (@ A3) As indicated

Drawn by SW DRAWING NUMBER REV
Checked by SR P 3