




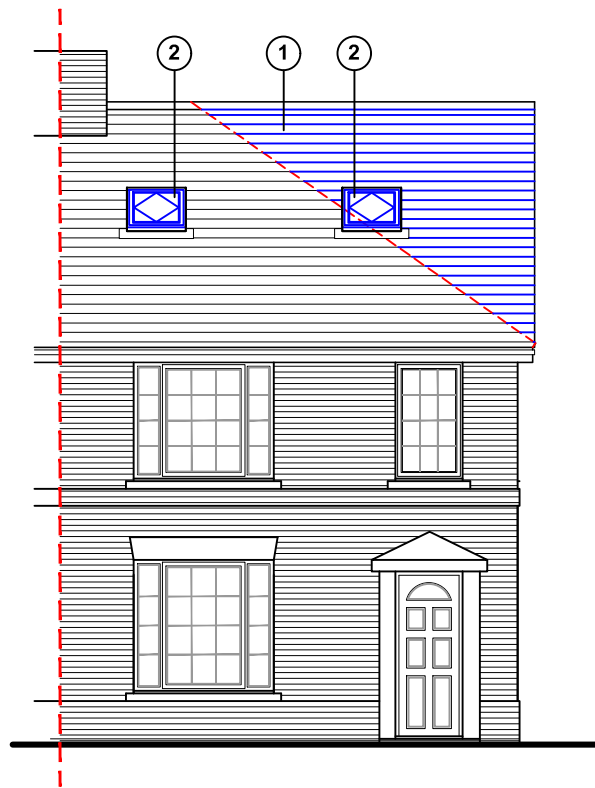


East (front) elevation

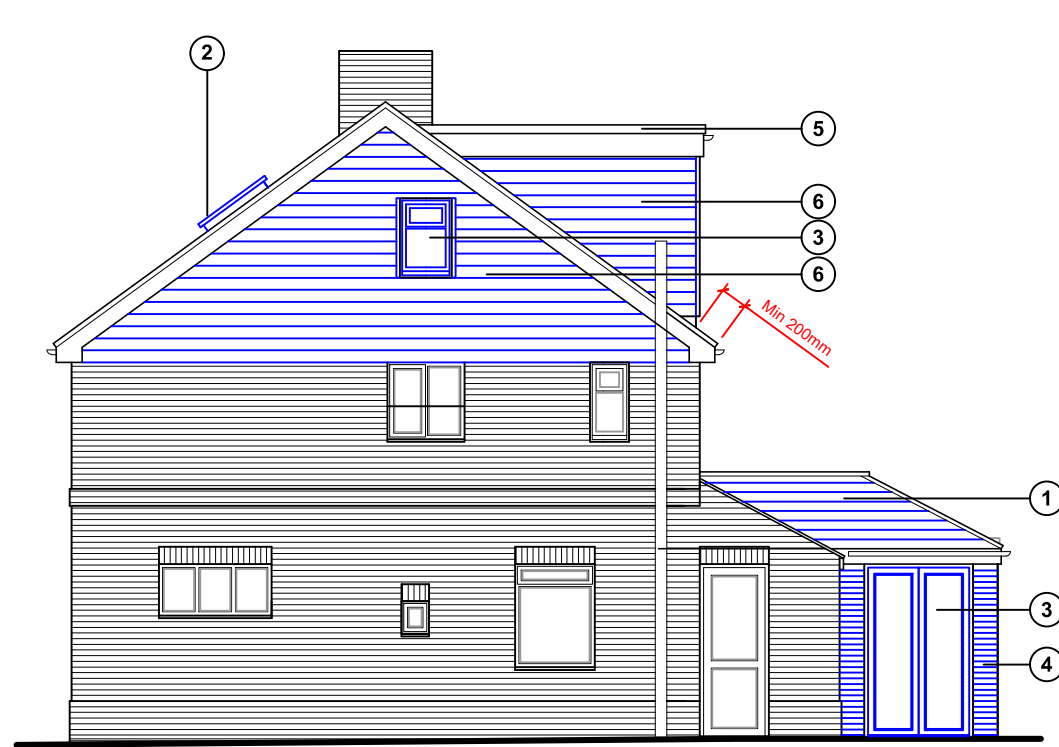


North (side) elevation

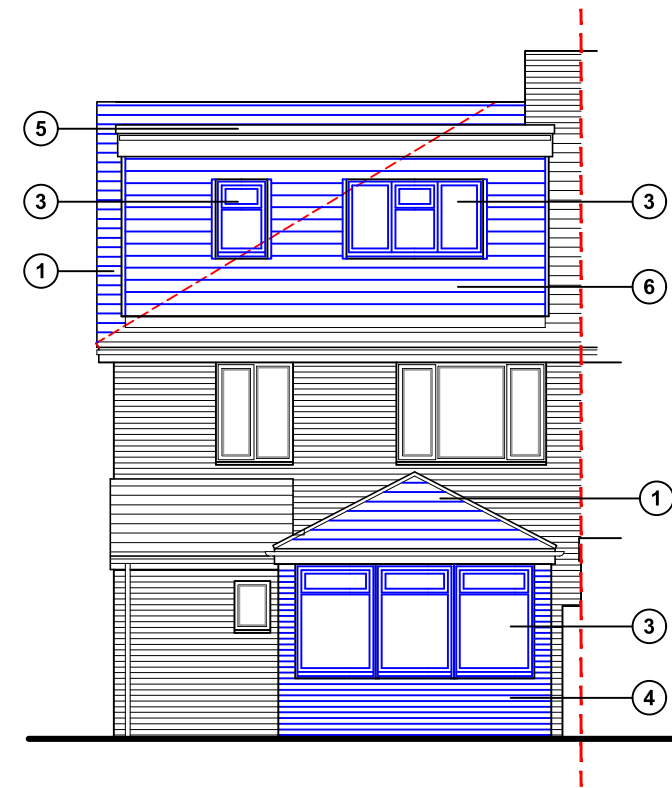


West (side) elevation

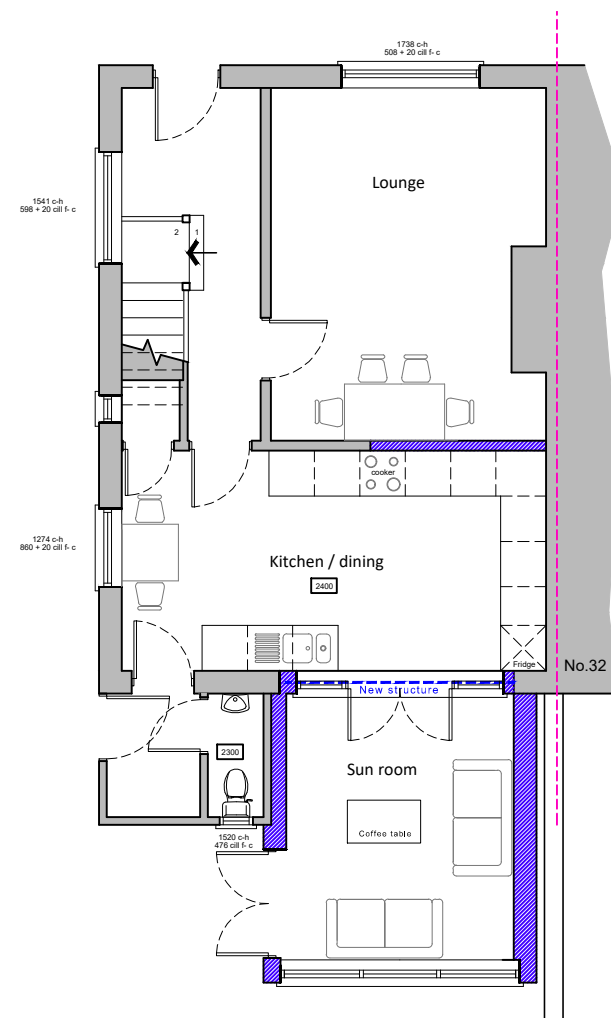

Ground floor plan

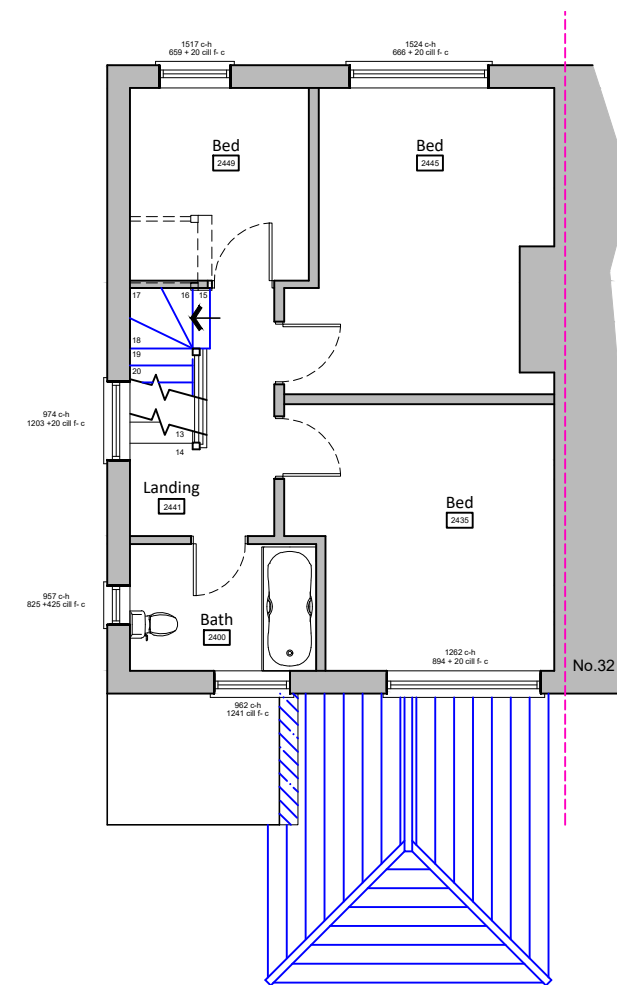

First floor plan

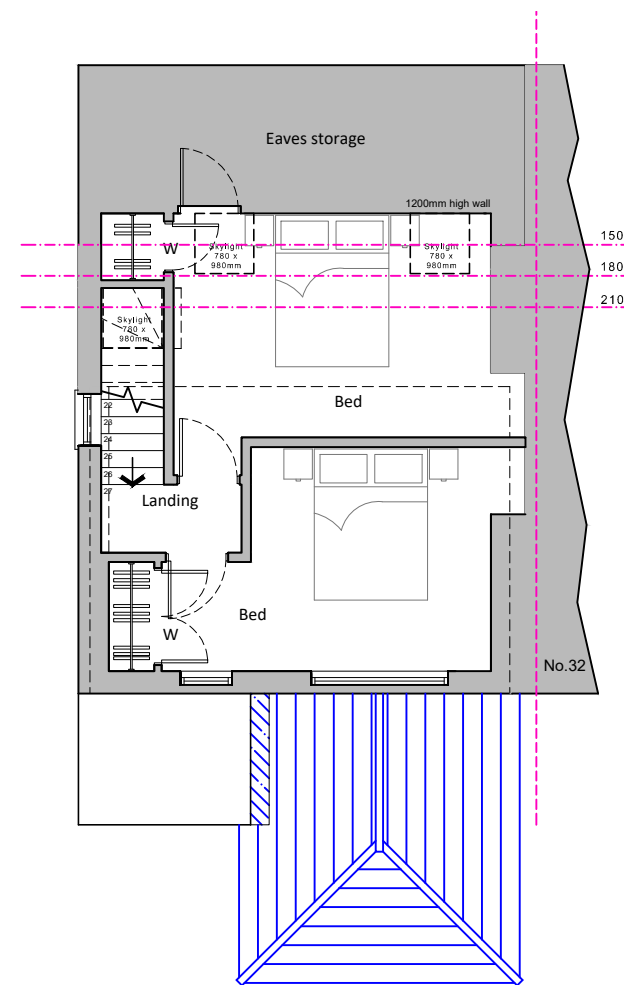

Second floor plan

Proposed schedule of materials:


- ① Roof tiles to match existing
- ② Roof light (Velux or similar product)
- ③ UpVC doors & windows to match existing
- ④ Bricks to match existing
- ⑤ Single ply flat roof
- ⑥ Marley Eternit weatherboard cladding

Existing walls 

Proposed walls 

Proposed structure 

Proposed floor plans & elevations scale 1:100

 

For MRS COLWELL Project PROPOSED EXTENSION AT 30 WIGAN CLOSE, BEDHAMPTON, PO9 3PP	Title PROPOSED FLOOR PLANS & ELEVATIONS Date APRIL 2022 Drawn JB Scale 1:100 @ A3 Checked - Job Number PL 593.22 Drawing Number -03 Revision E	Office Tel: 01243 933732 Email: admin@jb-architecturedesign.com Web: www.jb-architecturedesign.com JB architecture JB ARCHITECTURE
---	---	---