

main school building

grass

tarmac

grass

El Sub Sta

tarmac playground

main entrance

18000

8200

1200mm high hedge

Music Classroom

Office

disabled

2

3

proposed modular music room building

8 car spaces retained and area re-marked

high hedging- shown indicative

high hedging- shown indicative

garden

dwelling aspect

dwelling

dwelling aspect

drive

dwelling aspect

dwelling



dwelling aspect

11

Copyright Peter Goss Architectural Services 2022
This drawing is the property of
Peter Goss Architectural Services.
It must not be copied or reproduced or divulged
to anyone without written permission.

Do not scale off this drawing
All discrepancies to be reported to PGAS.

Proposed Site Plan

 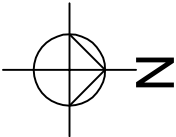

Client: Wernick Refurbished Buildings		
Project: Modular Music Classroom Building		
The Cowplain School, Hart Plain Avenue, Cowplain Waterlooville, PO8 8RY		
Drawing: Proposed Site Plan		

Scale: 1:200@A3	Drawing No.	Rev
Date: 08.07.22	2736-04	-

PETER GOSS
Architectural Services

Member of the British Institute of Architectural Technologists
Rosemount Cottage T: 07484 321346
York Road
Shiptonthorpe
YORK YO43 3PF

Wernick
REFURBISHED BUILDINGS

Rev	Date	Description
-	-	-