


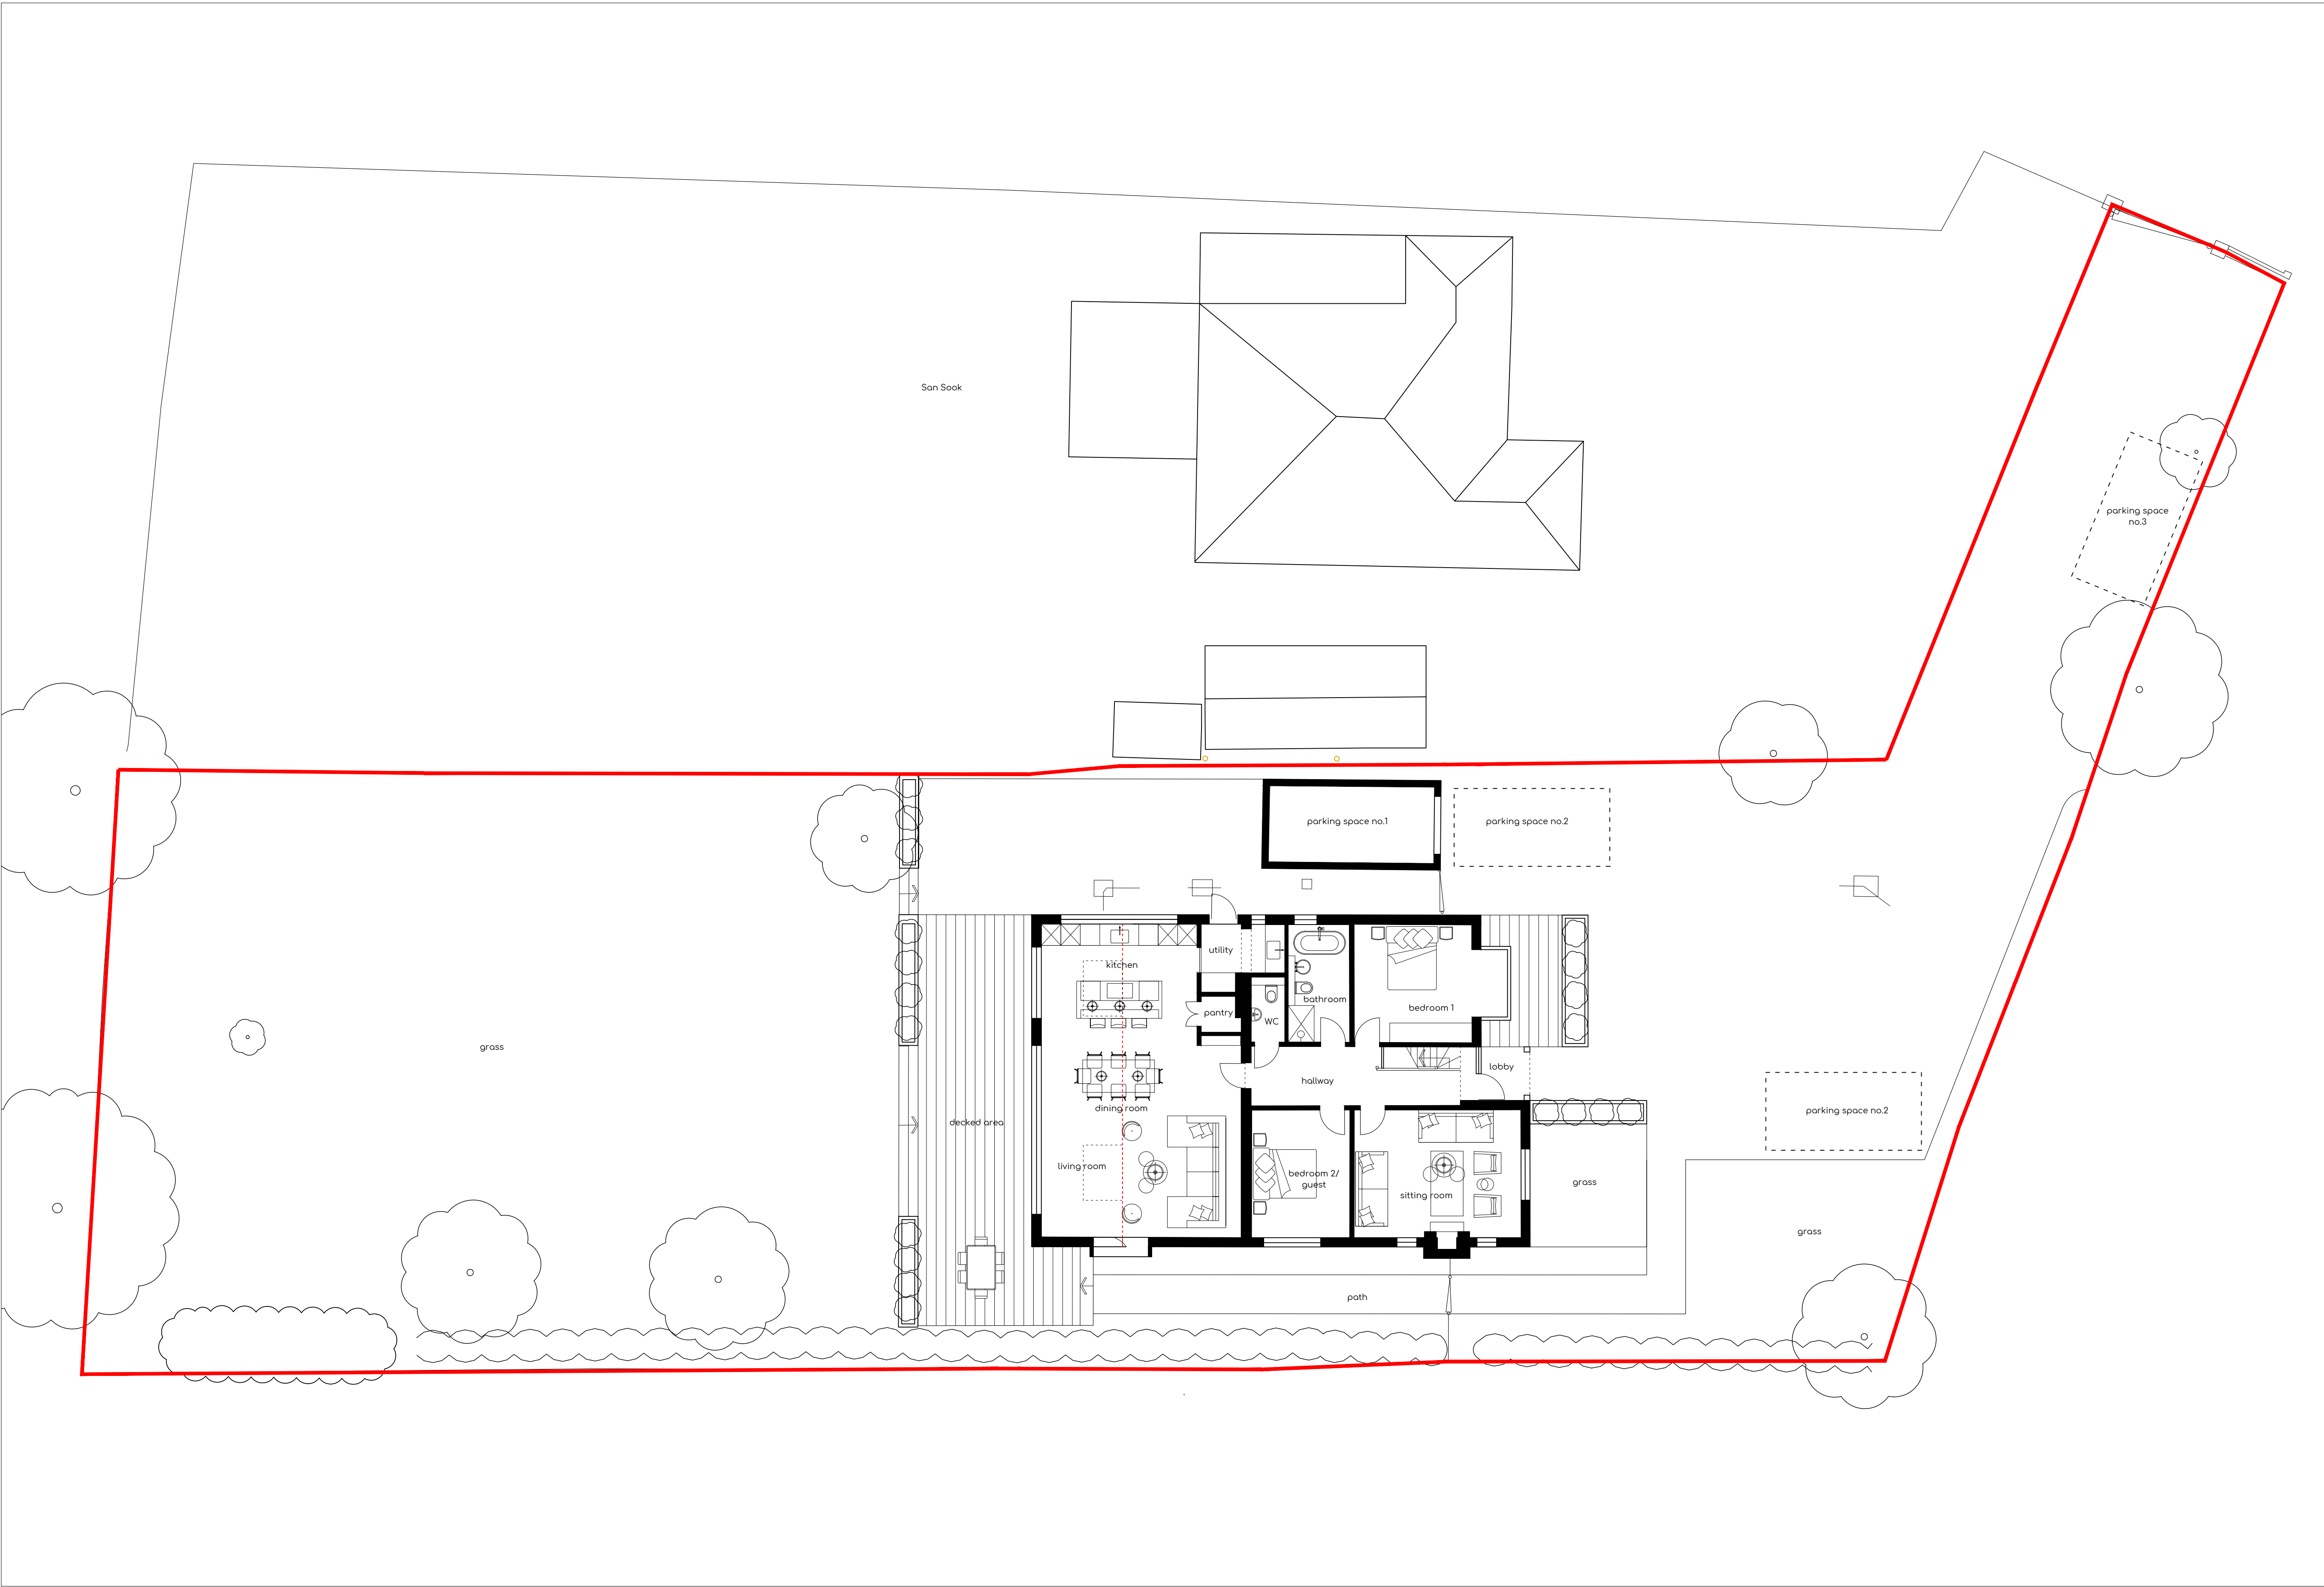

General Notes

1. This drawing is © copyright BLUNN Architects 2023. No unauthorised reproduction of any kind is permitted.



2. No Dimensions to be scaled from this drawing

3. This map is reproduced from Ordnance Survey material with the permission of Ordnance Survey on behalf of the controller of Her Majesty's Stationery Office © Crown copyright. Unauthorised reproduction infringes Crown Copyright and may lead to prosecution or civil proceedings. (100019180), (2021)

Notes:

Site boundary ———

01 Proposed Ground Floor Plan 1:100

  

FOR PLANNING

B	07.02.2024	Title sheet amendments - scale bar	TN
Rev	Date	Description	Drawn/Check

BLUNN. ARCHITECTS

Foxcroft Studio
Oliver's Battery
Winchester
SO22 4JT

mail@blunnarchitects.com
tel:01962 275835
07977 148516

Kanga Warren
Pycroft Close, Hayling Island

Proposed Ground Floor Plan
Scale 1:100 @ A1 / 1:200 @ A3

P1050-A-PLN-210-B