




01.

PRECEDENT IMAGE

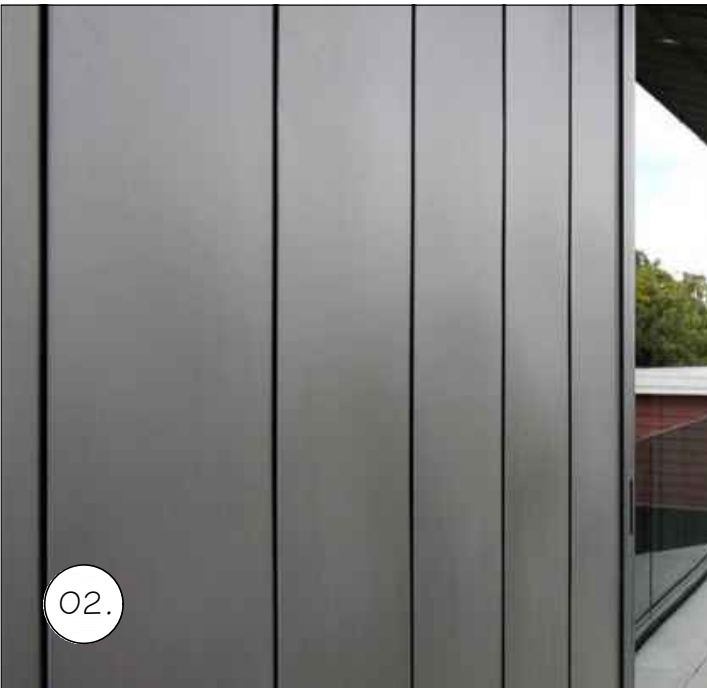


SCHEDULE OF MATERIALS:

- 01. Standing seam metal roofing.
- 02. Vertical metal cladding accentuating corners at high level.
- 03. Brick cladding. Wieneberger heritage-blend or similar.
- 04. Contrasting bands of cladding at floor slab and around stair for added definition.
- 05. Composite windows with external PPC metal frame inclusive of guarding where applicable.

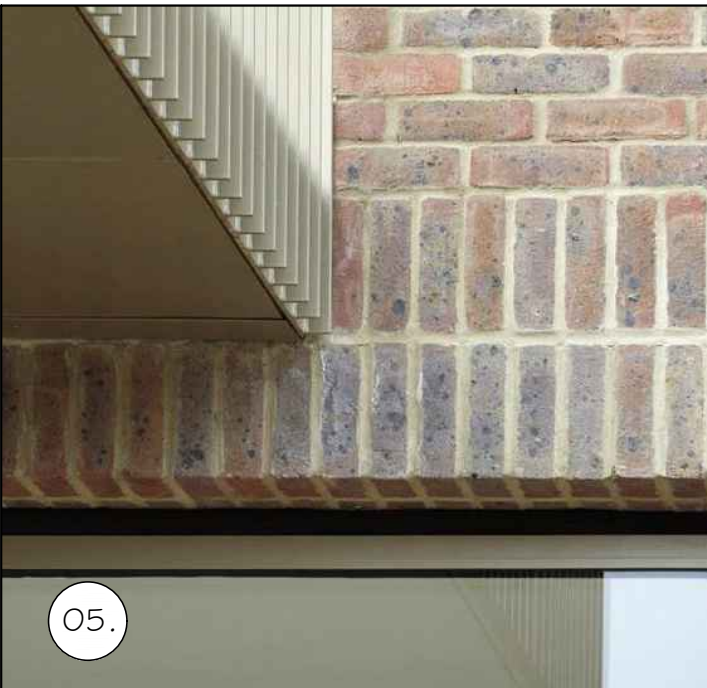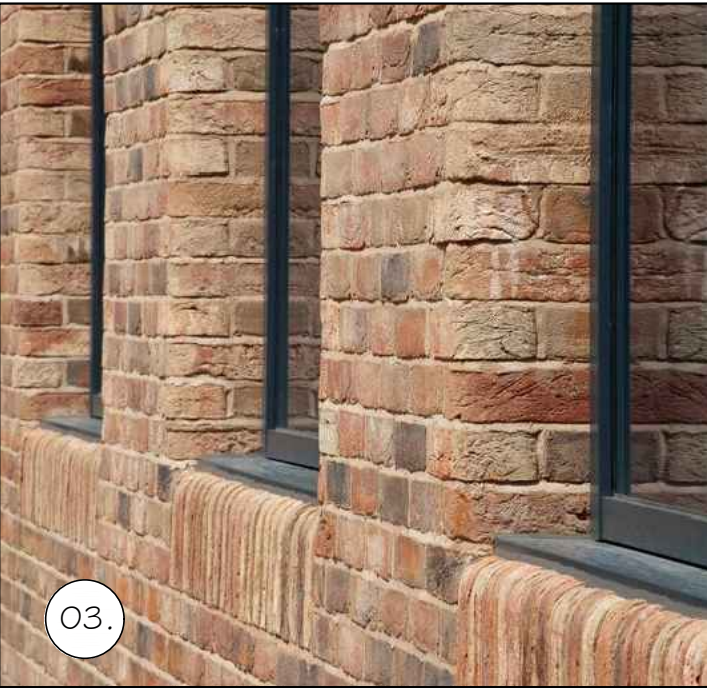

WEST ELEVATION [facing Elm Grove]

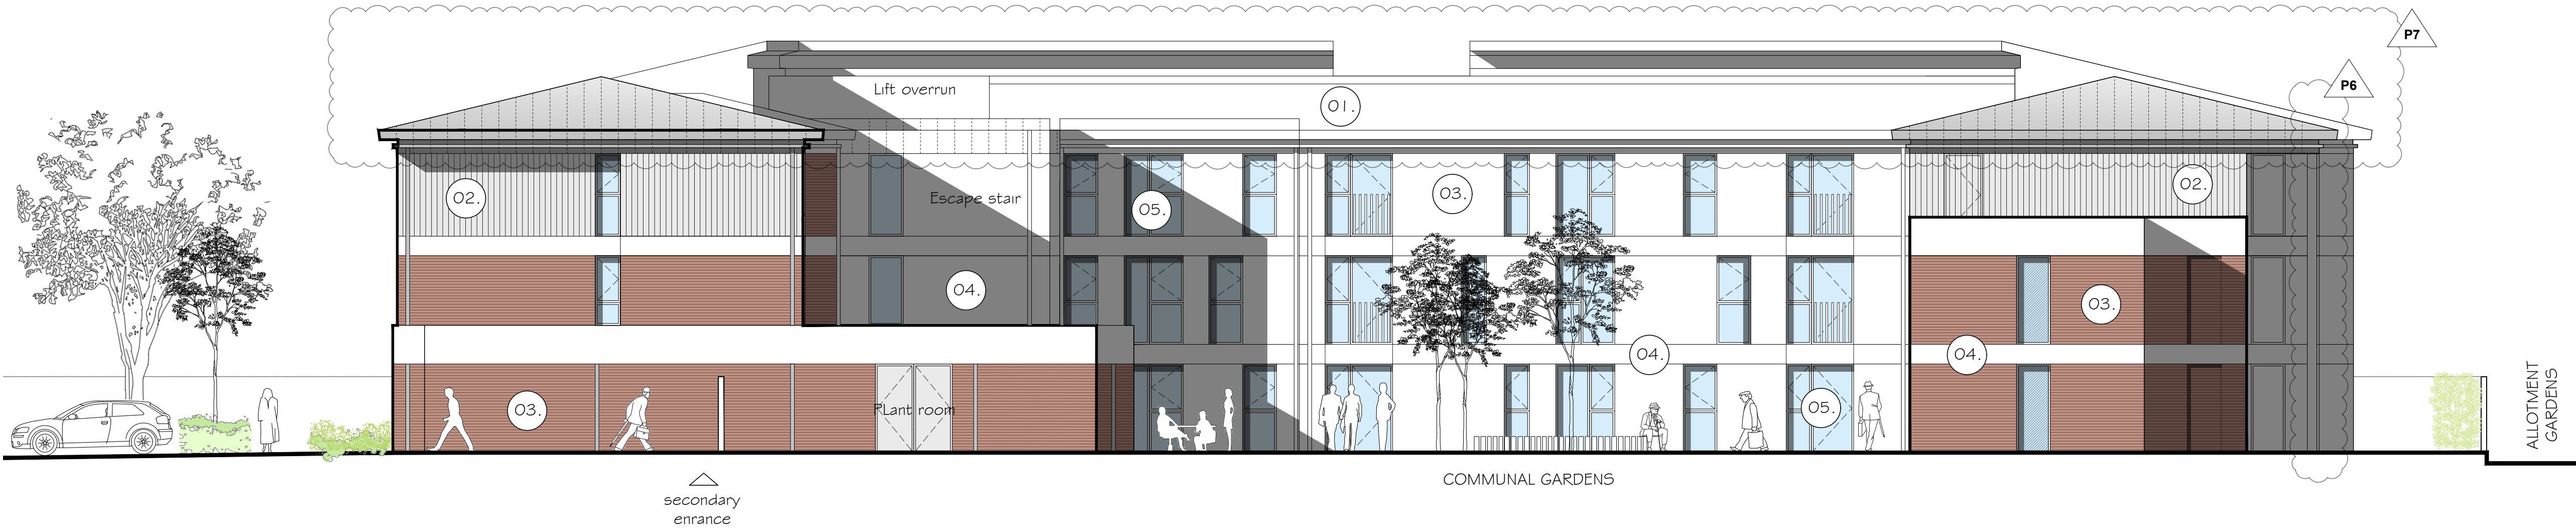

SOUTH ELEVATION [facing rear gardens]

Notes

1. This drawing is the copyright of MH Architects Ltd
2. Do not scale this drawing except for Local Authority planning purposes
3. All dimensions must be checked on site by the contractor prior to commencement of the works.

Client Approval

X	A - Approved
X	B - Approved with comments
X	C - Do not use

Rev.	Revision Note/Purpose of Issue	Drw By	Date	Chk By	Date
P2	Schedule of materials amended	MW	22/10/19	/	/
P3	Fenestration amended in line with plan changes	MW	01/11/19	NKS	01/11/19
P4	PLANNING ISSUE	MW	12/12/19	NKS	11/12/19
P5	S73 APPLICATION	MW	03/02/22	NKS	03/02/22
P6	S73 APPLICATION	MW	12/05/22	NKS	12/05/22
P7	S73 APPLICATION	MW	09/06/22	NKS	09/06/22

Sheltered Housing Development
Elm Grove, Hayling Island,
Hampshire
Hamlet Homes

Drawing title									
Proposed Elevations									
Drawn	Date	Checked	Date	Scale at A1					
NKS	Sept 19	CP	Sept 19	1:100					
Job No.	Pro.	Org.	Zone	Level	Type	Role	No.	Rev.	
19-030	EGV	MHA	XX	00	DR	A	008	P7	
Purpose of Issue									
PRELIMINARY									
Ground Floor Bicentennial Building Southern Gate Chichester West Sussex PO19 8EZ									
t: 01243 774748 e: admin@mharchitects.co.uk www.mharchitects.co.uk									
Limited Company Registered in England No. 0994233									

