



Existing walls Proposed walls Proposed structure

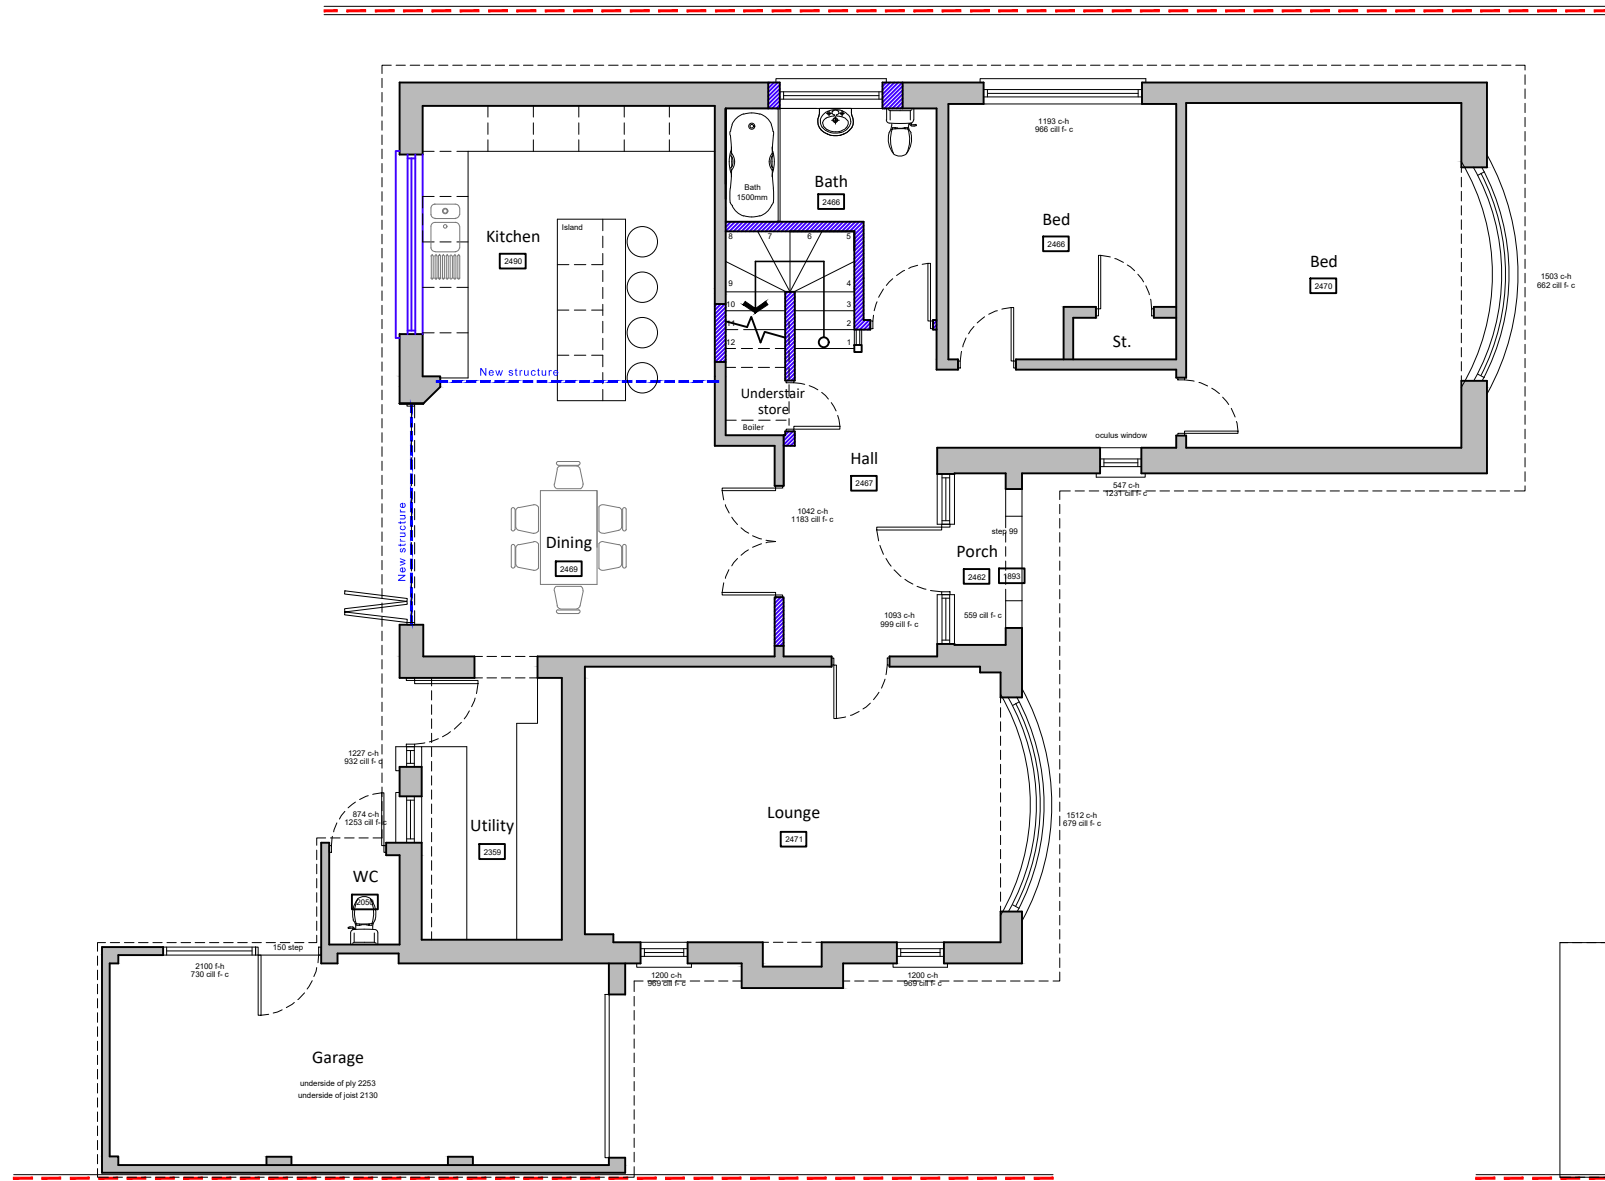

Ground floor plan

Proposed plans scale 1:100

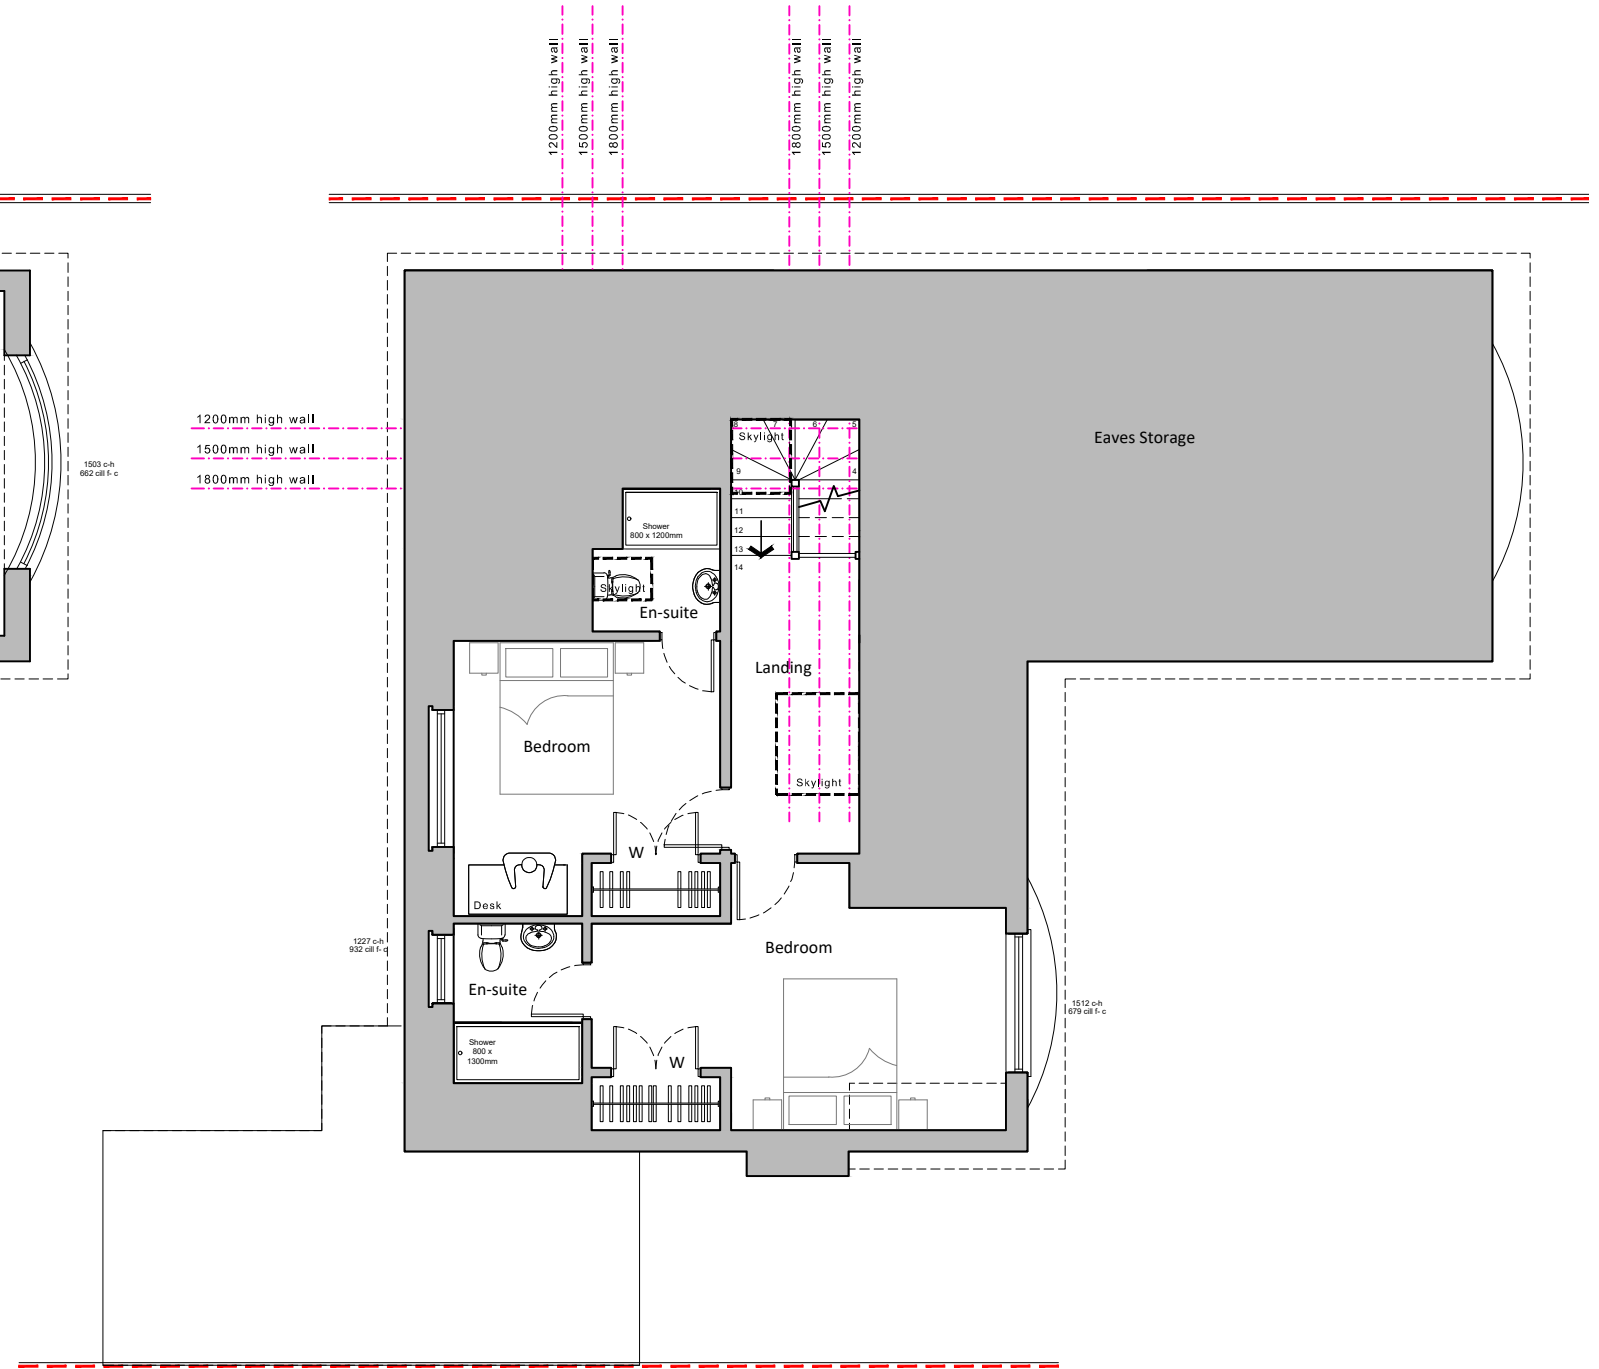

First floor plan

For MR & MRS PERRY	Title PROPOSED PLANS				Office Tel: 01243 933732 Email: admin@jb-architecturedesign.com Web: www.jb-architecturedesign.com
	Date APRIL 2022	Drawn JB	Scale 1:100 & 1:1250 @ A3	Checked -	
	Job Number PL 588.22	Drawing Number -04	Revision A		

