





Proposed Rear Elevation
1:100

Proposed Side Elevation
1:100


Proposed Principal Elevation
1:100

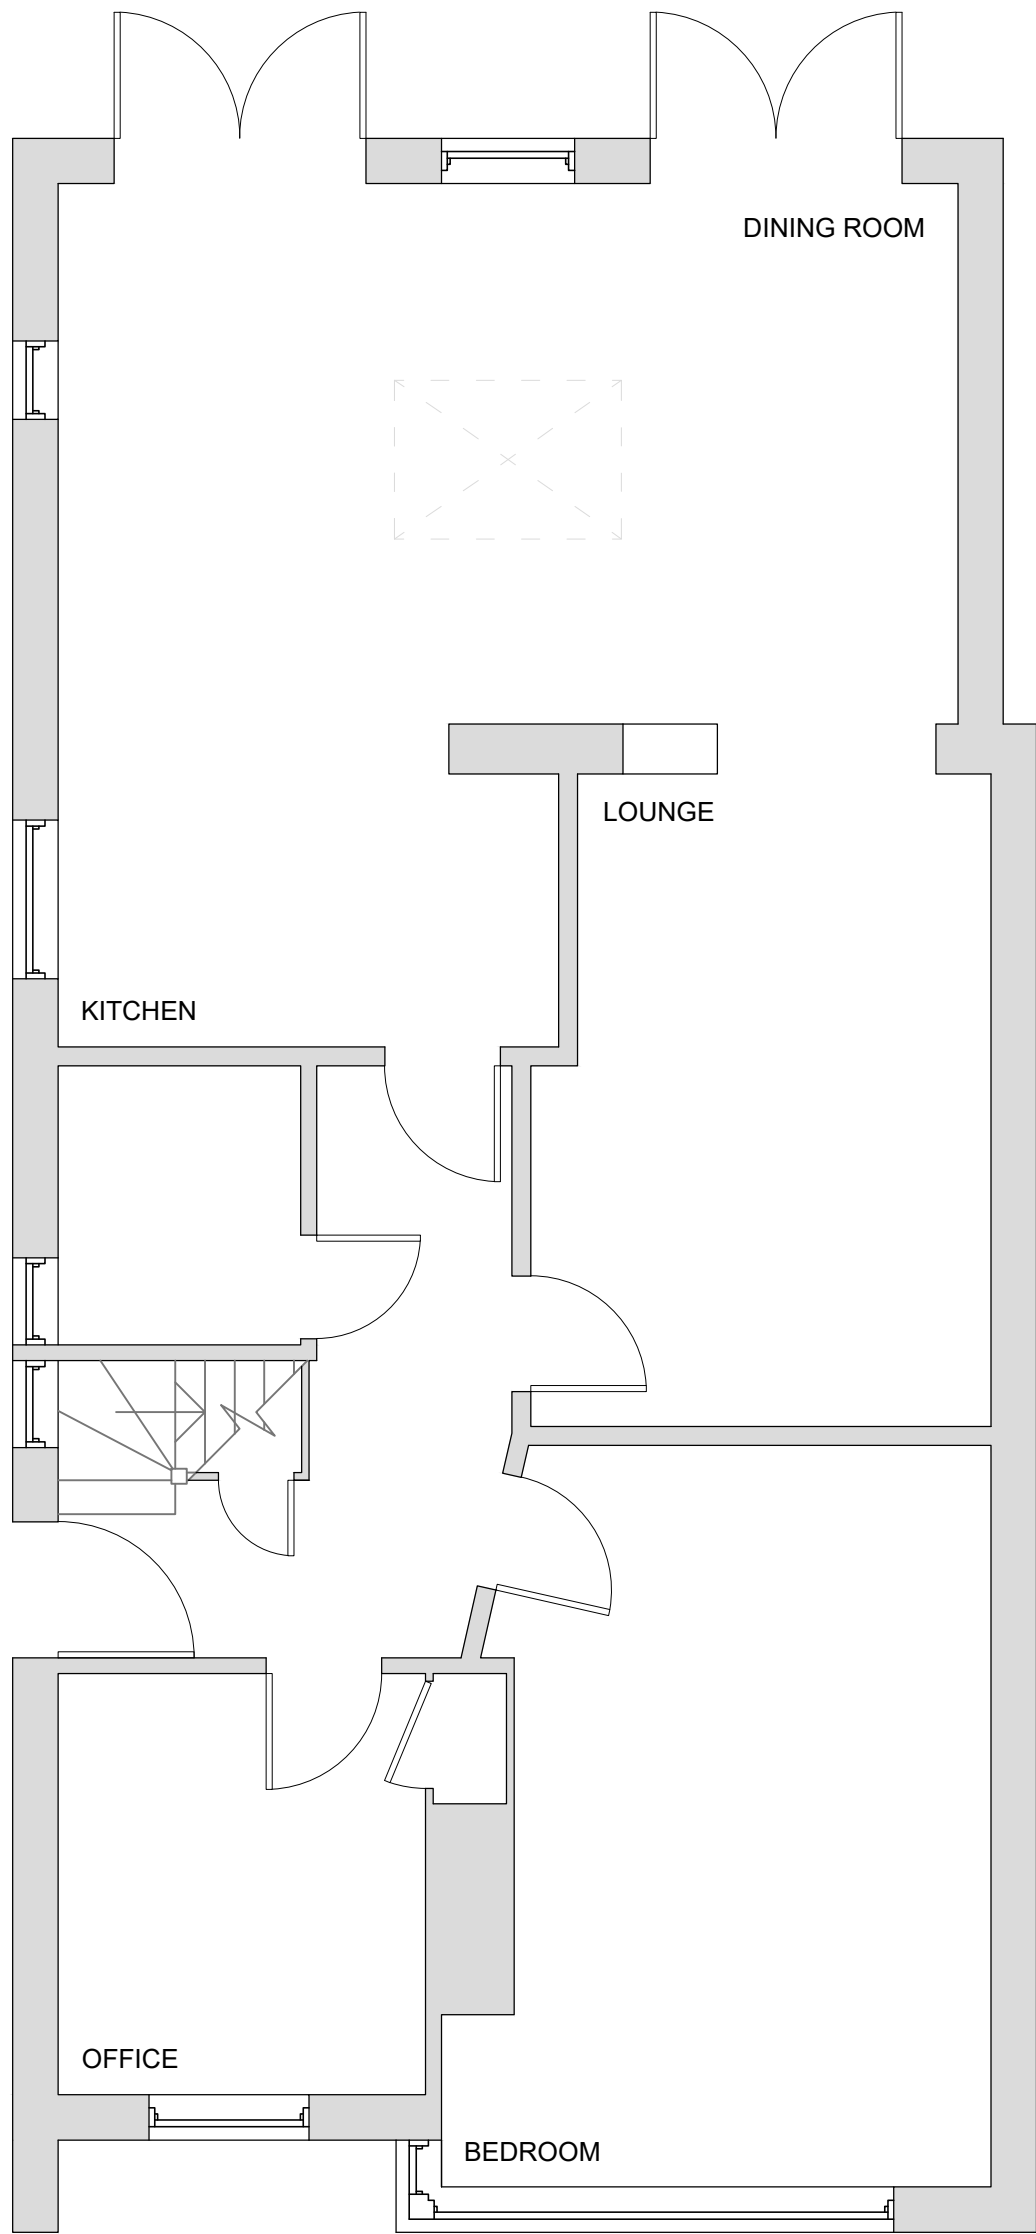


Proposed Ground Floor Plan
1:50

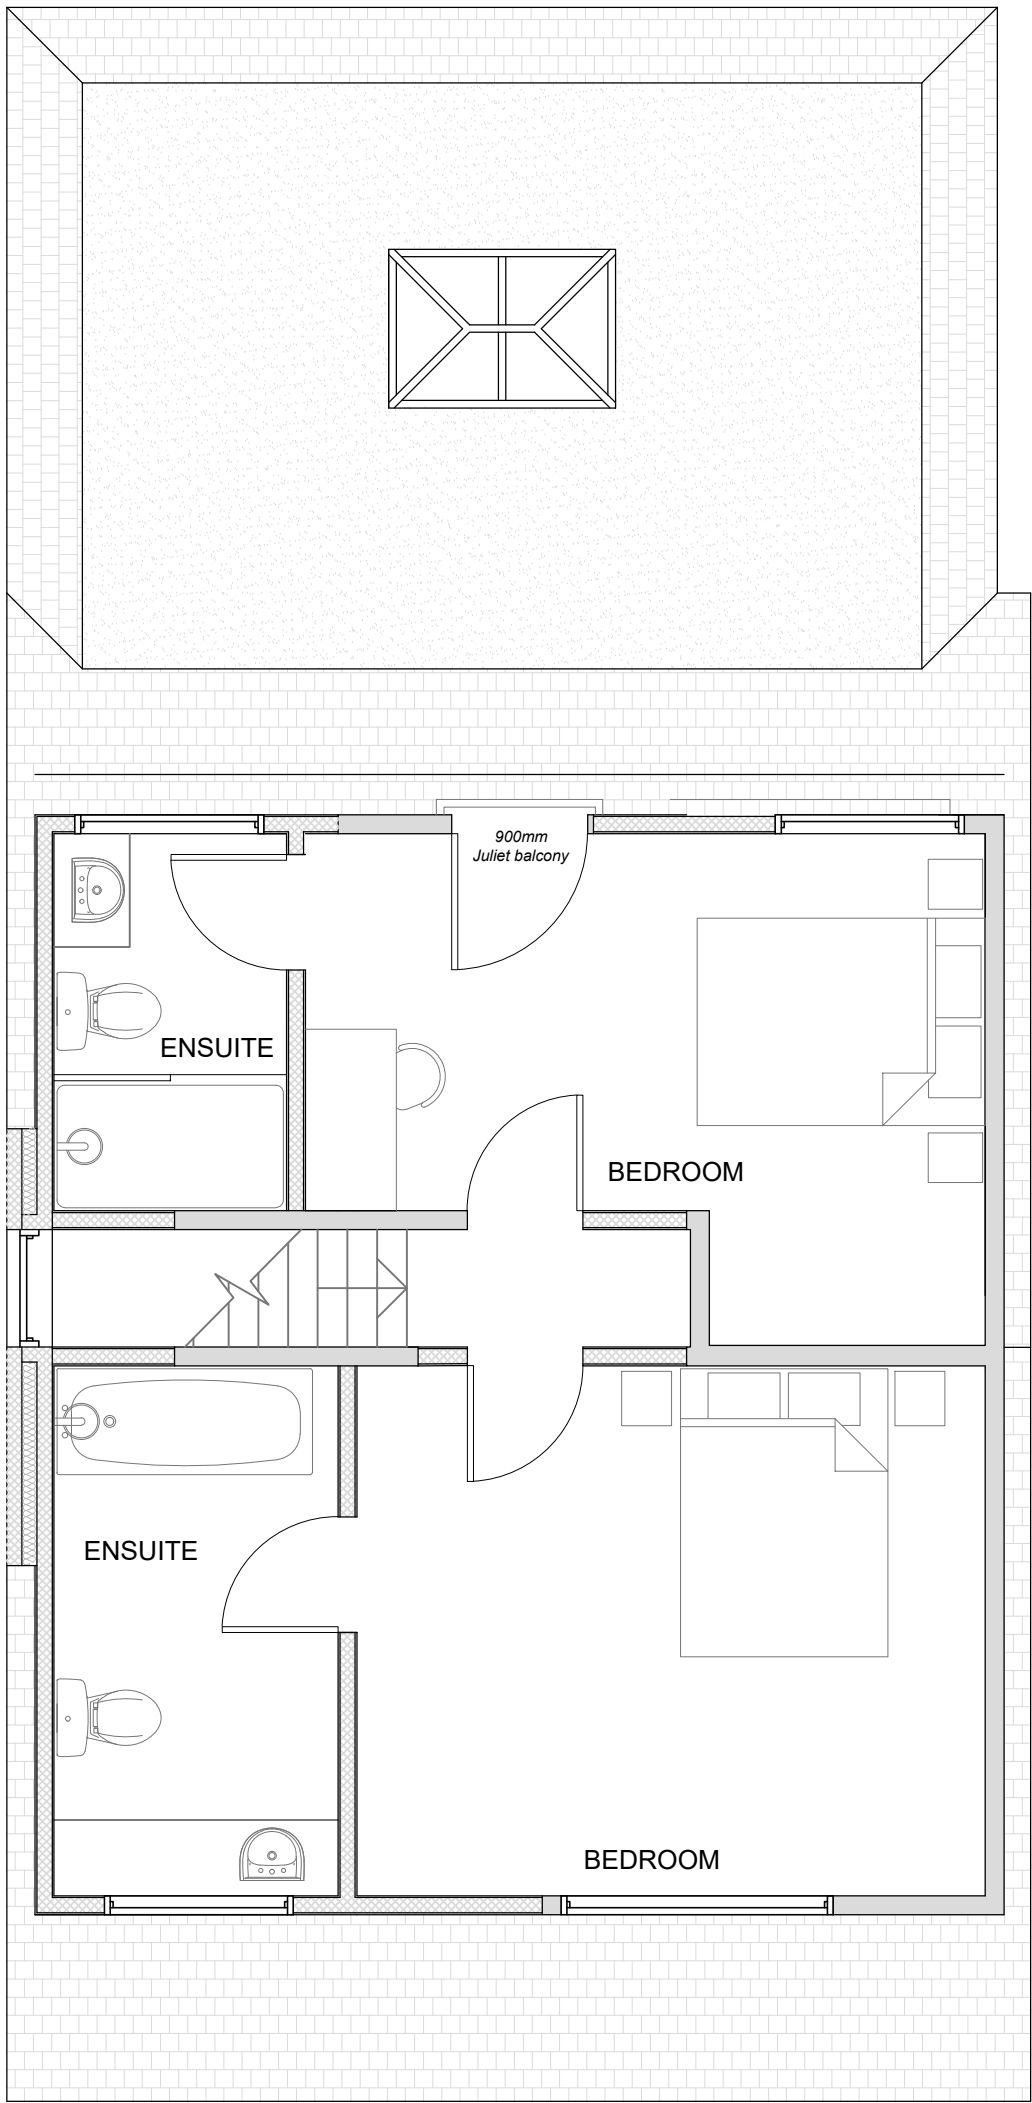



Proposed Ground Floor Plan
1:50

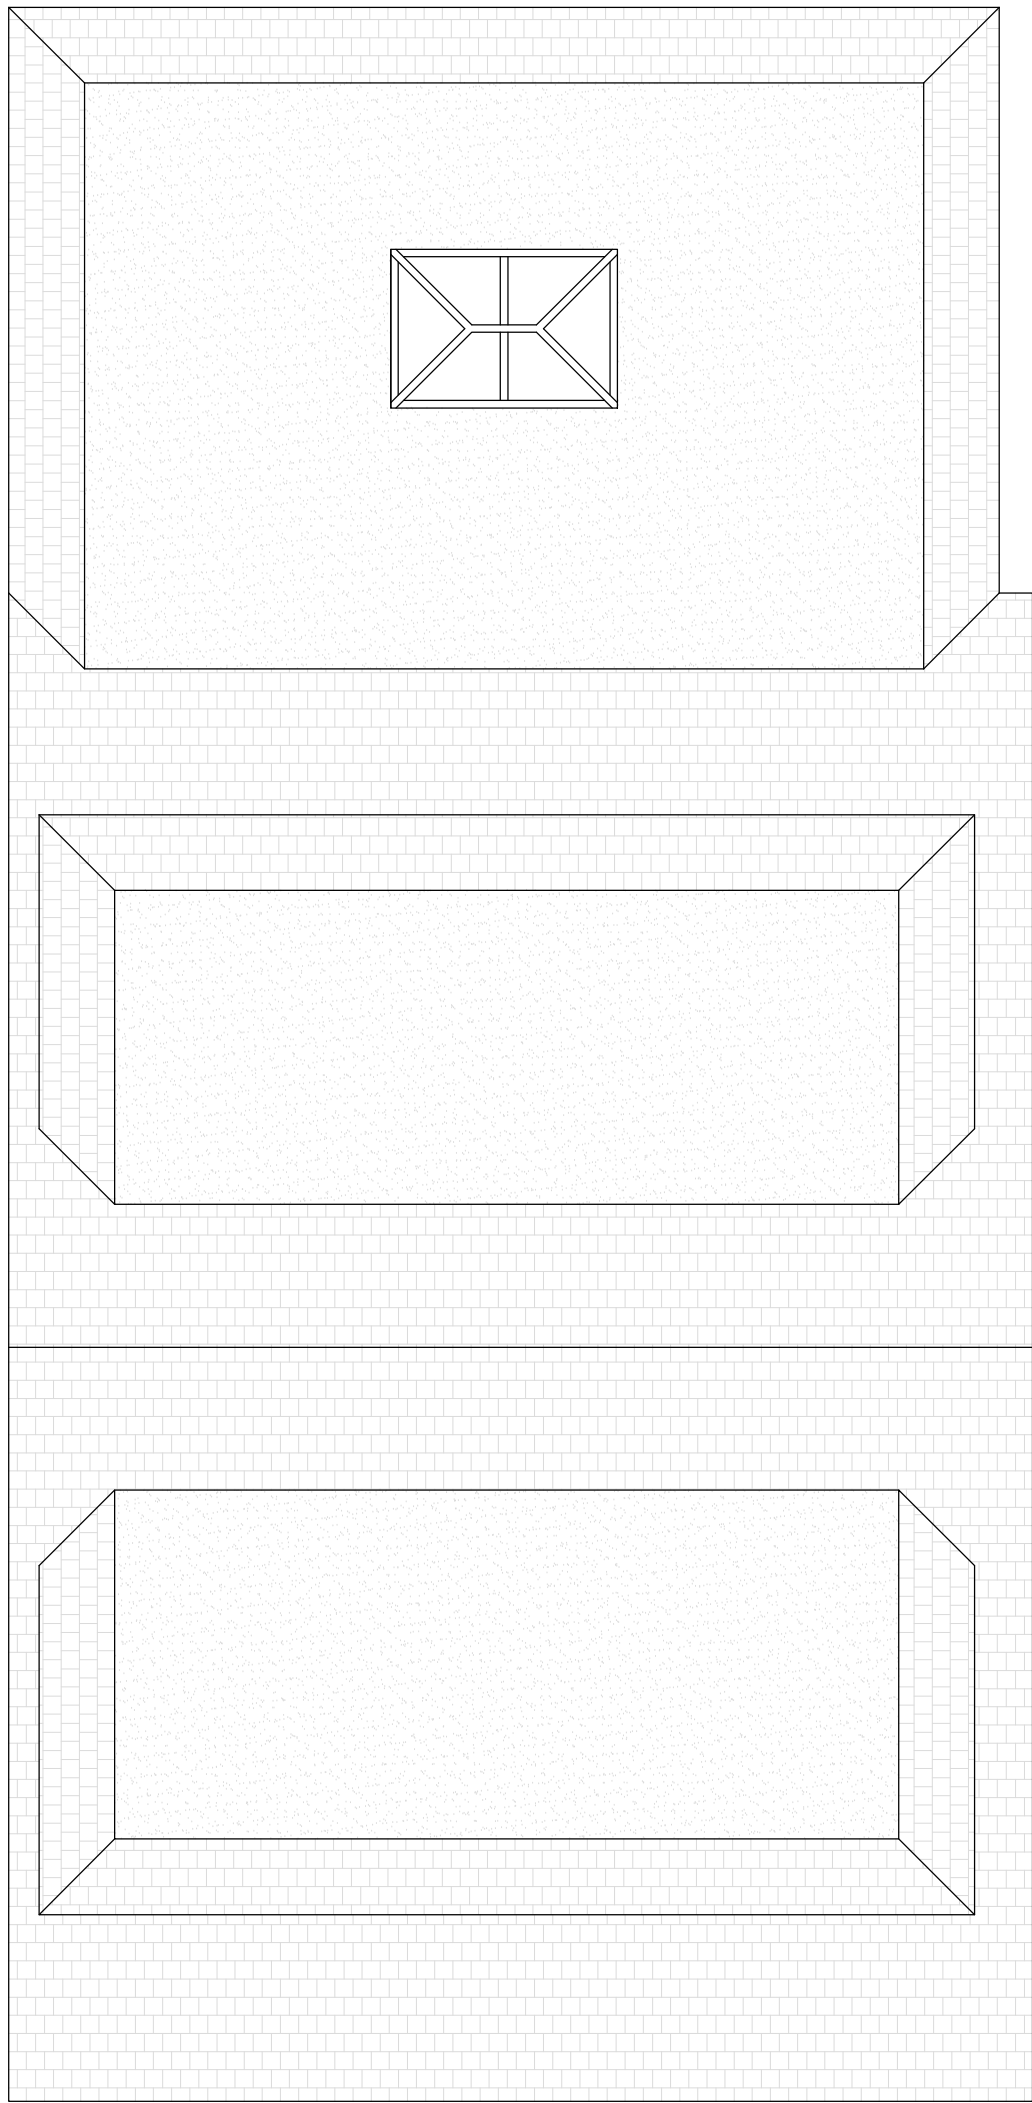

Proposed Roof Plan
1:50

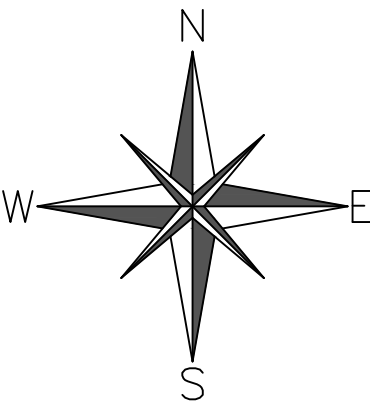

Block Plan
1:250
OS 100047474

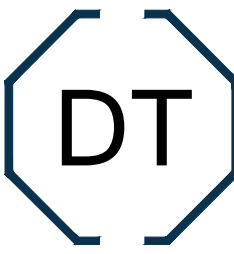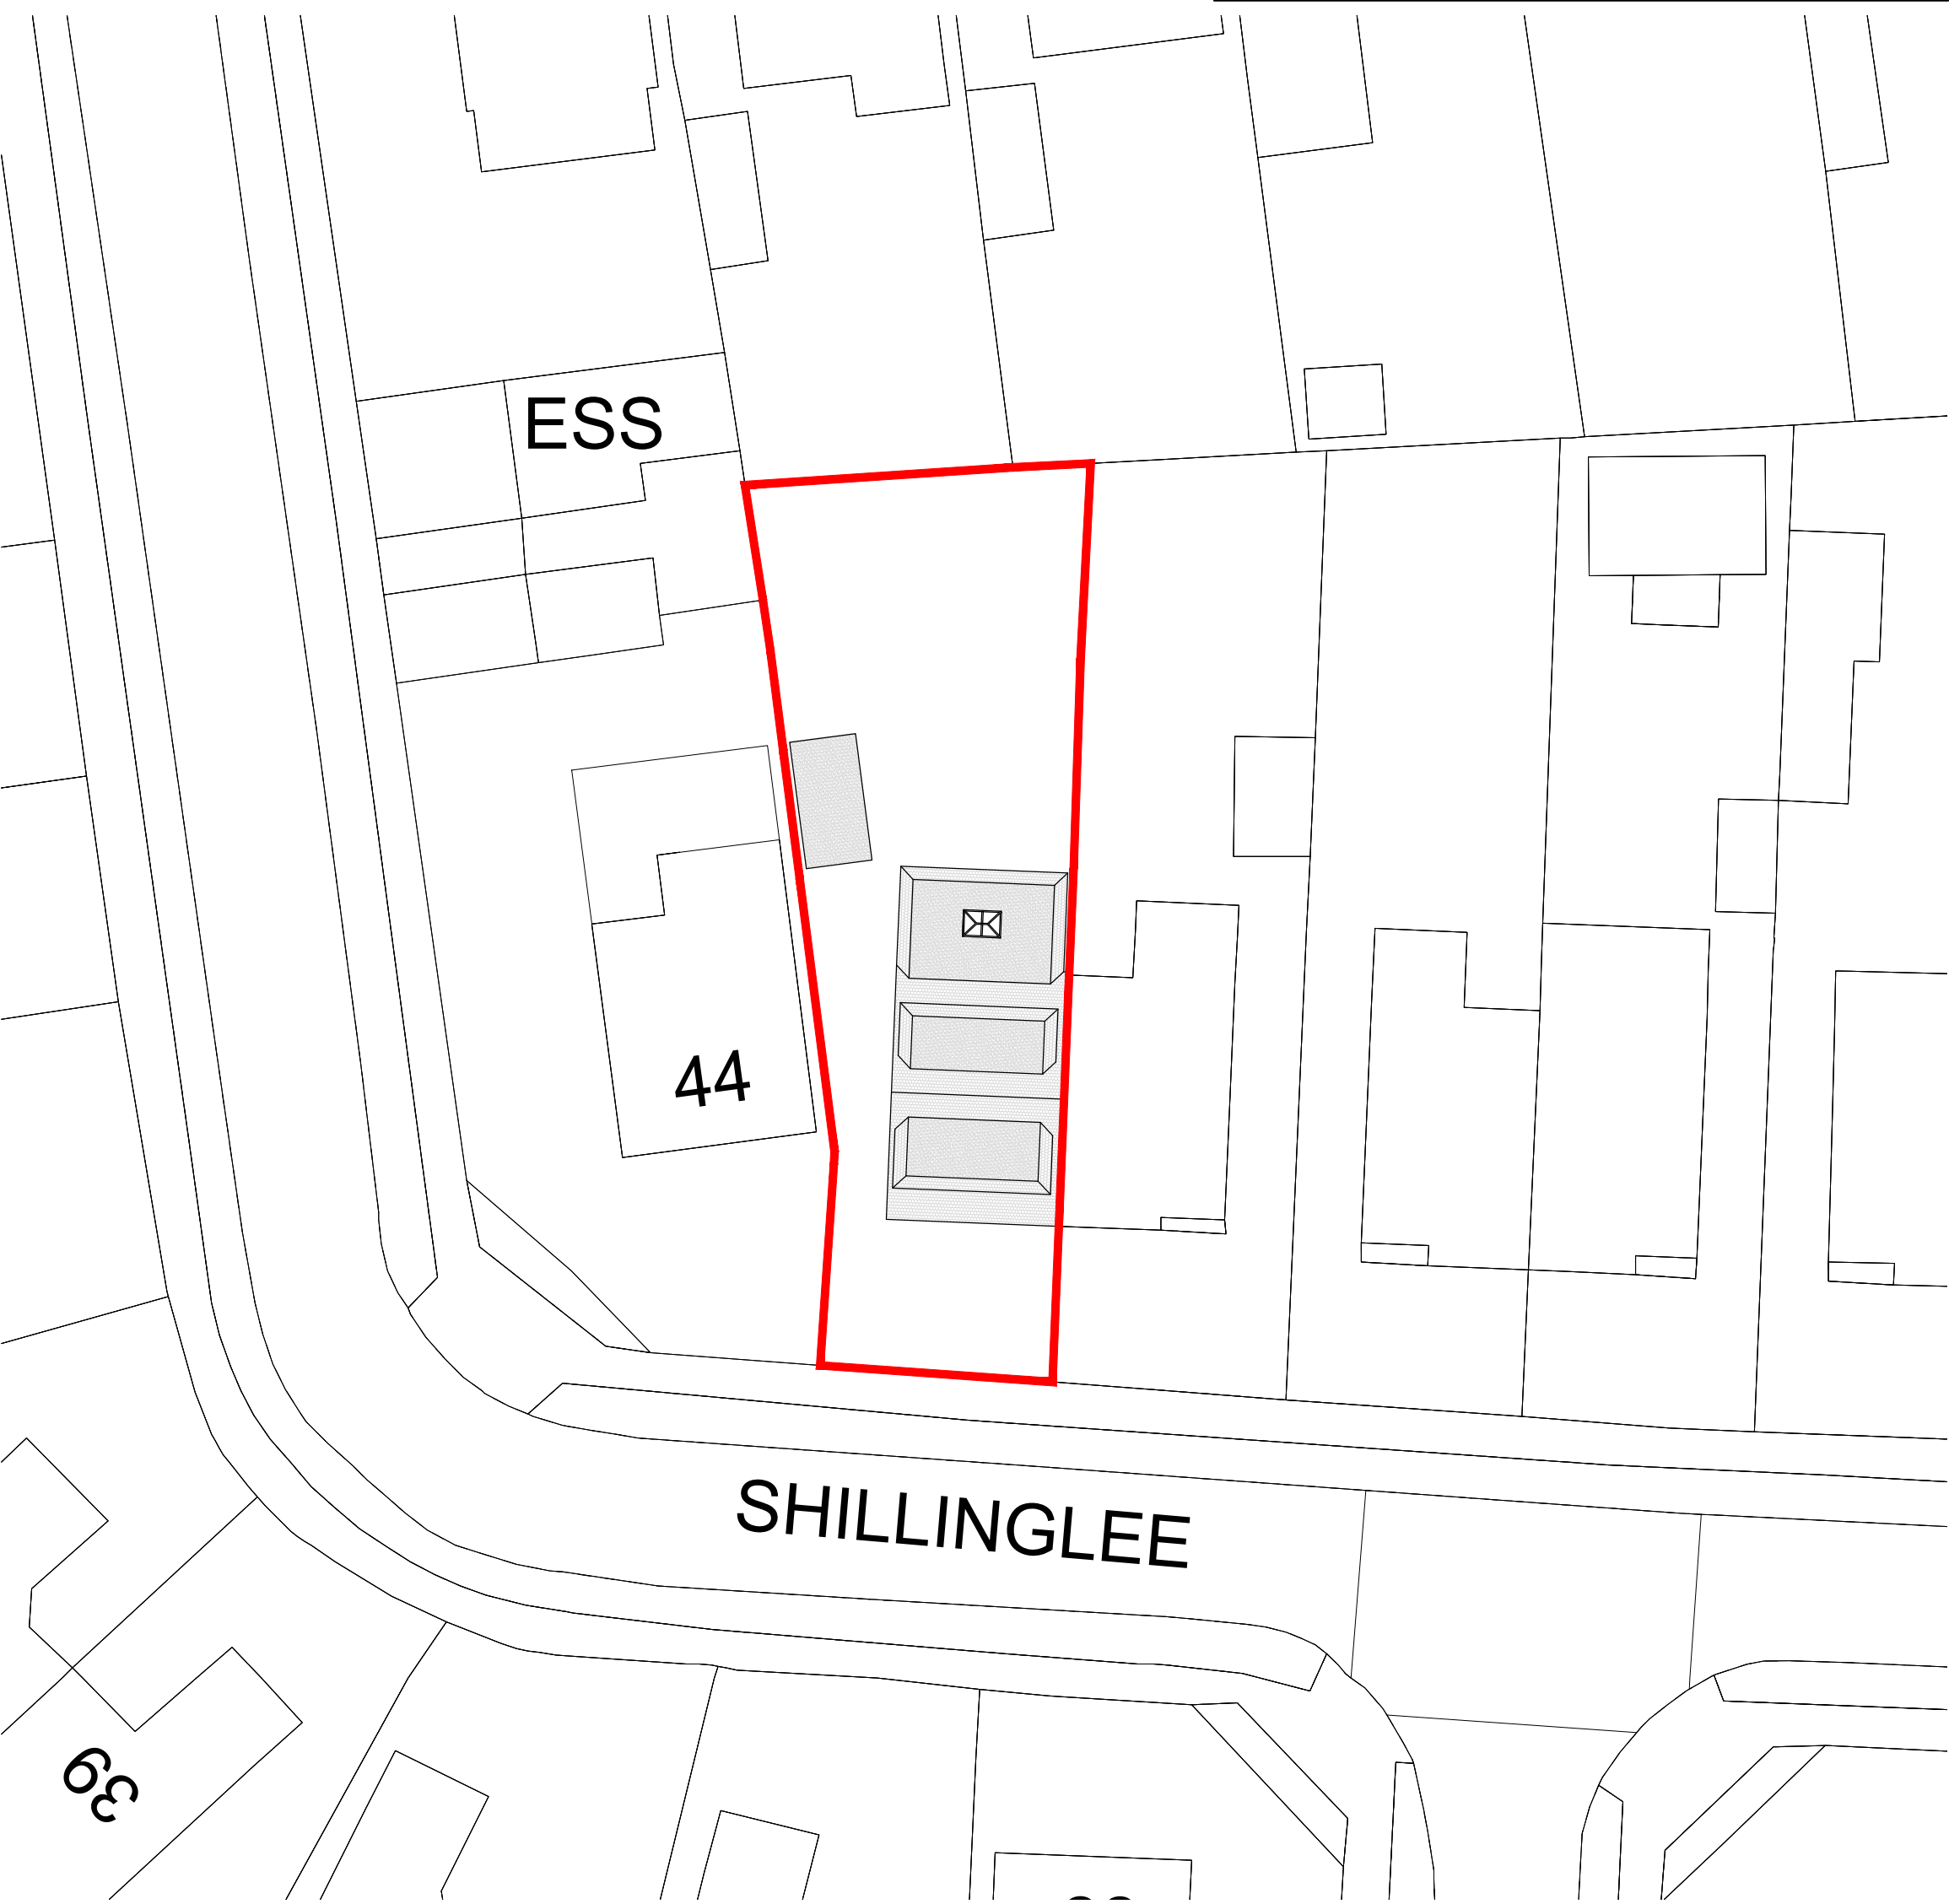

Drawing
Technical

info@drawingtechnical.co.uk
07845656848

Site Address: 42 Shillinglee
Waterlooville
Hampshire
PO7 5RW

Drawing Title: Proposed Floor Plans &
Elevations

Client Name: Mrs Elizabeth Goodwin

Job No.	Scale	Date
DT201	A1	17/10/2022

Revision	Drawing No.	Drawn By
A	2	LA

Drawing Notes


The contents of this drawing are copyright to Drawing Technical and may not be altered, copied or reproduced without written consent.

Contractor must verify all dimensions and report any discrepancies before putting work in hand.

Drawings for PLANNING purpose only and hence do not scale from this drawing.

Rev	Description	Date

SCALE BAR 1:100

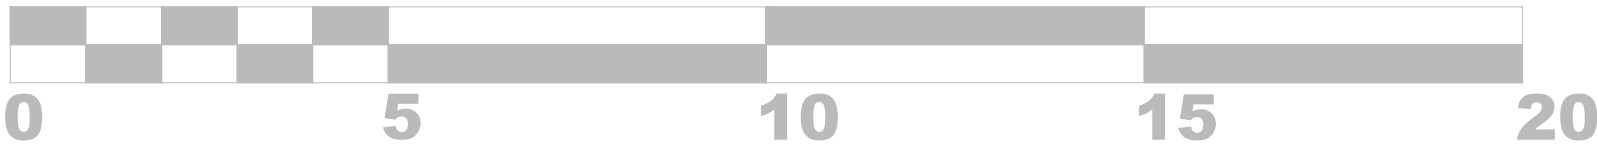

SCALE BAR 1:50

