


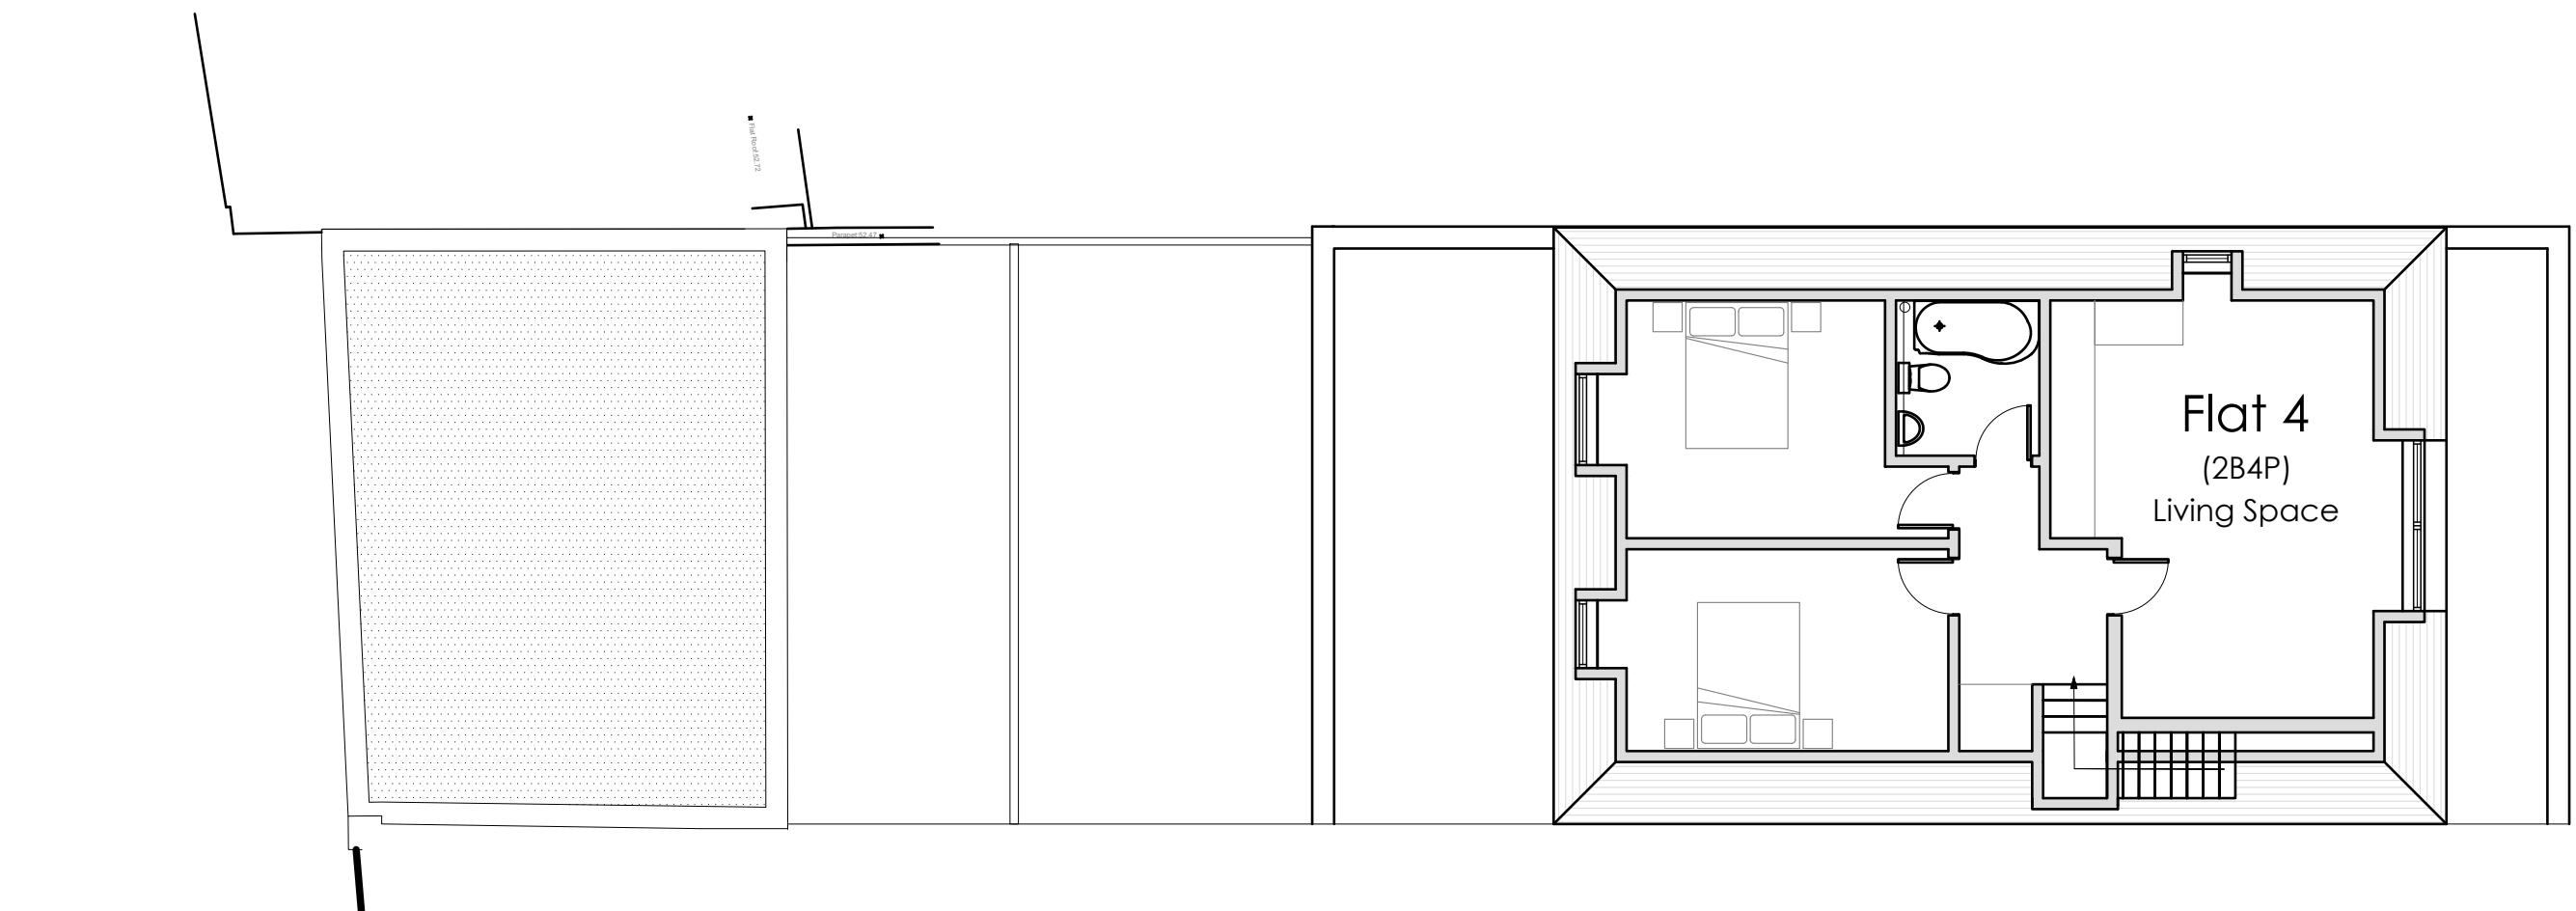


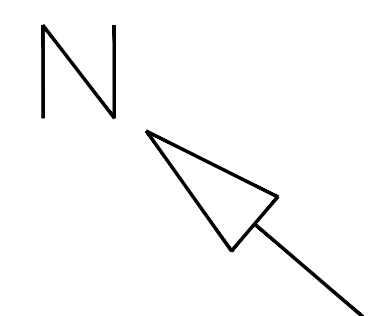

① Proposed Second Floor Plan
Scale 1:100

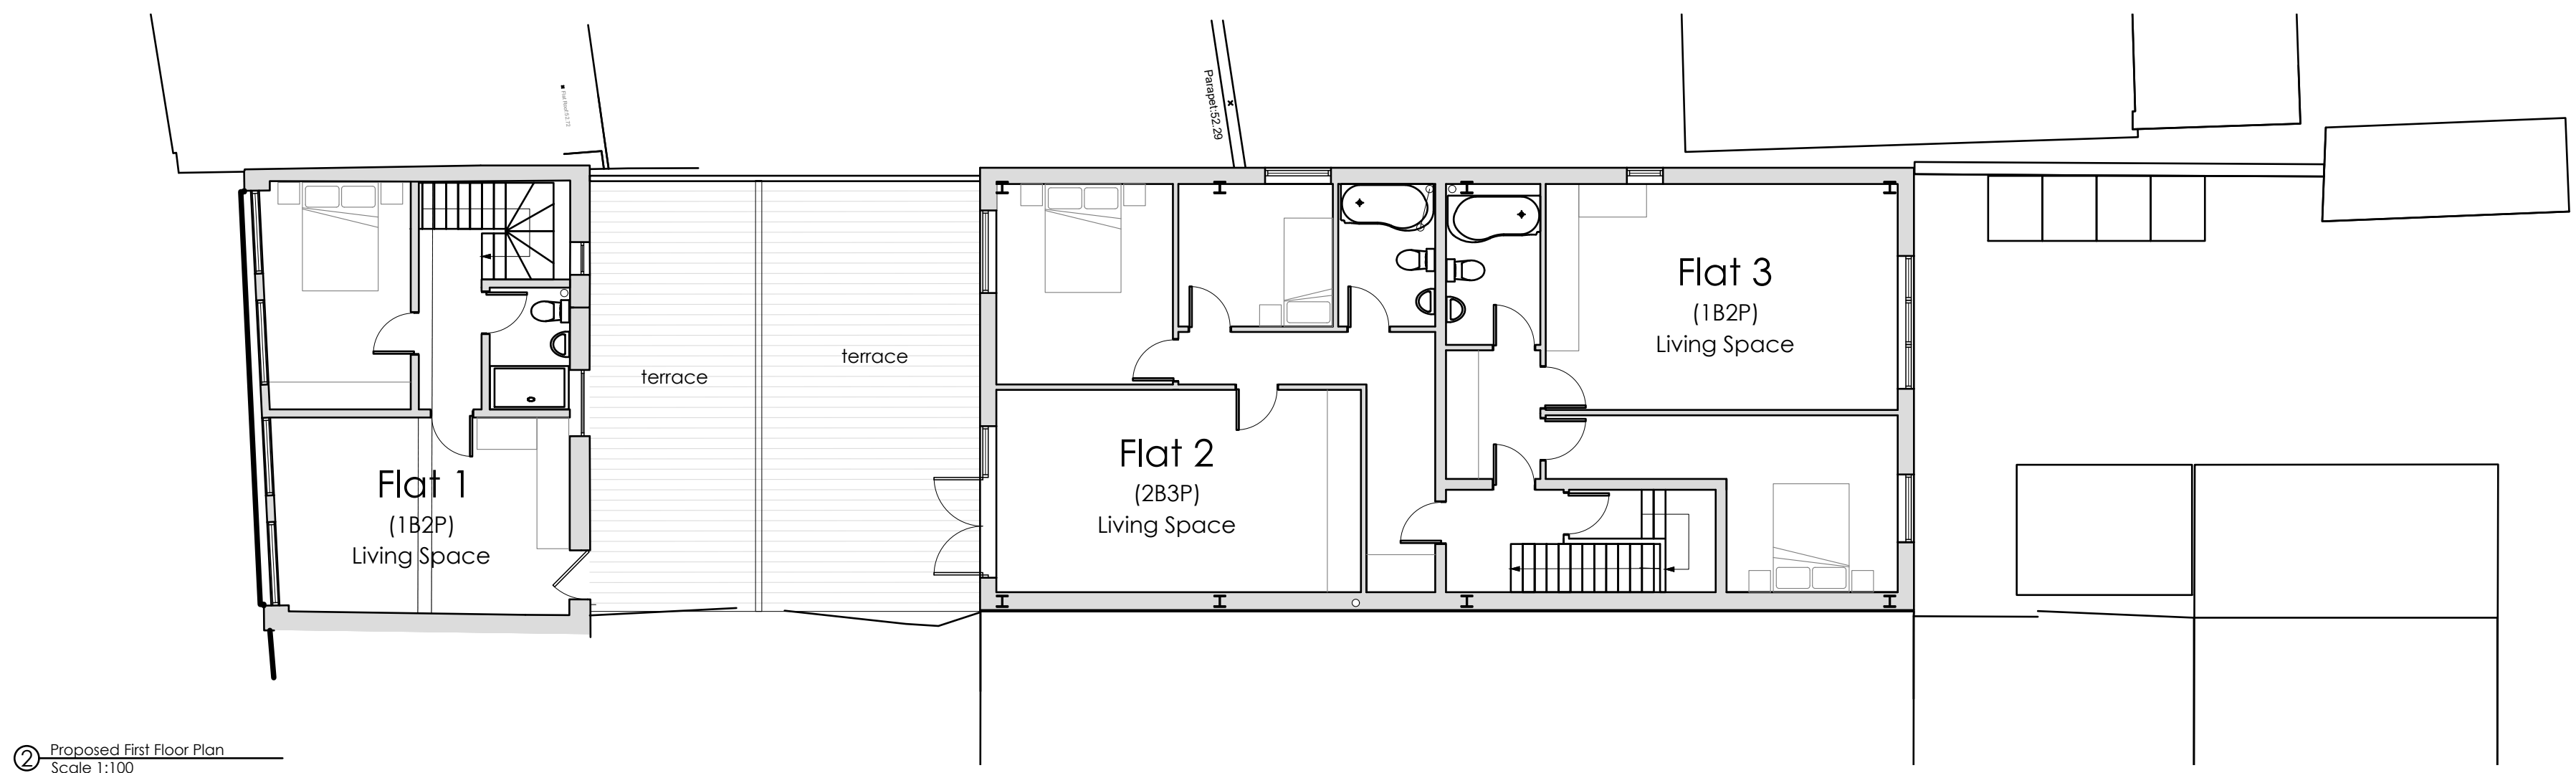


② Proposed First Floor Plan
Scale 1:100

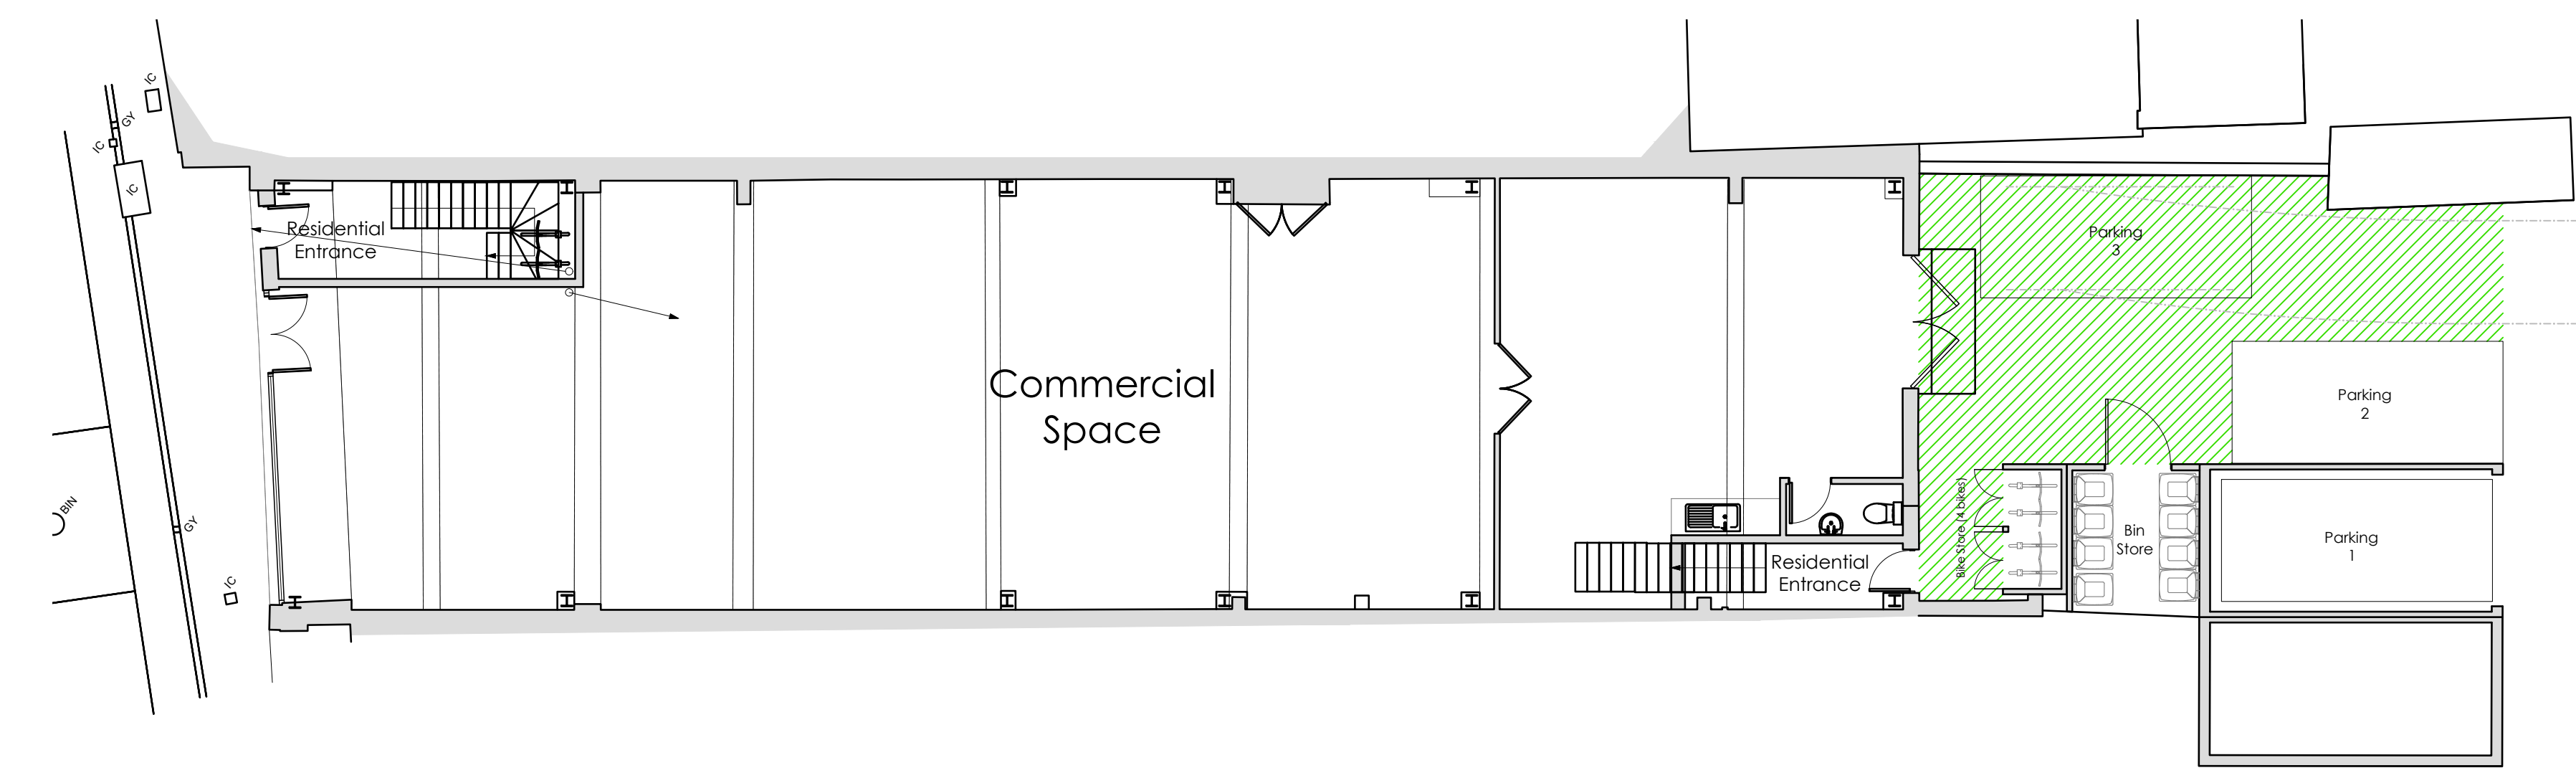

③ Proposed Ground Floor Plan
Scale 1:100

Communal Area, access for both the commercial and residential users

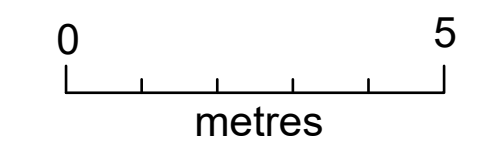

Revisions: Rev A - Revised parking and bin/cycle store arrangement - 06.12.2022			
 Primmer Olds BAS — Chartered Surveyors —		Mountbatten House 1 Grosvenor Square Southampton Hampshire, SO15 2JU Tel:023 8022 2292	
Project Title:		264 London Rd Waterlooville PO7 7HG	
Drawing Title: Proposed Floor Plans			
Client	SAT Development		
Dwg No:	19_03_110	Scale	1:100 @ A1
Drawn	AW	Date	August 2021
All dimensions are in millimetres and are to be checked on site. Contact Primmer Olds BAS with any queries and to report any discrepancies.			