

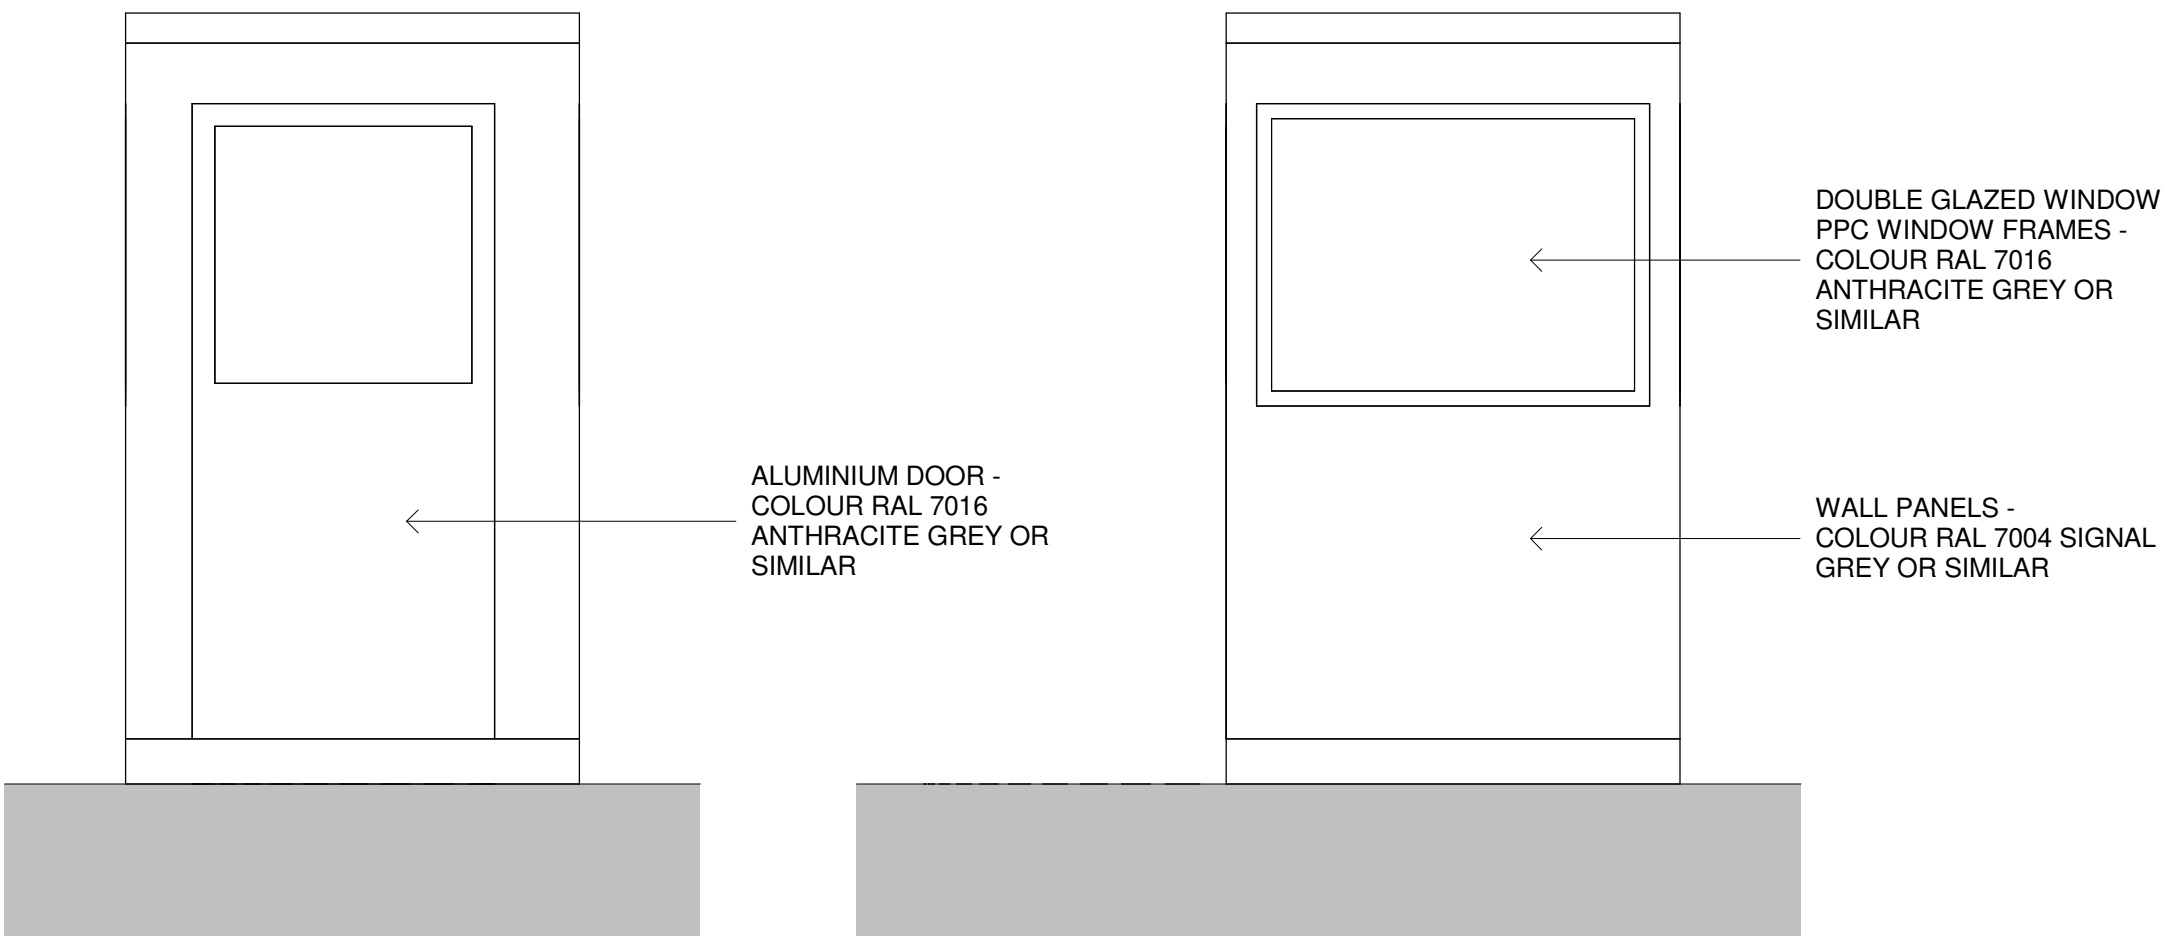


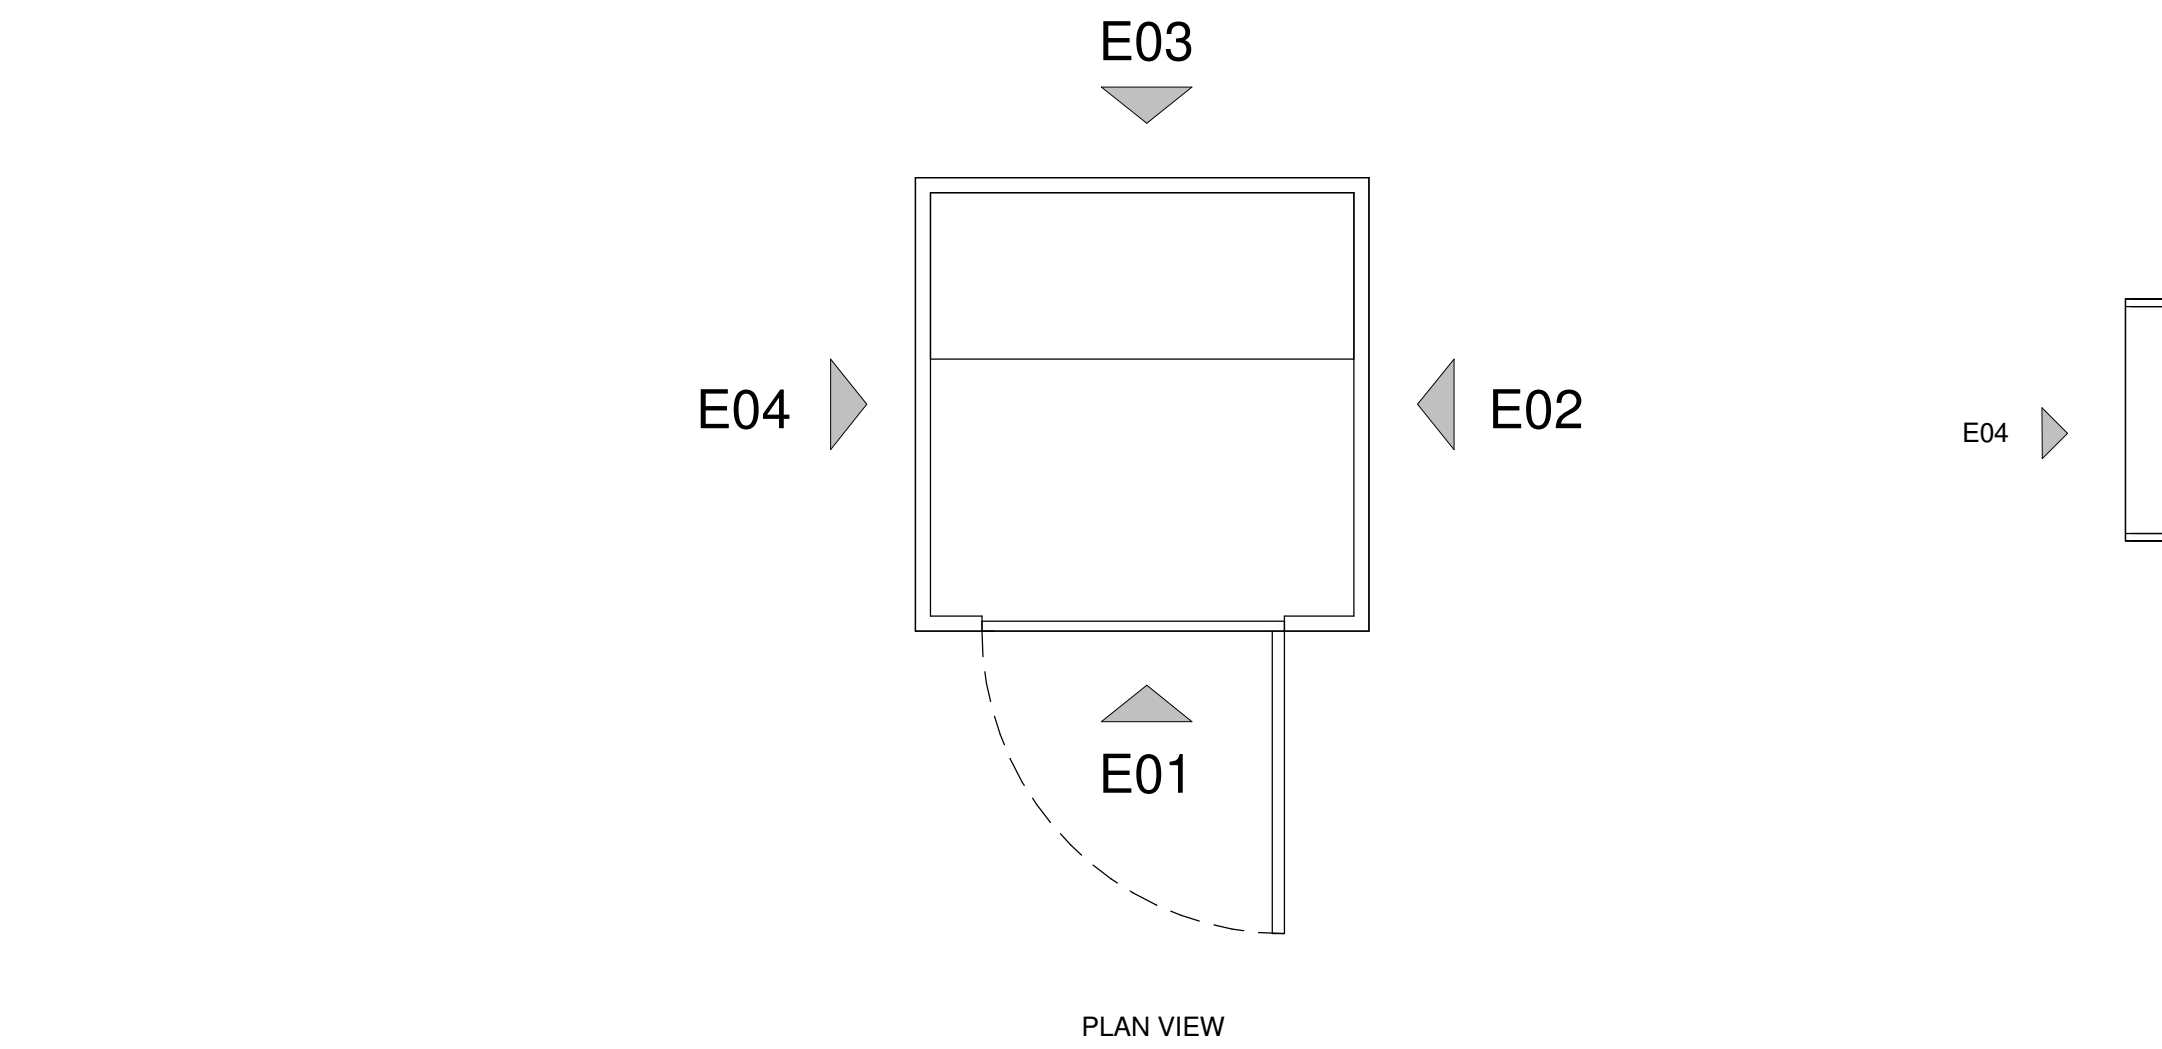

E01 - FRONT ELEVATION

E02 - SIDE ELEVATION


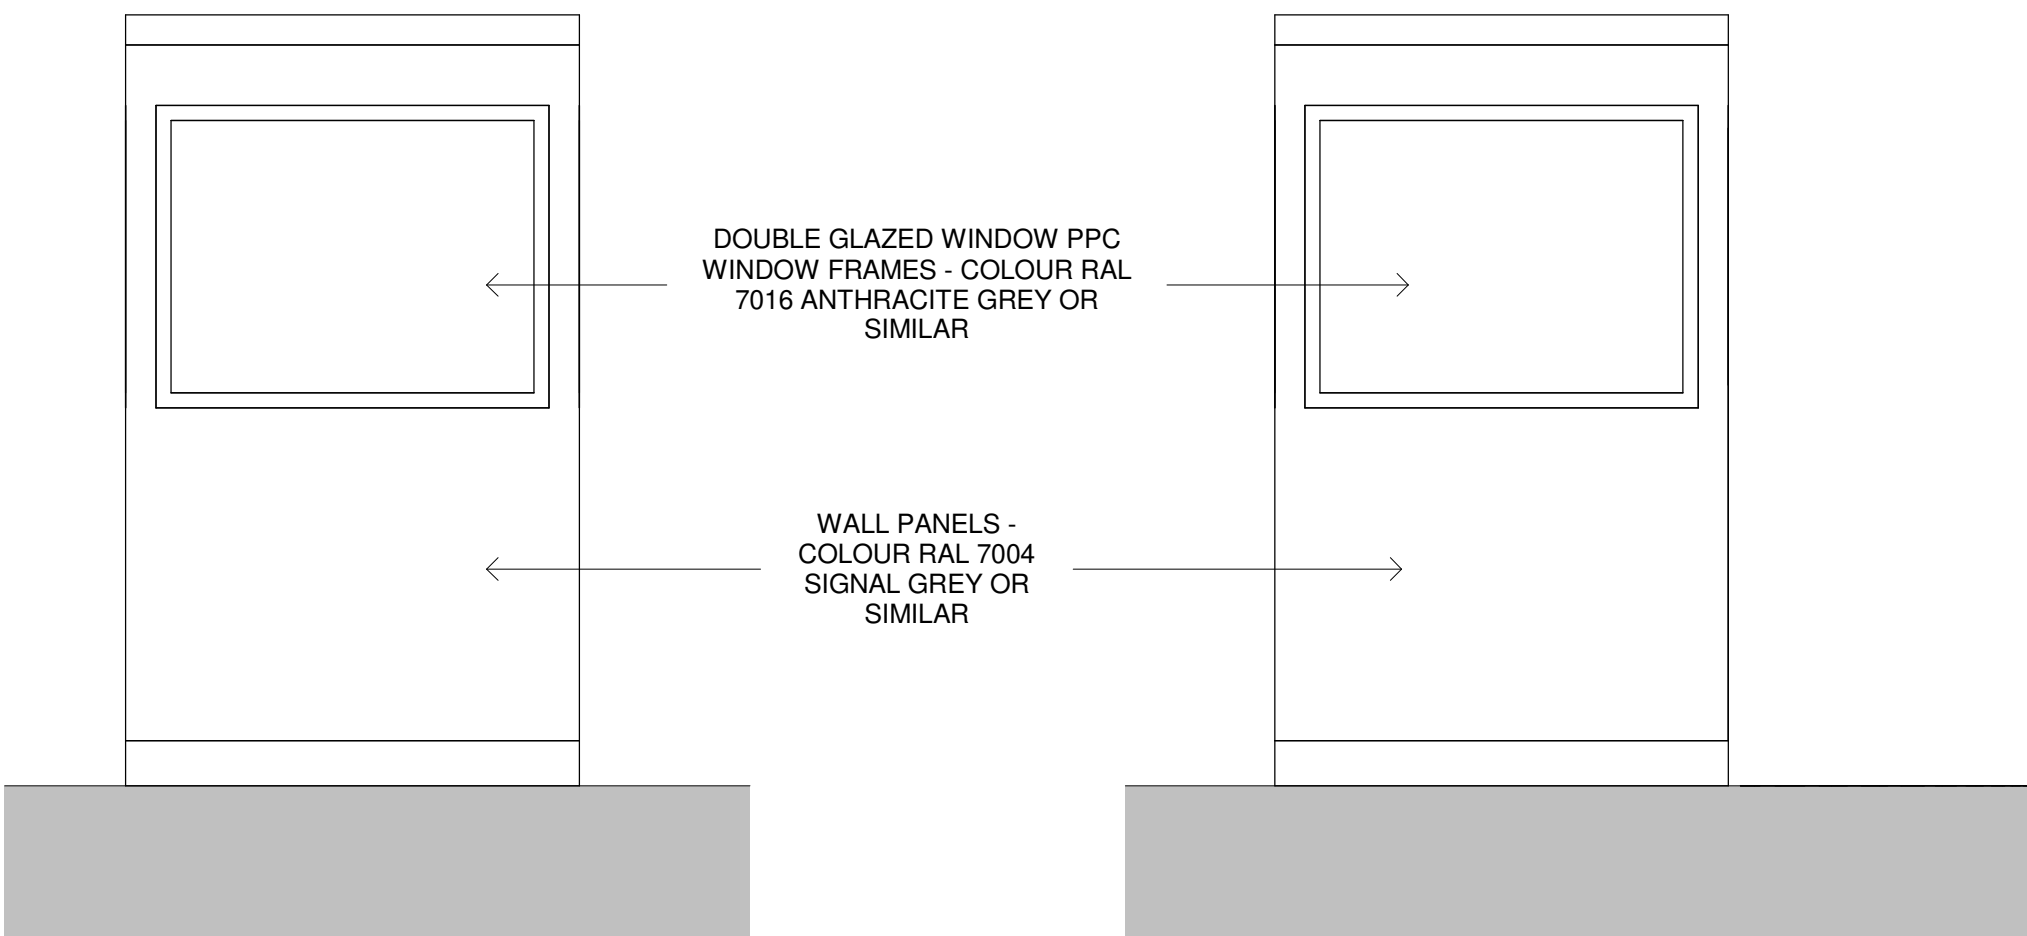


E03 - REAR ELEVATION

E04 - SIDE ELEVATION


## GUARD HUT A

1 : 25

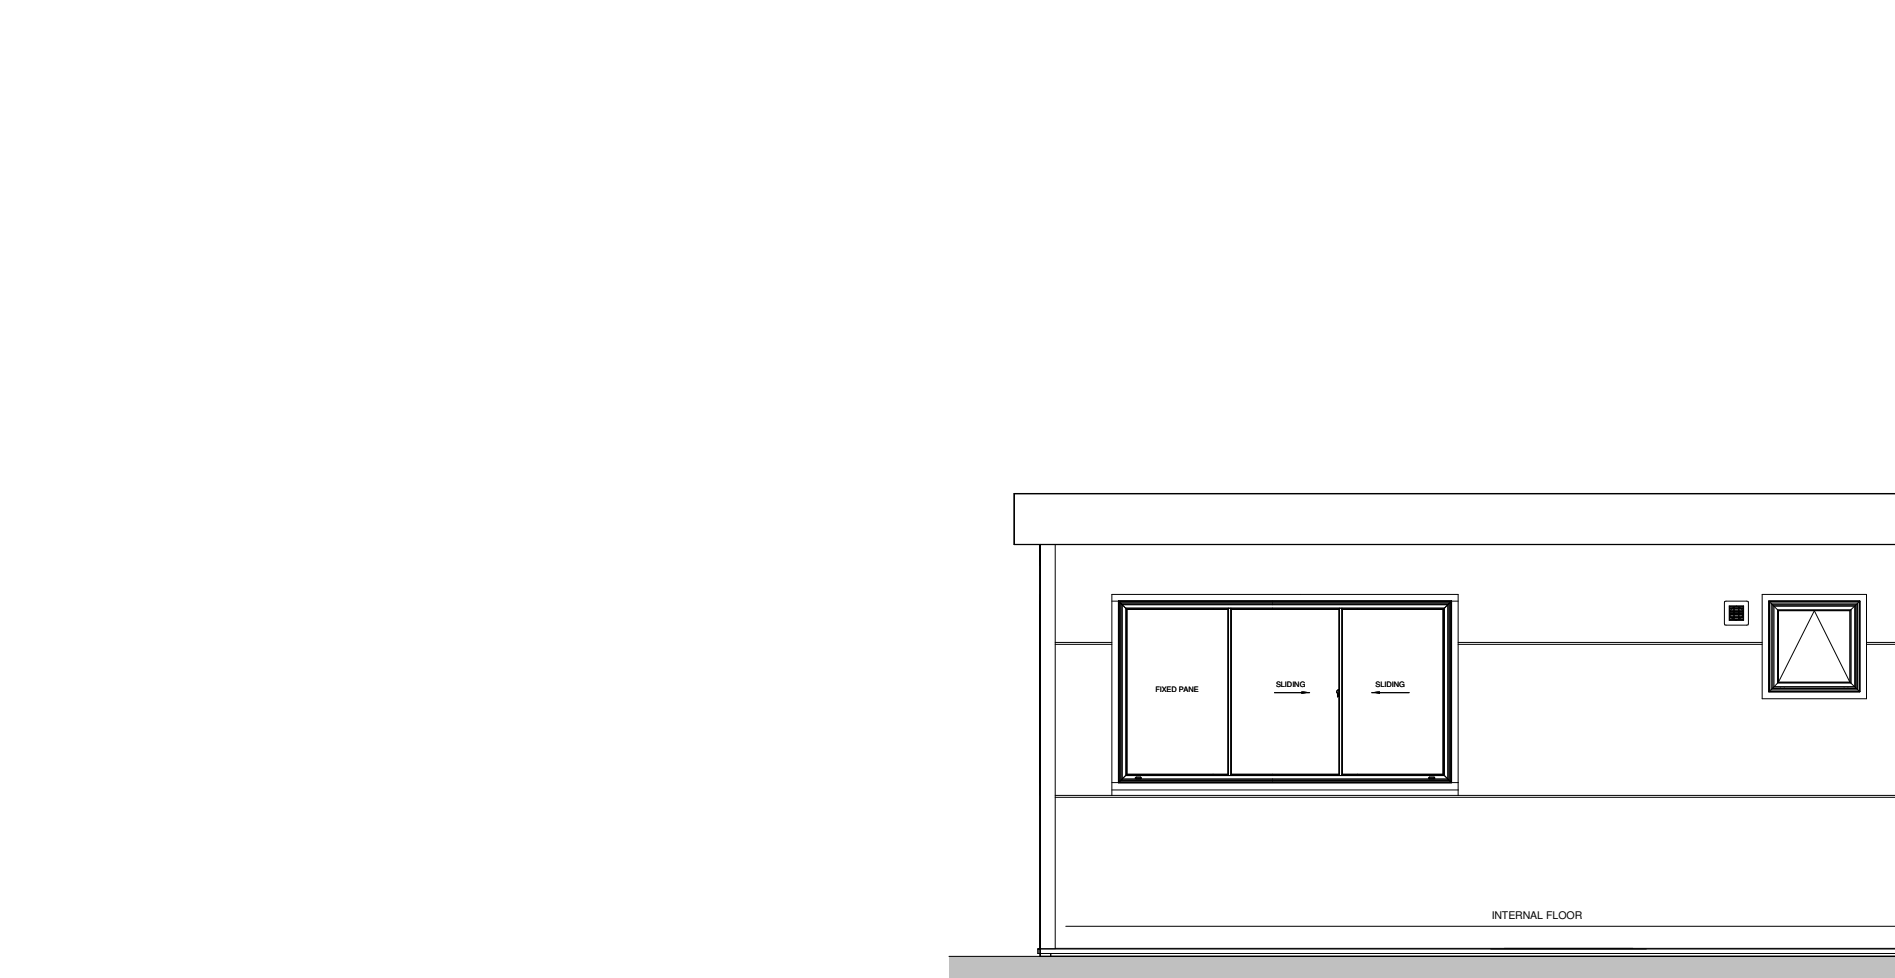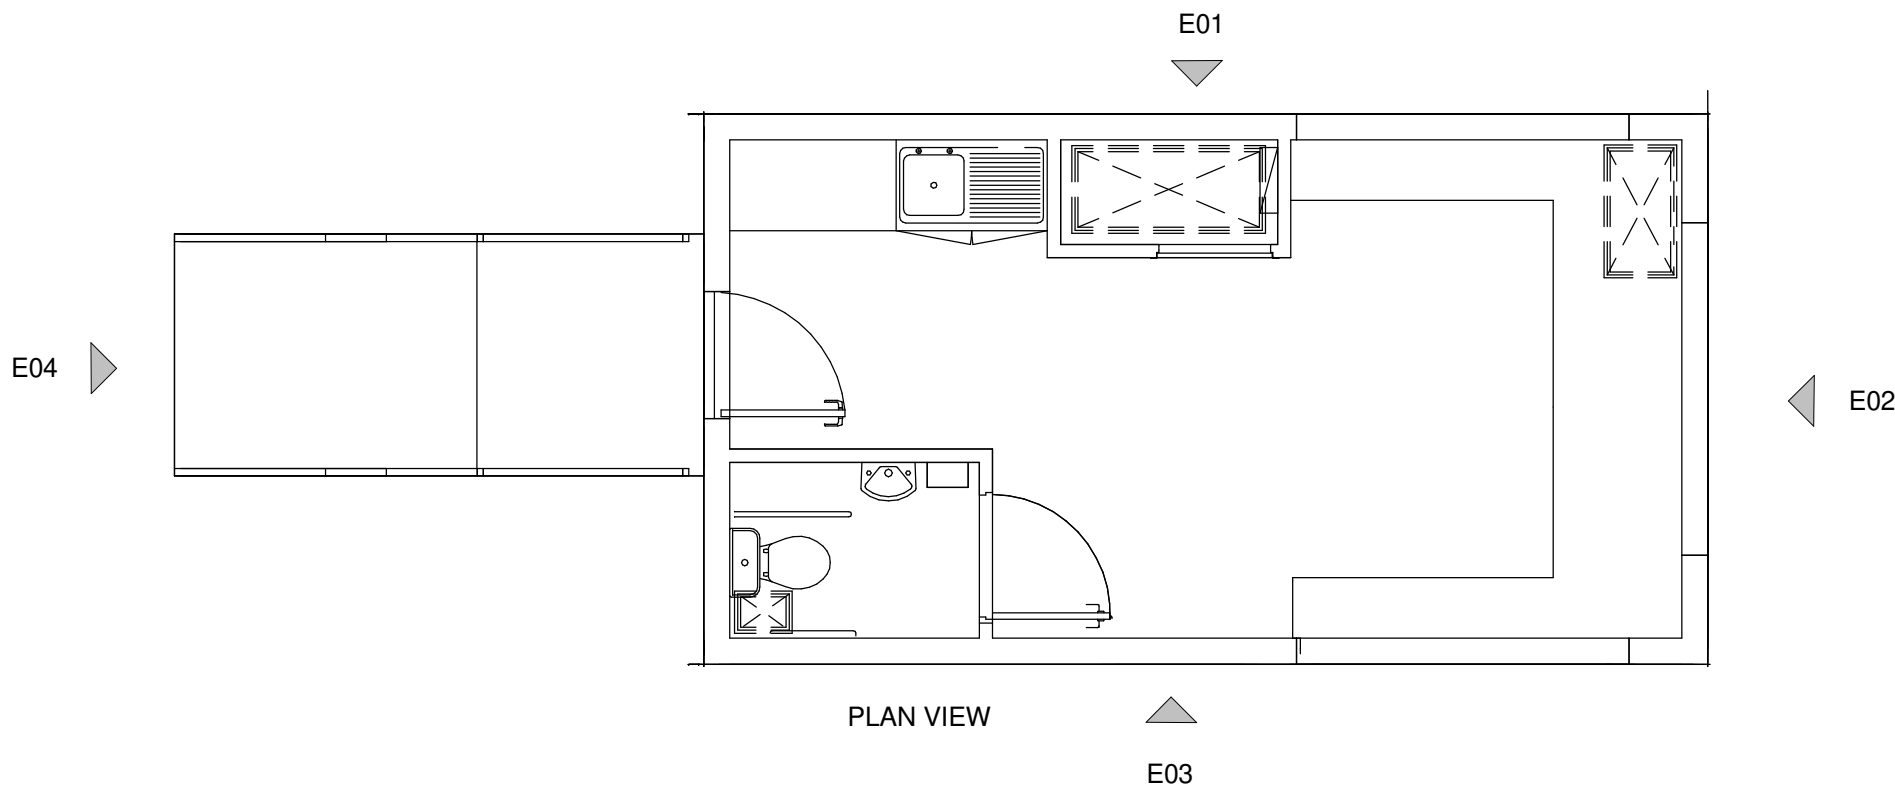

E01 - REAR ELEVATION

E02 - SIDE ELEVATION

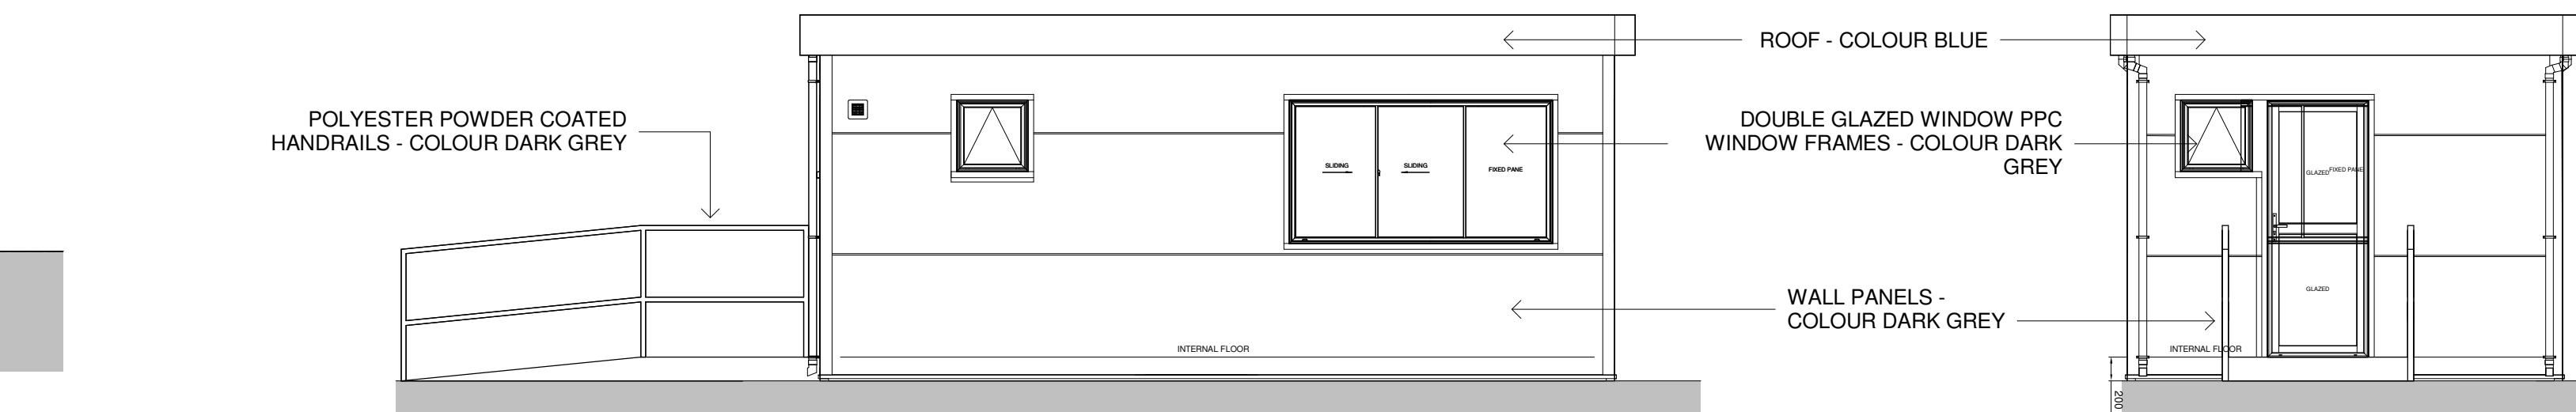


E03 - FRONT ELEVATION

E04 - SIDE ELEVATION

## GUARD HUT B

1 : 50


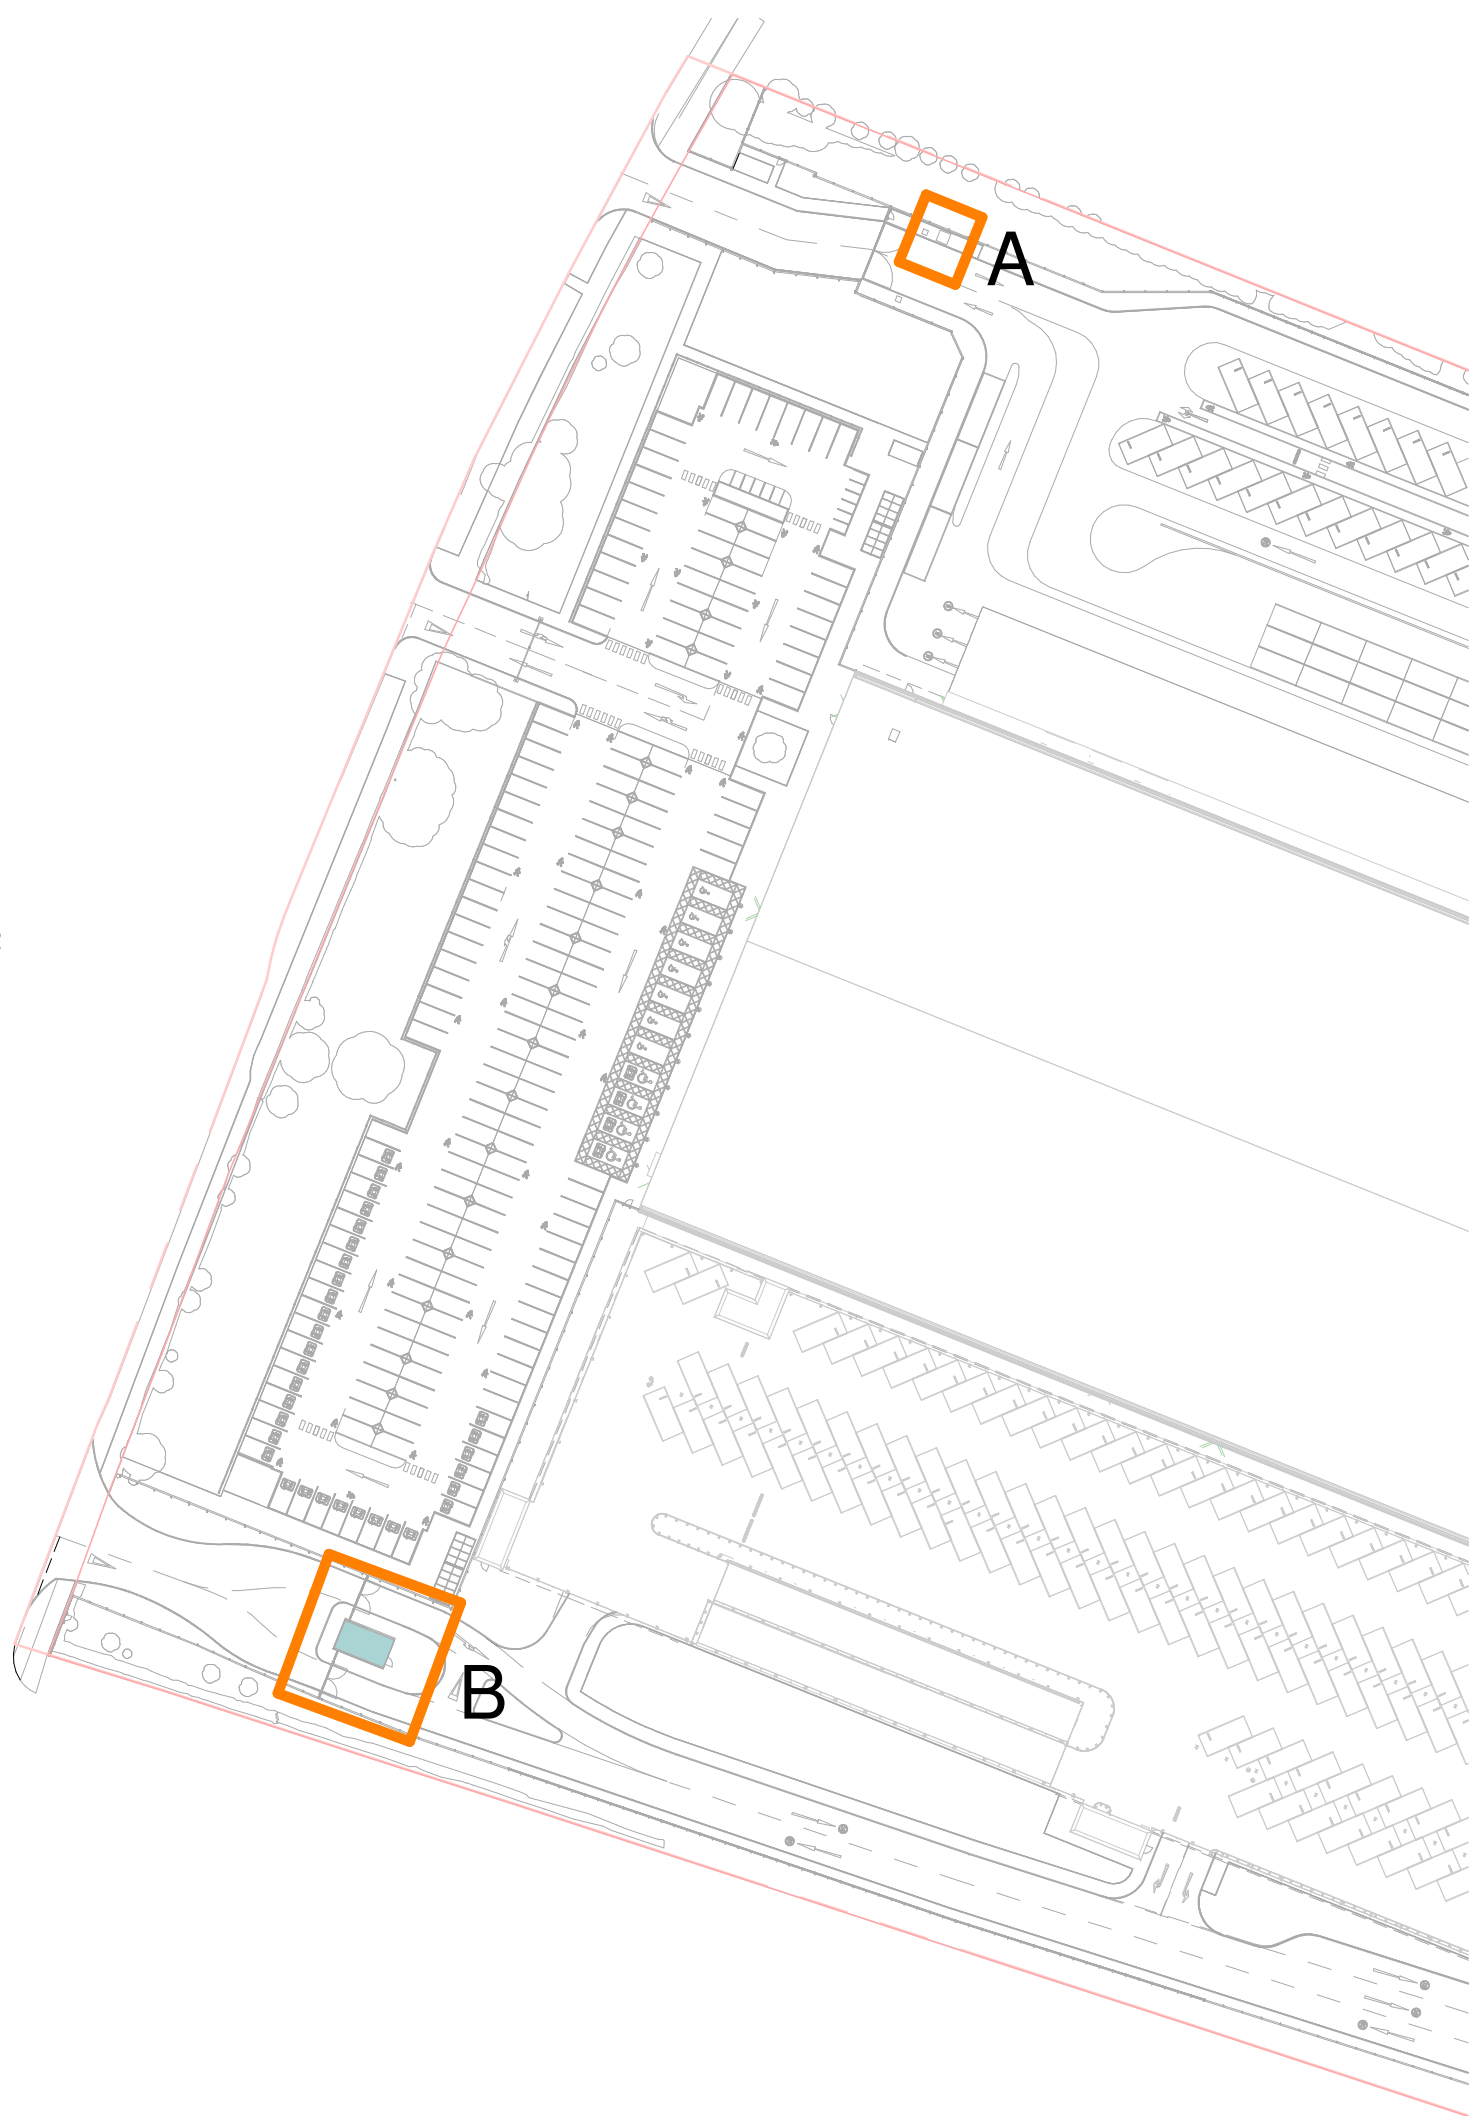


## SITE PLAN

1 : 1000

Architects are to be notified of any discrepancies.  
Contractors must check all dimensions on site.  
This drawing is subject to copyright laws and is for use on this project only.  
For other information refer to the latest revision of any cross referenced drawings.  
To be read in conjunction with relevant design standards/protocols.

This is a colour drawing. In order to ensure any subsequent reproduction is viewed correctly it should be printed in full colour.

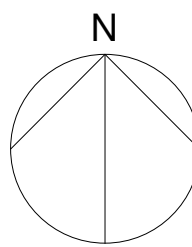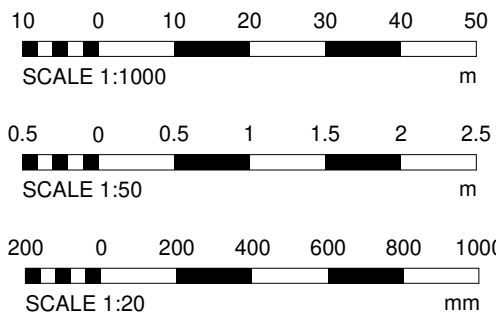

|     |                                                 |          |    |     |
|-----|-------------------------------------------------|----------|----|-----|
| P4  | UPDATED TO REFLECT CANOPY SIZE ADJUSTMENT       | 23.05.22 | DW | DW  |
| P3  | APPLICATION SITE BOUNDARY AMENDED               | 08.02.21 | GK | SR  |
| P2  | UPDATED LANDSCAPING AND HIGHWAY AMENDS CAPTURED | 05.02.21 | EJ | GK  |
| P1  | FIRST ISSUE                                     | 25.01.21 | GK | RK  |
| Rev | Description                                     | Date     | Dm | Ckd |

Status  
PLANNING

**SMR**  
SMALLEY MARSEY RISPIN  
**ARCHITECTS**  
Floor 2 The Exchange Station Parade Harrogate HG1 1TS  
01423 707 757 admin@smrarchitects.co.uk

Project

HAVANT, NEW LANE

Client

HAVANT PROPERTY INVESTMENT LLP

Drawing Title

PROPOSED GUARD HUT & GUARD CABIN DETAILS

| Proj Ref     | Origin    | Zone  | Level | Type   | Role | Num  | Status | Rev |
|--------------|-----------|-------|-------|--------|------|------|--------|-----|
| 7379 - SMR   | - 00 - ZZ | - DR  | - A   | - 2009 | - S4 | - P4 |        |     |
| SMR Job Ref  | Sheet     | Scale | NOTED | Drawn  | GK   |      |        |     |
| 7379-00-2009 | A1        |       |       |        |      |      |        |     |