

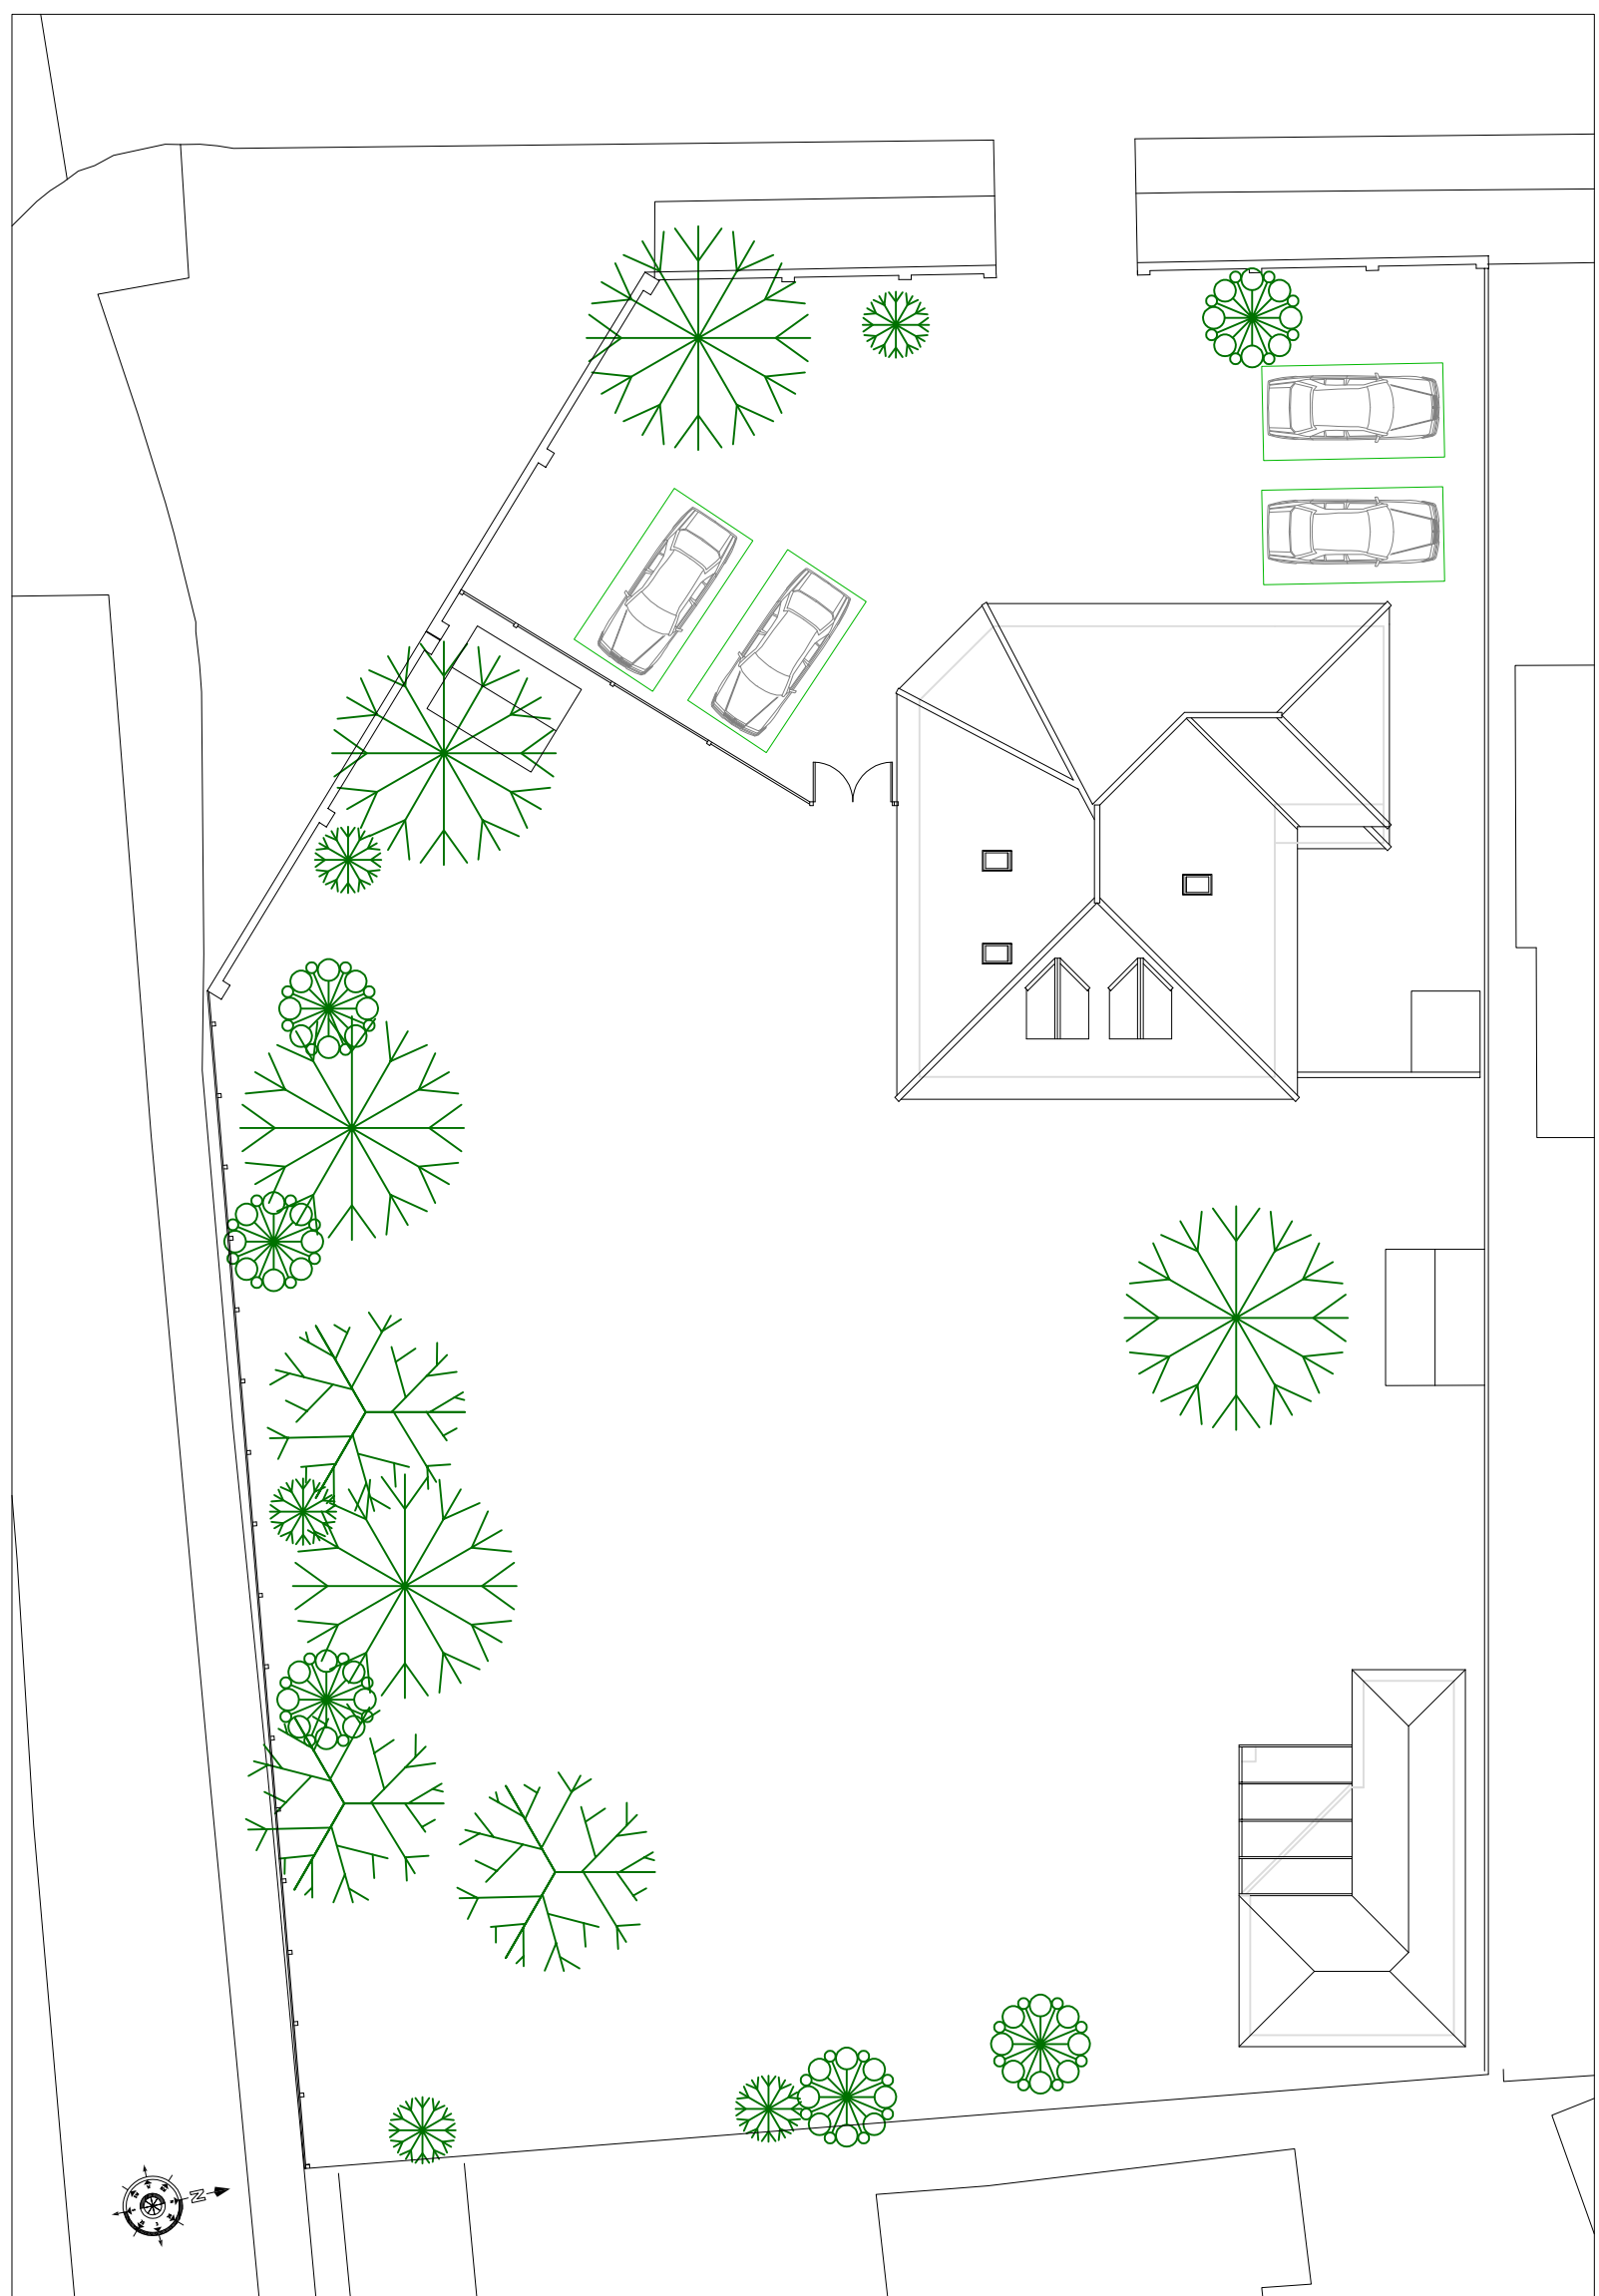
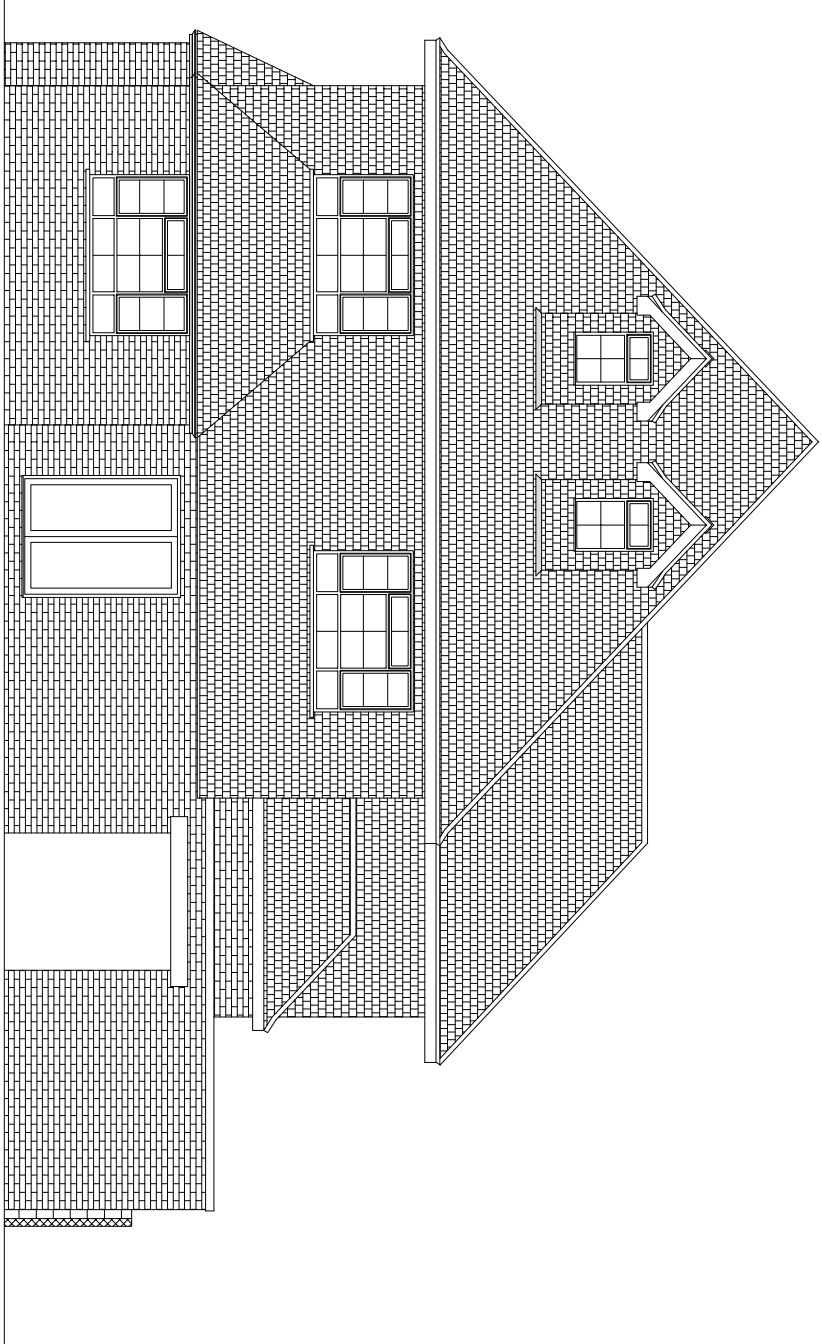
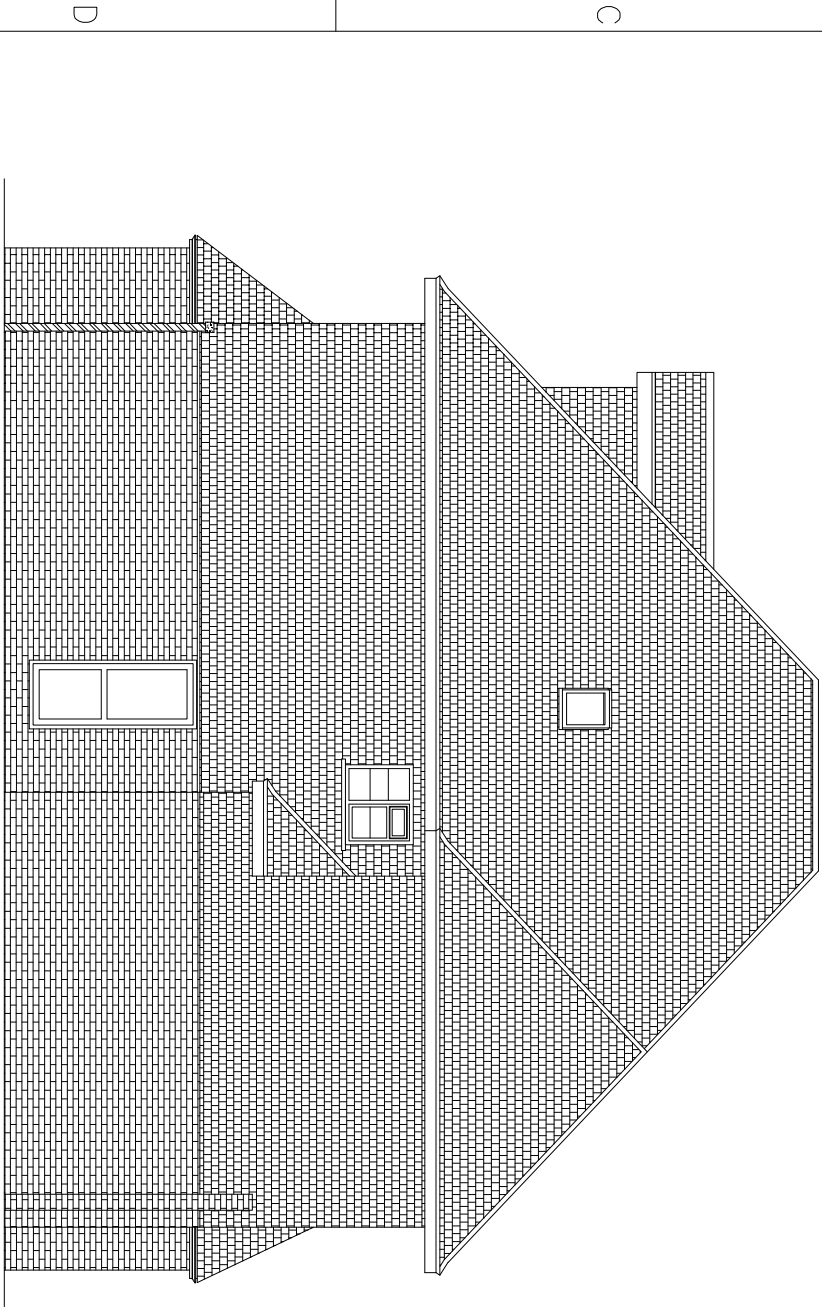
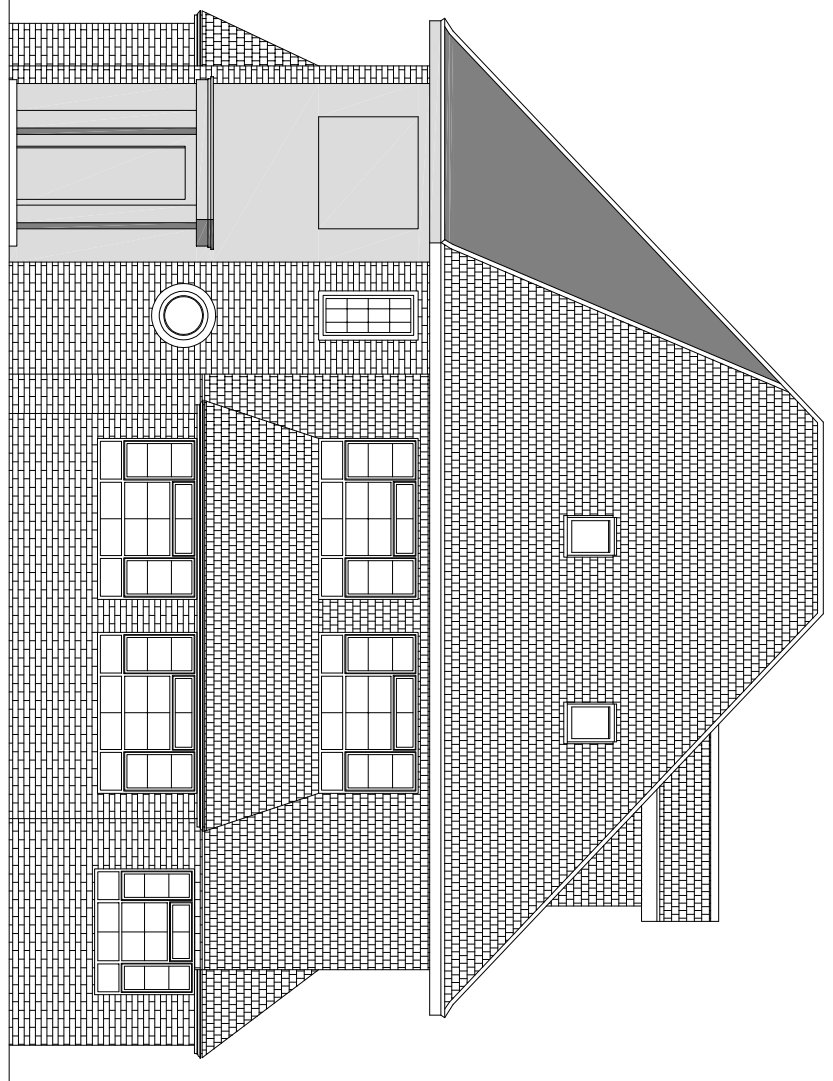
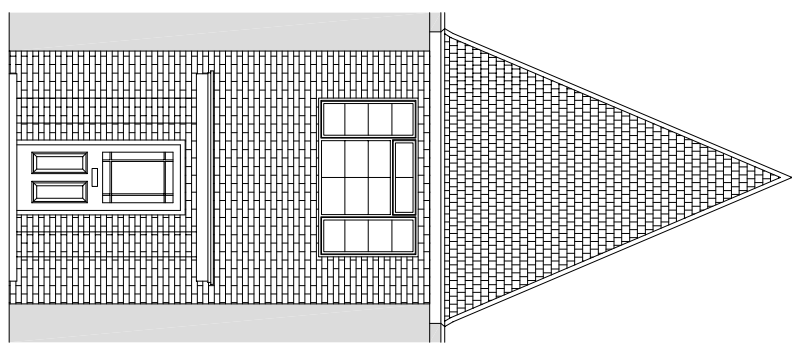
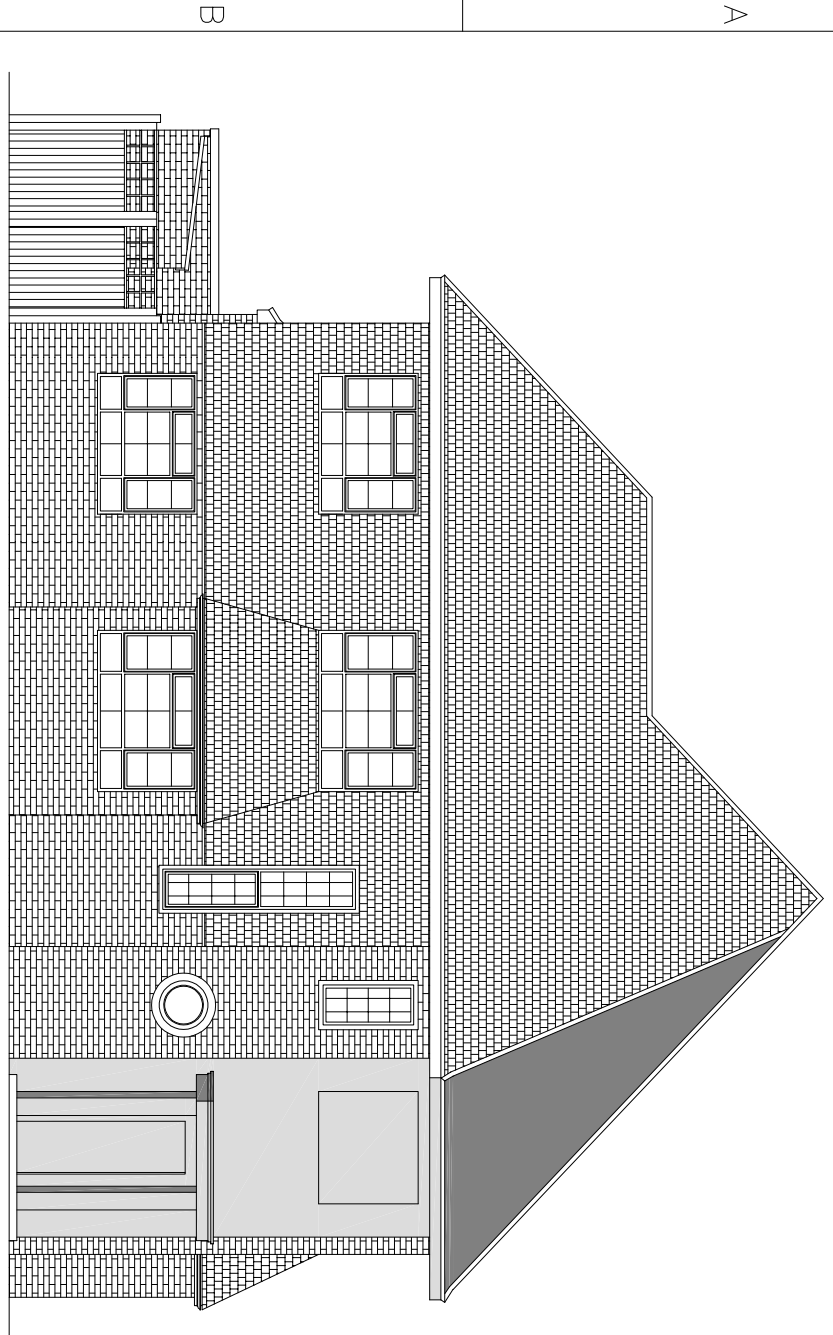
 
 
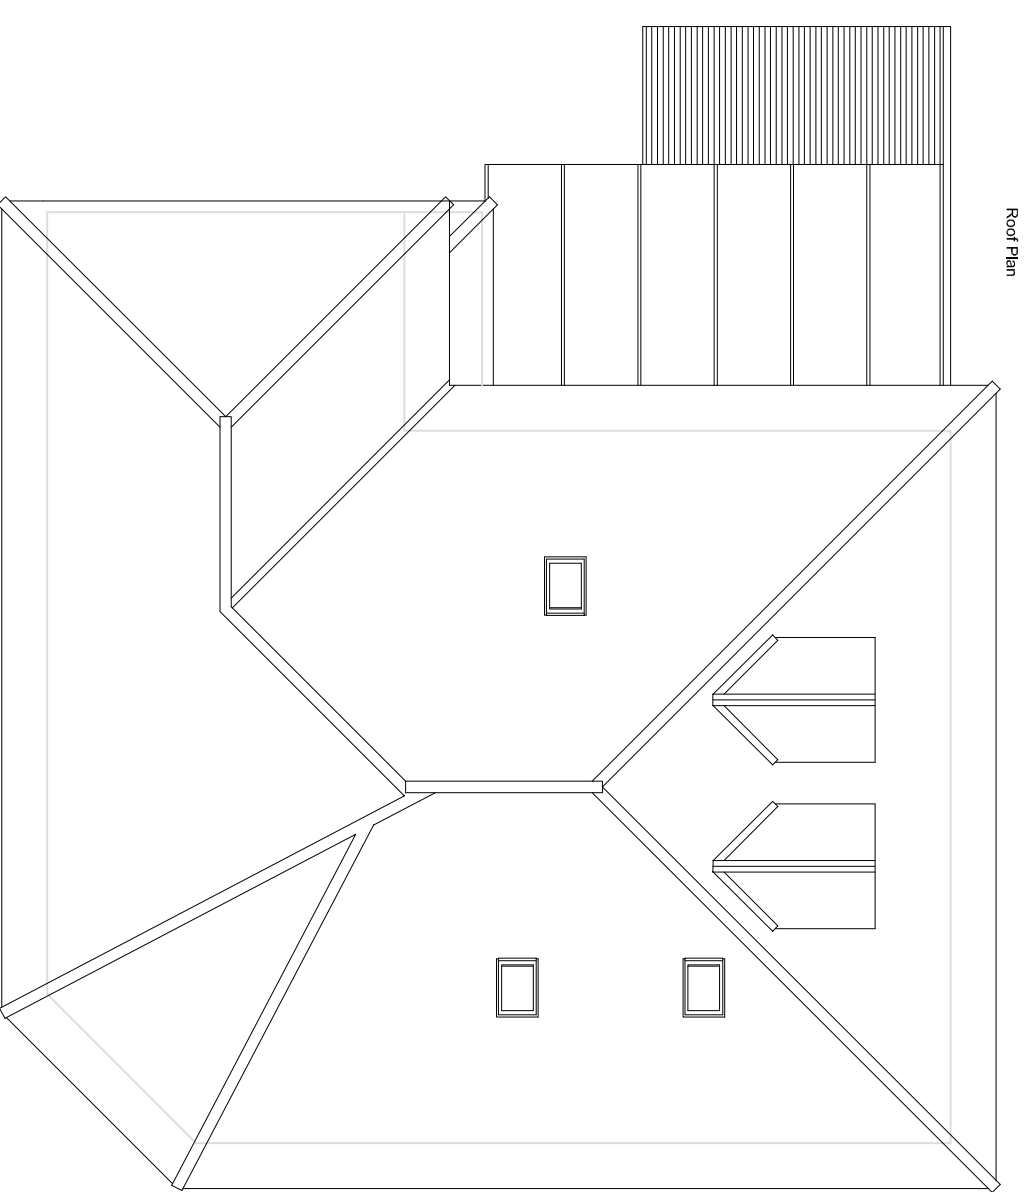
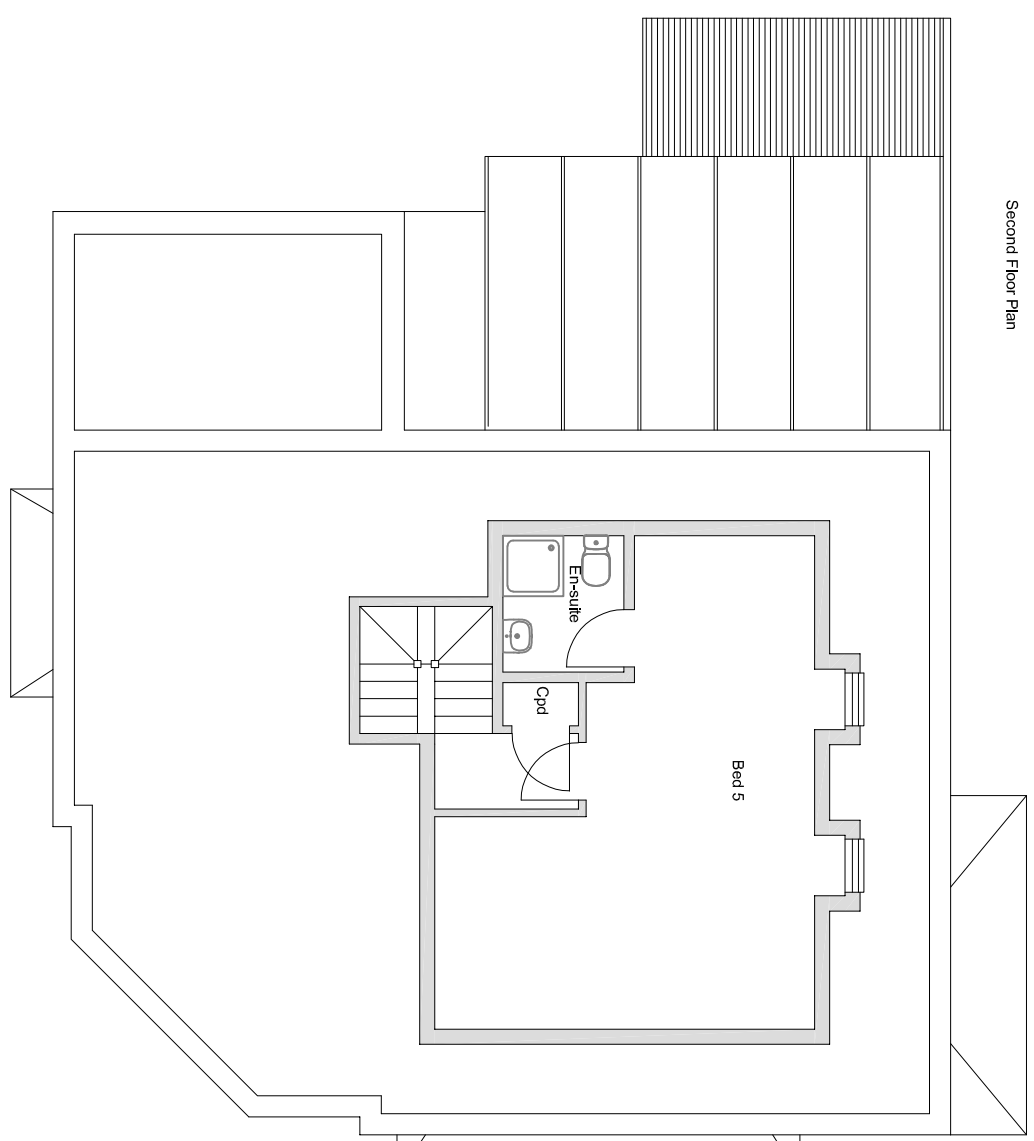


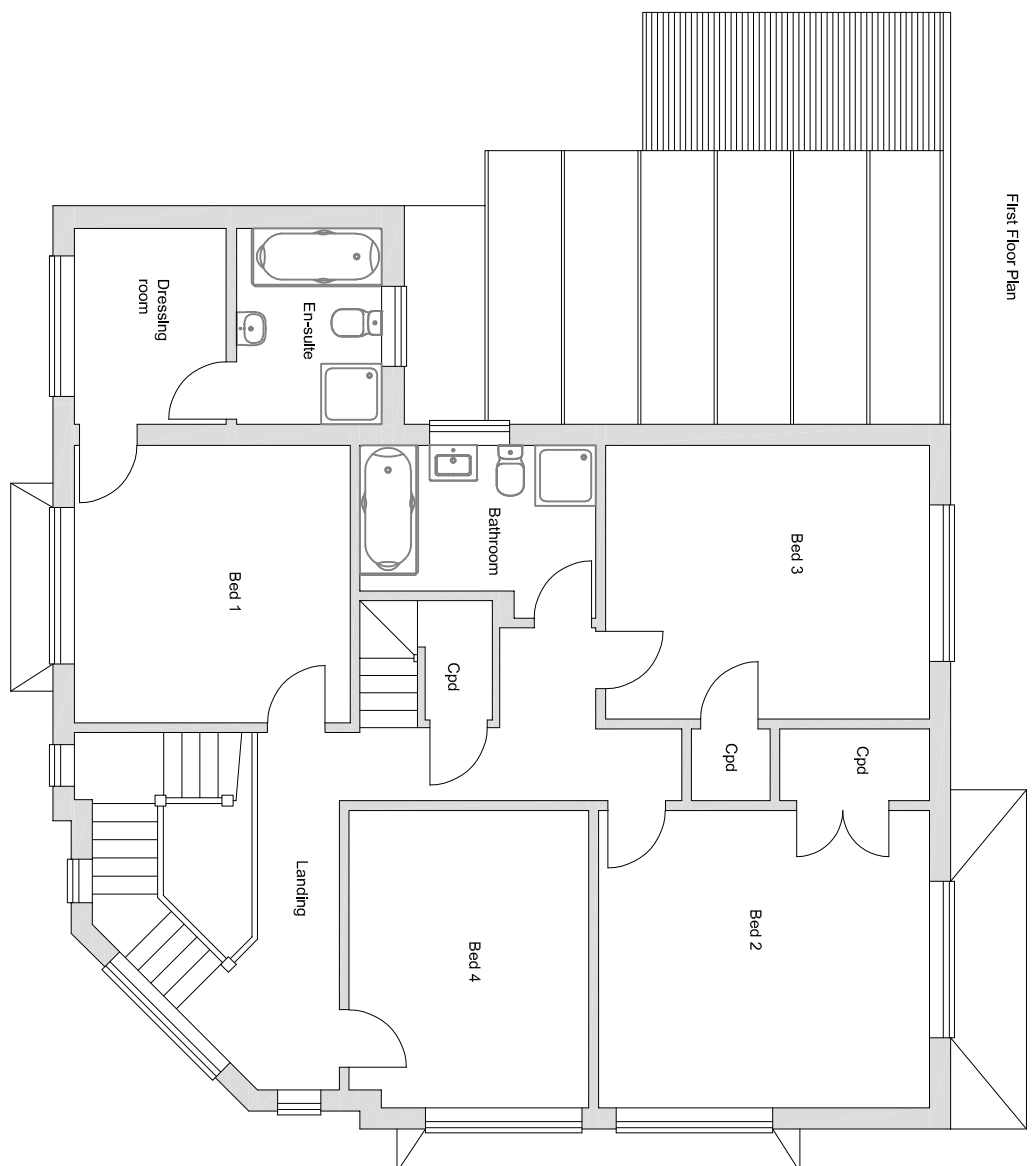





Block Plan - Scale 1:200

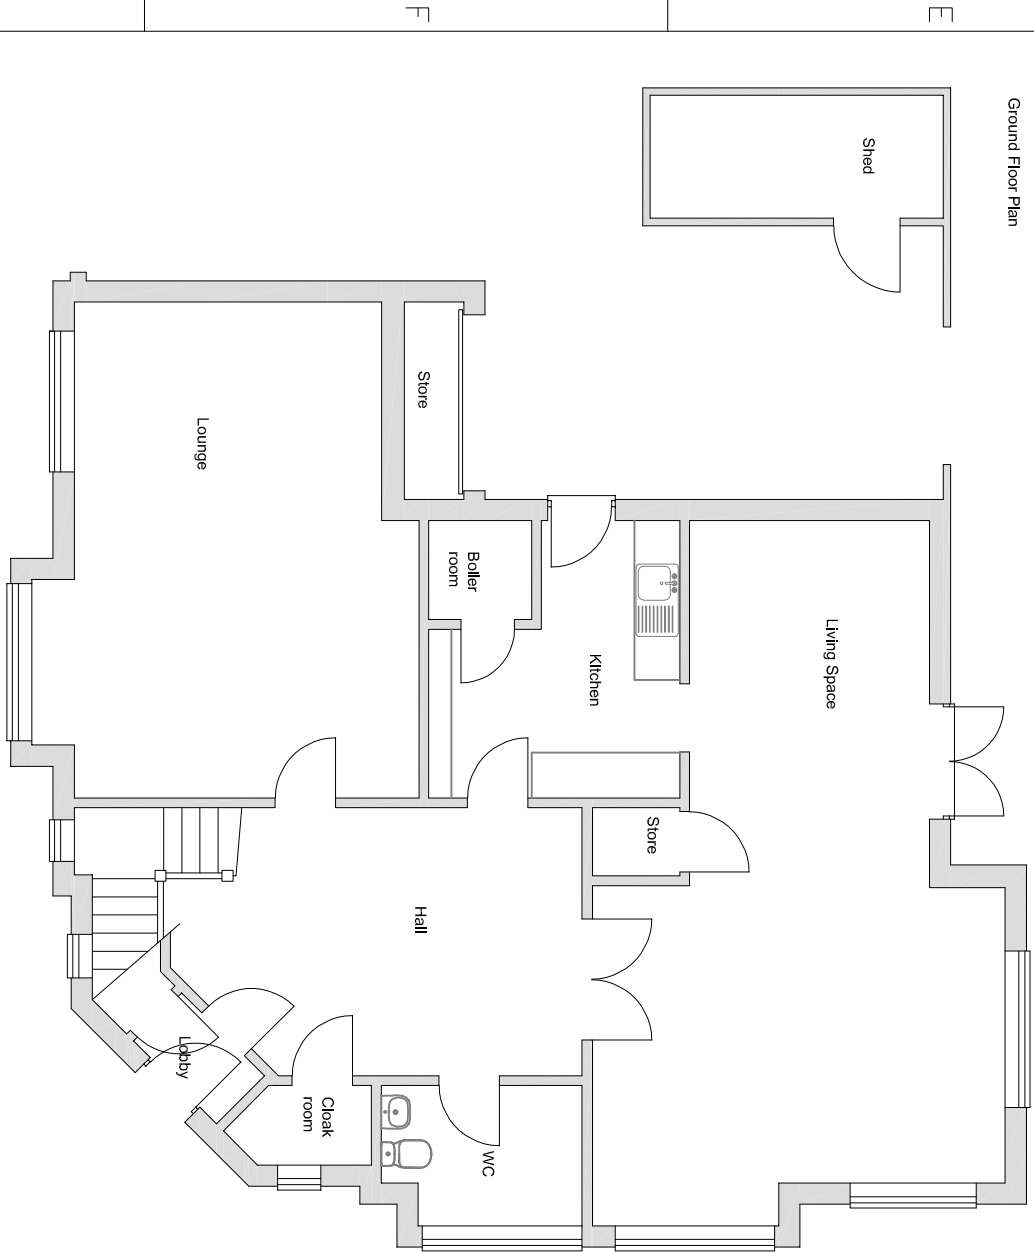

NOTES:



A proposed Summer House is to be constructed to the north east corner of the garden, with the existing shed located to the south west. The existing shed is to be demolished and replaced with a new shed, matching the existing shed to the south and west elevation, and a new shed to the north and east elevation. All new windows and doors are to be white with UPVC to match the existing. There is to be a ground floor and first floor. The ground floor is to be a living space, kitchen, lounge, and bathroom. The first floor is to be three bedrooms, a bathroom, and a landing. The roof is to be a gabled roof with rooflights. The existing shed is to be demolished and replaced with a new shed, matching the existing shed to the south and west elevation, and a new shed to the north and east elevation. All new windows and doors are to be white with UPVC to match the existing. There is to be a ground floor and first floor. The ground floor is to be a living space, kitchen, lounge, and bathroom. The first floor is to be three bedrooms, a bathroom, and a landing. The roof is to be a gabled roof with rooflights. The existing shed is to be demolished and replaced with a new shed, matching the existing shed to the south and west elevation, and a new shed to the north and east elevation. All new windows and doors are to be white with UPVC to match the existing. There is to be a ground floor and first floor. The ground floor is to be a living space, kitchen, lounge, and bathroom. The first floor is to be three bedrooms, a bathroom, and a landing. The roof is to be a gabled roof with rooflights.

Proposed Summer House

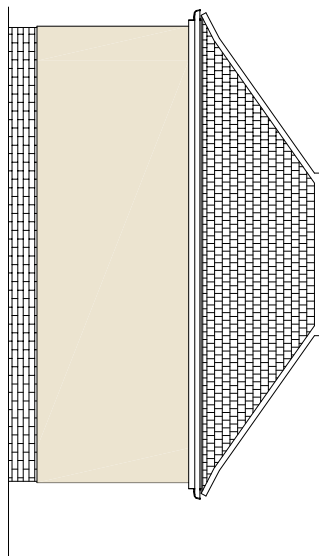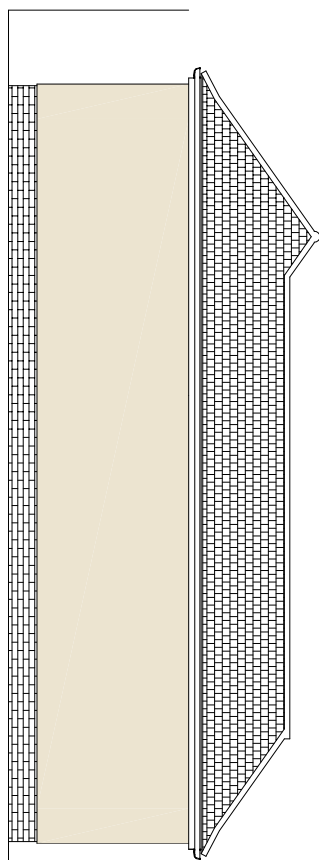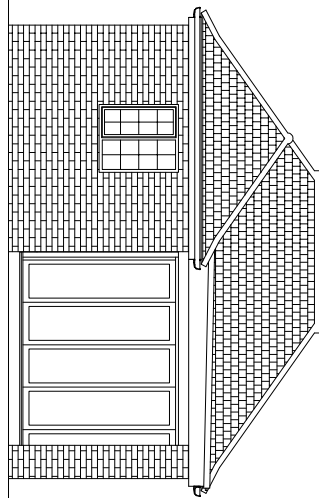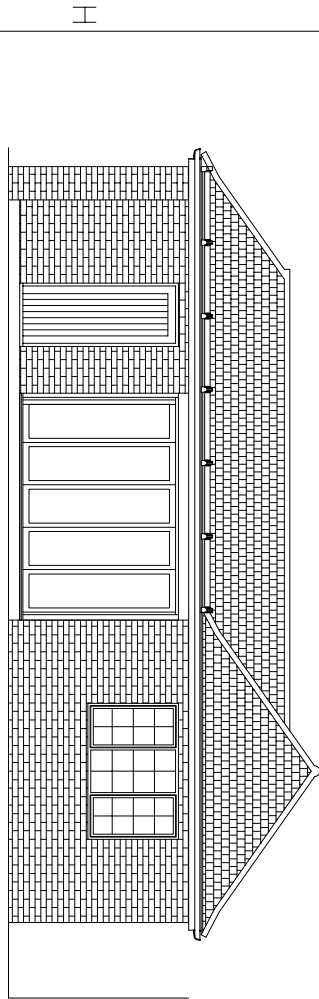

Ground Floor Plan

Roof Plan

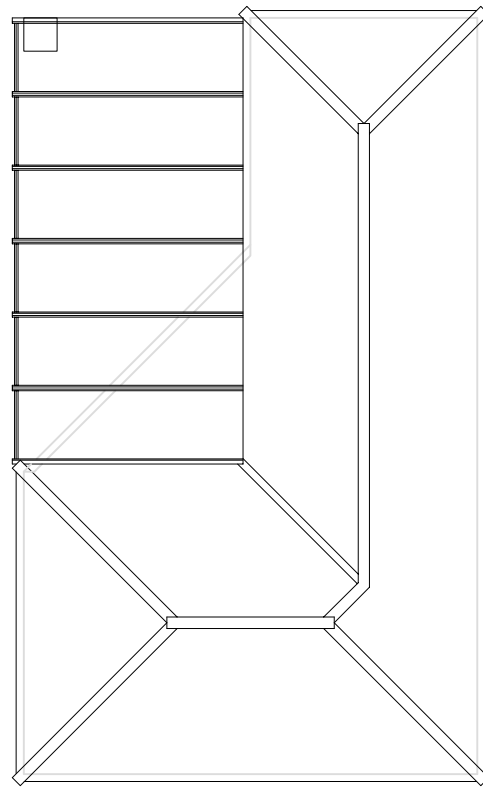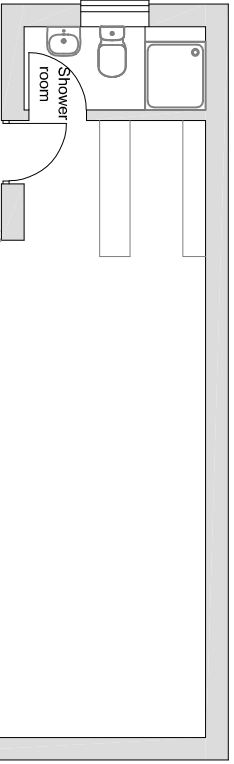

Drawn By: J. Smith

Date: 15/05/2022

Scale: 1:100 (1:200 A1)

Drawn By: J. Smith

Client: Brian Hocking

Title: PROPOSED PLANS AND ELEVATIONS

SMT

Planning

SMT

Planning

SMT

Planning