



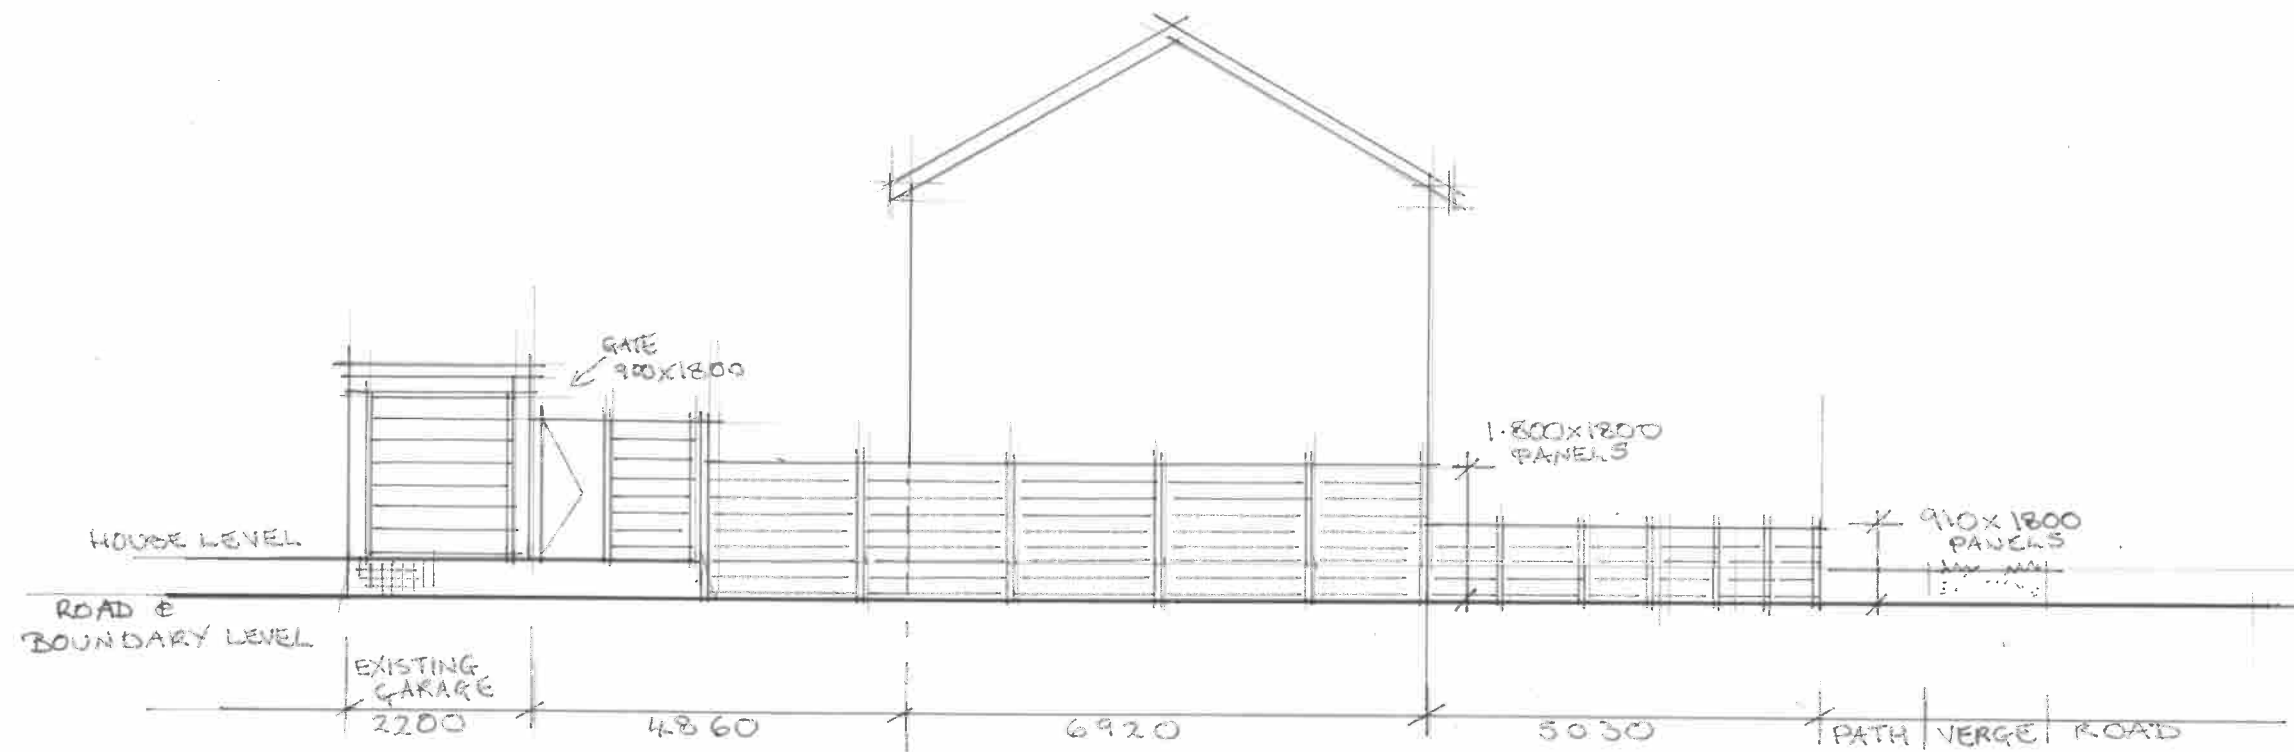

NOTE: TIMBER SHIPLAP
FENCE PANELS
USED SET IN
CONCRETE POSTS
& GRAVEL BOARDS.

SIDE ELEVATION & PROPOSED FENCING.
SCALE 1:100

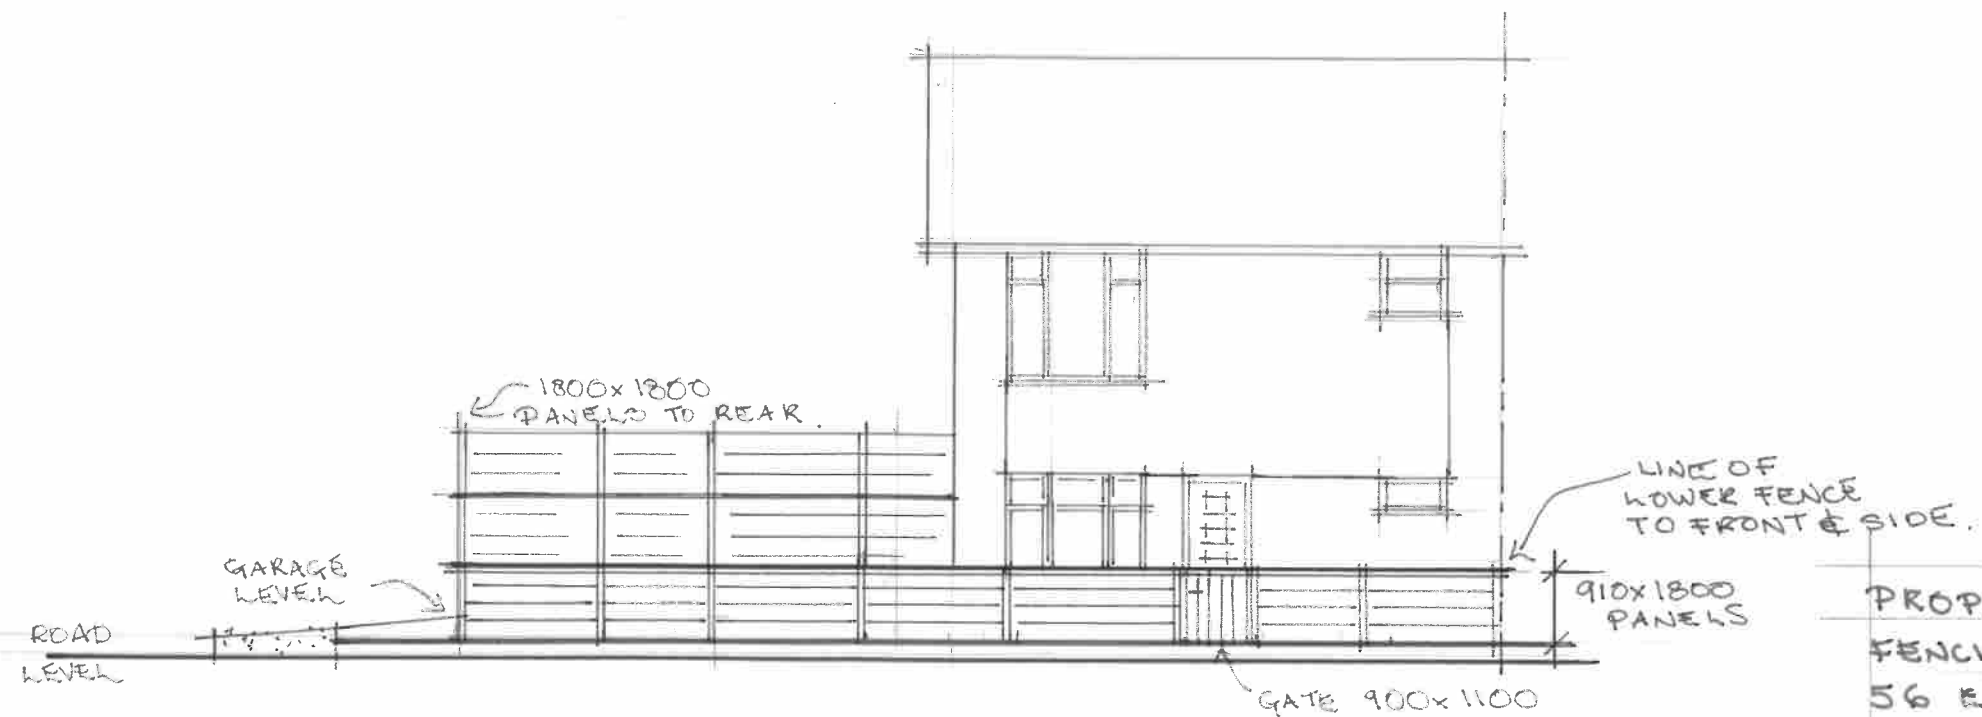

FRONT ELEVATION PROPOSED FENCING.

PROPOSED NEW
FENCING AT
56 ELIZABETH RD.
WATERLOOVILLE
PO7 7DS
L.SMITH