




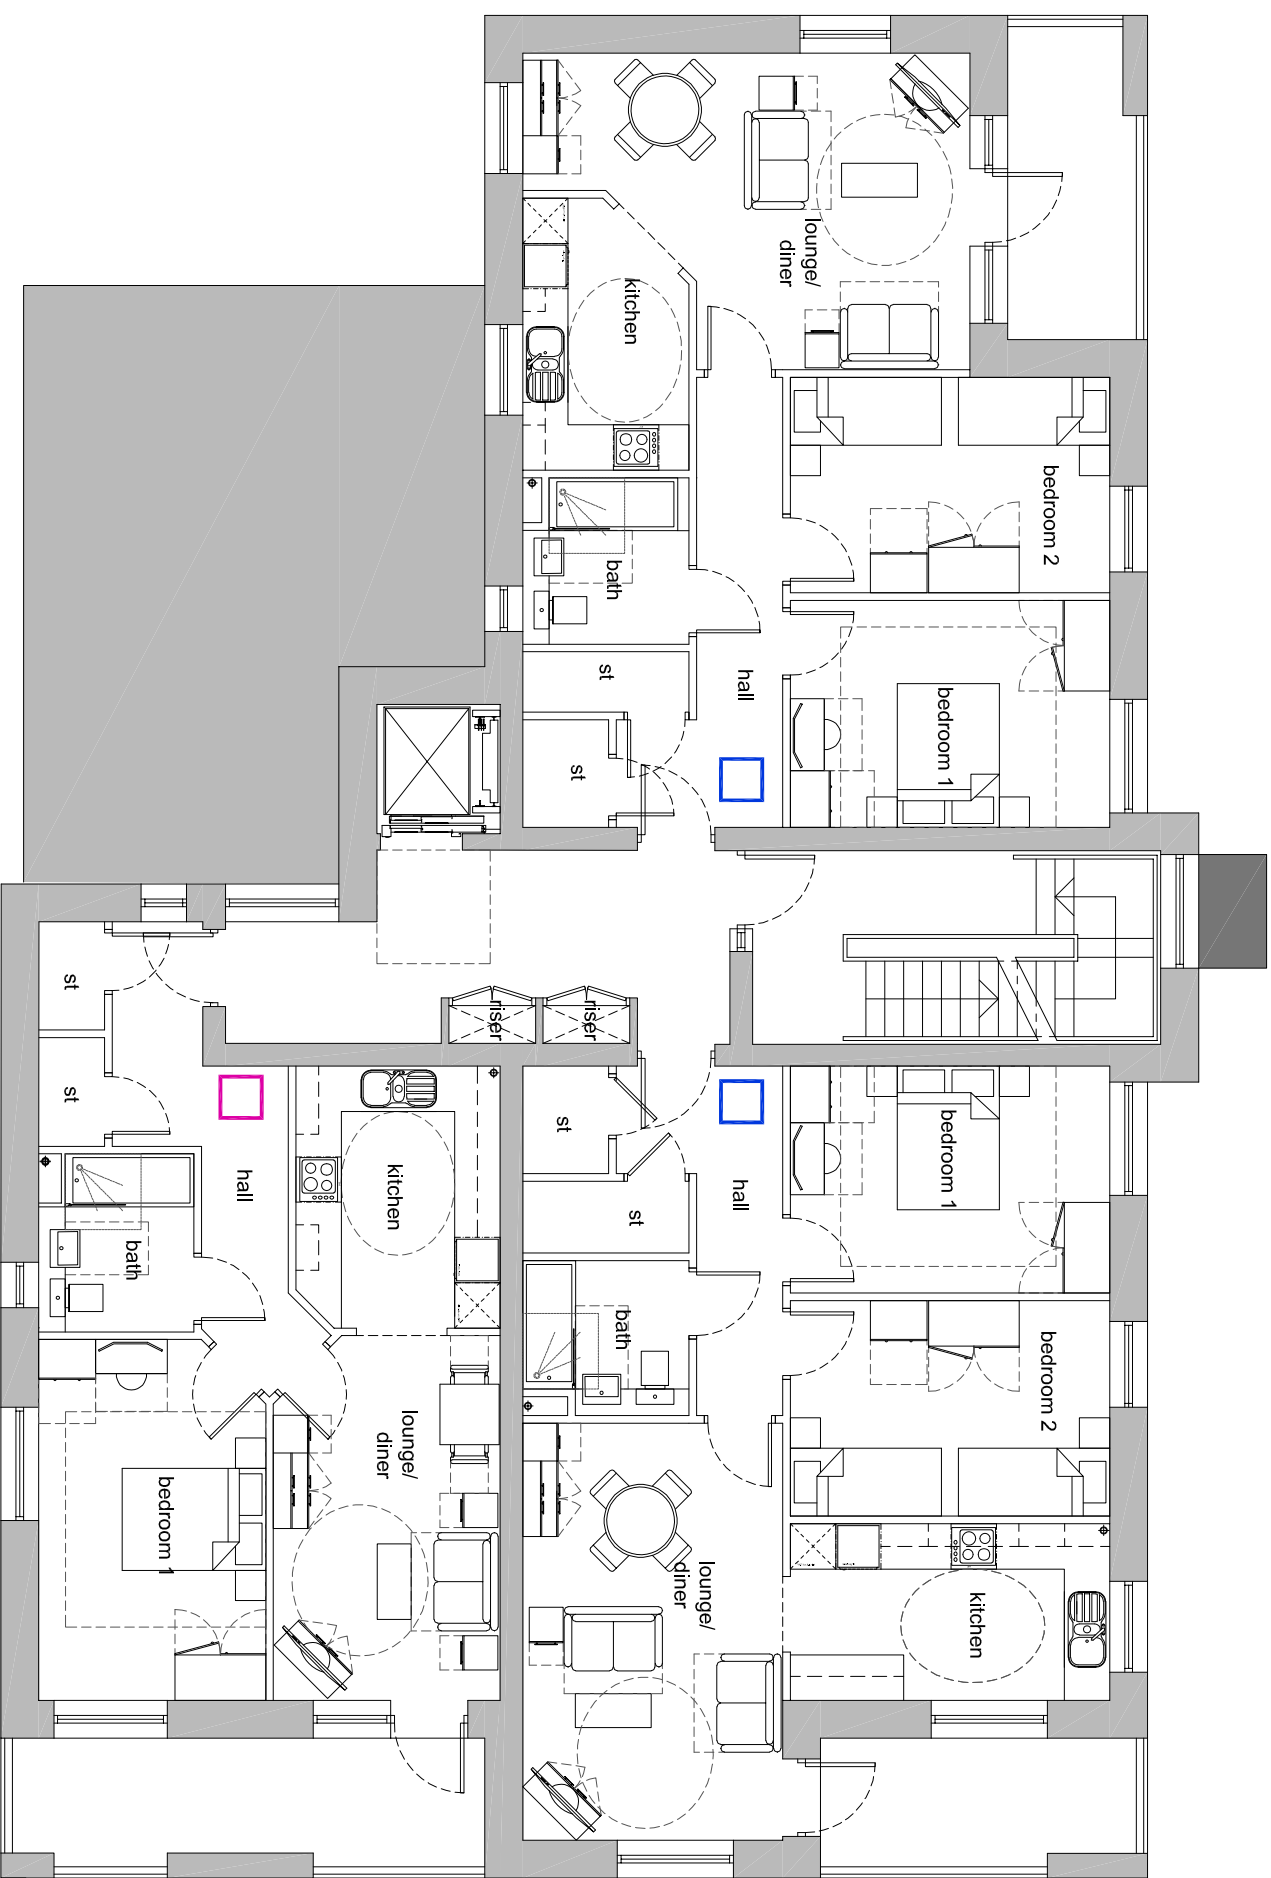


1st floor plan

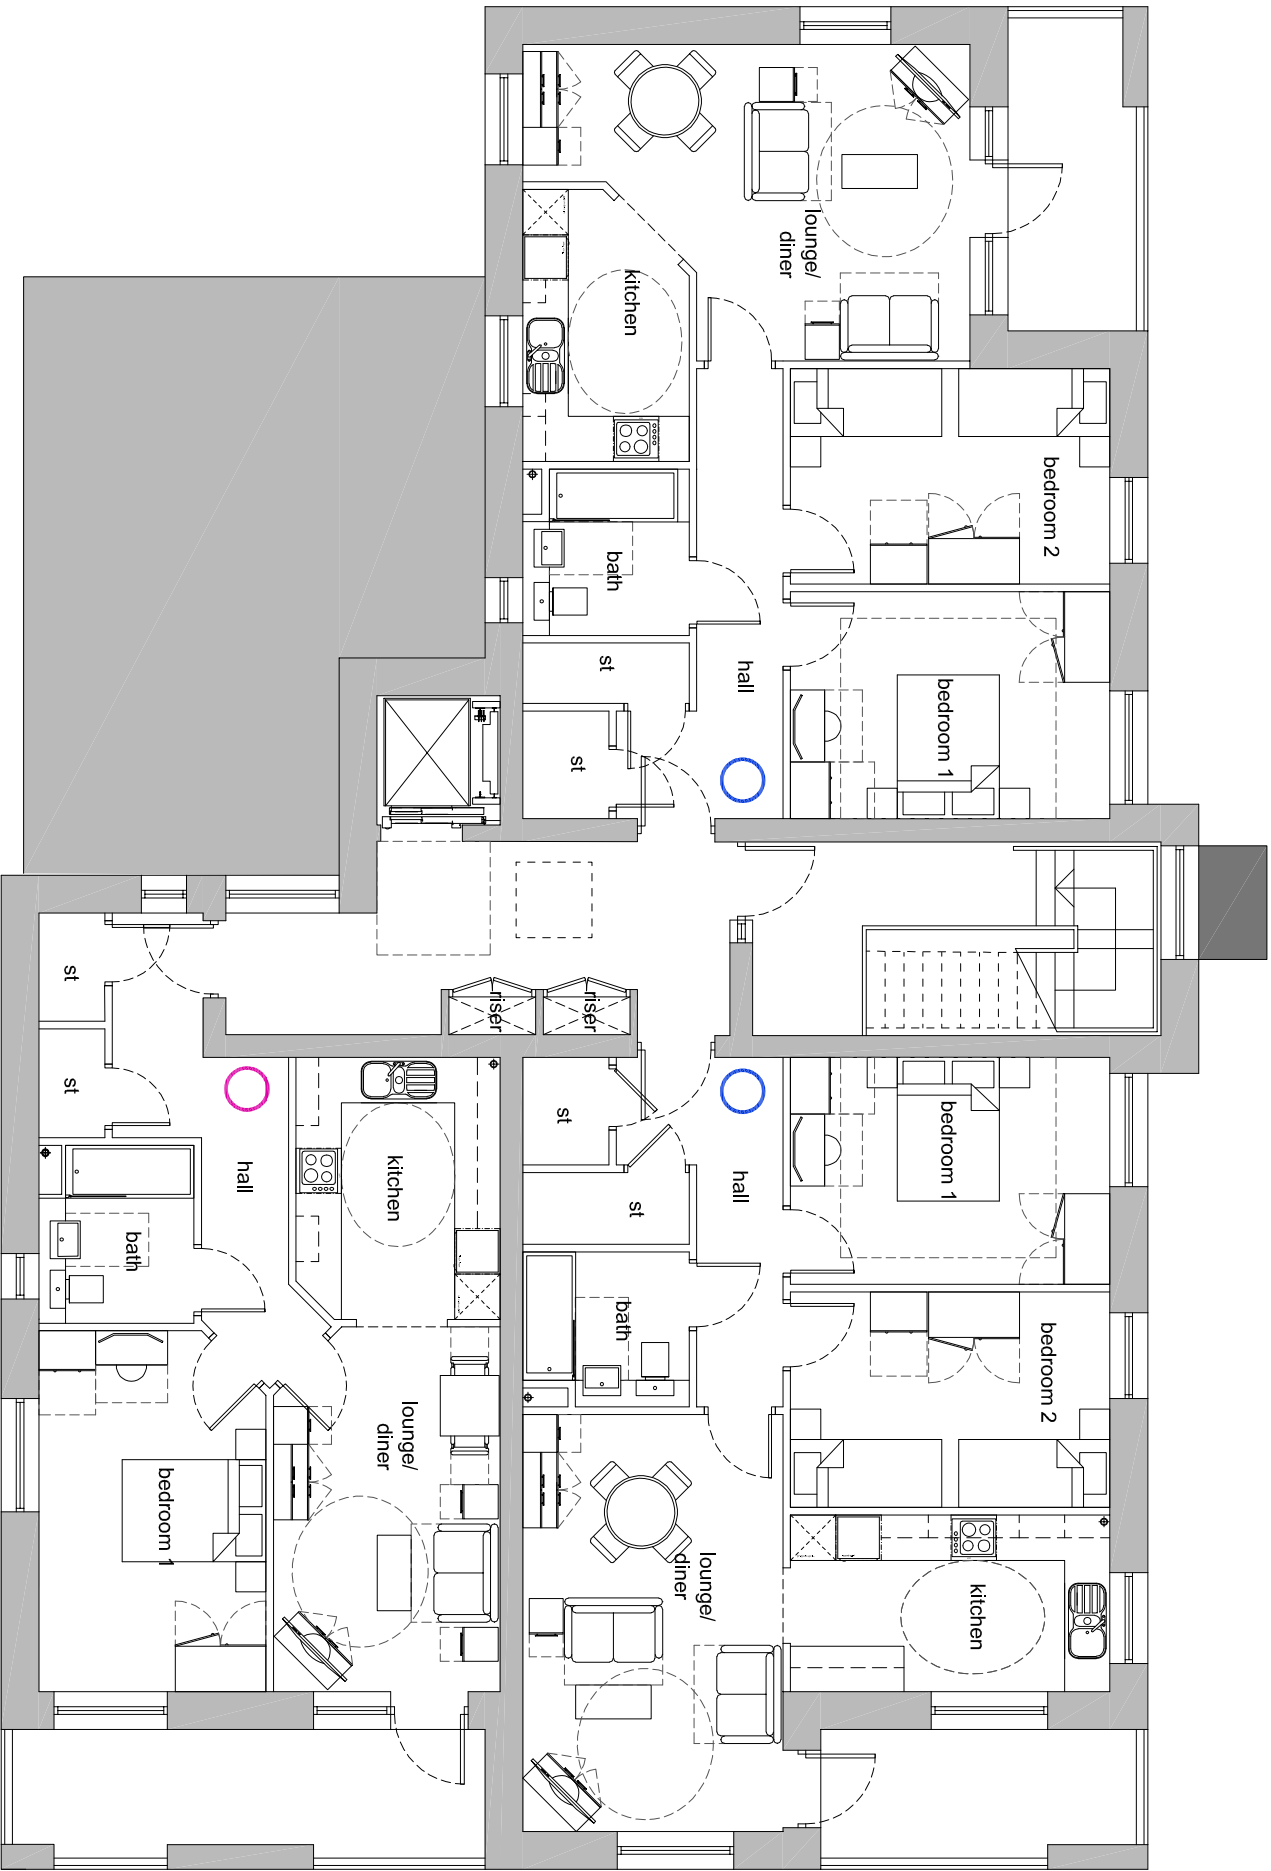


3rd floor plan

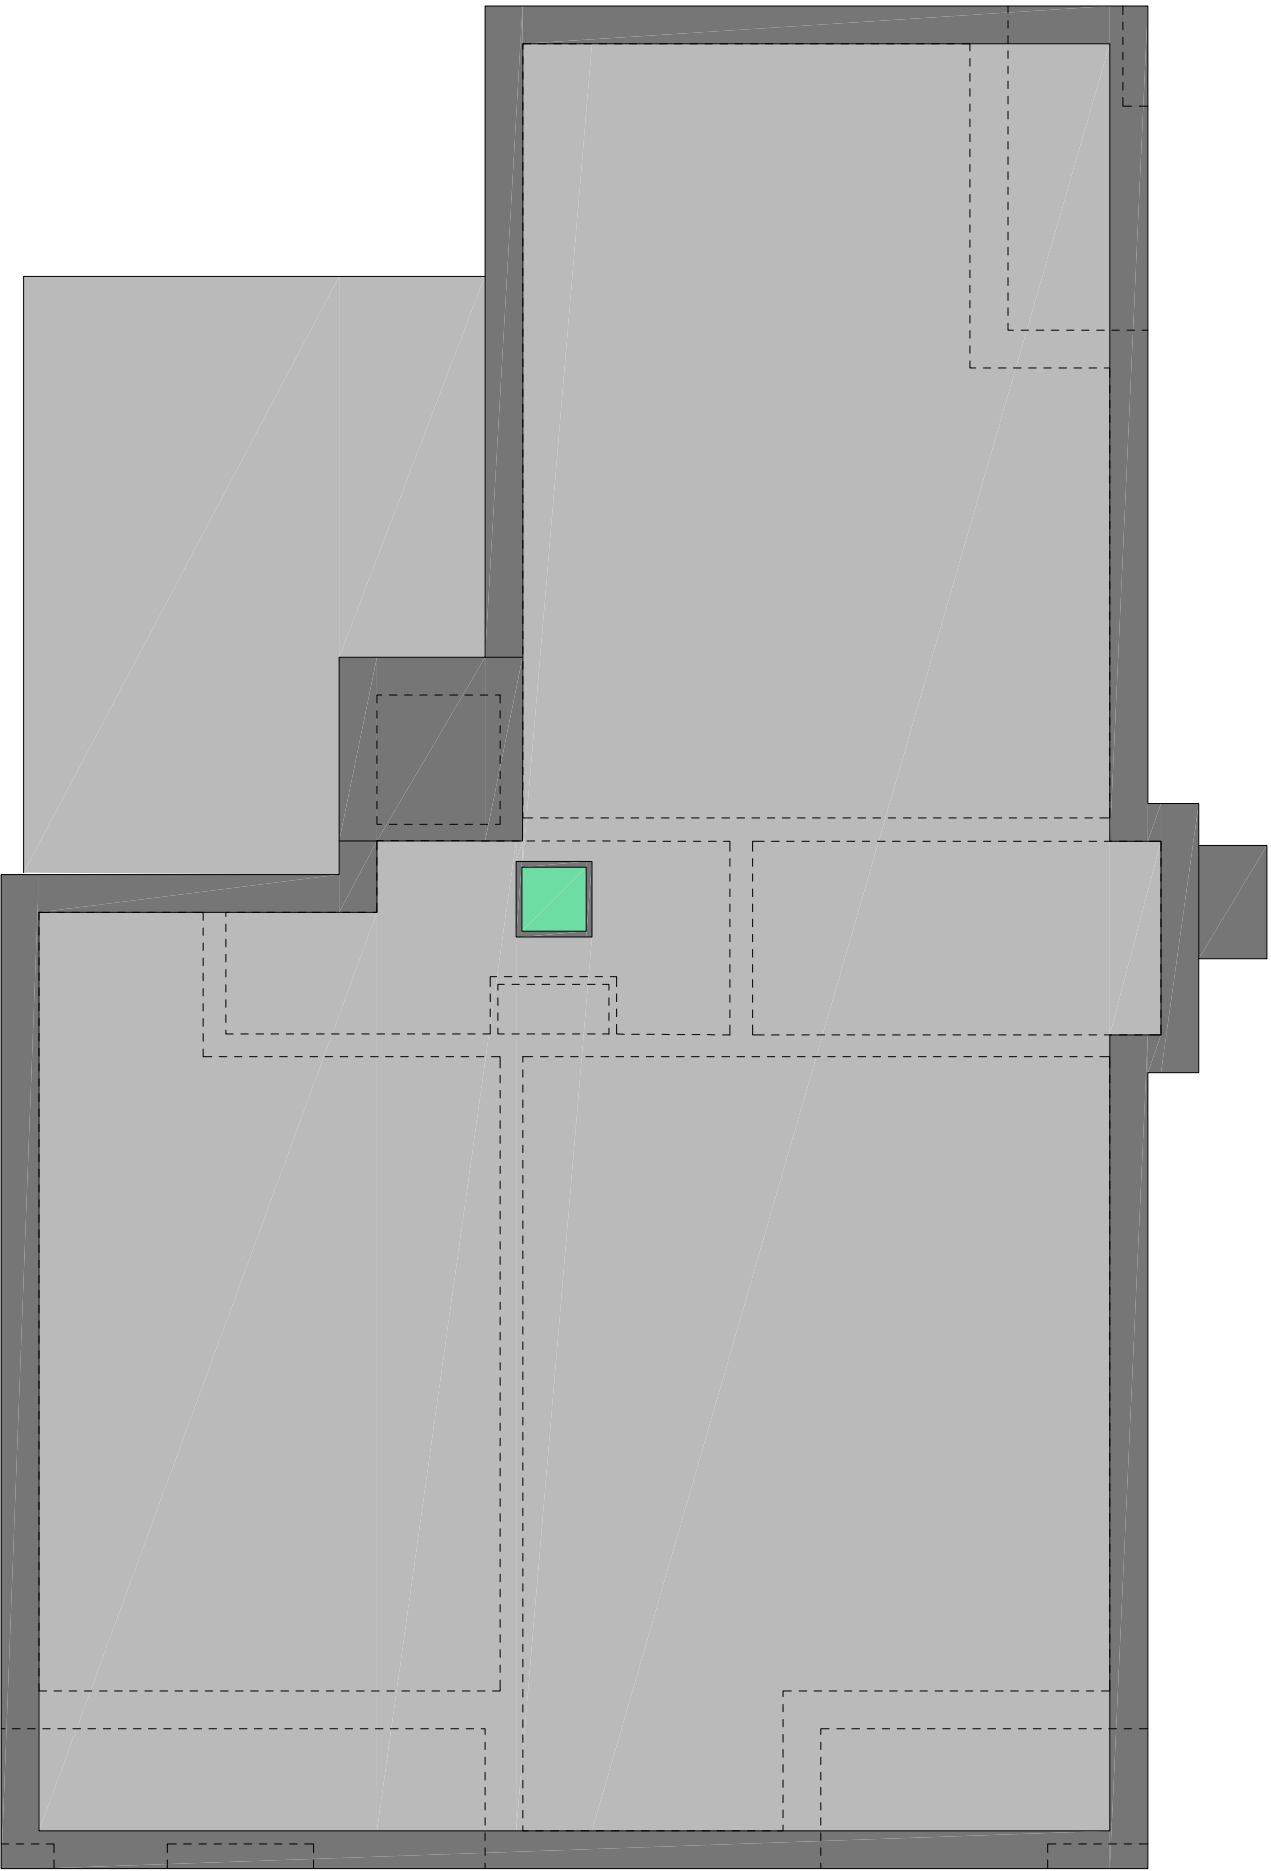


roof plan

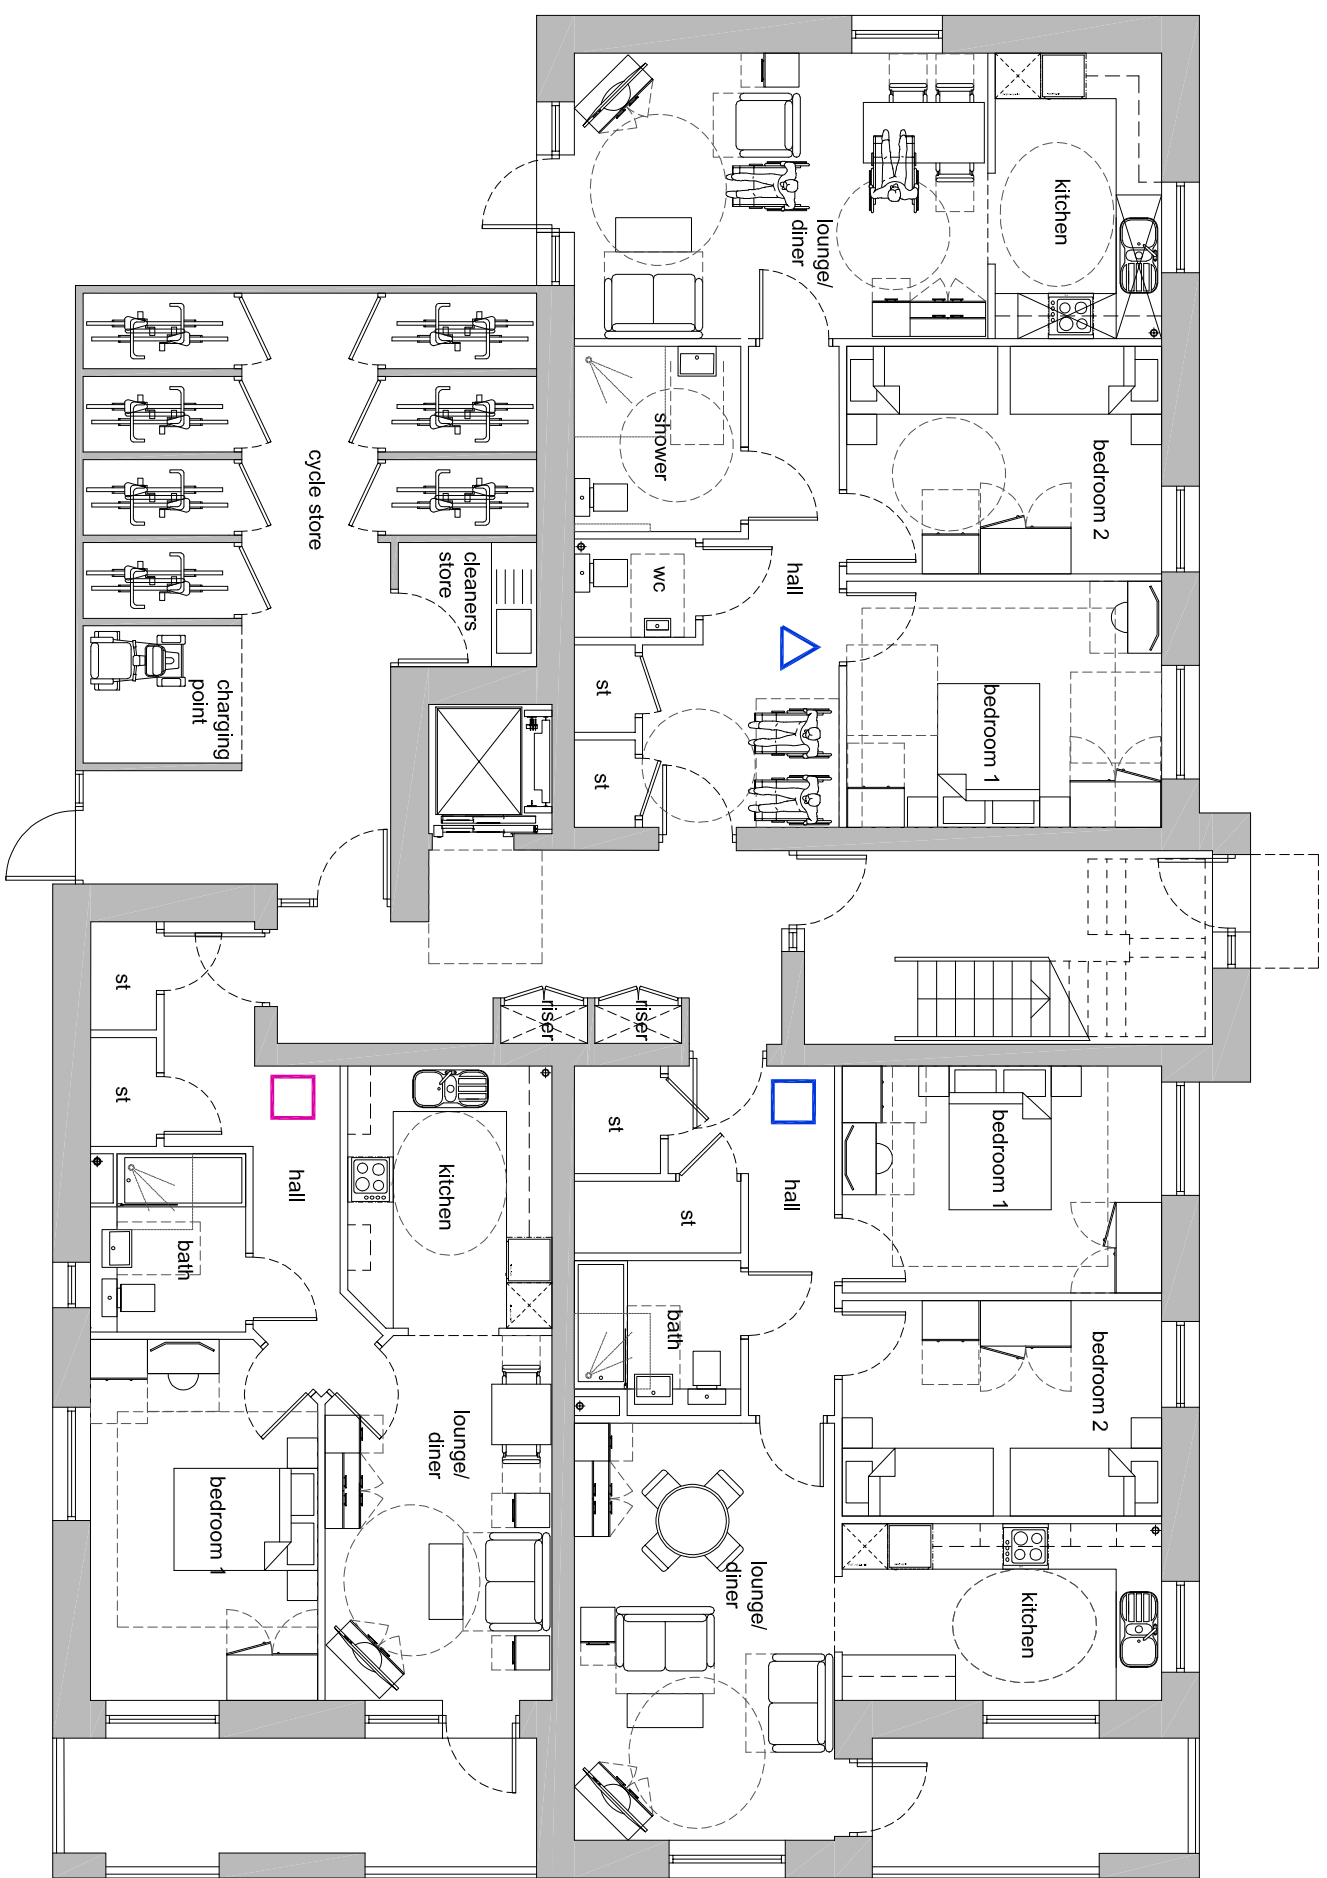

ground floor plan

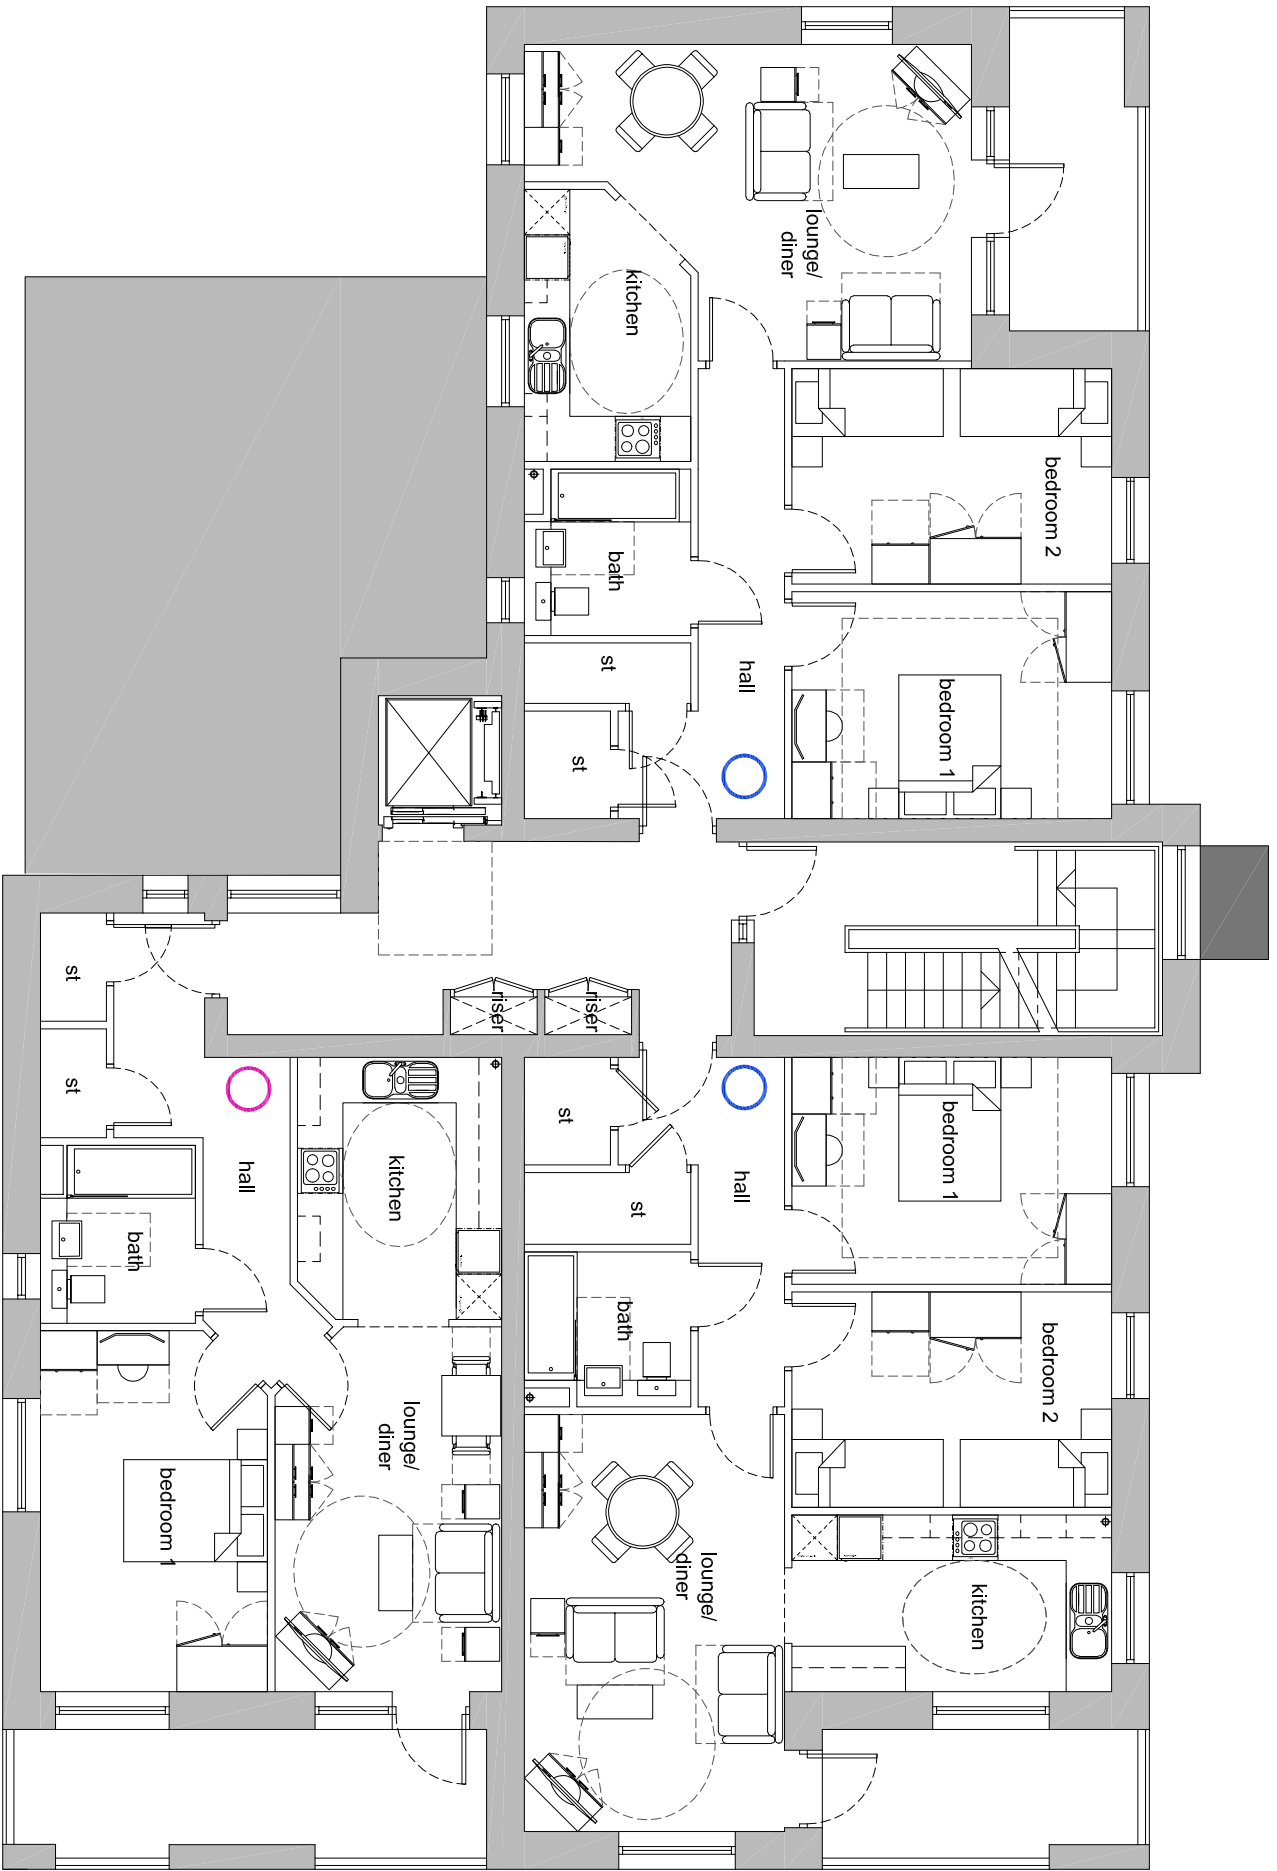

2nd floor plan

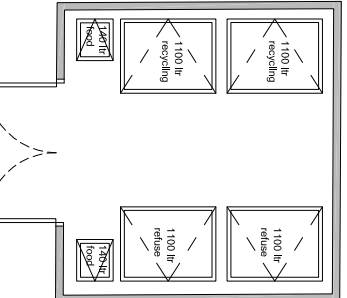

refuse store plan

block d - apartments (plots 109-120)

client	revision notes																			
	A	B	C																	
Amends to client reqs	21.06.2021	MAS	IR																	
Planning Issue	26.07.21	MAS	IR																	
Layout revised	22.02.22	MAS	IR																	
this drawing is the copyright of the pdp architecture llp and is not to be used for the execution of works without their permission. all dimensions to be checked on site prior to commencement of construction works and the architect notified of any discrepancy. figured dimensions are to be used in preference to scaled dimensions. no deviation from this drawing will be permitted without prior consent of the architect. all drawings are prepared subject to a full measured and structural survey of the buildings and site. all structural work is subject to the appointment of a structural engineer to confirm and agree the structural proposals. os promap licence no. 100020449.																				
health & safety:										exceptional risks involving specific methods of construction or construction issues can be found within the designers risk assessment.										
pdp architecture llp Chartered architects town planning interior design consultants 2 beechworth road, havant hamshire po9 1xx tel 023 9248 1100 fax 023 9247 5050 email pdp@pdp-architects.co.uk www.pdp-architects.co.uk										Project Proposed Development Cabbagefield Row Swanmore Rd, Leigh Park Apartment Types Block D										
drawn										date May 2021										
checked										status Planning										
at scale 1:100										at scale 1:200										
										28079-PD159										
										C										



PLANNING

Scale width 50 mm @ A1 - 25 mm @ A3