


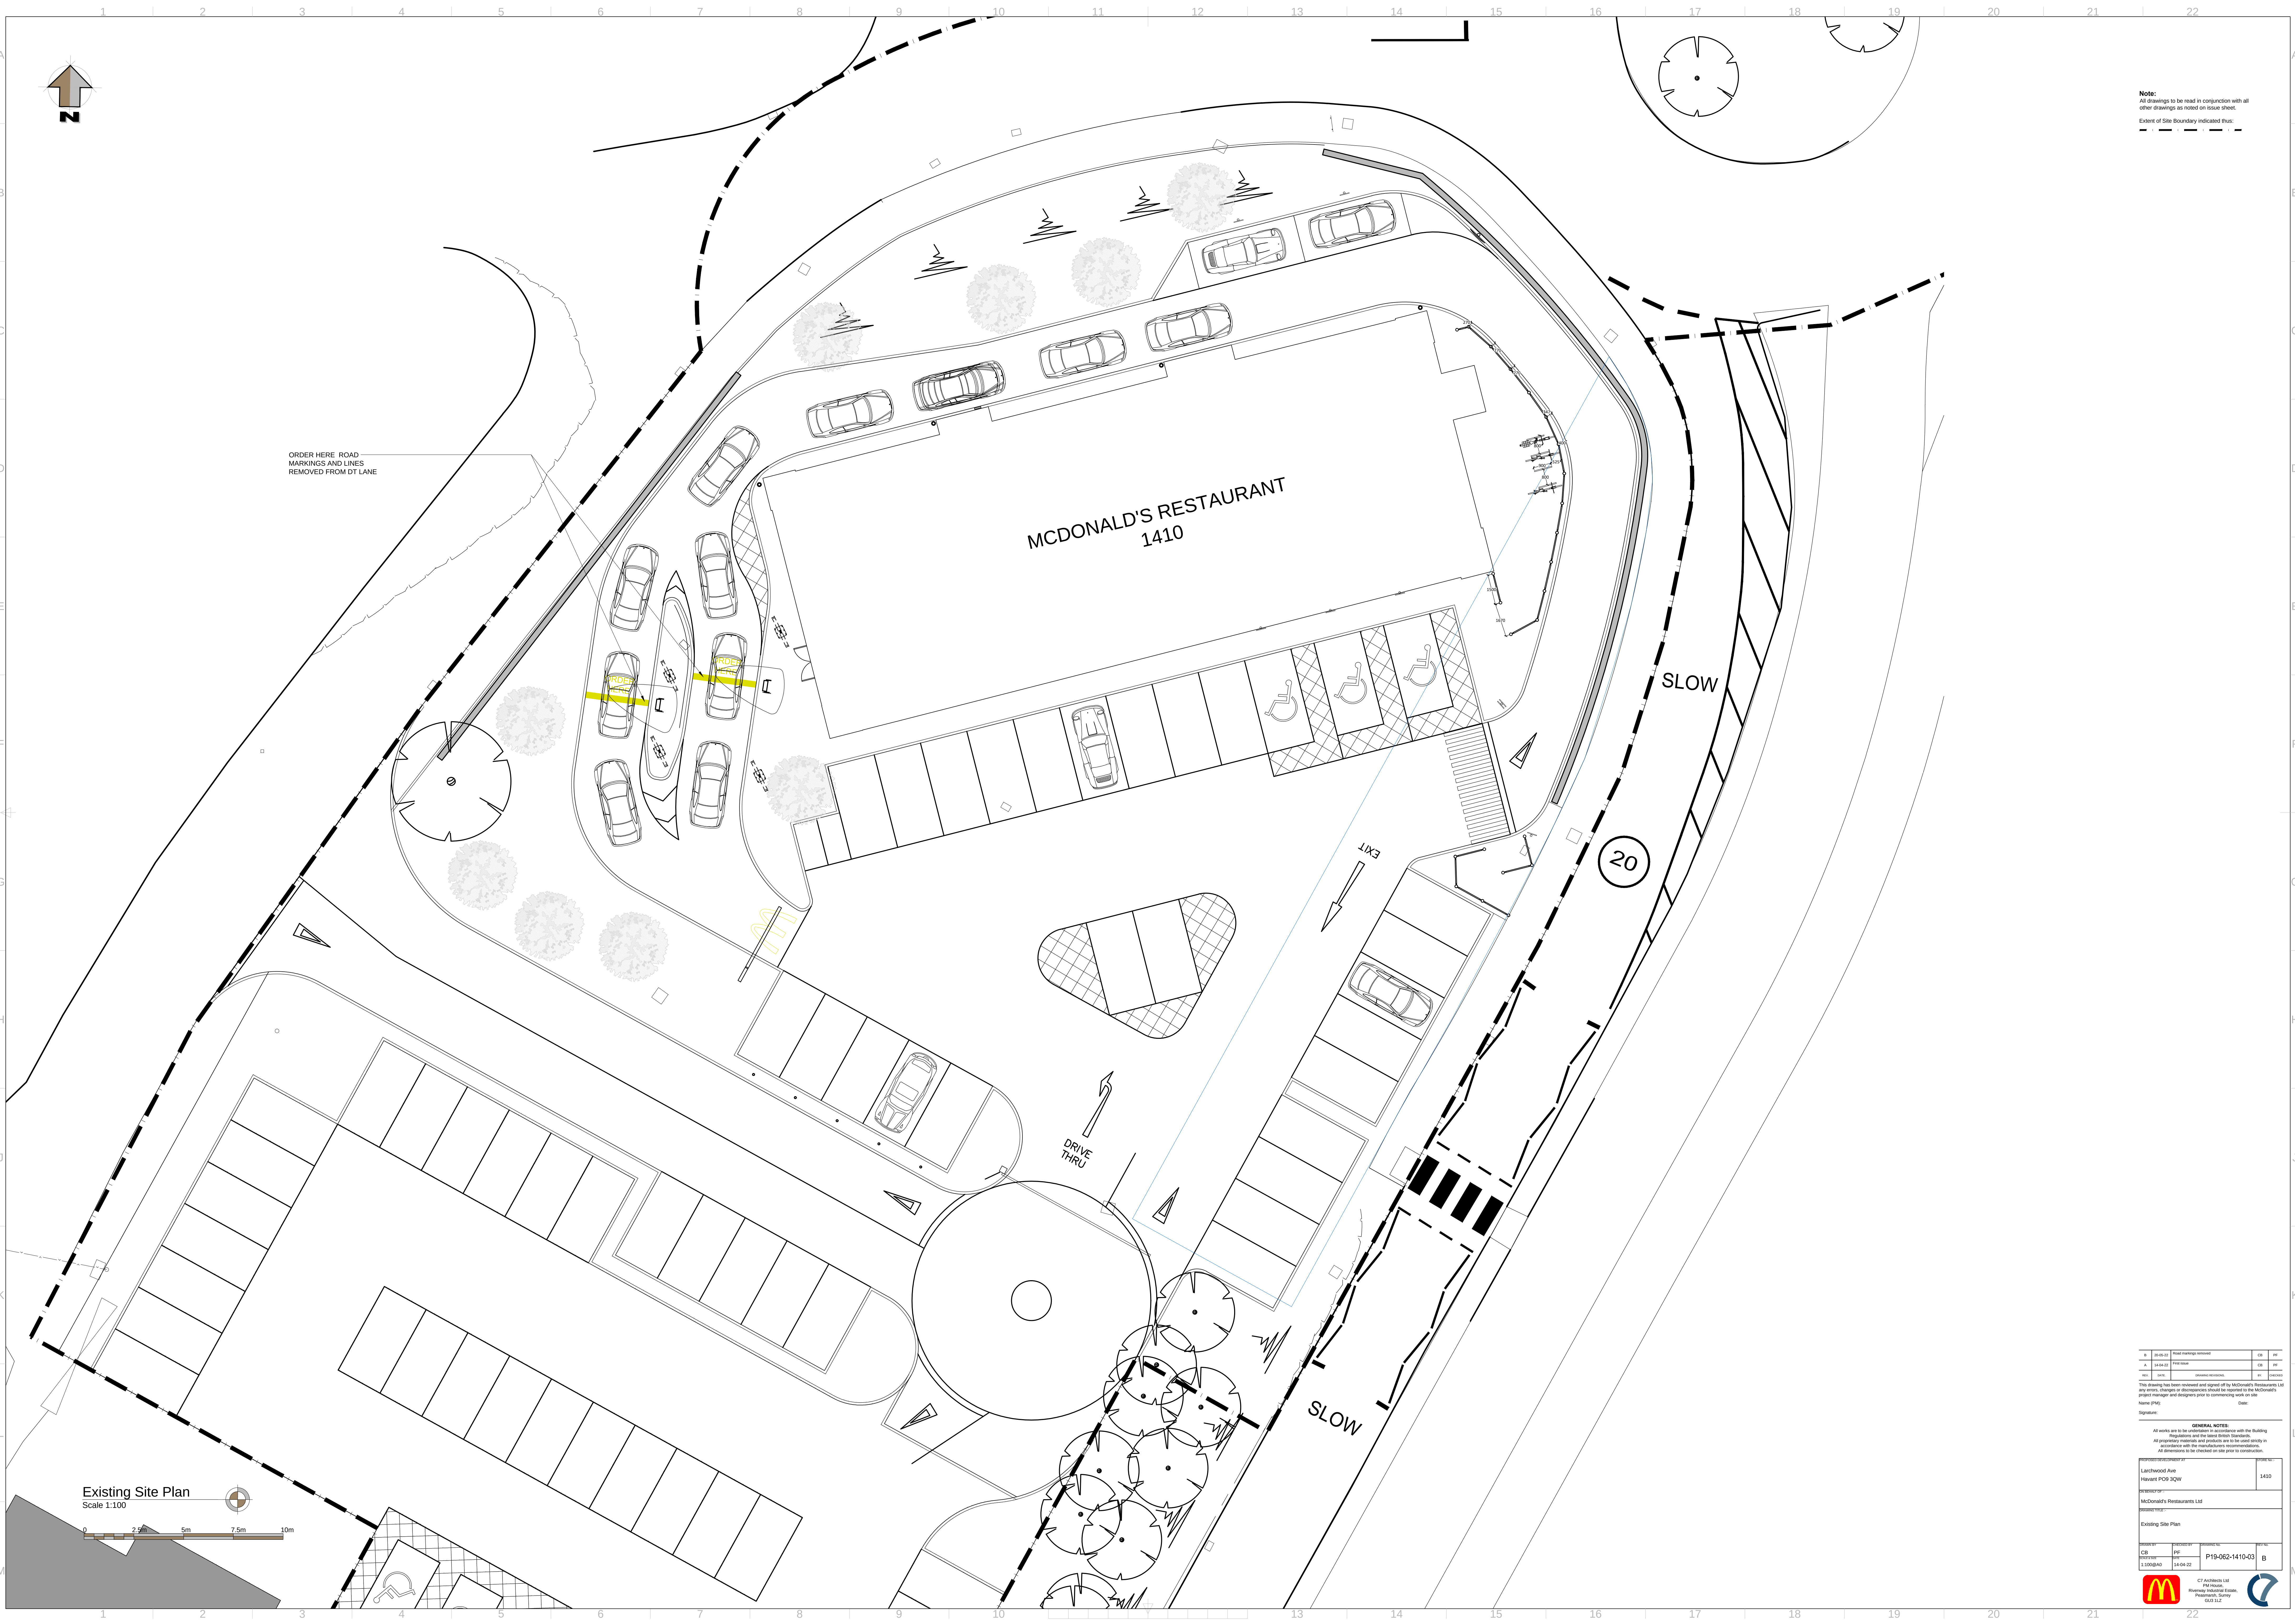

Note:
All drawings to be read in conjunction with all other drawings as noted on issue sheet.
Extent of Site Boundary indicated thus: - - - - -

ORDER HERE ROAD
MARKINGS AND LINES
REMOVED FROM DT LANE

MCDONALD'S RESTAURANT
1410

SLOW

20

SLOW

EXIT

DRIVE
THRU

Existing Site Plan
Scale 1:100

R	20-05-22	Final Working Drawing	CB	PT
A	14-05-22	Site Plan	CB	PT
REV	DATE	REVISIONS	BY	REASON

This drawing has been reviewed and signed off by the McDonald's Restaurants Ltd. Any errors, omissions or discrepancies should be reported to the McDonald's project manager and designers prior to construction work on site.
Name (PMS): Date:
Signature:

GENERAL NOTES			
All works are to be completed in accordance with the Building Regulations and the local authority's requirements.			
All proprietary materials and products are to be used unless otherwise specified.			
All dimensions are to be checked on site prior to construction.			
McDonald's Restaurants Ltd			
Existing Site Plan			
PROJECT	DATE	PROJECT	DATE
CB	14-05-22	P19-052-1410-03	B
1:1000000		14-05-22	
C7 Architects Ltd		McDonald's Restaurants Ltd	
The Project		The Project	
1:1000000		14-05-22	

