




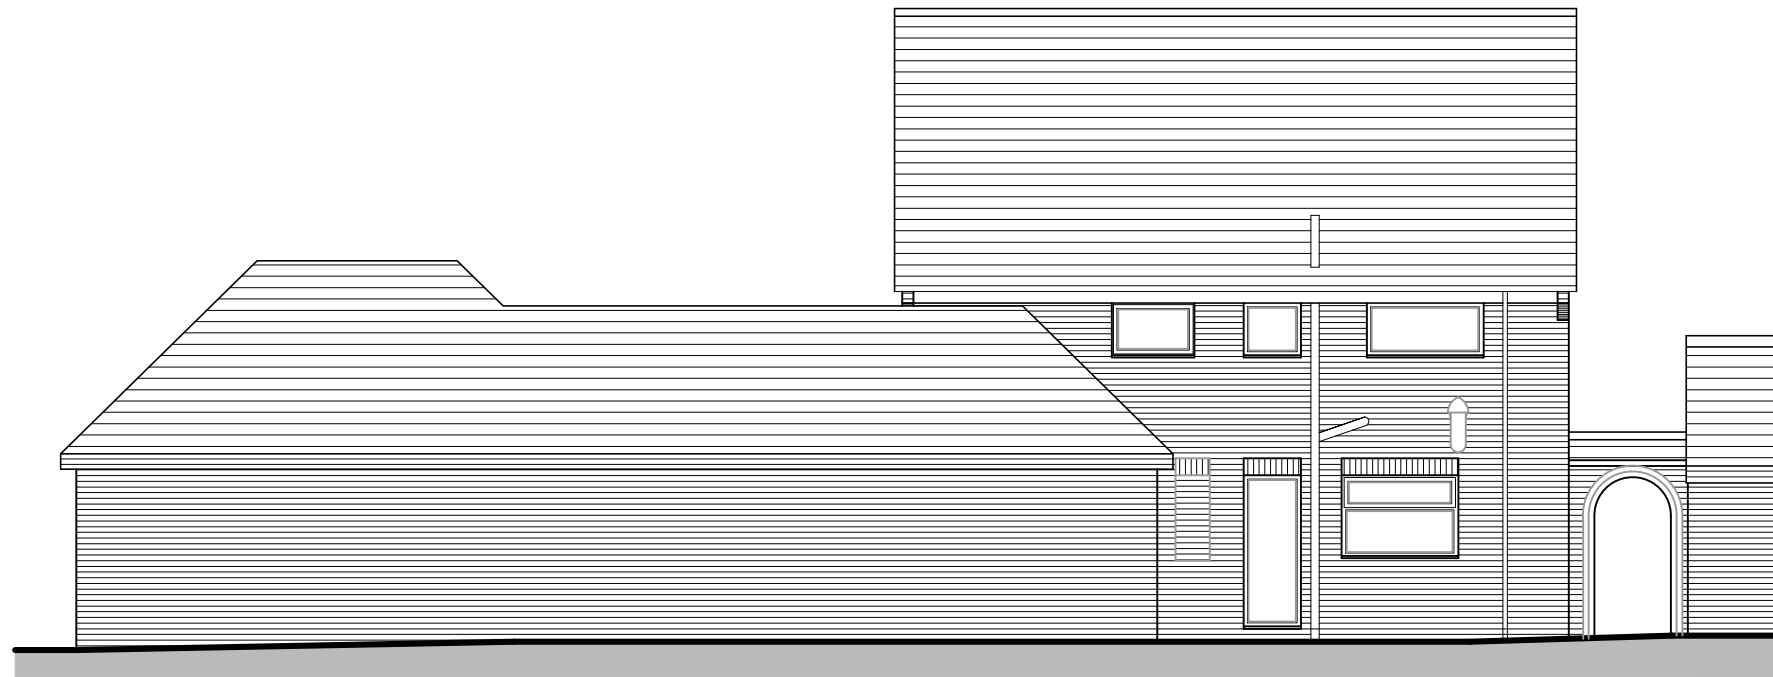

North (side) elevation (unchanged in new proposal)

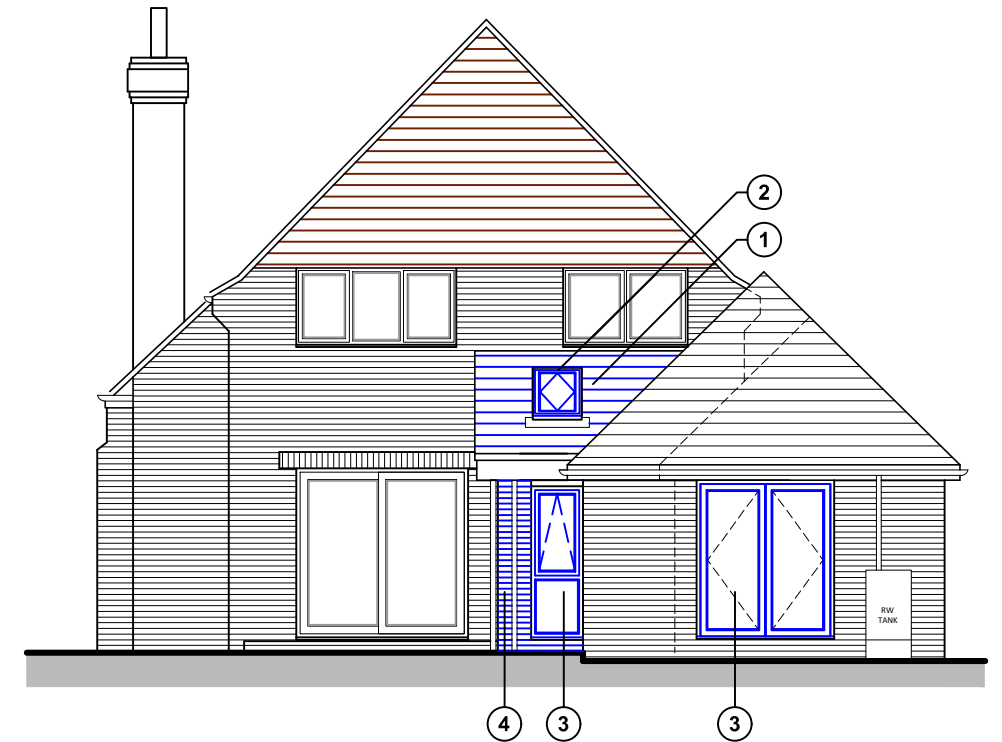

East (rear) elevation

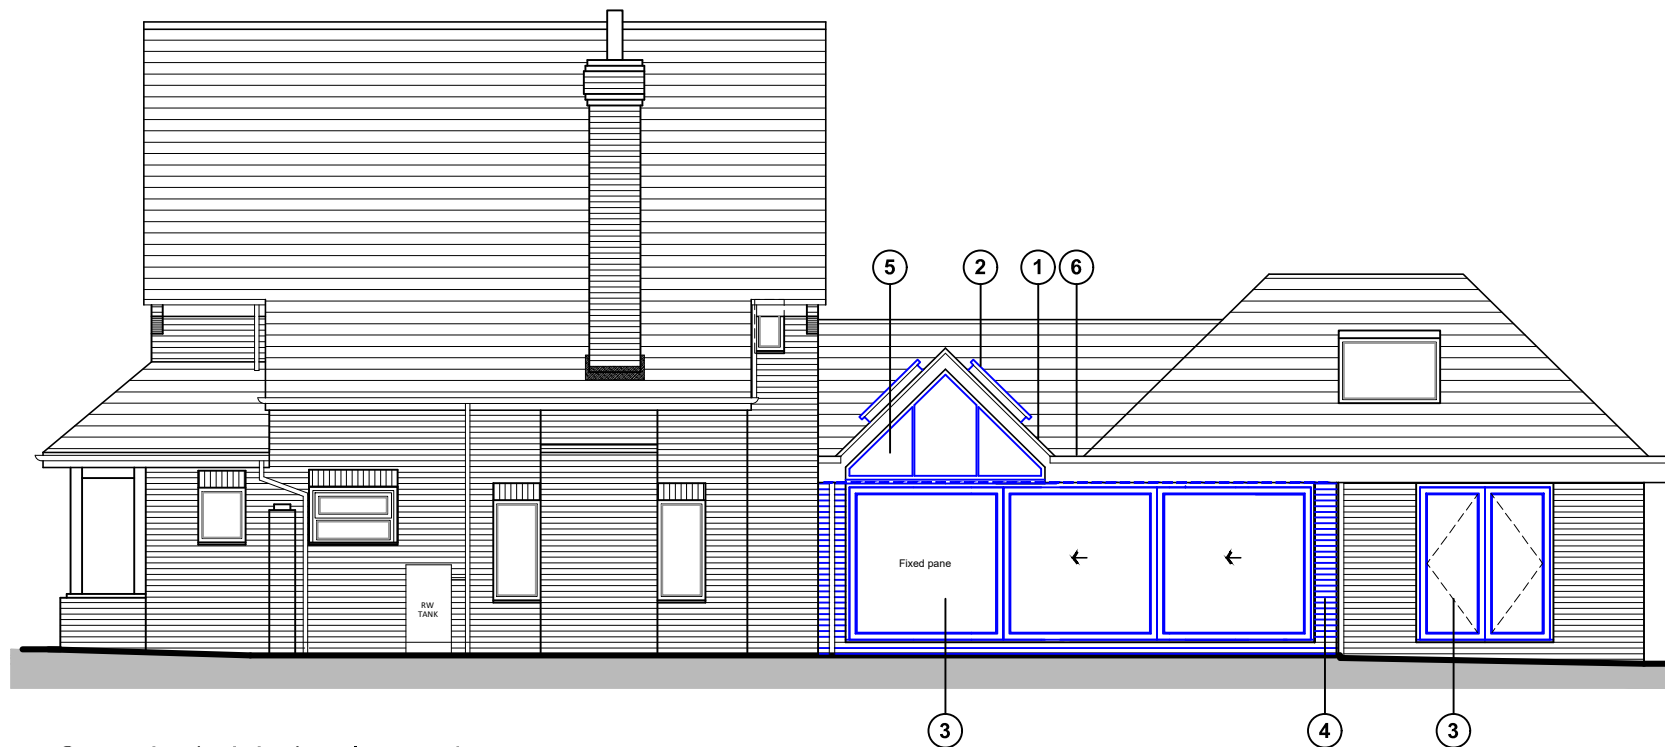

South (side) elevation
(West/front elevation unchanged in new proposal)

Proposed schedule of materials:

- ① Clay roof tiles to match existing
- ② Sky light (Velux or similar product)
- ③ Aluminum doors & window
- ④ Bricks to match existing
- ⑤ Feature apex window aluminum to match doors
- ⑥ Single ply flat roof

Proposed elevations scale 1:100



For MR & MRS TEE	Title PROPOSED ELEVATIONS	Office Tel: 01243 933732
Project PROPOSED EXTENSION AT 16 LEIGH ROAD, HAVANT, PO9 2ET	Date MAY 2022	Email: admin@jb-architecturedesign.com
	Drawn JB	Web: www.jb-architecturedesign.com
	Scale 1:100 @ A3	
	Job Number PL 596.22	Revision A
	Drawing Number -06	

