

LEVEL DATUM
Levels are based on Temporary Bench Mark (TBM) located on Station B, Value = 50.00m


NOTES

1. All dimensions and levels to be checked on site by contractor prior to fabrication/construction.


2. This drawing is to be read in conjunction with all relevant consultant's and/or specialist's drawings and documents. Any discrepancies or variations are to be notified to SurveyCloud Ltd before the affected work commences.

3. This drawing and the copyrights and patents therein are the property of SurveyCloud Ltd and may not be used or reproduced without prior consent.

PLANNING

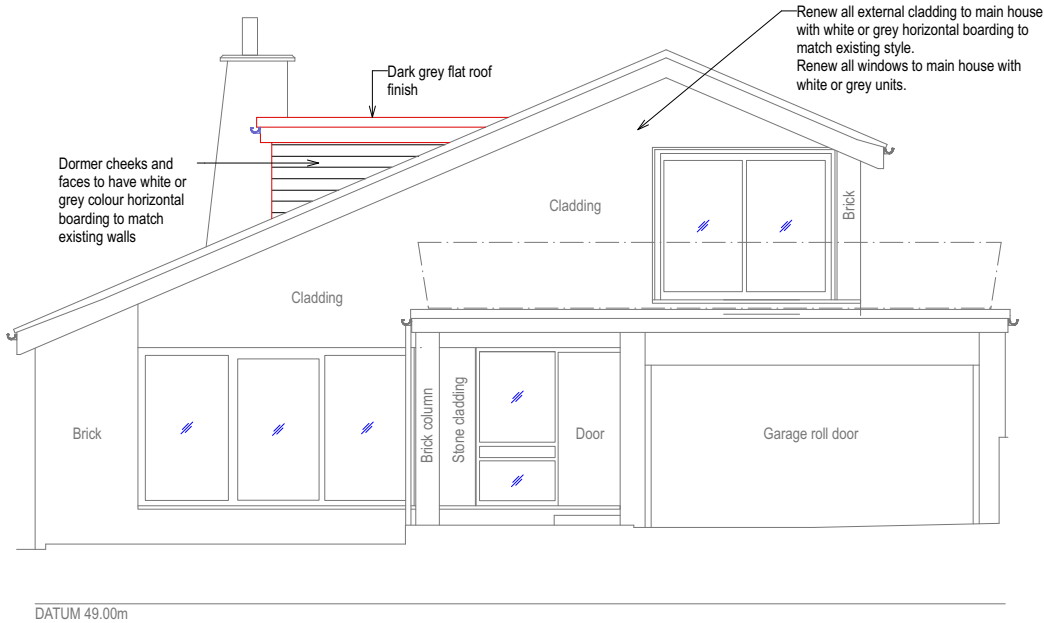

1 FRONT ELEVATION 1 (WEST)
Scale: 1:100

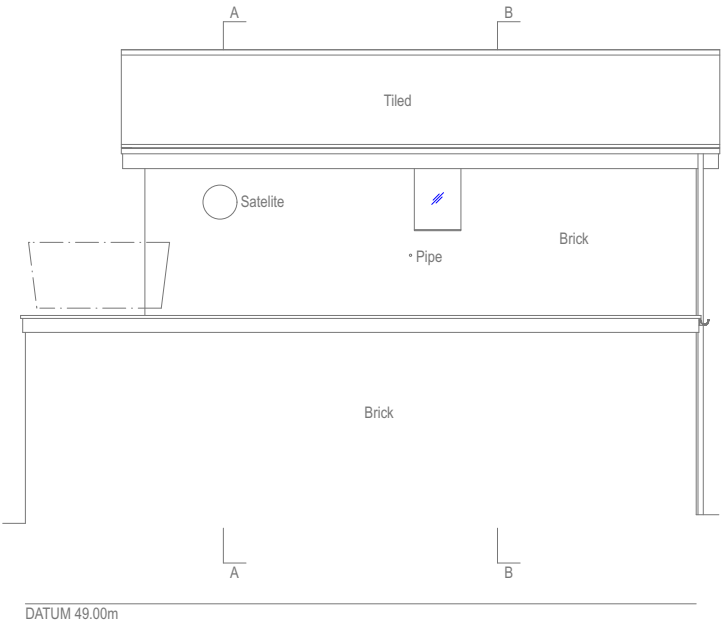

2 SIDE ELEVATION 2 (SOUTH)
Scale: 1:100

PROPOSED EXTERNAL MATERIALS.

Renew all external cladding to main house with white or grey horizontal boarding to match existing style.

Renew all windows to main house with white or grey units.

Clay facing bricks to match existing.

White or grey colour glazed doors.

White colour double glazed windows to match existing.


Dormer window to have obscured glazing with opening parts more than 1.7 metres above finished floor level.

Dormer cheeks and faces to have white or grey colour horizontal boarding to match existing walls.


White or black colour UPVC gutters and downpipes.

White colour UPVC fascias & soffits to match existing.


New dormer to have dark grey flat roof finish.

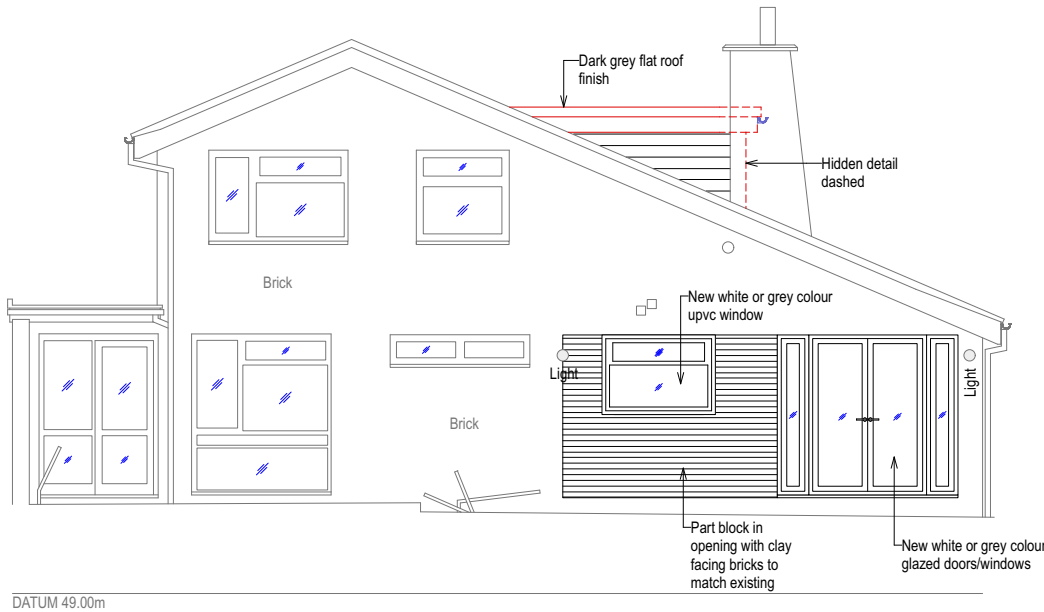

3 REAR ELEVATION 3 (EAST)
Scale: 1:100

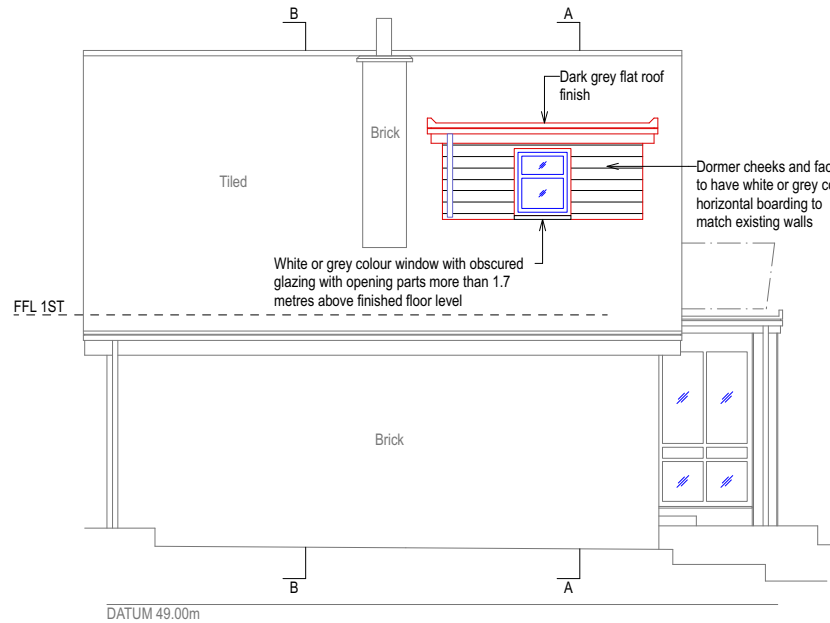

4 SIDE ELEVATION 4 (NORTH)
Scale: 1:100

 

Revision	Comment	Date
Client MR & MRS WILDING		
Project 54 HURSTVILLE DRIVE WATERLOOVILLE HAMPSHIRE PO7 7NE		
Title PROPOSED ELEVATIONS		
Drawing Number SD22629-PP1.3	Revision A	Status PLANNING
Scale AS SHOWN	Sheet Size A3	Drawn By DW
		Date JULY 2022
 Winnow Barn Claypit Lane Froxfield Hampshire GU32 2DW		
Phone 07900 808 808 Office 01730 262 485 mail@surveycloud.co.uk www.surveycloud.co.uk		