


NB
(1) **MEASURED DIMENSIONS MUST BE TAKEN IN
PRESENCE TO QUALITY DIMENSIONS AND SITE
DIMENSIONS ARE TO BE CHECKED BEFORE WORK
IS PUT IN HAND.**

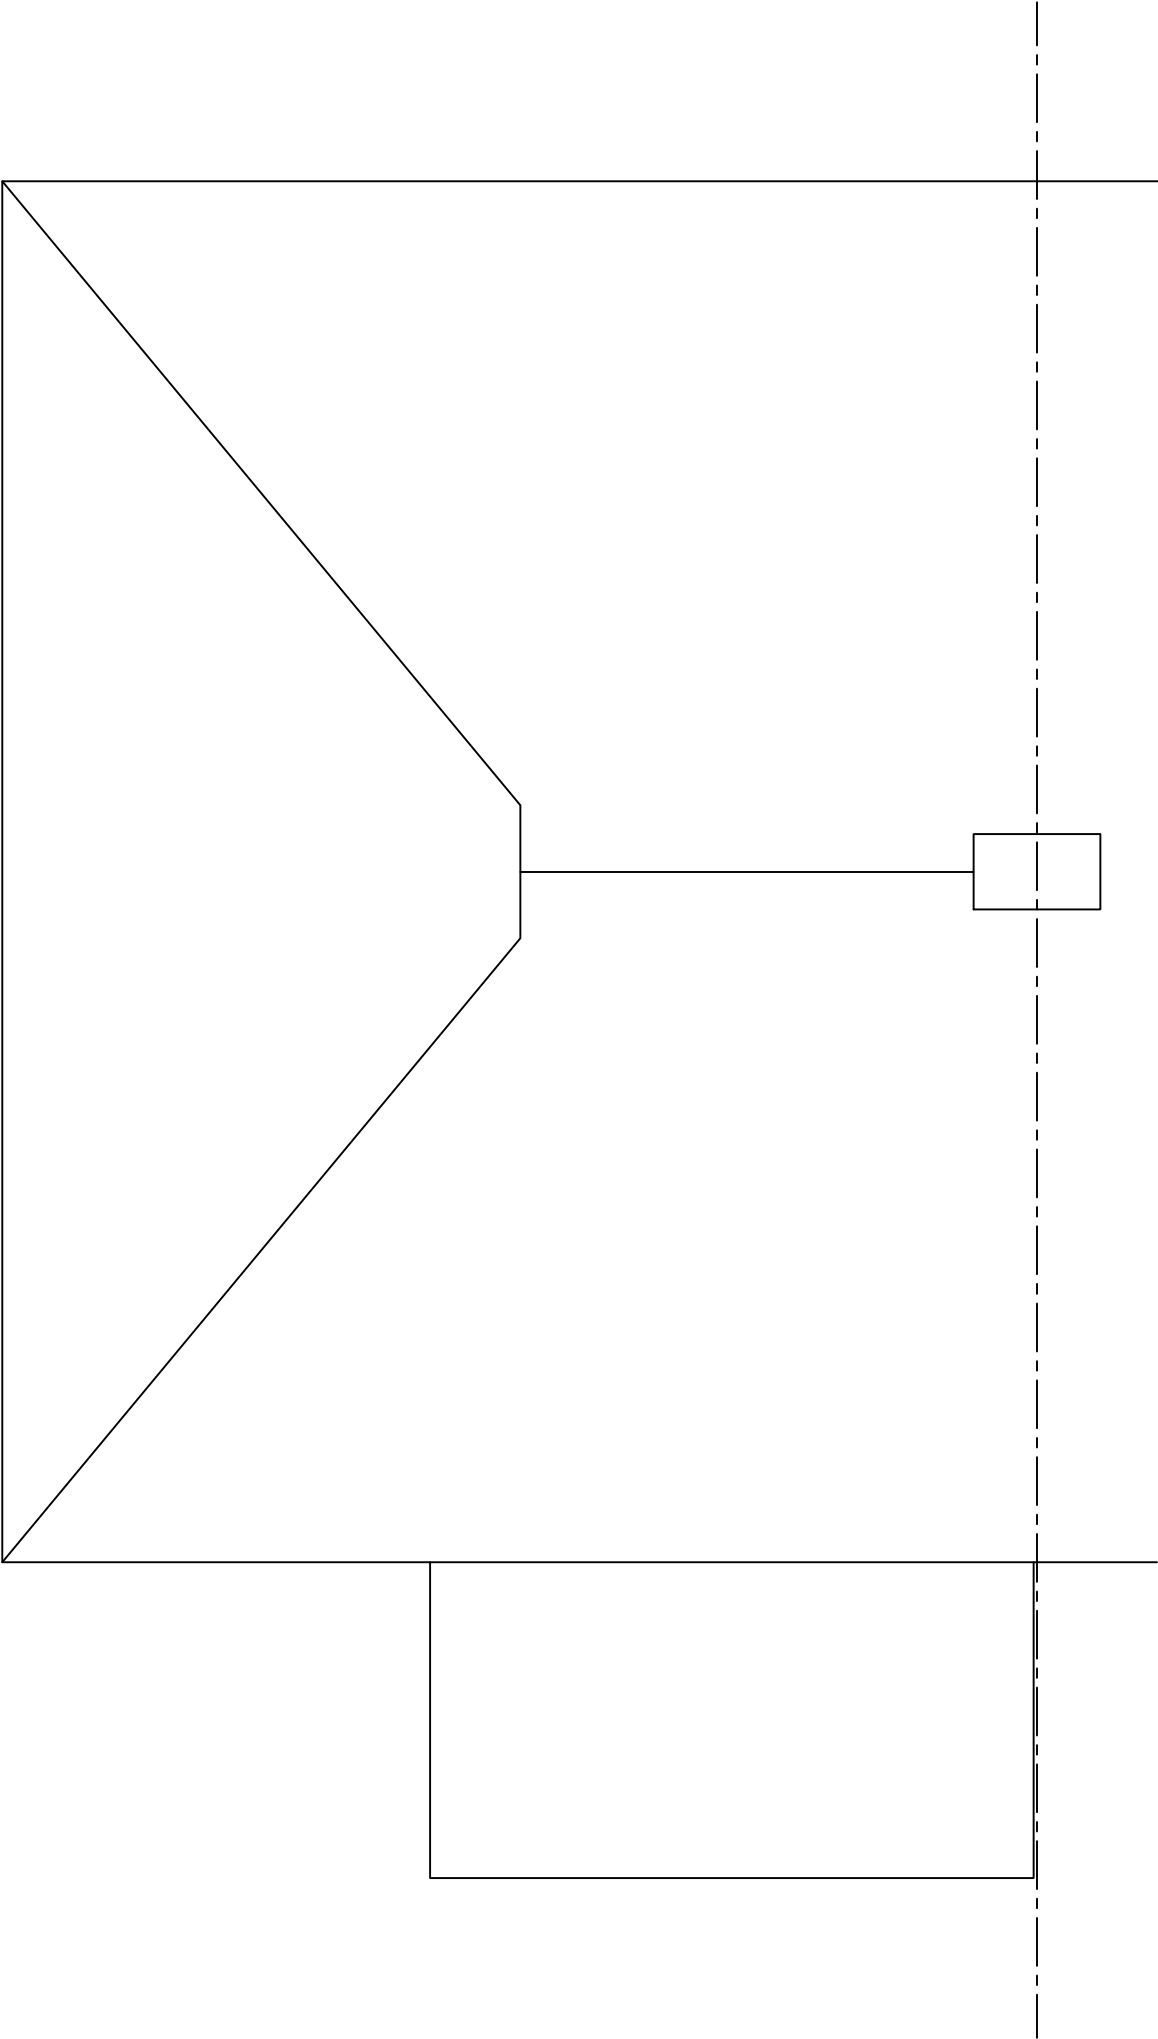

0m 1m 2m 3m 4m 5m

Scale 1:50 @ A3

--	--

--	--

--	--

--	--

--	--

--	--

Rev:	Description:	Date:
------	--------------	-------

Project:

36 SILVERDALE DRIVE
WATERLOOVILLE
PO7 6DN

Title:
EXISTING ROOF PLAN

Scale: 1:50 @ A3

Date: 07.11.22 Drawn: 301 Rev: