


PLOT 17
FRONT ELEVATION


PLOT 17
SIDE ELEVATION

PLOT 18
REAR ELEVATION


PLOT 18
SIDE ELEVATION

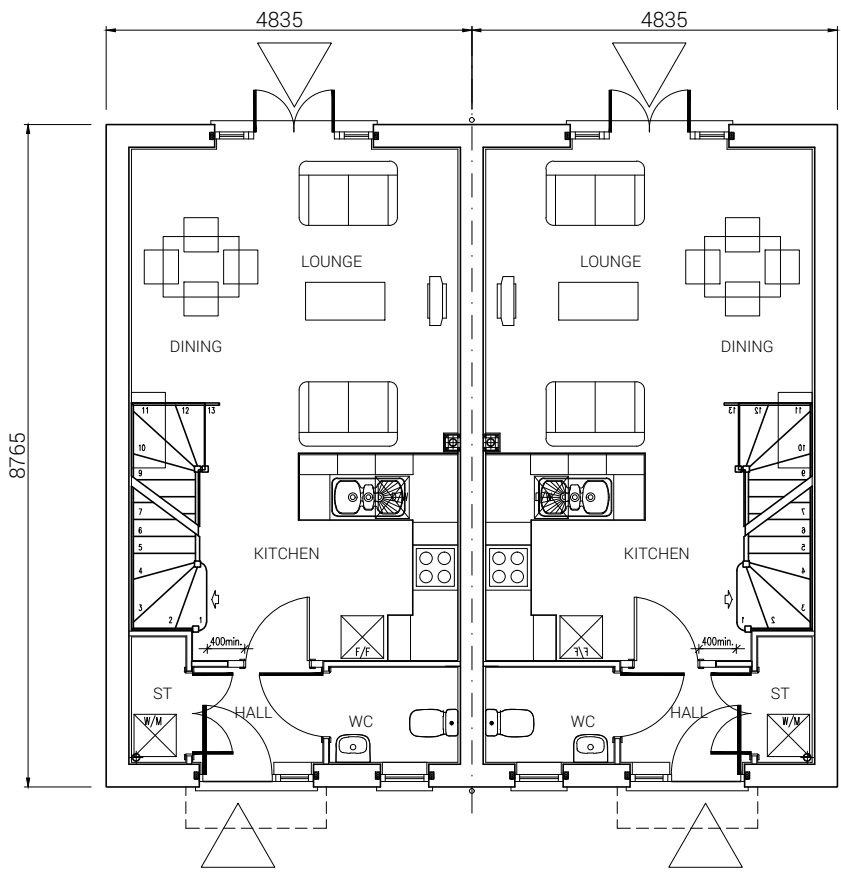

PLOT 17
GROUND FLOOR PLAN

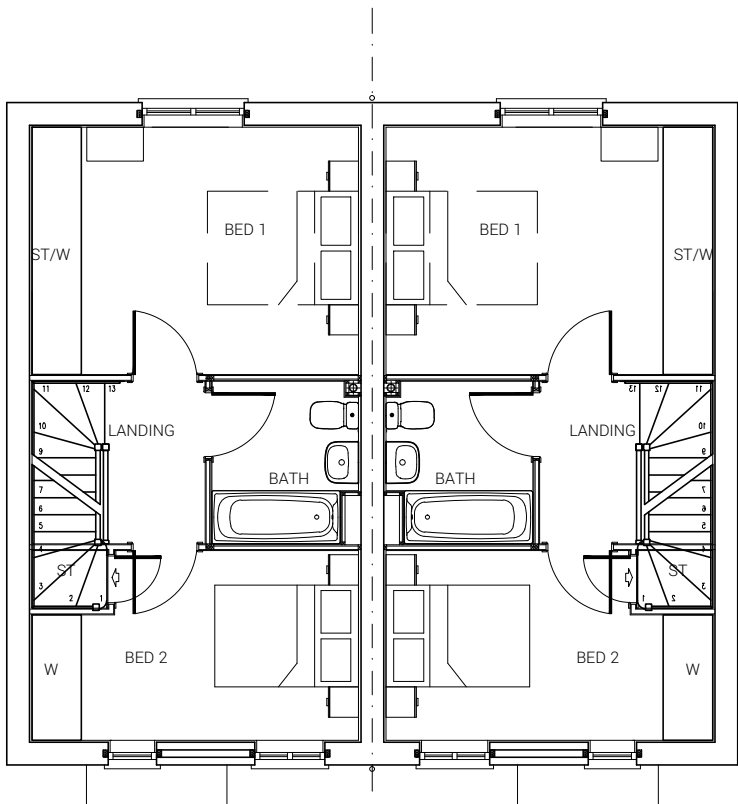


PLOT 17
FIRST FLOOR PLAN

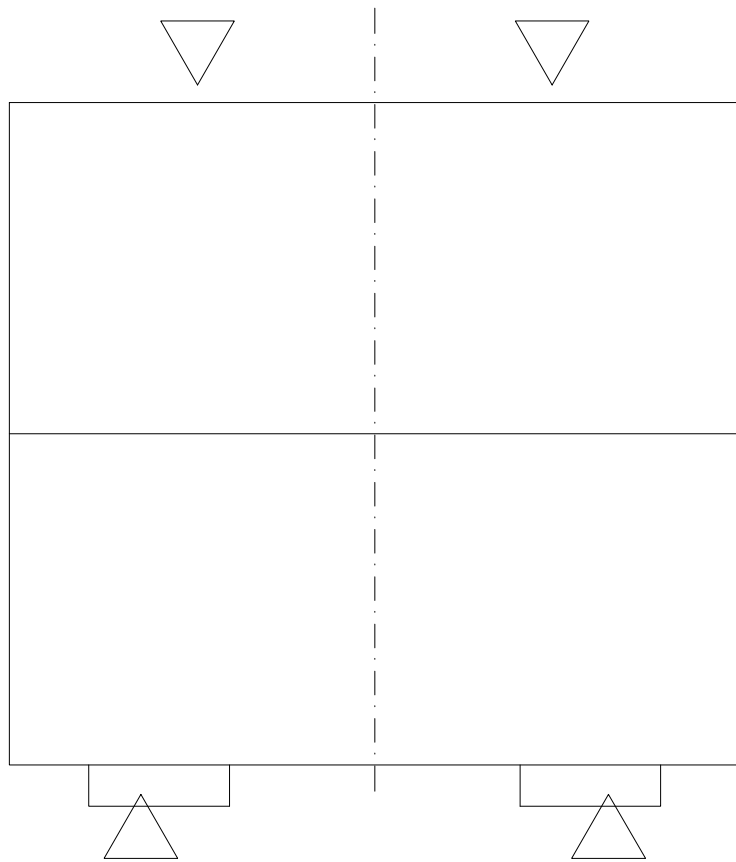

PLOT 17
ROOF PLAN

Plots 17 & 18
2 BED HOUSE - NA20.
70.10 sq.m. / 754 sq.ft.
Private

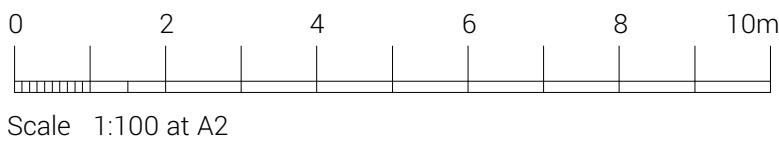

FATHOM'S REACH
HAYLING ISLAND

TAYLOR WIMPEY SOUTHERN COUNTIES

DRAWING TITLE
PLOTS 17 & 18
HOUSE TYPE NA20
FLOOR PLANS &
ELEVATIONS

+(44) 1962 589 030
designs@sdadesigngroup.com
Ground Floor Studio, Unit 2,
East Horton Business Park,
Knowle Lane, Fair Oak,
Hampshire, SO50 7HN



SCALE: 1:100 SHEET SIZE: A2 DRAWN: ML CHED: DATE: 05/10/2021

DETAIL PLANNING

19-1105-031-1ST