



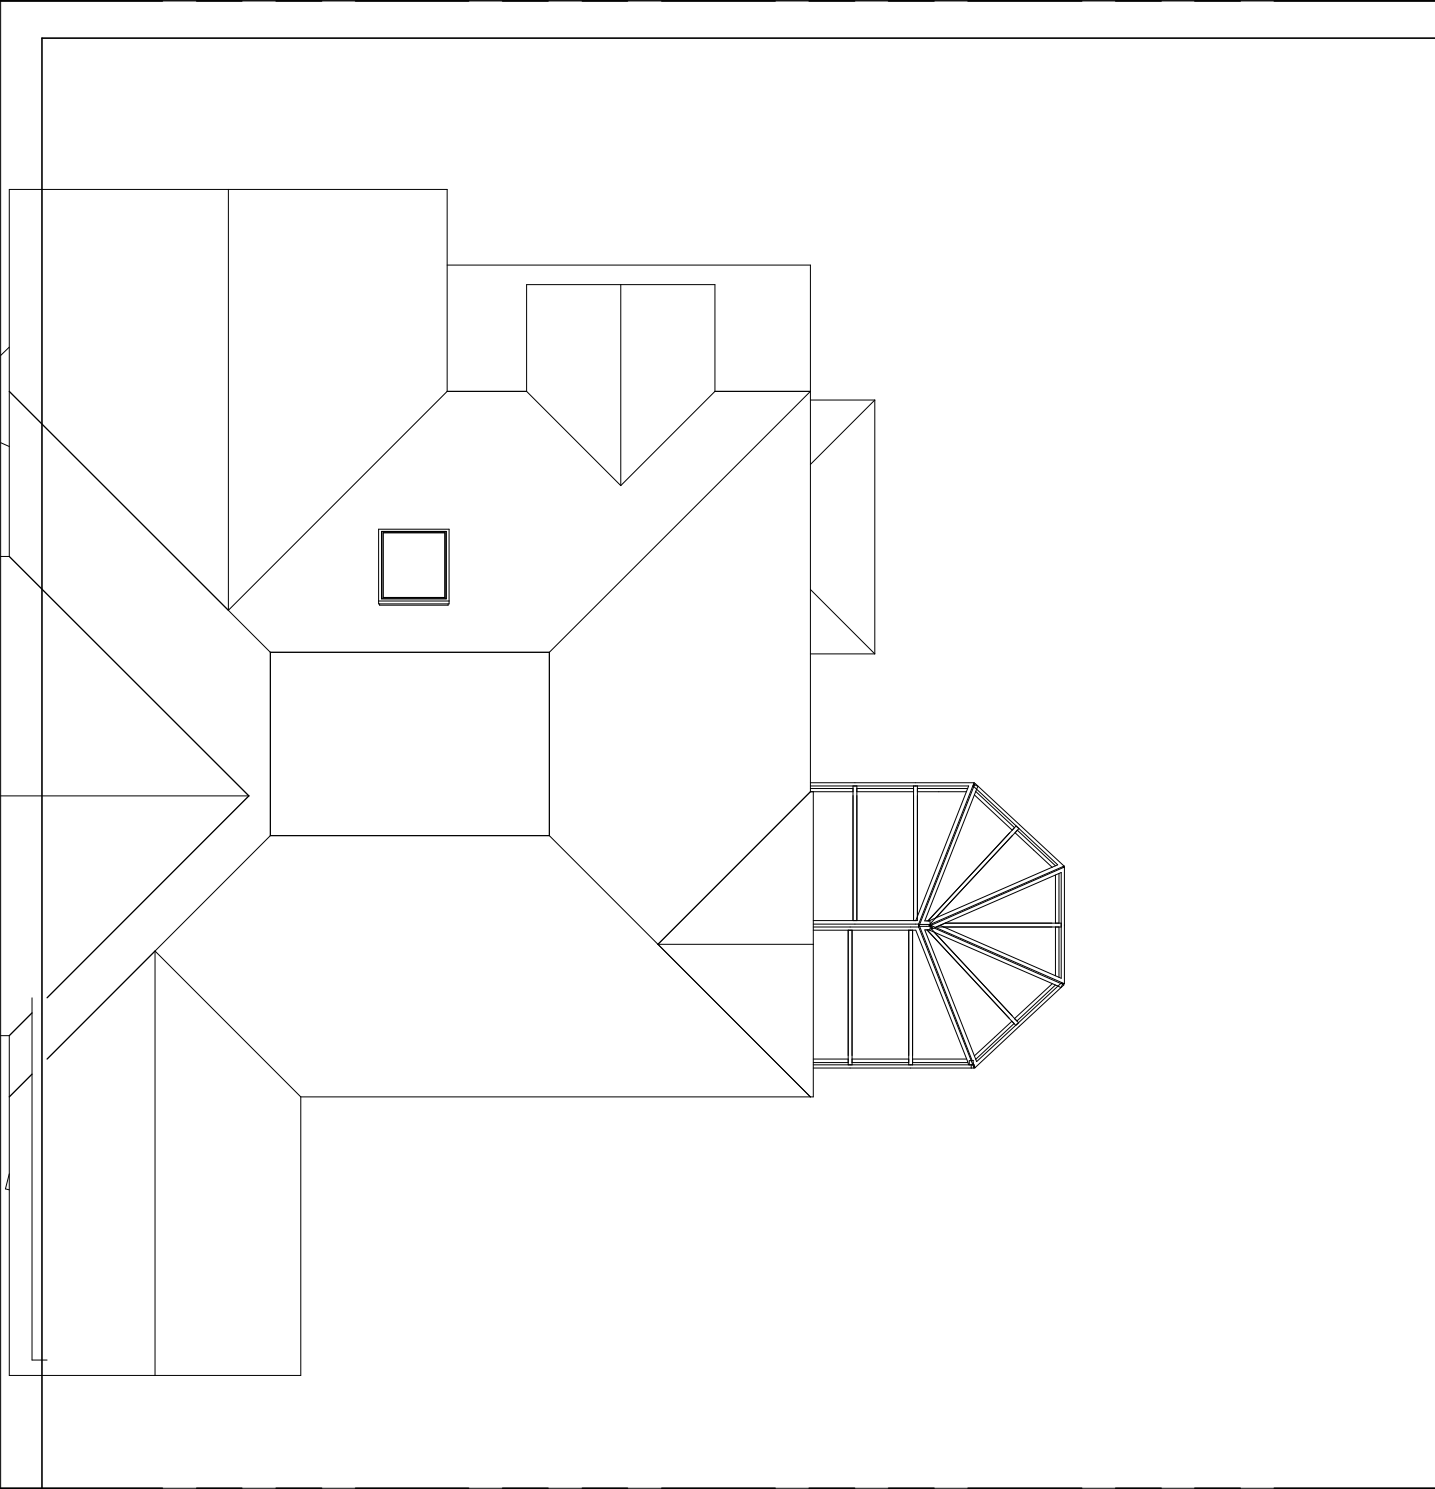

Existing Site Plan

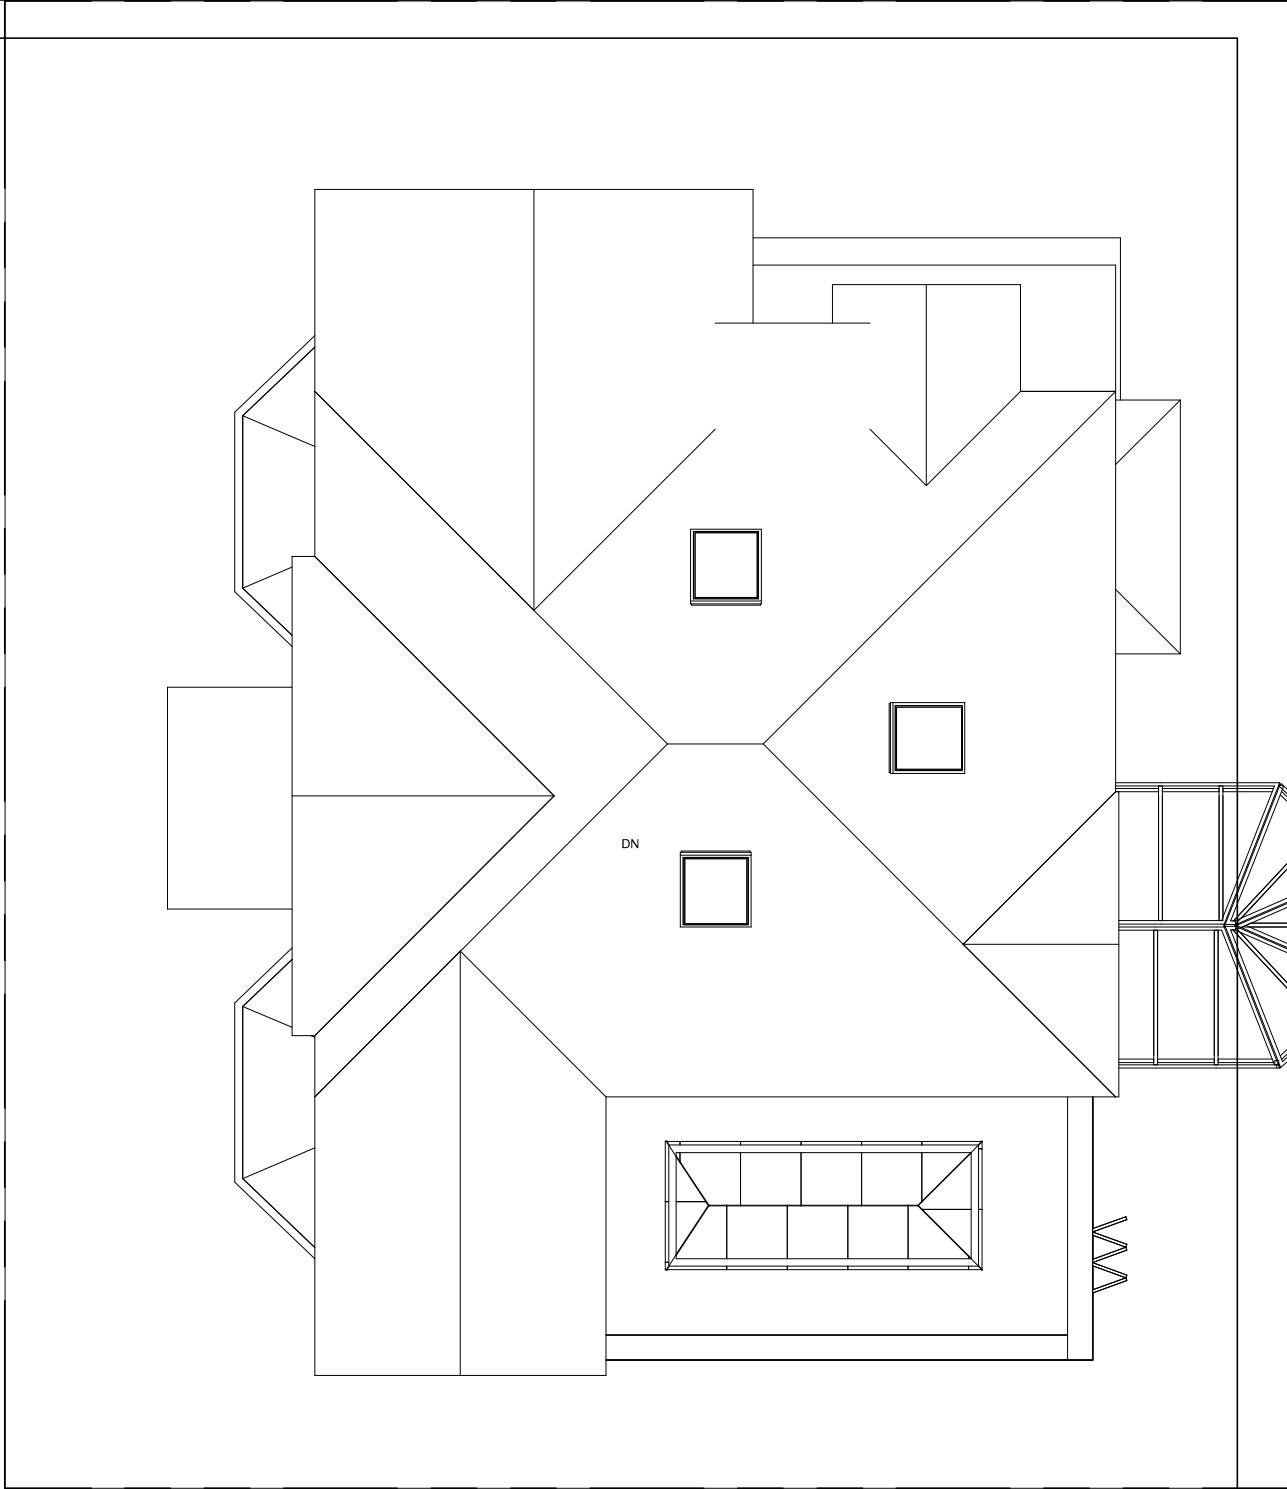

Proposed Site Plan

|       |  |    |
|-------|--|----|
| 1:500 |  | 50 |
| 1:200 |  | 20 |
| 1:100 |  | 10 |
| 1:50  |  | 5  |



parkers

executive

design

All measurement to be checked on site prior to any commenment  
(C) Copyright of Parkers Design (Southern) Limited. Any reproduction of these drawings will require written authority from the copyright owner.

Parkers Design Limited - The Studio @ 90, PO9 2PR

[www.pexd.co.uk](http://www.pexd.co.uk) - [info@pexd.co.uk](mailto:info@pexd.co.uk) - 07776 008822

PROJECT  
66 Staunton Avenue PO11 0EW

SHEET  
Site and Roof

| CLIENT     |            |                |         |
|------------|------------|----------------|---------|
| Lane       |            |                |         |
| Date       | Issue Date | Scale (@ A3)   | 1 : 100 |
| Drawn by   | SW         | DRAWING NUMBER | REV     |
| Checked by | SR         | P 9 v3         |         |