





Neighbouring Tree A




Neighbouring Tree B

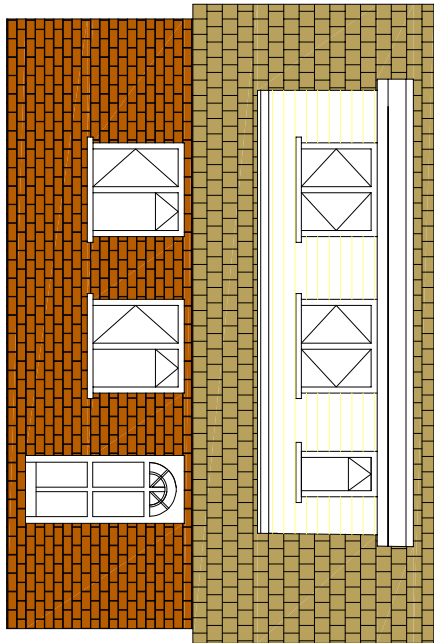


Proposed South Elevation

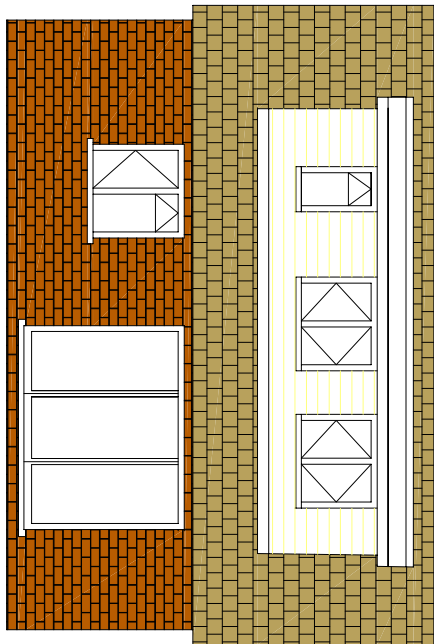


Proposed North Elevation

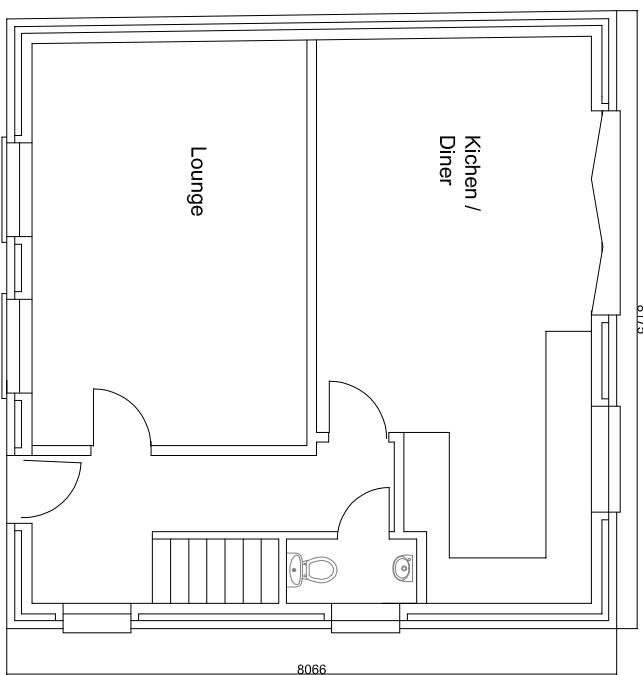


Proposed Ground Floor Plan

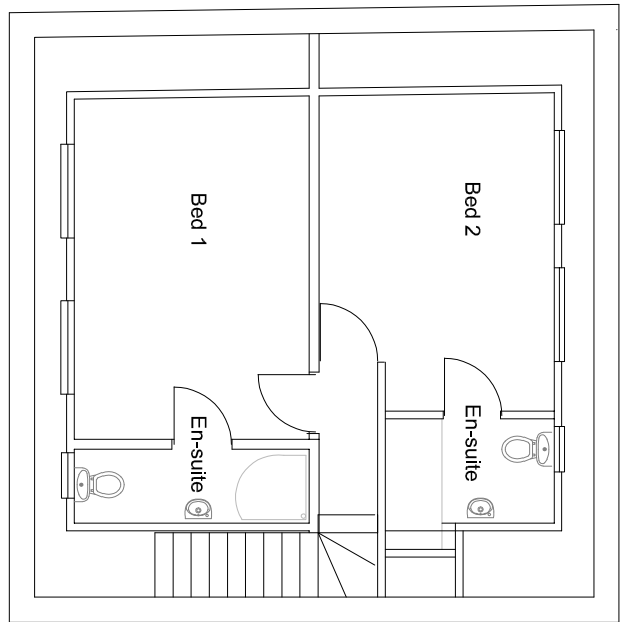


Proposed First Floor Plan

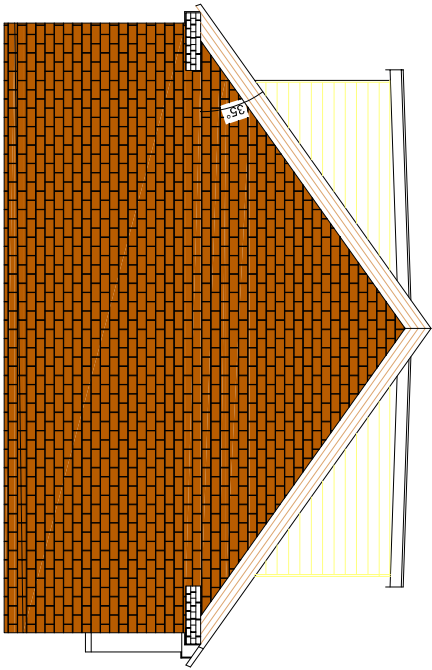

Proposed West Elevation

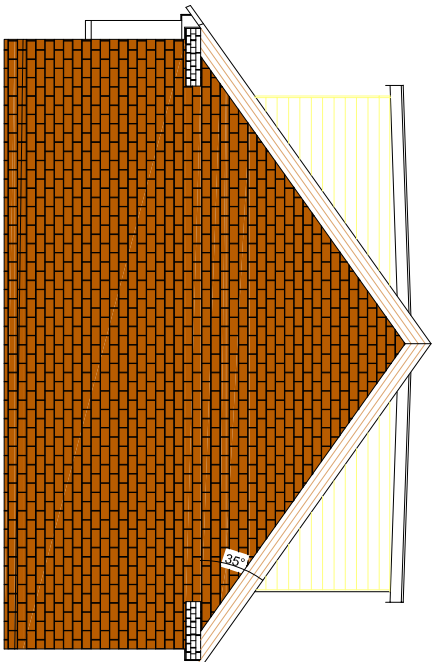


Proposed East Elevation

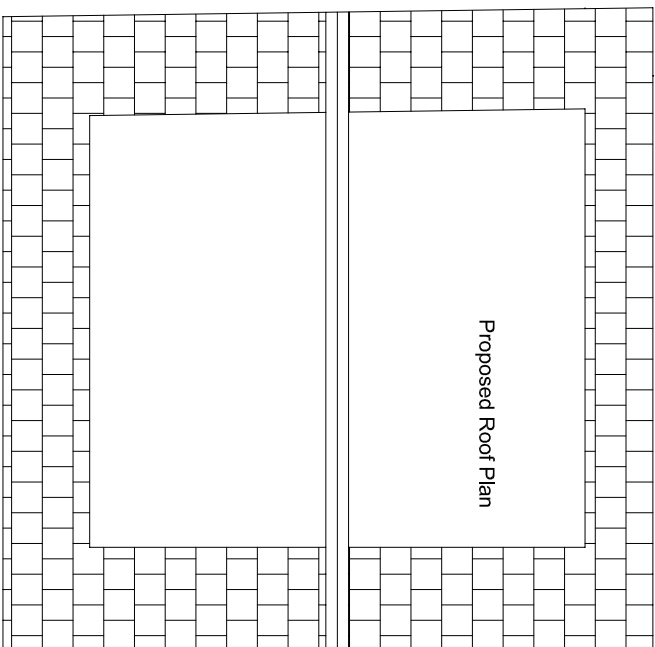


Proposed Roof Plan

Notes:

New 2 Storey Granny Annex comprising facing brick cavity walls to match existing house and garage but with birds-mouth brick projecting elevations and to the gable walls supporting a cut and pitched timber dormer roof with clay tiles each side to match existing, and supporting a flat topped high performance felt to the dormer. A cement mortar verge on fibrous cement under-cloak is to be provided to the east and west gabled elevation with a matching brick over-sailing band course matching the main house. White plastic fascia and square line gutters to be installed to all eaves and dormer roofing. The stretcher bond facing brickwork matching existing to the outer skin in gm 1:1:6 incorporating new window and door openings comprising double glazed white plastic reinforced with gms box section and a pair soldier extension and with fanlights and casements to FENSA standards, all generally to match existing windows configuration of the main house. Projecting lounge bay windows at ground floor level and bi-fold doors to the north elevation overlooking the garden to the rear in double glazed units with integral narrow profile blinds within the glazing.

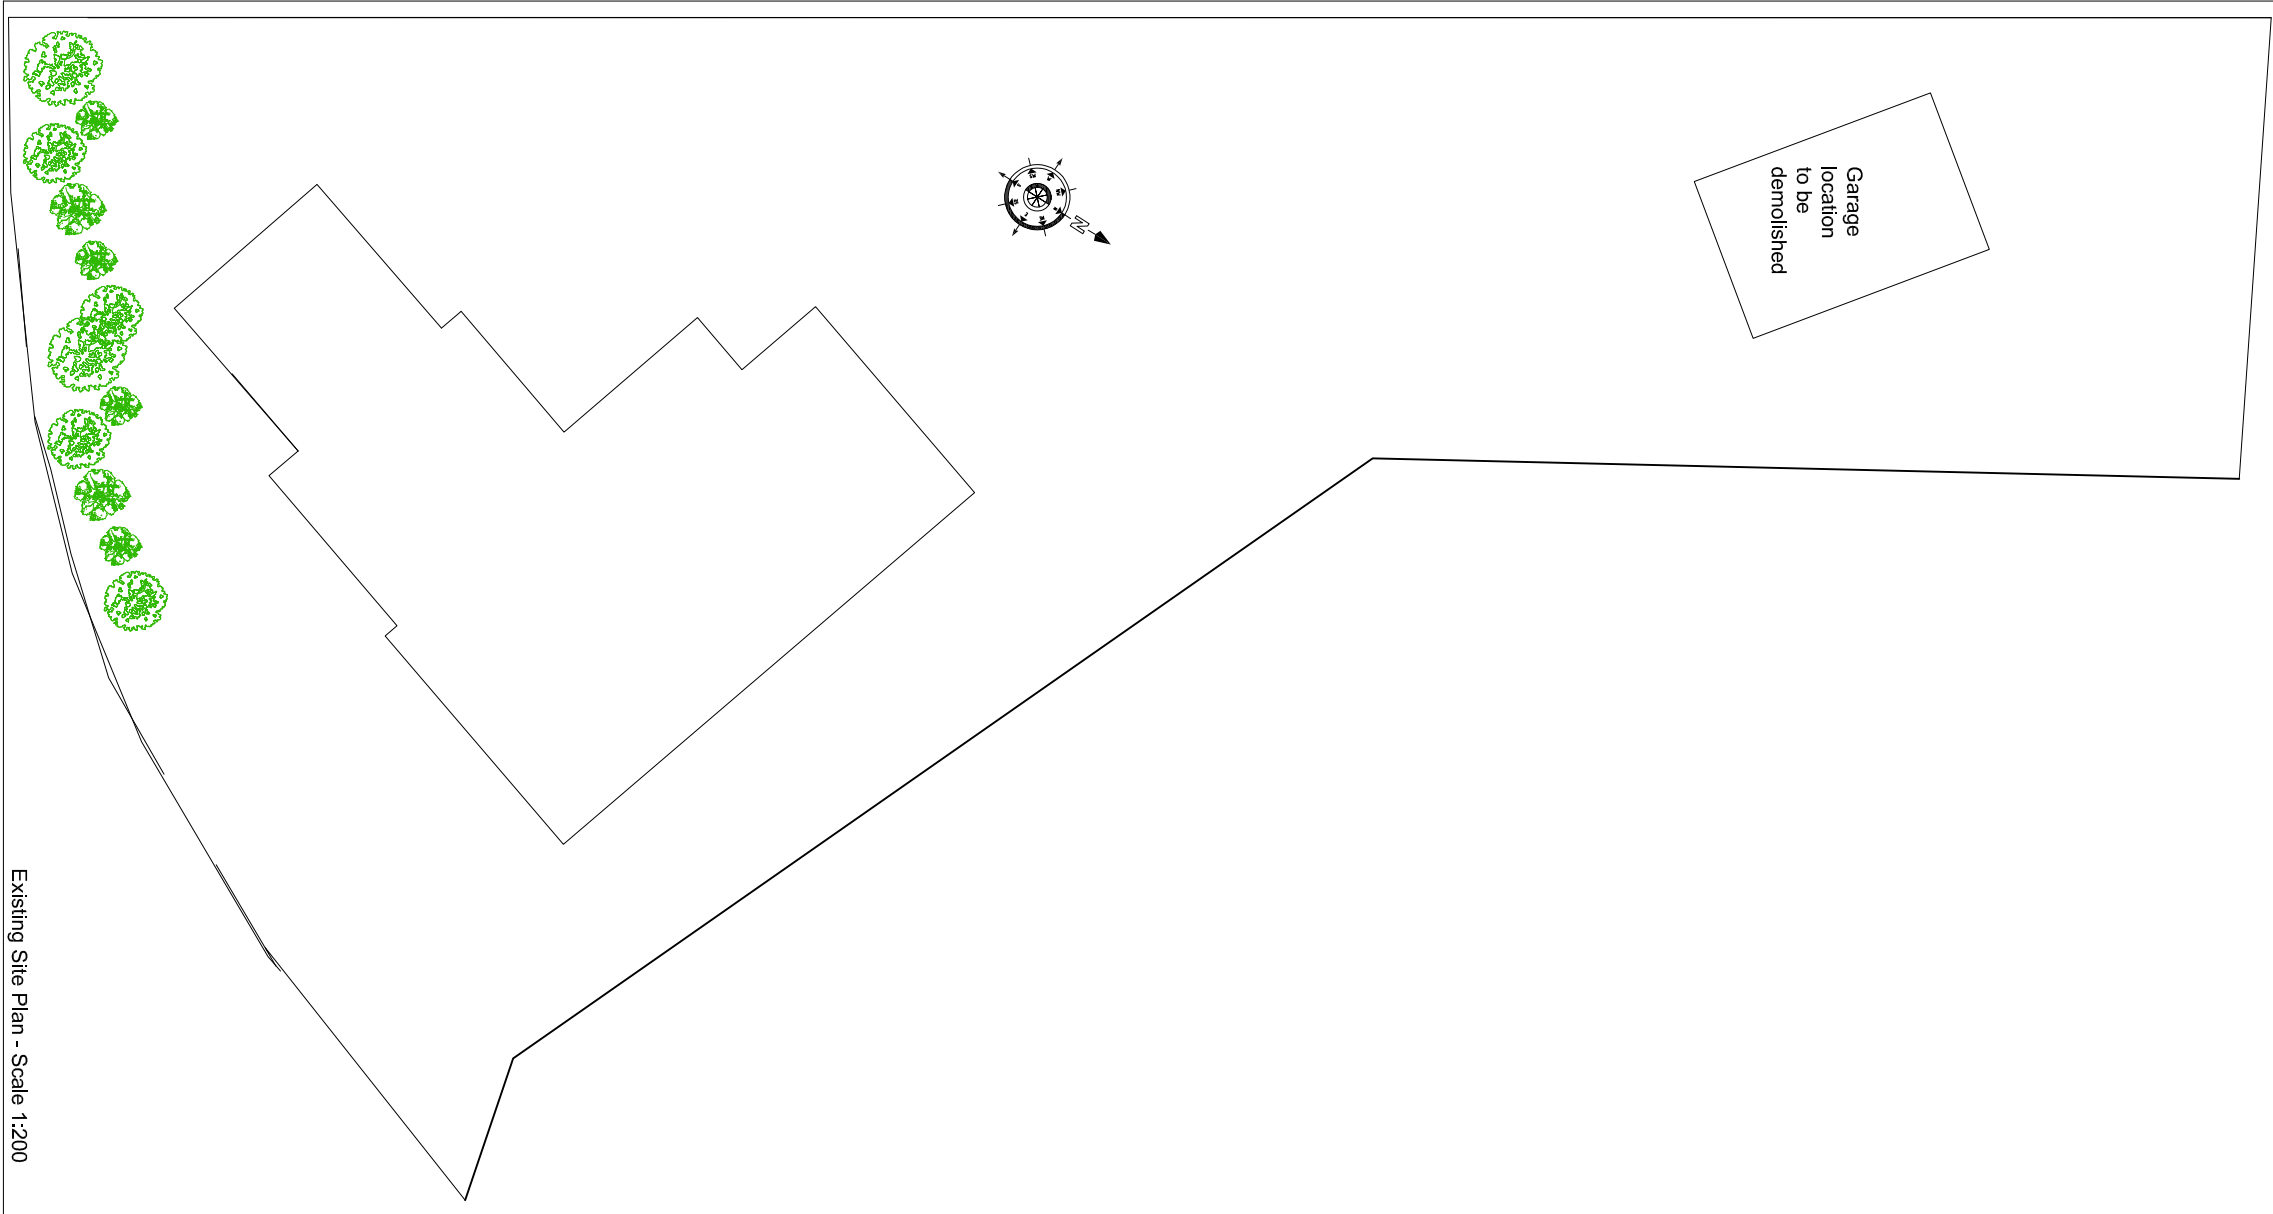

Existing Site Plan - Scale 1:200

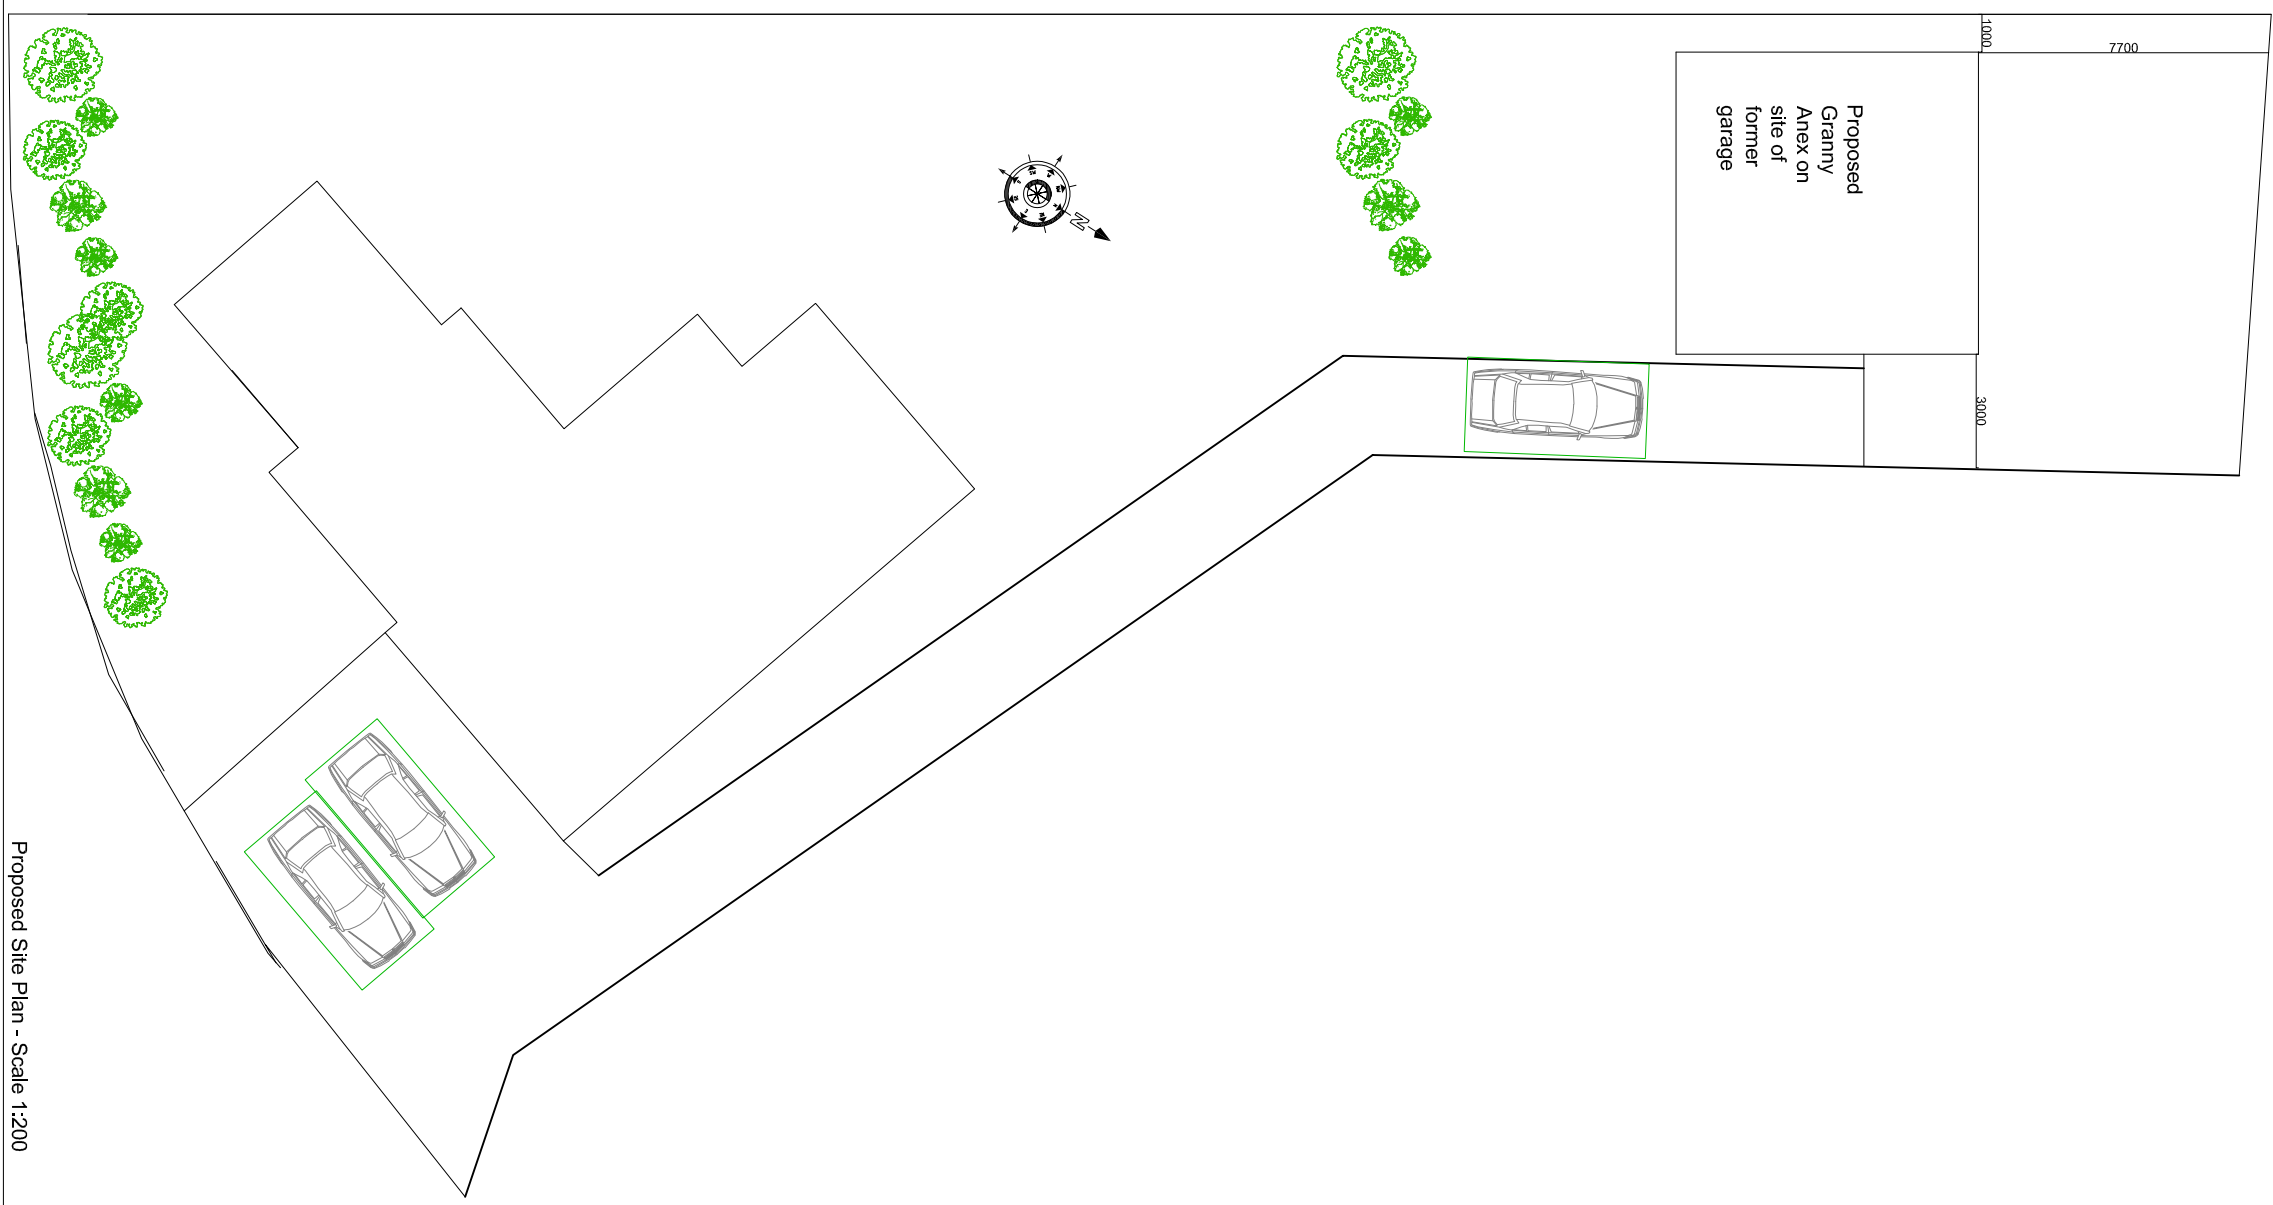

Proposed Site Plan - Scale 1:200

Drawn By: JTL/2014/006	Project: PROPOSED RECONSTRUCTION OF GARAGE INTO A GRANNY ANNEX AT 8 ST CATHERINES ROAD, HAVERING ISLAND PO11 0HE
Date: JUL 2022	Client: Mr & Mrs L. GIBERT
Scale: 1:100 1:200 @ A2	
Drawn By: ANP	
Checked:	

TITLE: EXISTING & PROPOSED PLANS AND ELEVATIONS



PLANNING

Copyright: All Rights Reserved. No part of this document may be reproduced, stored in a retrieval system, or transmitted in any form or by any means, electronic, mechanical, photocopying, recording, or by any information storage and retrieval system, without the prior written permission of RICS. This document is the property of RICS and is loaned to you for your use only. It is not to be distributed, copied, or otherwise used without the prior written permission of RICS. The copyright in this document is owned by RICS. All rights reserved.



RICS Chartered Surveyors - Summer House
11, 12, 13,