


NOTES:

Dimensions to be checked on site before commencing work. Any discrepancies shall be reported to the architect immediately.


Do not scale from these drawings except for planning purposes. Use figured dimensions only.

Where applicable this drawing is to be read in conjunction with other consultants' drawings.


Existing walls Proposed walls Proposed structure

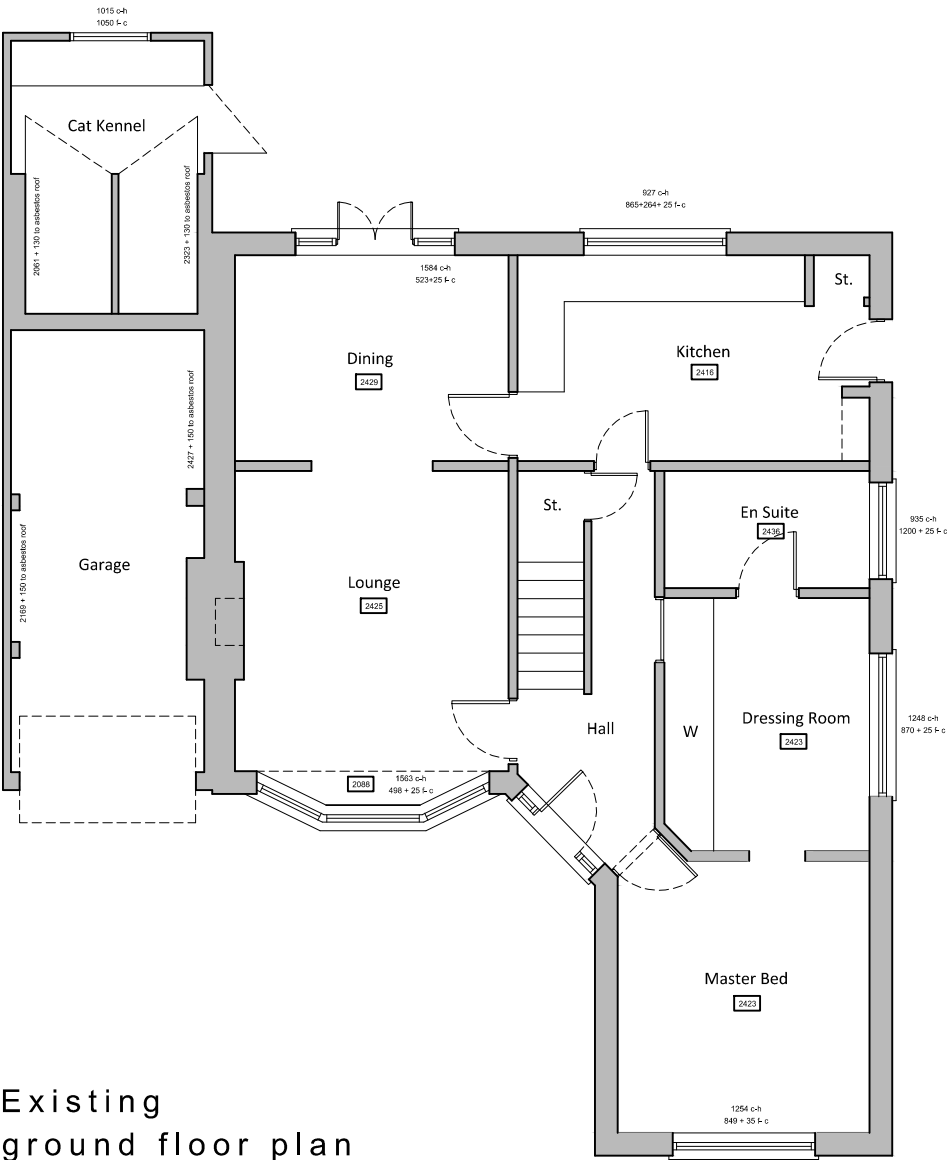

Existing ground floor plan

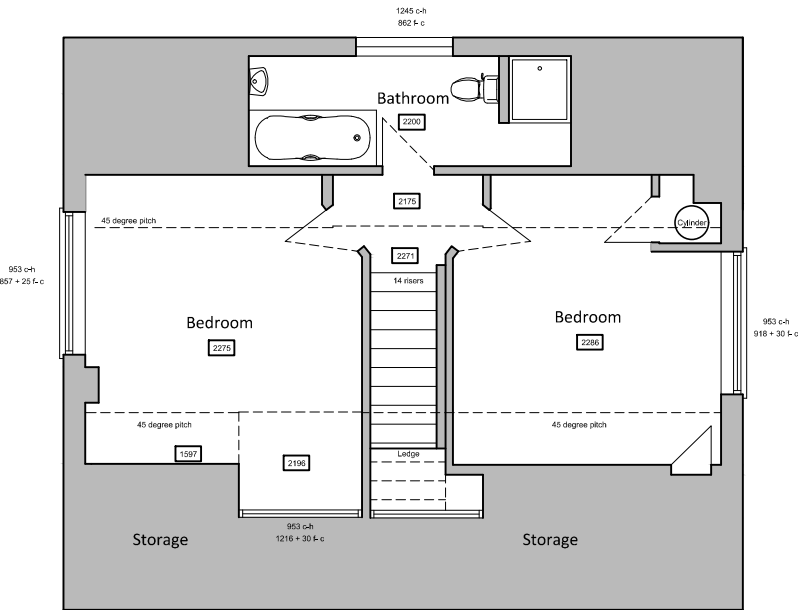


Existing first floor plan
(unchanged in new proposal)

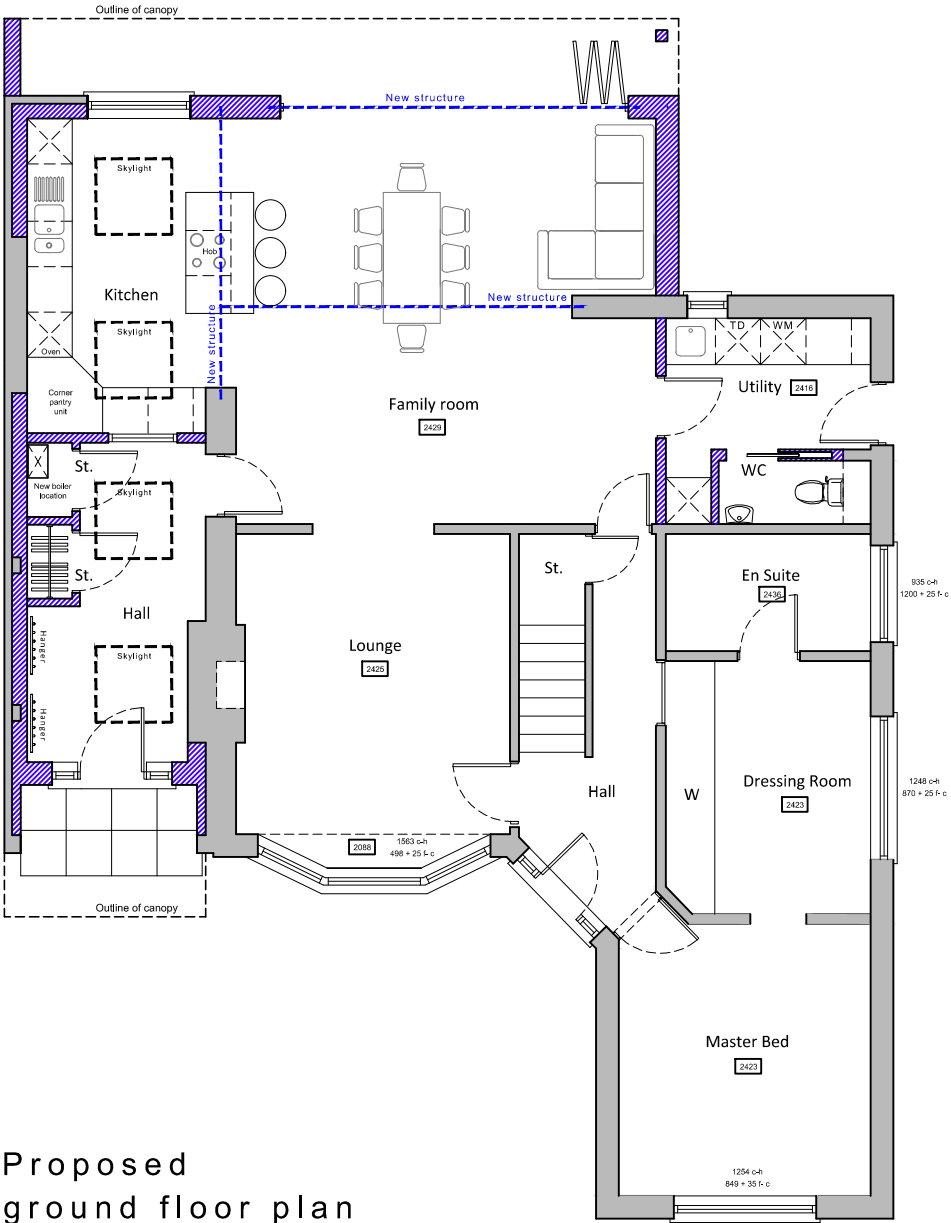

Proposed ground floor plan

Existing & proposed floor plans scale 1:100

 

For MR WILSON	Title EXISTING & PROPOSED FLOOR PLANS	Office Tel: 01243 933732
Project PROPOSED EXTENSION/ALTERATIONS AT 13 MARLBOROUGH PARK, DENVILLES PO9 2PP	Date APRIL 2022	Email: admin@jb-architecturedesign.com
	Drawn JB	Web: www.jb-architecturedesign.com
	Scale 1:100 @ A3	
	Checked -	
	Job Number PL589.22	
	Drawing Number -02	
	Revision A	

