




E01 - NORTH ELEVATION
1 : 200

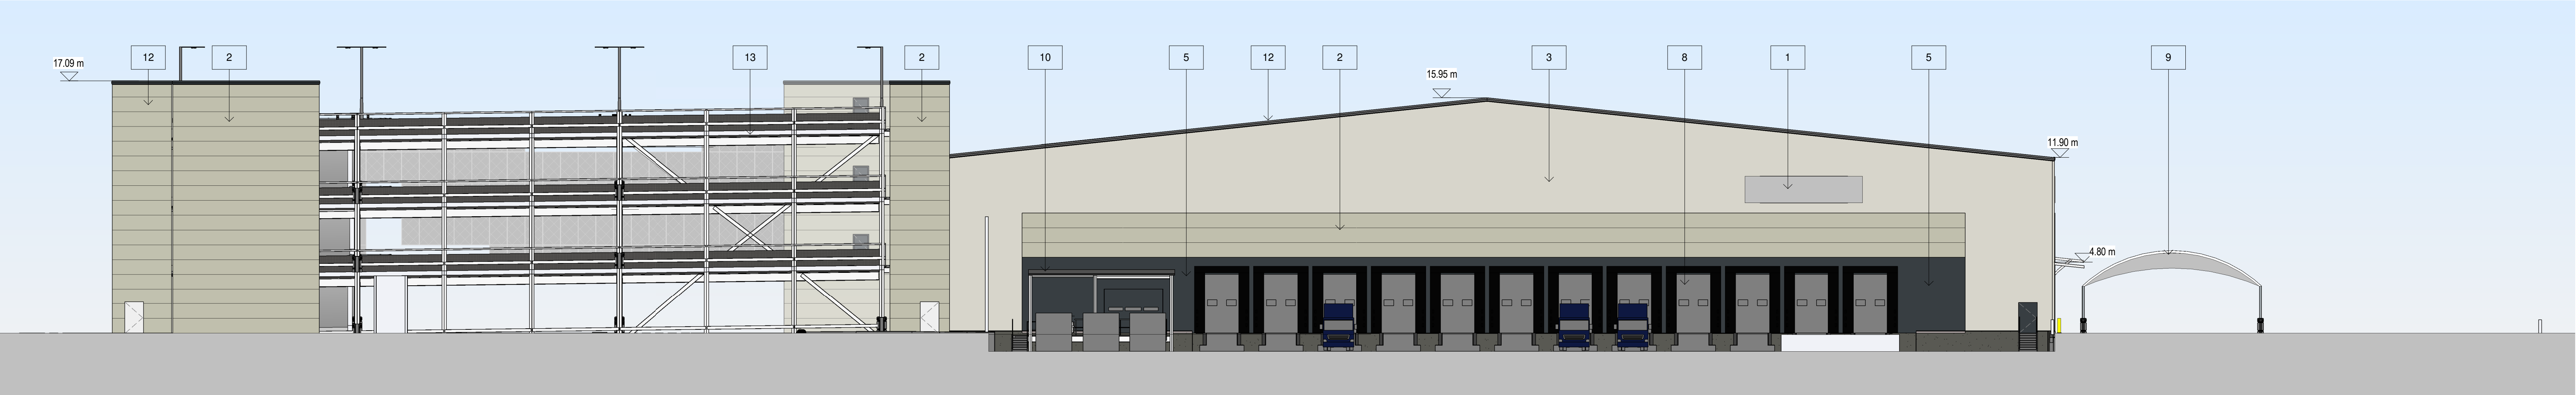

E02 - EAST ELEVATION
1 : 200

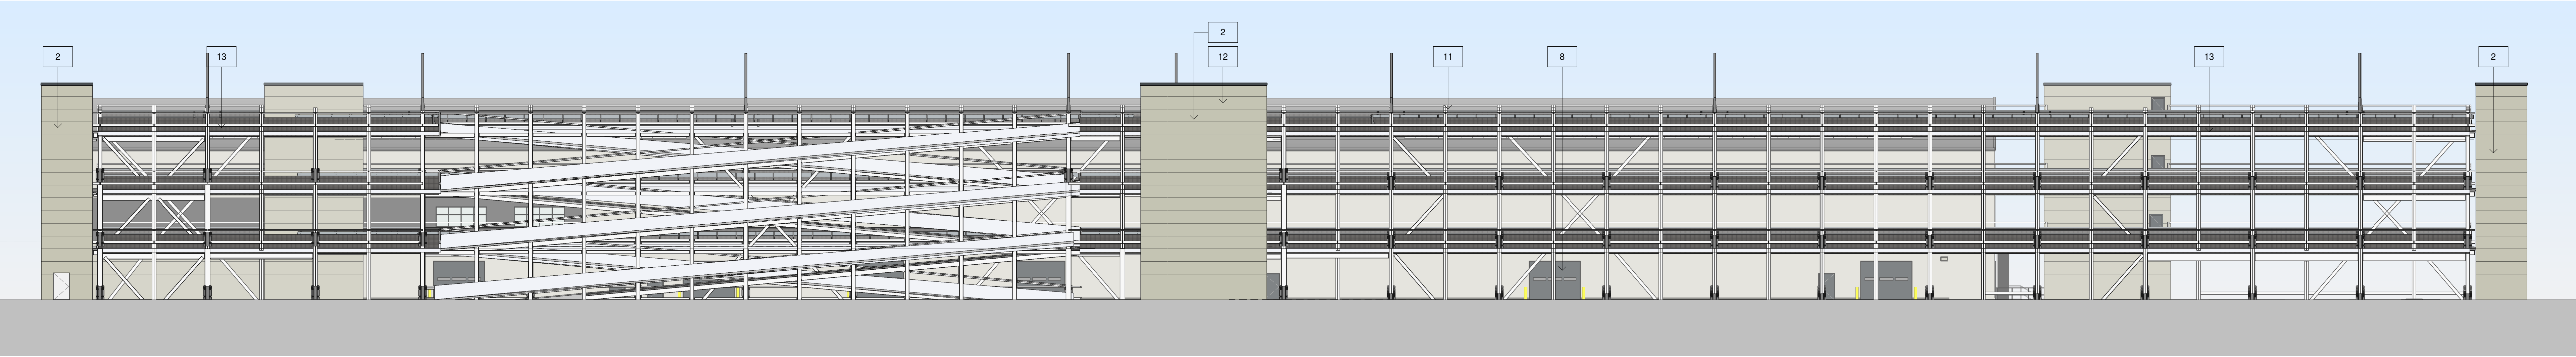


E03 - SOUTH ELEVATION
1 : 200

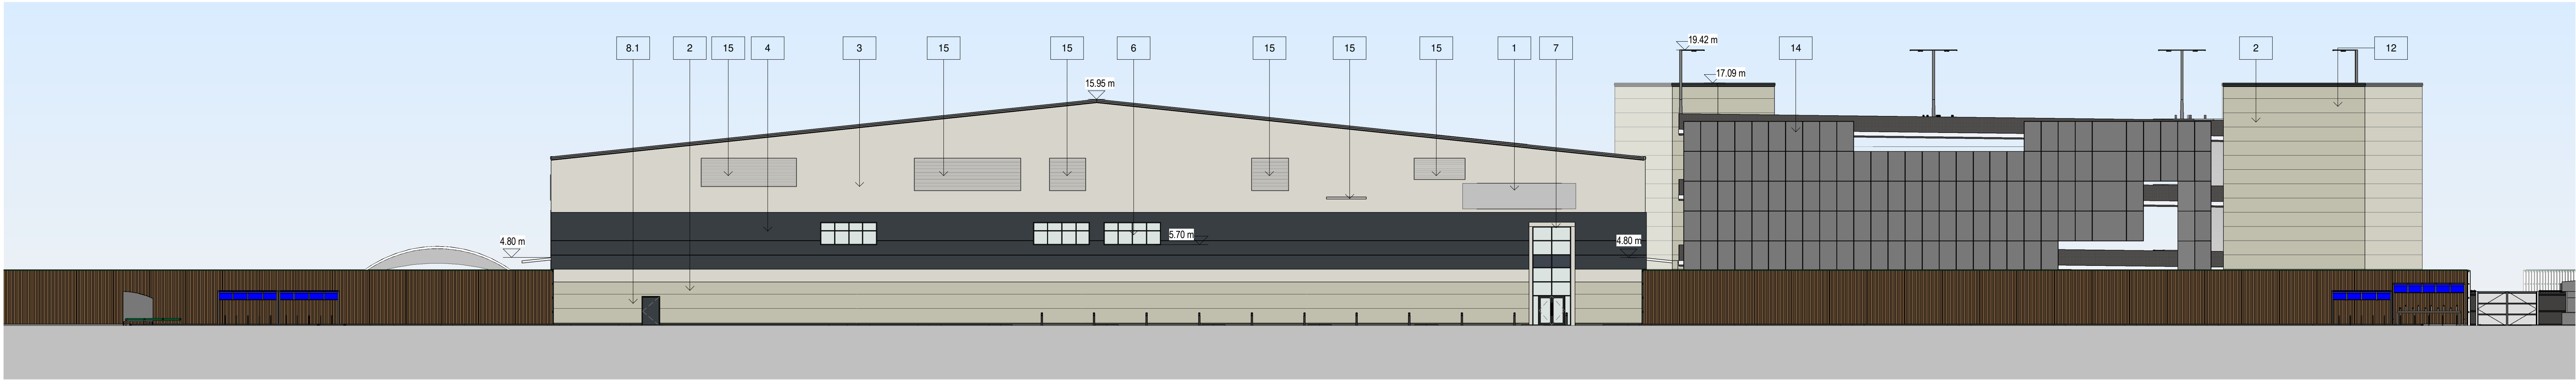

E04 - WEST ELEVATION
1 : 200


Architects are to be notified of any discrepancies.
Contractor must check all dimensions on site.
This drawing is subject to copyright law and is to be used only for the information as stated only.
For other information refer to the latest revision of any cross referenced drawings.
To be read in conjunction with relevant design standards/protocols.

This is a colour drawing. In order to ensure any subsequent reproduction is viewed correctly it should be printed in full colour.

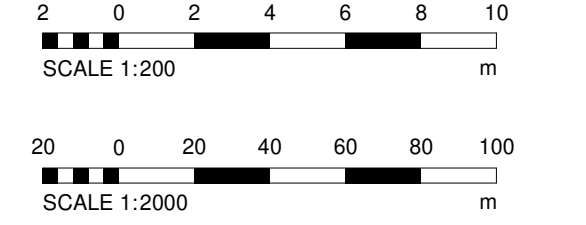

EXTERNAL ENVELOPE MATERIALS

- 1 INDICATIVE SIGNAGE LOCATIONS, SUBJECT TO SEPARATE APPLICATION
- 2 MAIN WAREHOUSE COMPOSITE CLADDING PANEL (MICRORIB) COLOUR - WHITE GREY
- 3 MAIN WAREHOUSE FLAT COMPOSITE CLADDING PANEL COLOUR - WHITE GREY
- 4 OFFICE COMPOSITE CLADDING PANEL (FLAT) - MERLIN GREY
- 5 LOADING DOCK CONCRETE SANDWICH WALL PANEL SYSTEM
- 6 ALUMINUM CURTAIN WALLING SYSTEM.
- 7 ENTRANCE FEATURE TO BE COMPOSITE CLADDING SYSTEM - COLOUR WHITE GREY.
- 8 EXTERNAL LOADING DOORS. COLOUR ANTHRACITE GREY
- 8.1 PPC SOLID CORE STEEL EXTERNAL DOORSET. COLOUR ANTHRACITE GREY
- 9 CANOPY POST AND ROOF STRUCTURE TO SPECIALIST DESIGN
- 10 GALVANISED STEEL FRAME WASTE CANOPY
- 11 SINGLE PLY MEMBRANE ROOF - COLOUR GREY
- 12 POLYESTER POWDER COATED ALUMINIUM KINGSPAN VERGE CAPPING, COLOUR GREY
- 13 PROTECTION BARRIER TO THE PERIMETER OF VAN LOADING DECK. GALVANISED METAL MESH INFILL BETWEEN DECK STRUCTURAL COLUMNS.
- 14 PERFORATED MESH PANEL. EXPANDED ALUMINIUM MESH. POWDER COAT FINISH
- 15 CONFIRMED LOUVRE POSITIONS SUBJECT TO M&E DESIGN & SPECIFICATION COLOUR TO MATCH CLADDING

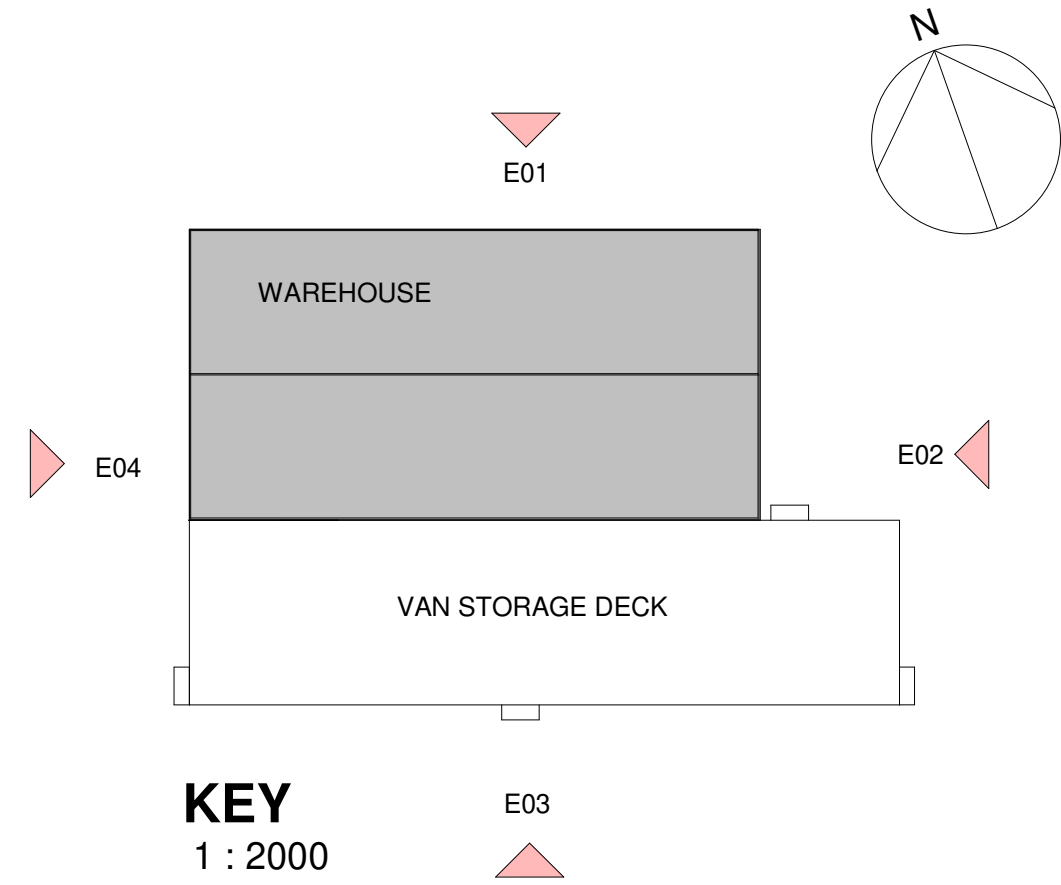

P9	LOUVRE DESIGN UPDATED	14.02.22	DW	DW
P9	FOLLOWING M&E CO-OPERATION	27.01.22	GM	RM
P9	MEZZANINE LEVEL DESIGN DEVELOPMENT	22.11.21	CV	DW
P7	PLANNING ISSUE - DRAWING UPDATES TO CAPTURE LATEST DESIGN DEVELOPMENT	05.02.21	OK	EJ
P5	GENERAL UPDATE	01.02.21	OK	PW
P5	LIGHTING COLUMNS ADDED	26.01.21	OK	PW
P4	STARPORES RELOCATED	10.09.20	OK	RK
P3	LOUVRES ADDED TO WEST ELEVATION	29.06.20	EJ	RK
P2	CLADDING AND PAINTING TONES SOFTENED AND SKY ADDED	25.06.20	EJ	PW
P1	FIRST ISSUE			DW
Rev	Description	Date	Des	Chk

Status

PLANNING

SMR
SMALLEY MARSEY RISPIN

ARCHITECTS
Floor 2, The Exchange, Station Parade, Harrogate, HG1 1TS
01423 707 757 admin@smrarchitects.co.uk

Project

HAVANT, NEW LANE

Client

HAVANT PROPERTY INVESTMENT LLP

Drawing Title

PROPOSED WAREHOUSE ELEVATIONS

Proj Ref Origin Zone Level Type Risk Num Status Rev

---7379 - SMR - 00 - ZZ - DR - A - 2101 - S4 - P9

SMR Job Ref Sheet A0 Scale NOTED Drawn EJ