



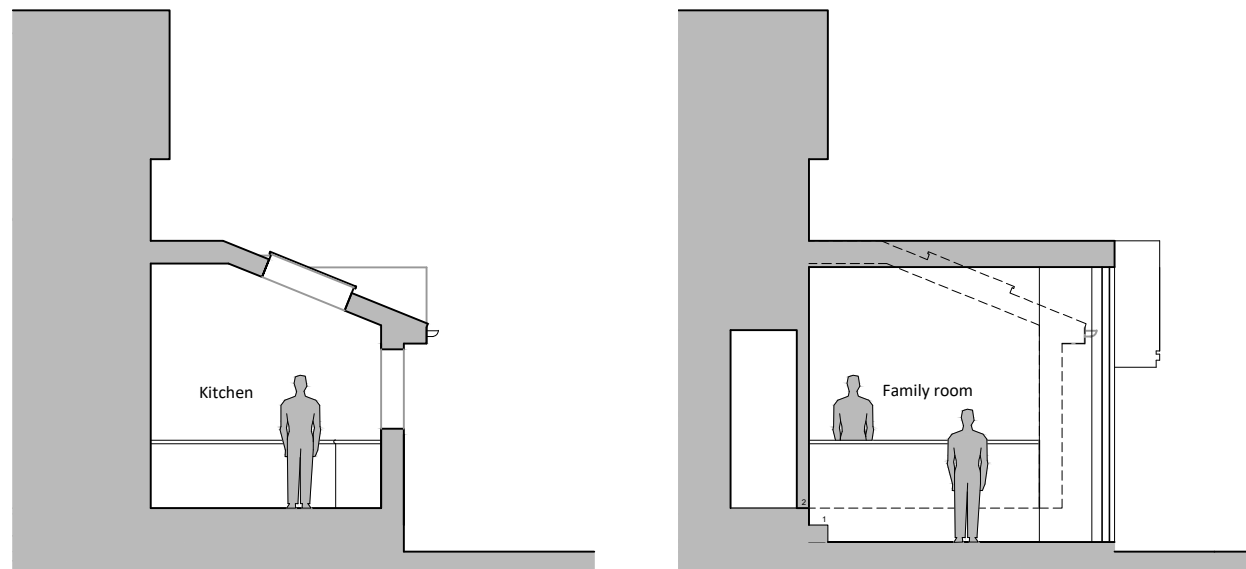

Proposed section A-A


Proposed section B-B

Existing walls  Proposed walls  Proposed structure 

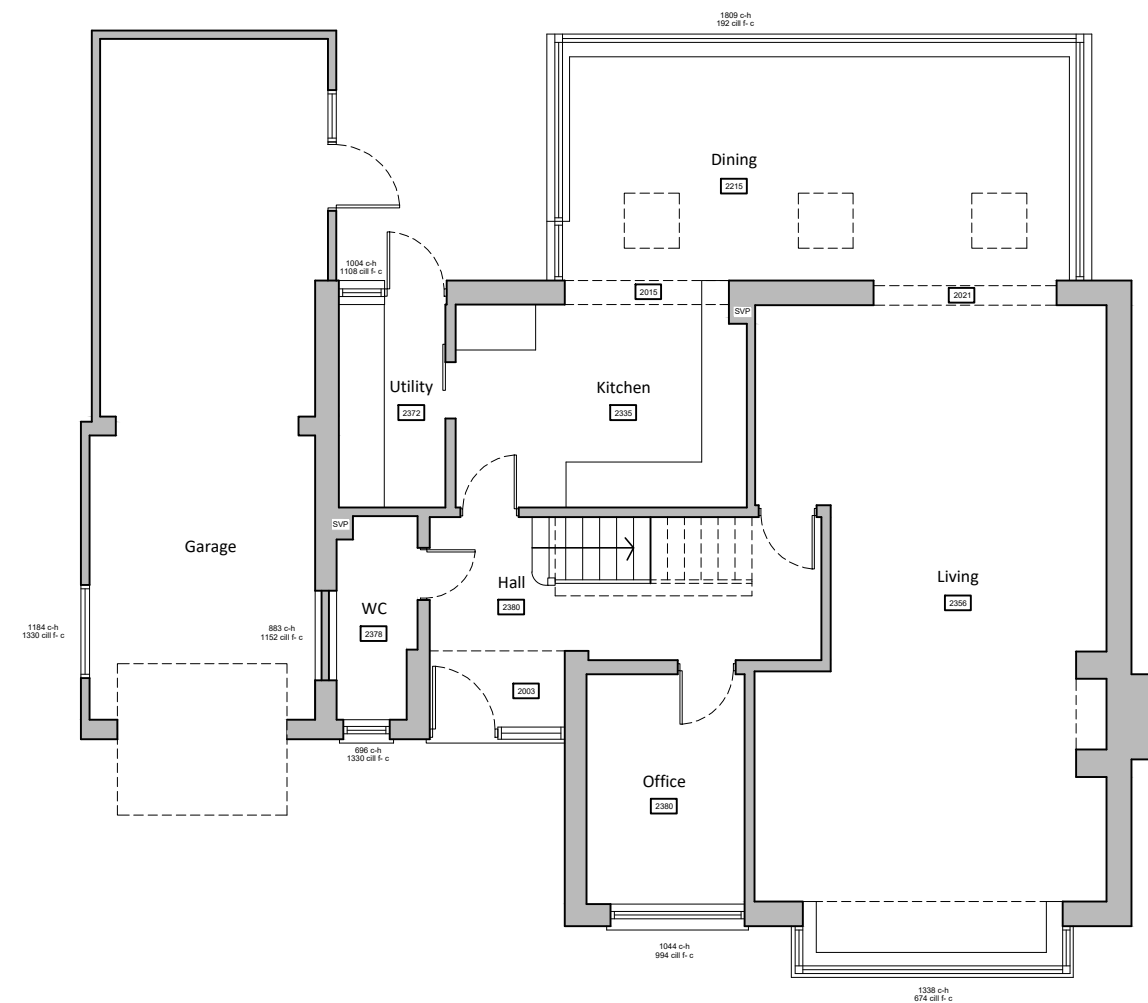

Existing ground floor plan

Existing & proposed ground floor plan scale 1:100
(first floor unchanged in new proposal)

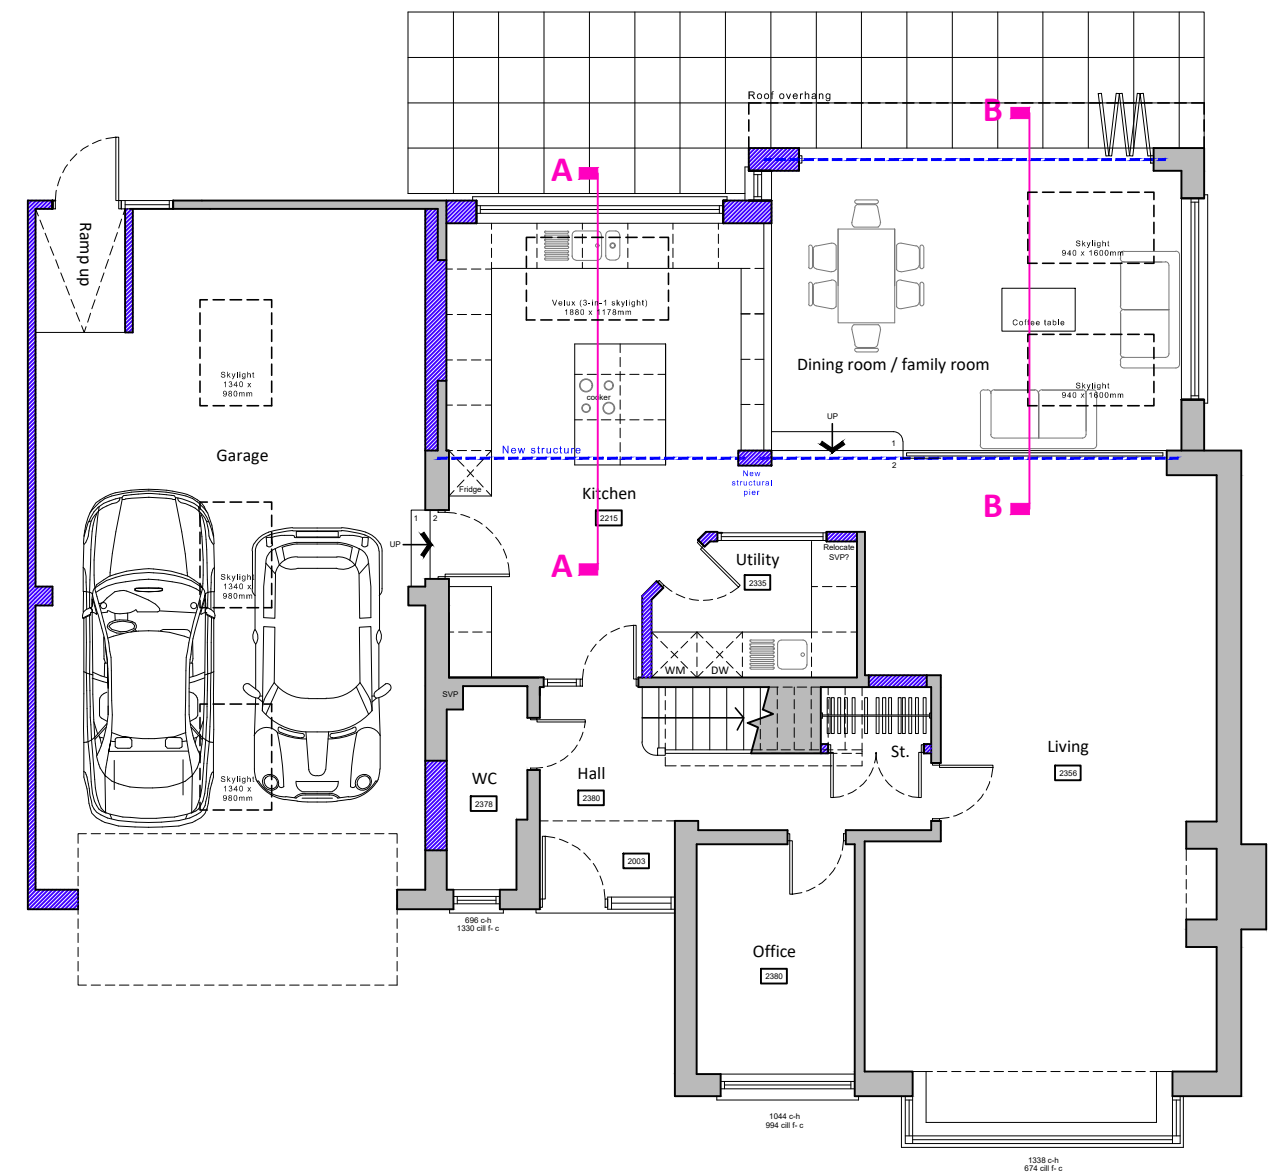

Proposed ground floor plan

For MR & MRS MCMINN	Title EXISTING & PROPOSED FLOOR PLANS & PROPOSED SECTIONS A-A & B-B	Office Tel: 01243 933732
Project PROPOSED EXTENSION AT 20A BROOKSIDE ROAD, BEDHAMPTON, PO9 3JL	Date APRIL 2022	Email: admin@jb-architecturedesign.com
	Drawn JB	Web: www.jb-architecturedesign.com
	Scale 1:100 @ A3	
	Checked -	
	Job Number PL583.22	Revision -02 D
	Drawing Number -02	

