





Existing Rear Elevation
1:100

Existing Side Elevation
1:100


Existing Principal Elevation
1:100

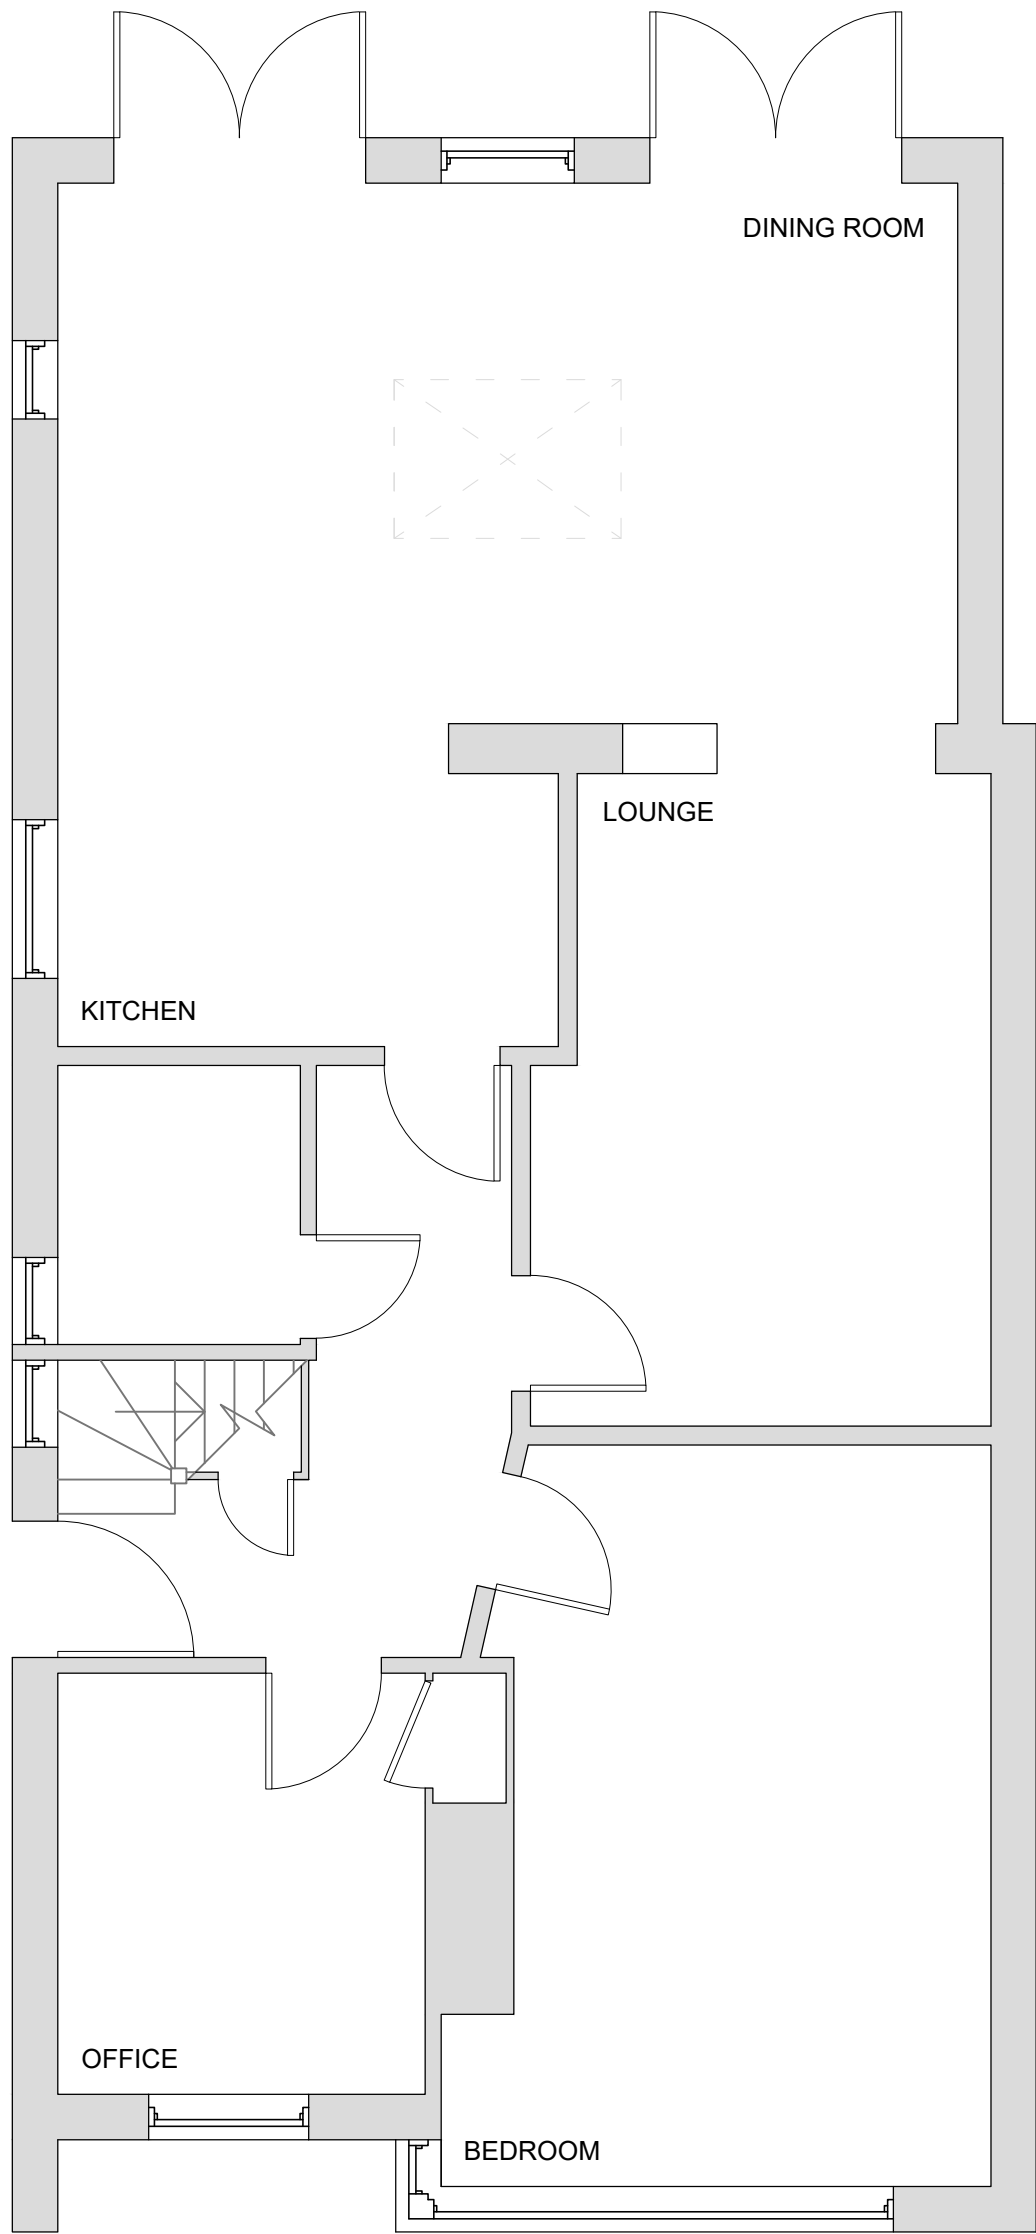


Existing Ground Floor Plan
1:50

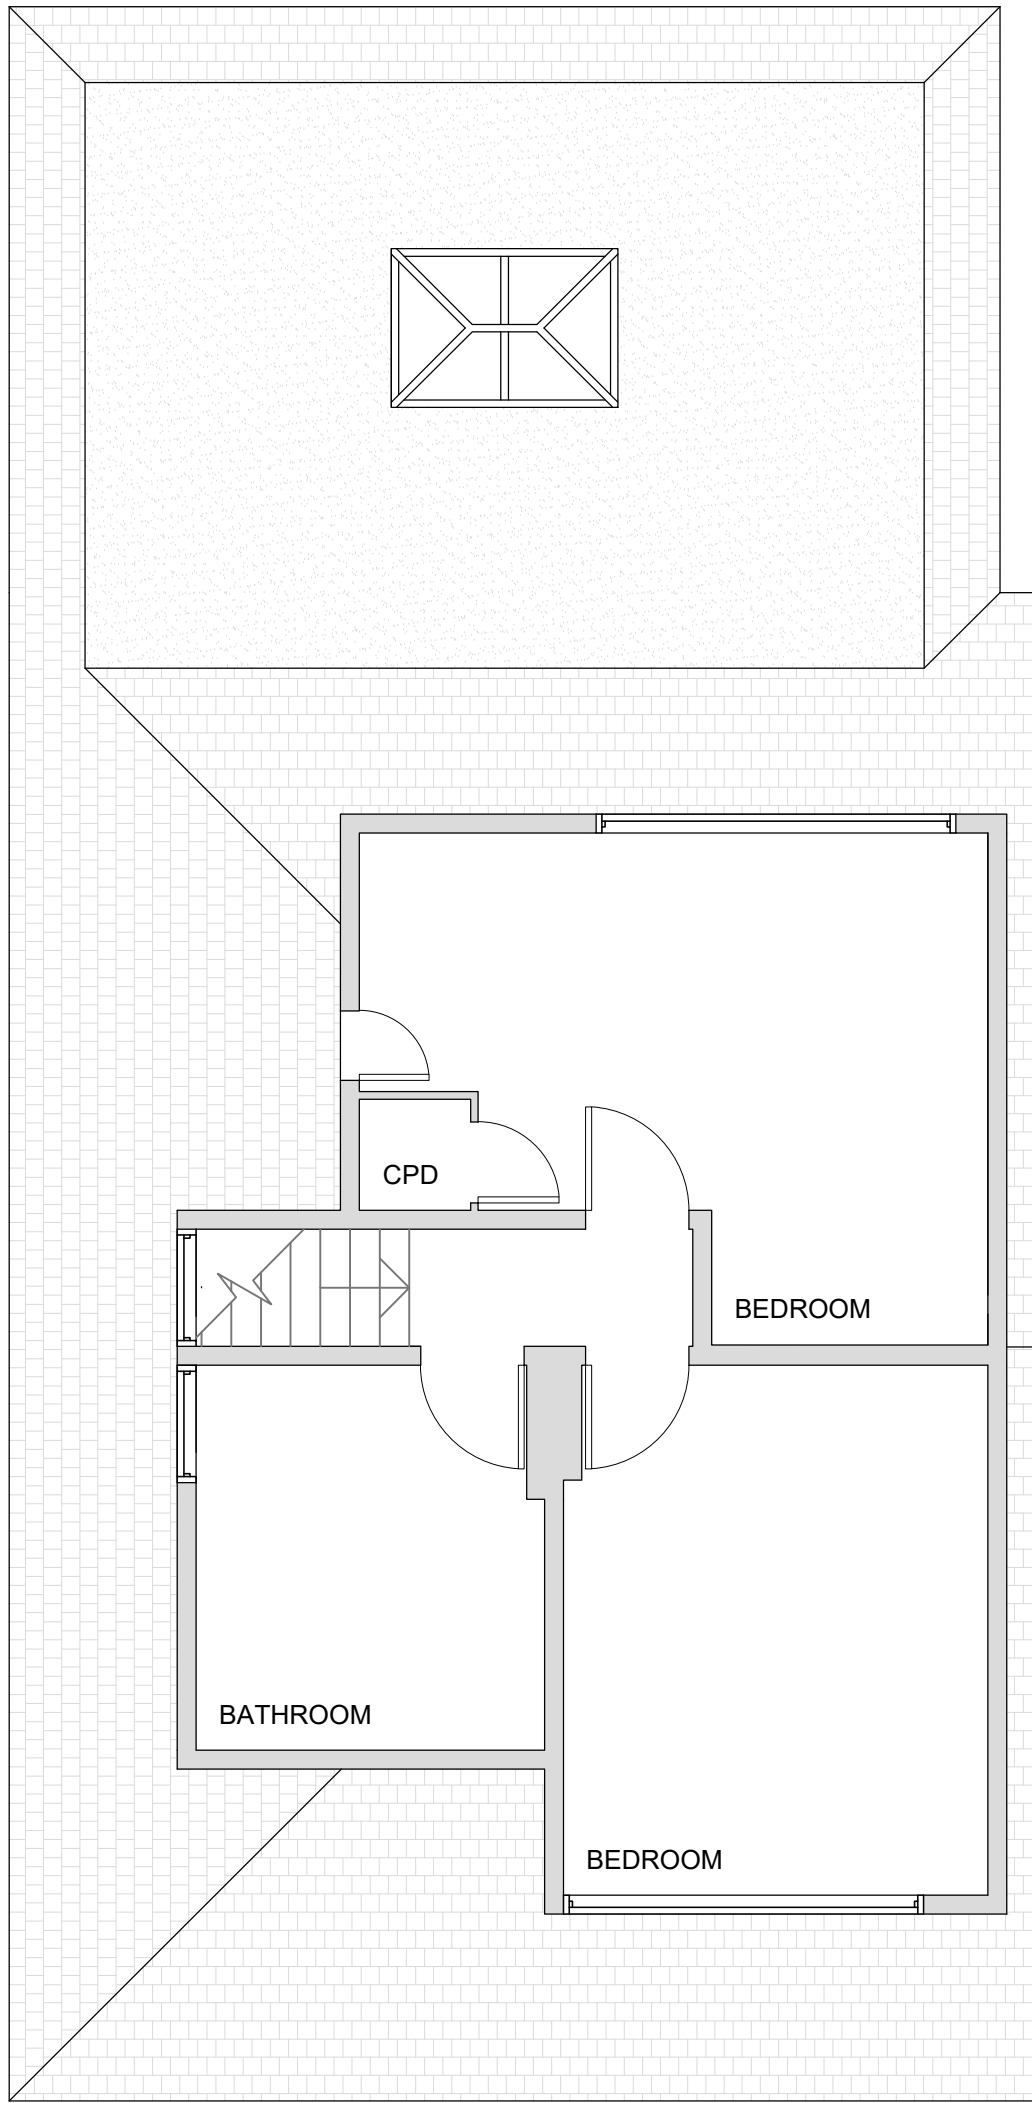

Existing Ground Floor Plan
1:50

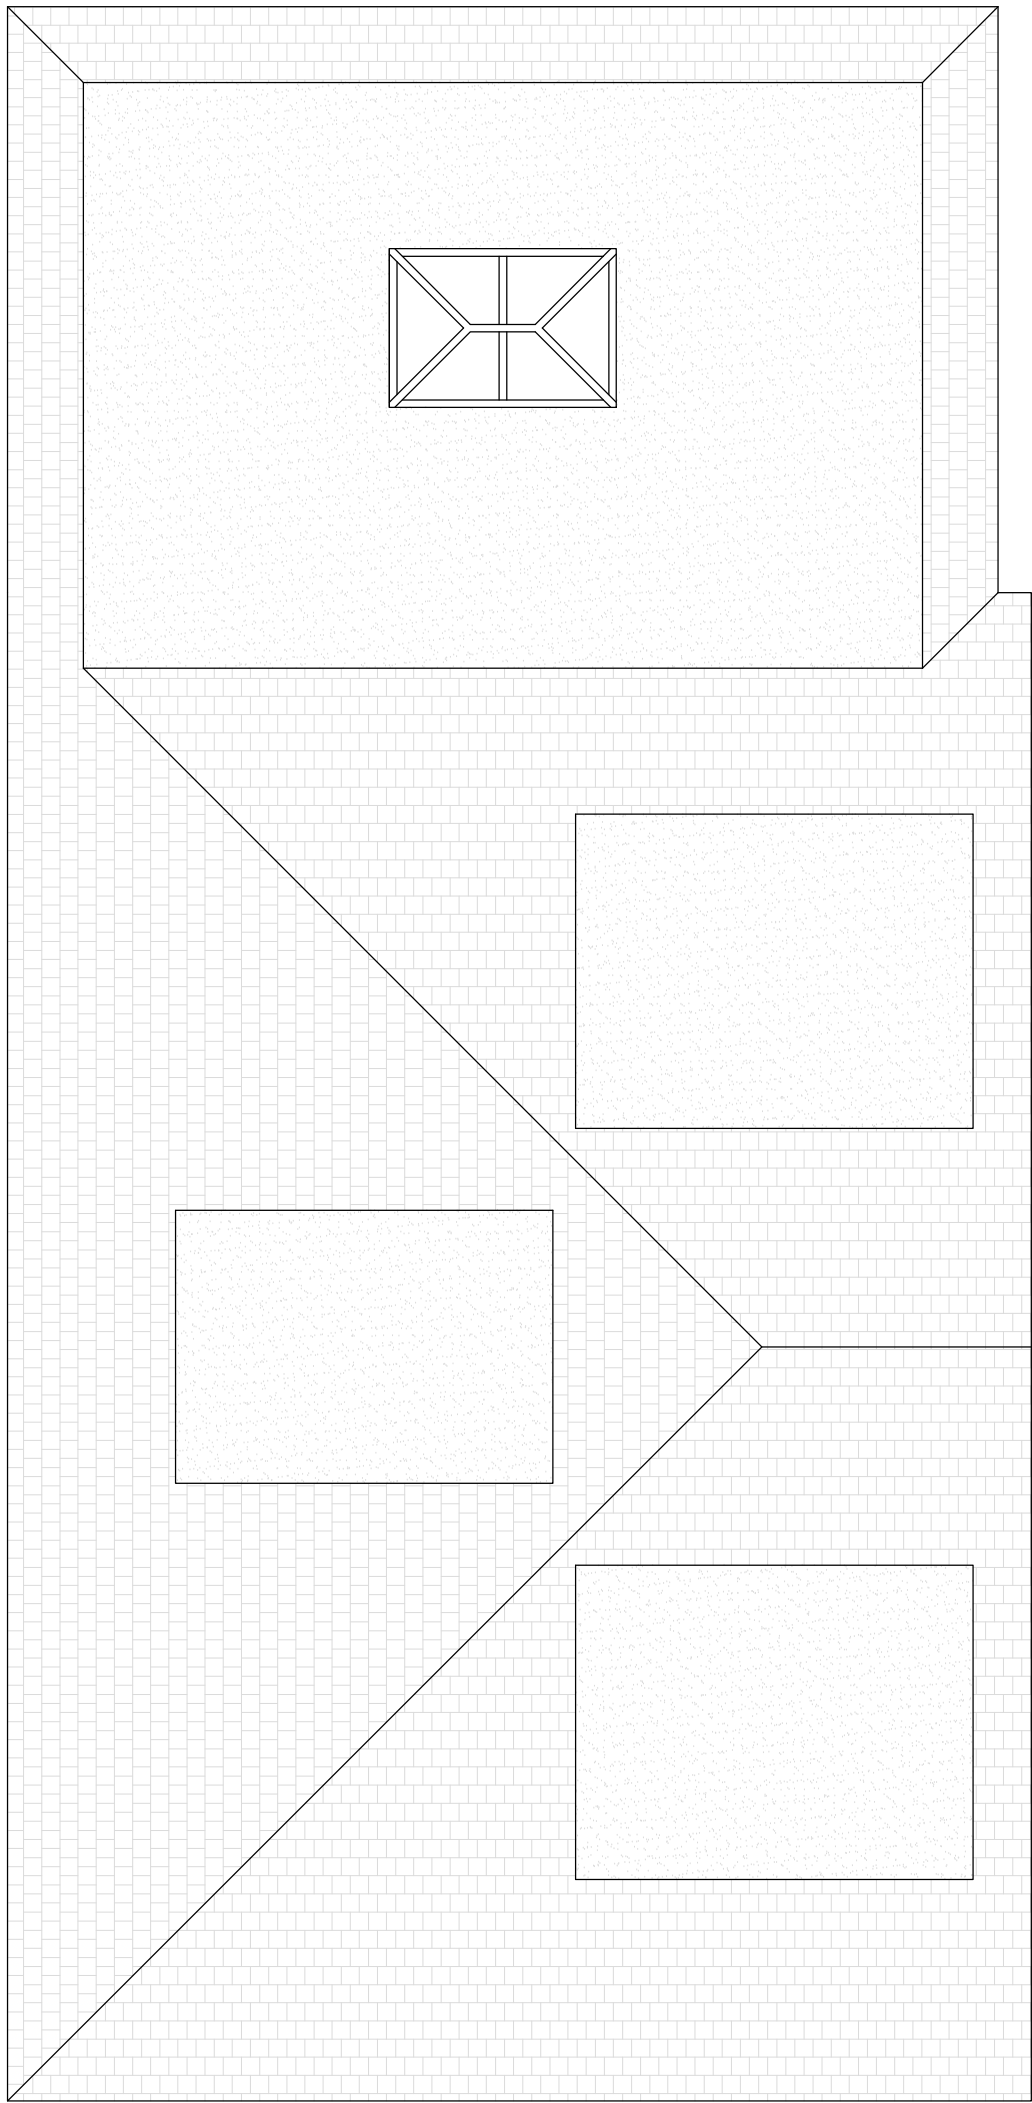

Existing Roof Plan
1:50

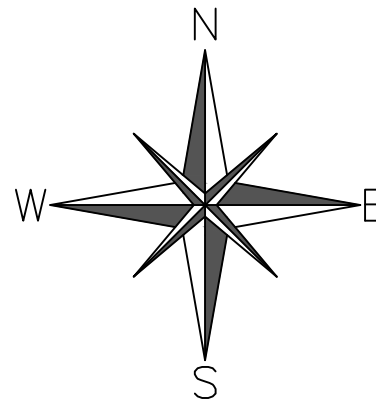

Location Plan
1:500
OS 100047474



Drawing
Technical

info@drawingtechnical.co.uk
07845656848

Site Address: 42 Shillinglee
Waterlooville
Hampshire
PO7 5RW

Drawing Title: Existing
Floor Plans &
Elevations

Client Name: Mrs Elizabeth Goodwin

Job No. DT201 Scale A1 Date 17/10/2022

Revision A Drawing No. 1 Drawn By LA

Drawing Notes

The contents of this drawing are copyright to Drawing Technical and may not be altered, copied or reproduced without written consent.

Contractor must verify all dimensions and report any discrepancies before putting work in hand.

Drawings for PLANNING purpose only and hence do not scale from this drawing.

Rev	Description	Date

