



APP/22/00726


K Rend, Silicone Scraped Texture
Colour: Champagne

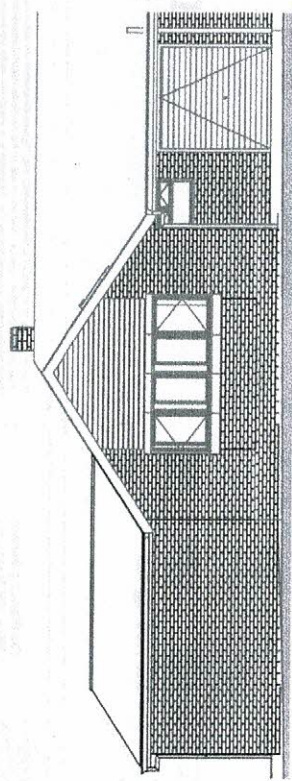


EAST ELEVATION
1 : 100

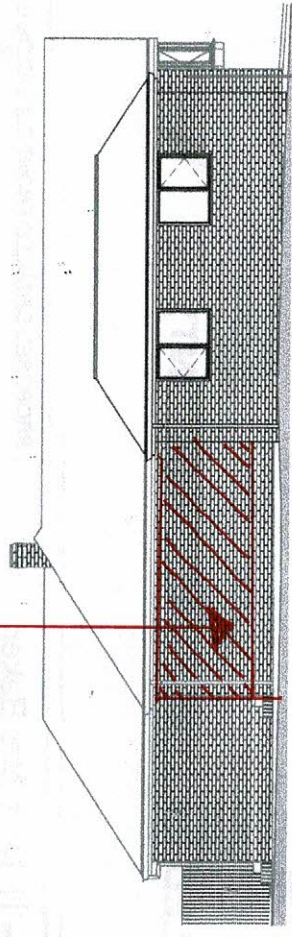


SOUTH ELEVATION
1 : 100

 

VISUAL SCALE 1:100 @ A3

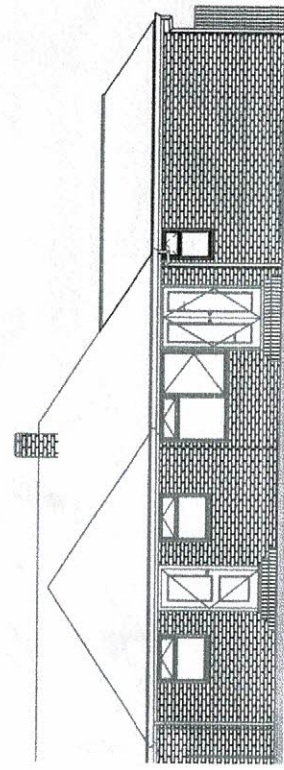

WEST ELEVATION
1 : 100

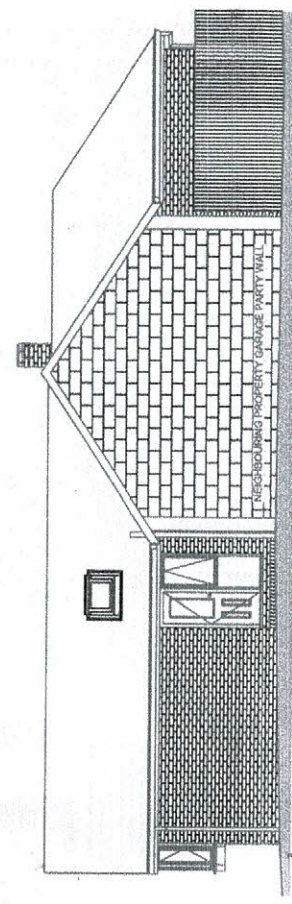

NORTH ELEVATION
1 : 100

PROPOSED EXTENSION NOT SEEN FROM THE NORTH



The Planning Service
Office, 135 North Lane
Canfield, Watercroule
Hampshire PO8 9RL
T: 023 92 597364
F: 0845 519 1103
E: info@theplanningservice.co.uk

Scale is correct when printed to the stated ISO size. Printed dimensions are to be used in preference to scaled sizes and all dimensions must be checked on site by the contractor before commencing work. All dimensions are in millimeters unless otherwise stated. The contractor is to ensure the works are inspected and completed to the satisfaction of the local authority. Compliance with building regulations is not to be assumed.

No deviation from this drawing will be permitted without the prior written consent of the designer. Under the provisions of the copyright act 1988, the copyright of this drawing and the work contained therein remains the property of the designer (the planning service), and may not be reproduced in any form whatsoever without prior written consent.

Under the construction (design and management) regulations 2015 (CDM2015) all design work for both residential and commercial development are to conform to these regulations. E&EO.

Mr & Mrs Baker
81 Greenfield Crescent
Hordean PO8 9EN

PROPOSED ELEVATIONS

Project number	179.1 (2-1)	P002
Date	15/02/2016	
Drawn by	JJ	
Status	Planning	Scale 100% @ A3
		1 : 100