


Dwg. No.: SMT020009		PROJECT: PROPOSED ALTERATIONS AND SUMMER HOUSE AT 12 MEADOWLANDS, HAVANT, HAMPSHIRE PO9 2RP		Rev'd		Revision number	Issued by	Date
DATE: Sept. 2022								
SCALE: 1:50 @ A3								
DRAWN BY: ST								
CHECKER:		CLIENT: Sean Hildrew						
COPYRIGHT .. The copyright of this document lies with SMT Building Design Services Ltd. No use or copying of this document or part of the document, shall be permitted without prior written consent of SMT Building Design Services Ltd, other than for the purpose of copying for internal documentation and for the client use." SMT Building Design Services Ltd		TITLE: PROPOSED NORTH ELEVATION SHOWING THE SHED AND CANOPY ROOF						
SMT SMT Building Design Services Ltd Tel: (+44) 7738 437 899 E-mail address: simon@smtdsl.co.uk		PLANNING						

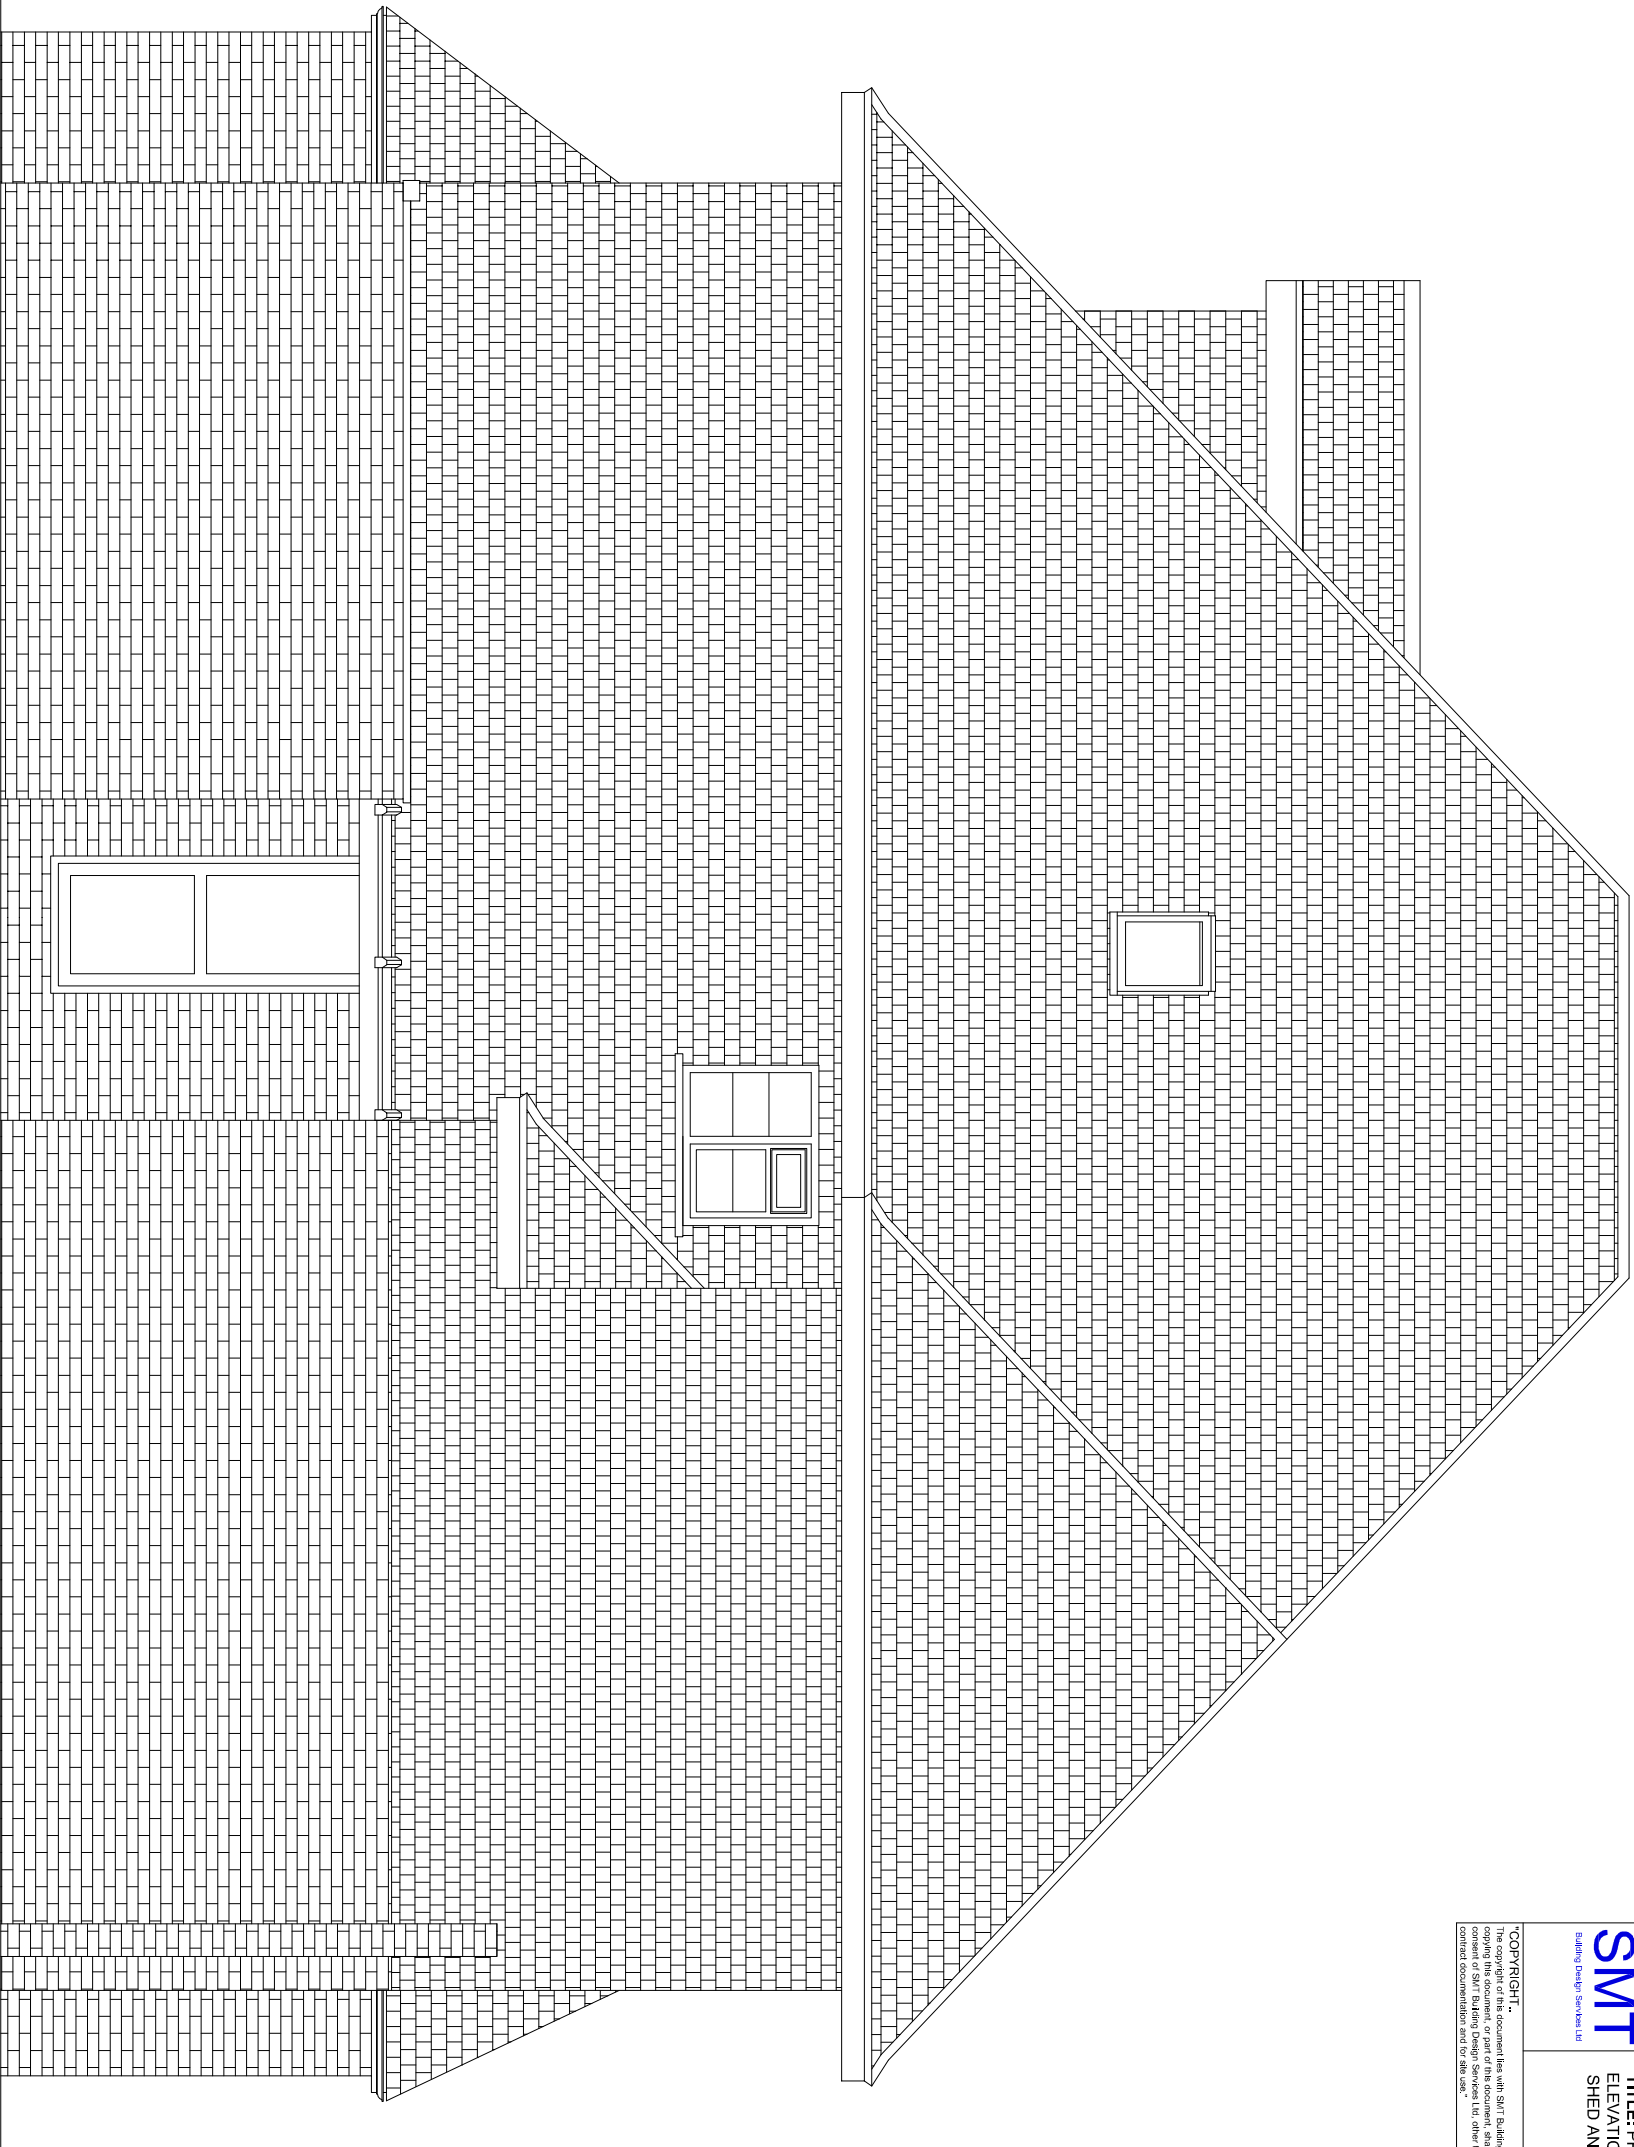

North Elevation - Including Shed and Canopy Roof