

1 PROPOSED GROUND FLOOR PLAN  
Scale: 1:50


PLANNING

**LEVEL DATUM**  
Levels are based on Temporary Bench Mark (TBM)  
located on Station B, Value = 50.00m

**NOTES**

1. All dimensions and levels to be checked on site by contractor prior to fabrication/construction.  
2. This drawing is to be read in conjunction with all relevant consultant's and/or specialist's drawings and documents. Any discrepancies or variations are to be notified to SurveyCloud Ltd before the affected work commences.  
3. This drawing and the copyrights and patents therein are the property of SurveyCloud Ltd and may not be used or reproduced without prior consent.

| KEY  |                       |                                 |
|------|-----------------------|---------------------------------|
| A    | Approximate           | LB Litter Bin                   |
| AB   | Air Brick             | LP Lamp Post                    |
| AC   | Arch Crown Height     | LTB Lighting Bollard            |
| Agg  | Aggregate             | MH Manhole                      |
| AS   | Arch Spring Height    | MK Marker Post                  |
| Asph | Asphalt               | MPO Metal Post                  |
| B    | Bollard               | NP Name Plate                   |
| BB   | Belisha Beacon        | OH Overhead Cable               |
| BH   | Borehole              | OHb Overhead Building           |
| Bpav | Brick Pavers          | OHE Overhead Electric Cable     |
| BIG  | Back Inlet Gully      | OHT Overhead Telecom Cable      |
| BRW  | Brick Wall            | PB Post Box                     |
| BS   | Bench Seat            | PM Parking Meter                |
| C    | Ceiling Height        | PO Post                         |
| C/up | Ceiling Slopes Up     | PWL Parapet Wall Level          |
| CF   | False Ceiling Height  | RB Removable Bollard            |
| CH   | Ceiling Hatch         | RE Rodding Eye                  |
| CL   | Cover Level           | RG Road Gully                   |
| Cob  | Cobbles               | RL Ridge Level                  |
| Conc | Concrete              | RPO Reflective Post             |
| Cpav | Crazy Paving          | RS Road Sign                    |
| Cpd  | Cupboard              | RWP Rainwater Pipe              |
| CPO  | Concrete Post         | SH Window Sill to Head Height   |
| CPS  | Concrete Paving Slabs | SP Soil Pipe                    |
| CWT  | Cold Water Tank       | SSL Structural Slab Level       |
| D    | Depth (metres)        | STN Survey Station              |
| DC   | Drainage Channel      | SVP Soil Vent Pipe              |
| DH   | Door Head Height      | SWIC Surface Water IC           |
| DPC  | Damp Proof Course     | TCB Telephone Call Box          |
| EL   | Eaves Level           | TFL Top Fence Level             |
| EP   | Electric Pole         | TL Traffic Light                |
| ER   | Earth Rod             | TLCB Traffic Light Control Box  |
| FB   | Fixed Bollard         | Tmac Tarmac                     |
| FFL  | Finished Floor Level  | TP Telegraph Pole               |
| FH   | Fire Hydrant          | Tpav Tactile Paving             |
| FL   | Flood Light           | TPO Timber Post                 |
| FP   | Flag Pole             | TWL Top Wall Level              |
| FPO  | Fence Post            | U Unknown                       |
| FRL  | Flat Roof Level       | UB Underside of Beam Height     |
| FWIC | Foul Water IC         | Ubox Underside of Boxing Height |
| G    | Gully                 | UD Underside of Ducting Height  |
| GM   | Gas Meter             | UP Underside of Pipe Height     |
| GP   | Gas Pipe              | US Underside                    |
| GPO  | Gate Post             | UTL Unable to Lift              |
| H    | Height (metres)       | VP Vent Pipe                    |
| HB   | Hinged Bollard        | WAC Window Arch Crown Height    |
| HWC  | Hot Water Cylinder    | WAS Window Arch Spring Height   |
| IC   | Inspection Cover      | WH Window Head Height           |
| ID   | Invert Depth          | WL Water Level                  |
| IL   | Invert Level          | WM Water Meter                  |
| JB   | Junction Box          | WP Water Pipe                   |
| KIG  | Kerb Inlet Gully      | WS Window Sill Height           |
| L    | Level                 | WSV Water Stop Valve            |

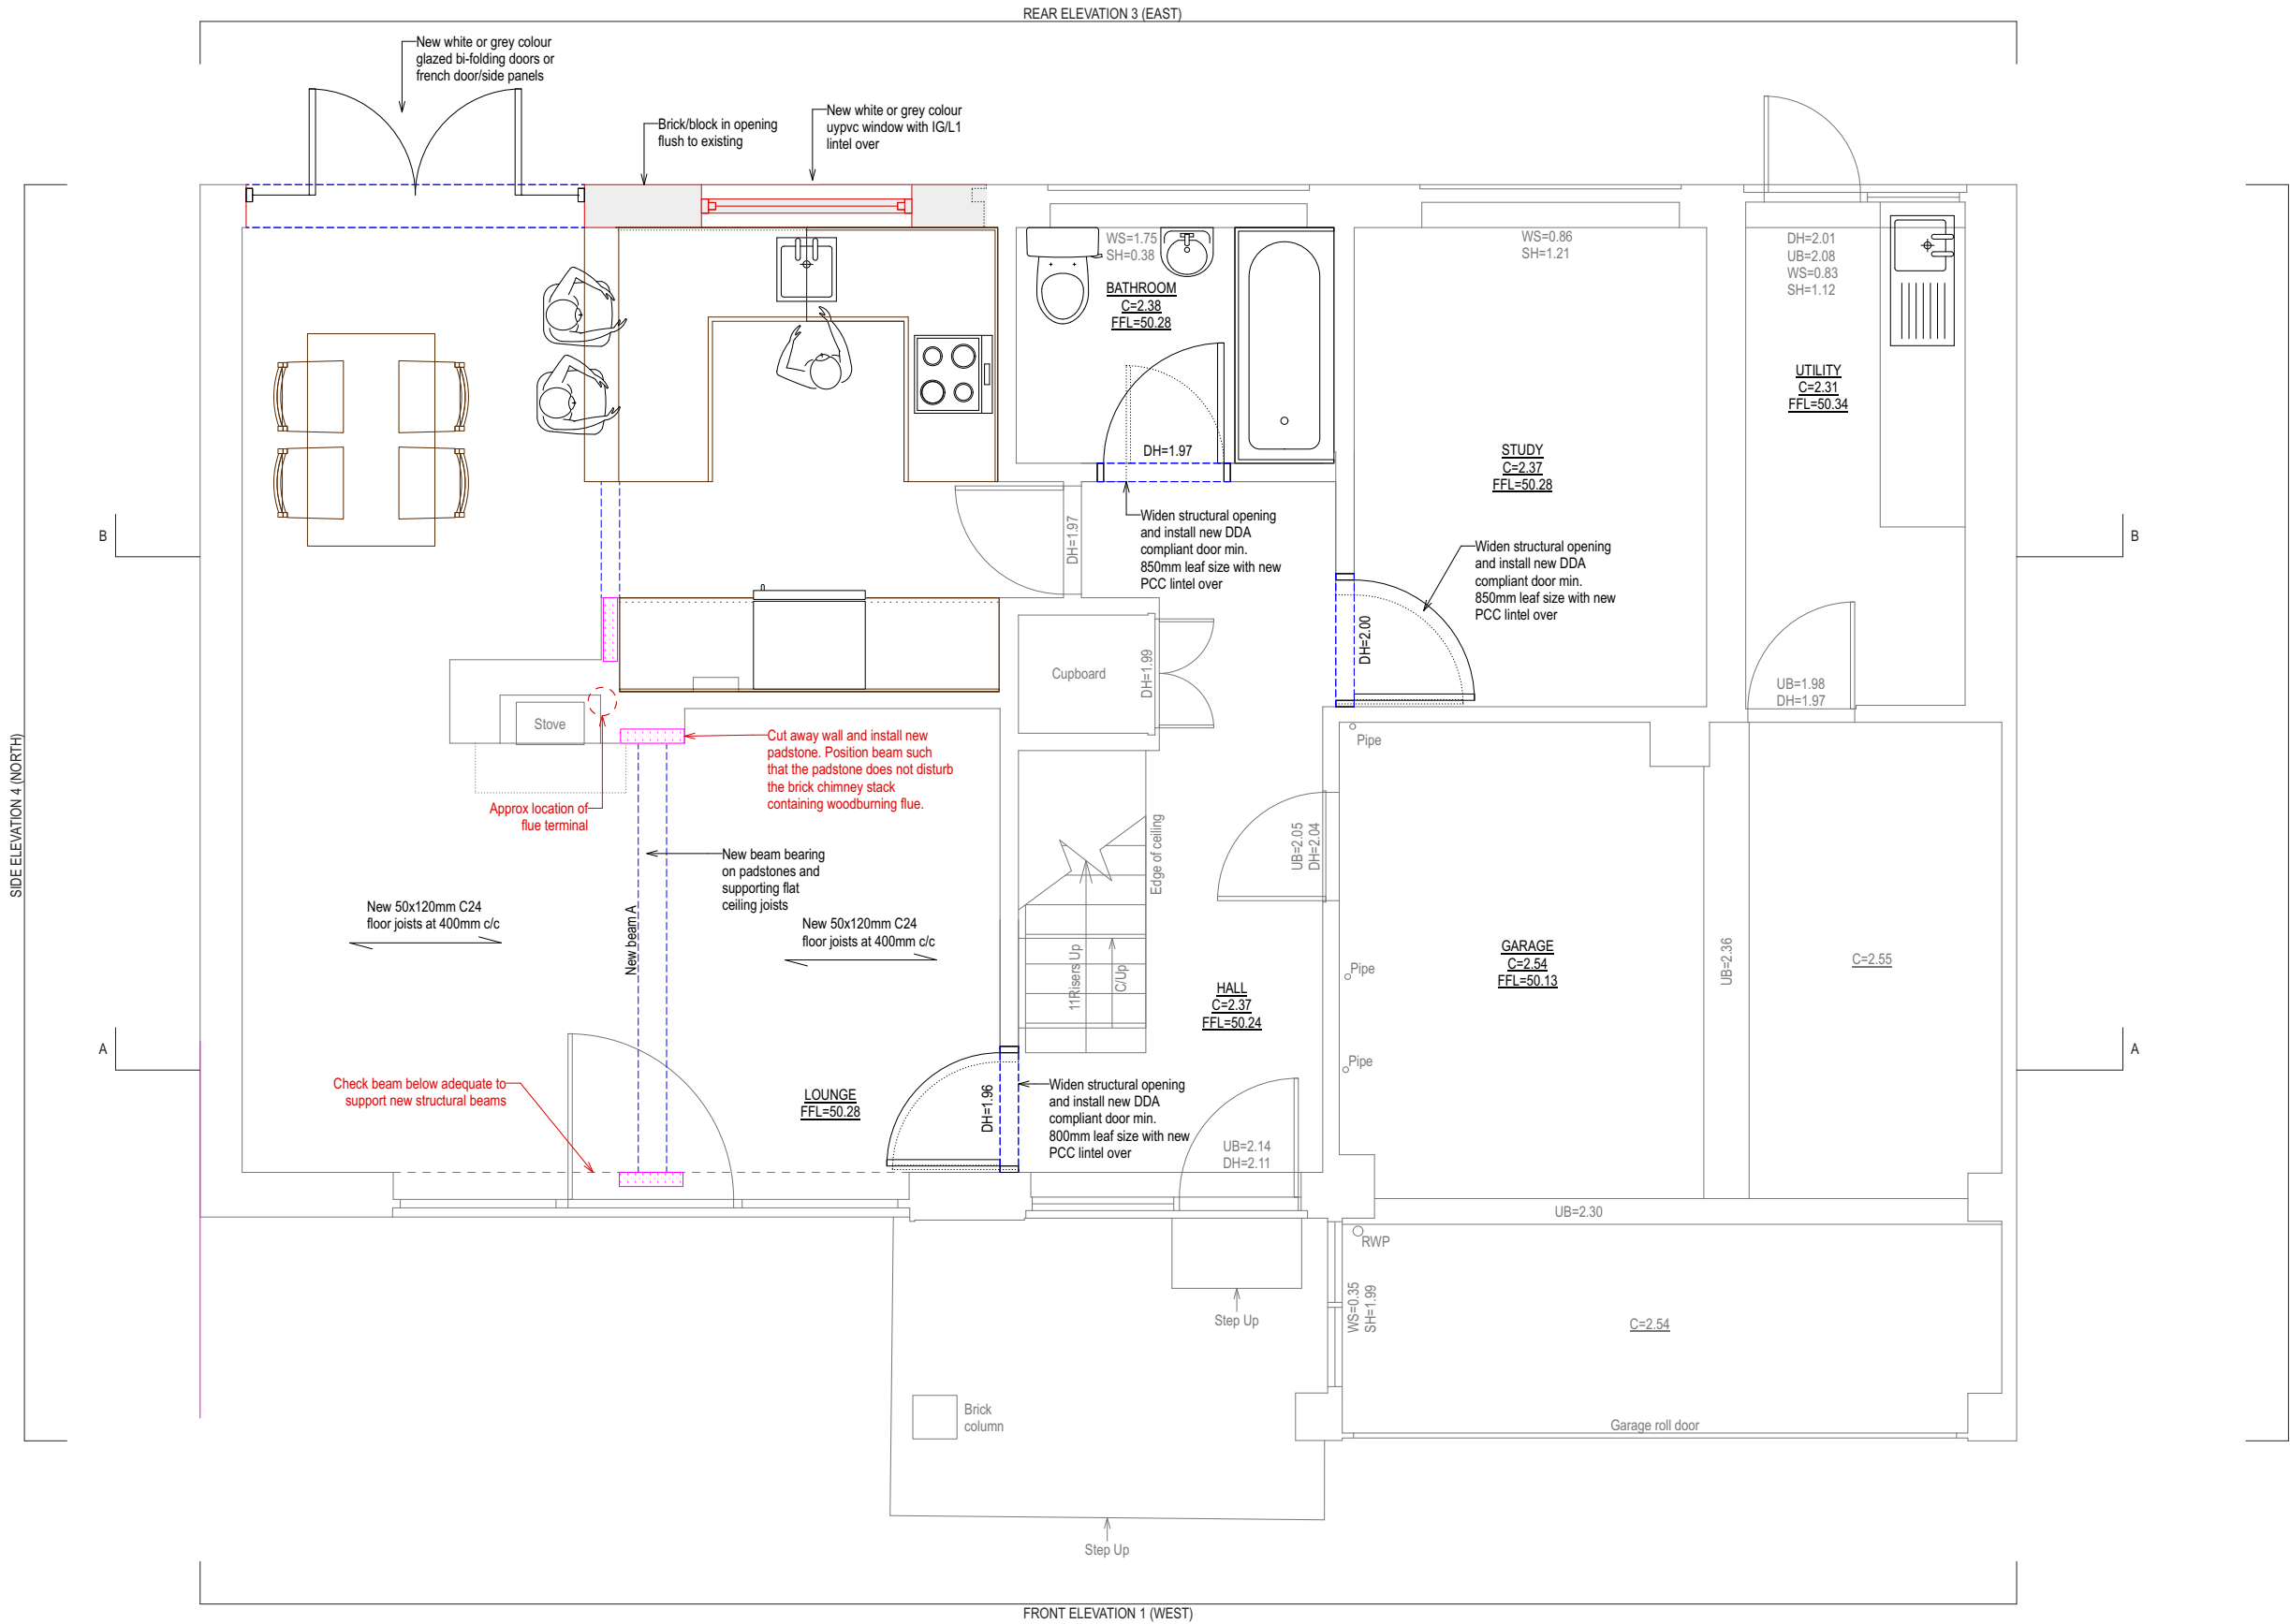

| Revision   | Comment          | Date               |
|---|------------------|--------------------|
| Client<br>MR & MRS WILDING   |                  |                    |
| Project<br>54 HURSTVILLE DRIVE<br>WATERLOOVILLE<br>HAMPSHIRE PO7 7NE                                                                                    |                  |                    |
| Title<br>PROPOSED GROUND FLOOR PLAN   |                  |                    |
| Drawing Number<br>SD22629-PP1.1   | Revision<br>A    | Status<br>PLANNING |
| Scale<br>AS SHOWN   | Sheet Size<br>A3 | Drawn By<br>DW     |
| Date<br>JULY 2022   |                  |                    |
| <br>Winnow Barn<br>Claypit Lane<br>Froxfield<br>Hampshire GU32 2DW |                  |                    |
| Phone 07900 808 808<br>Office 01730 262 485<br>mail@surveycloud.co.uk<br>www.surveycloud.co.uk                                                          |                  |                    |