




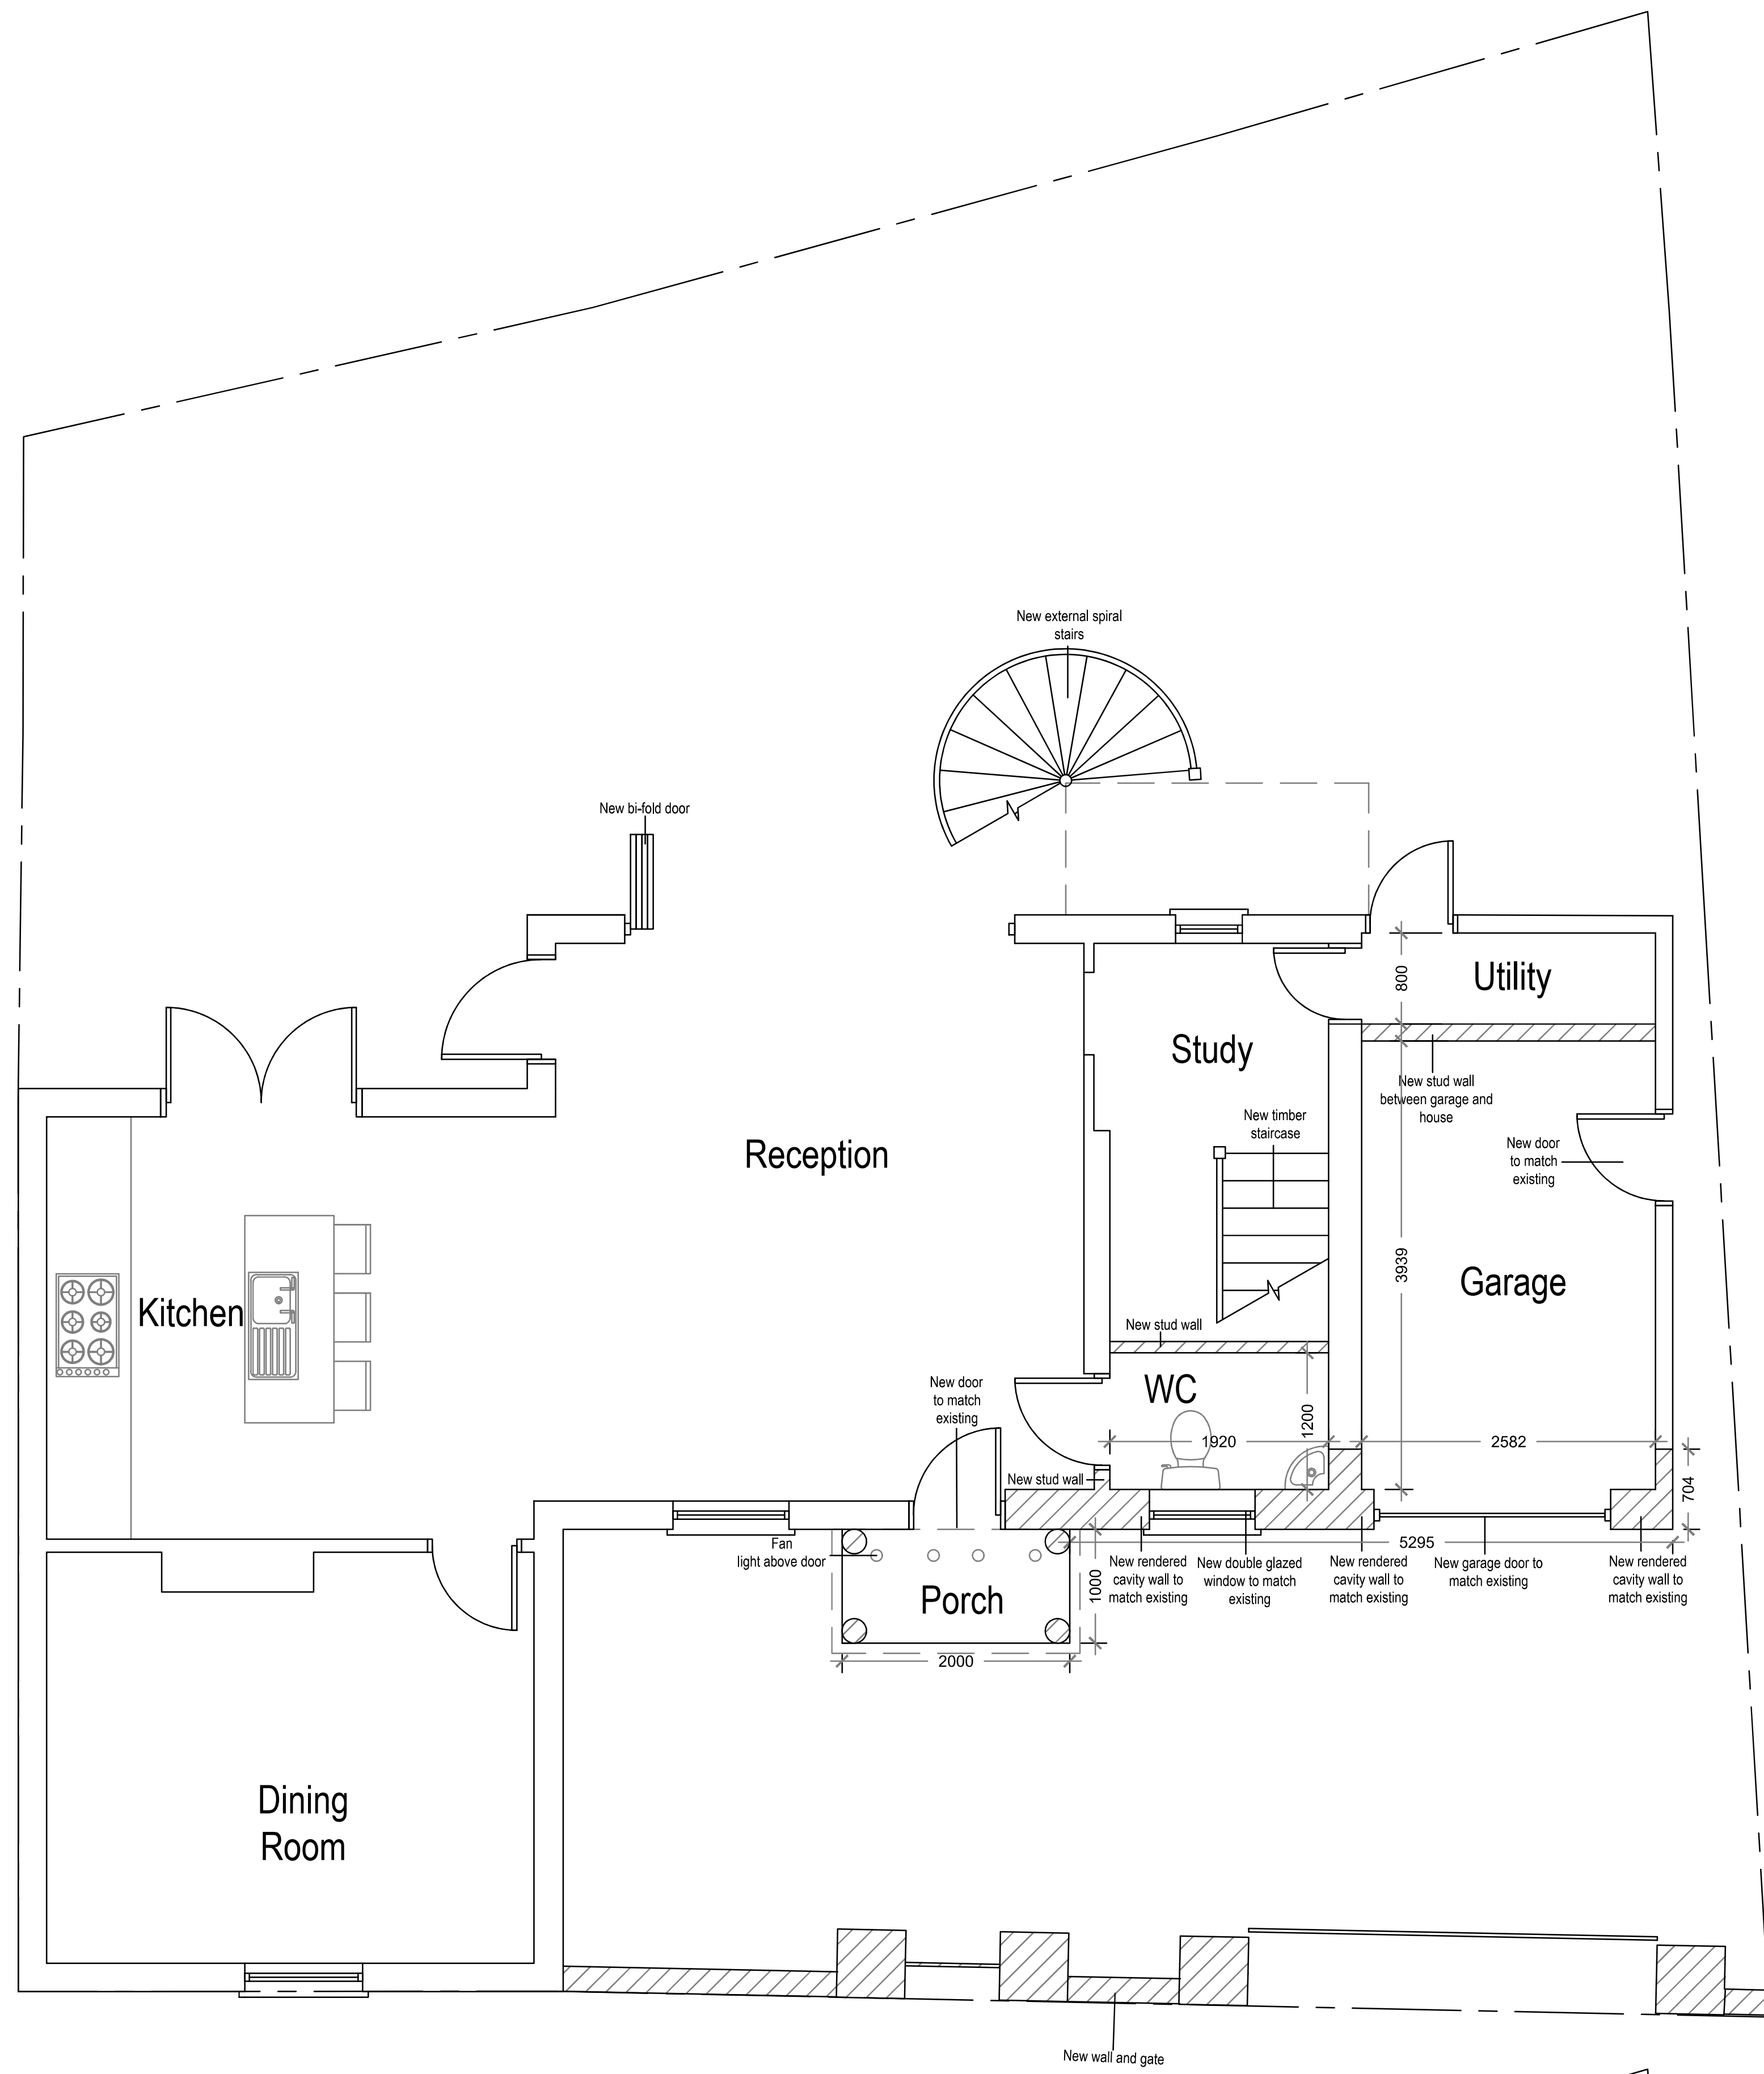

Proposed Ground Floor Plan
Scale 1:50

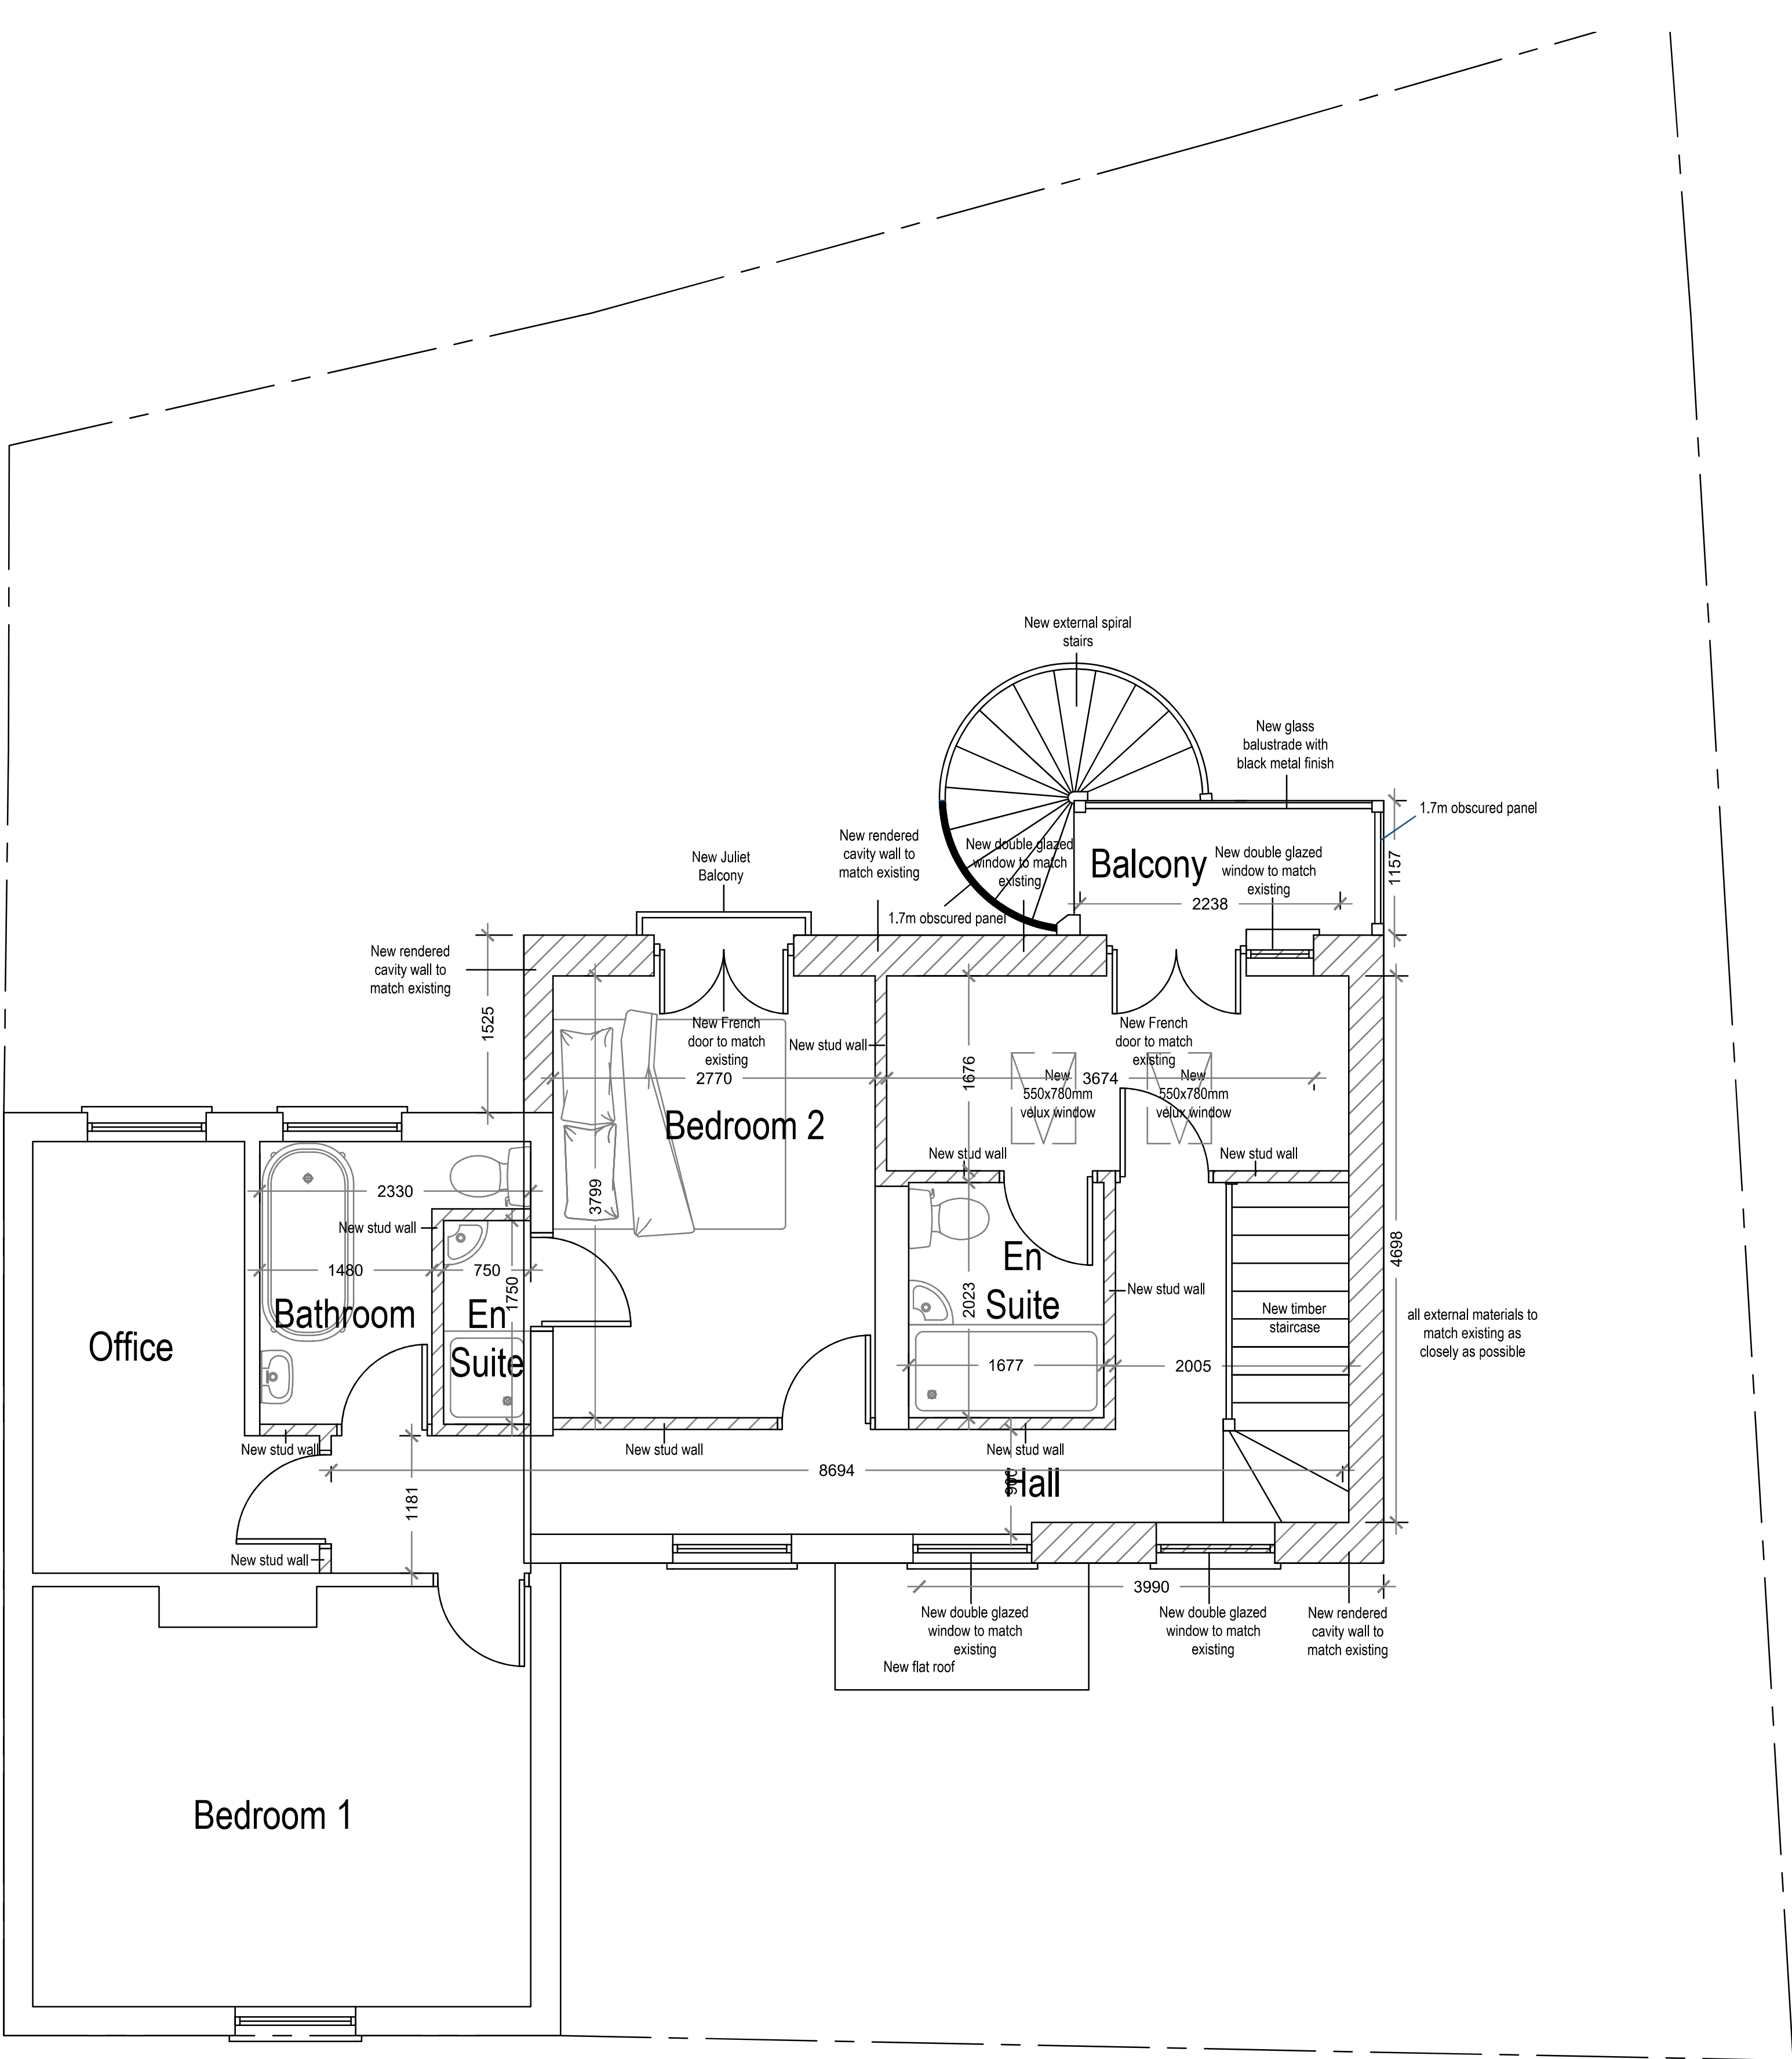

Proposed First Floor Plan
Scale 1:50

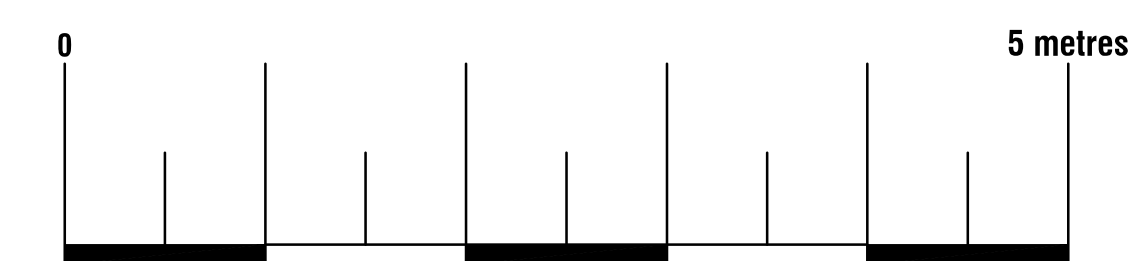

Arkiplan 74 Cardiff Road, CF15 7QE • Enquiries@ArkiPlan.co.uk			
Site	16 Southleigh Road, Havant PO9 2RS	Date	27.10.2022
		Sheet	22-1315 D04 REV 00
		Job	New Extension
Title Number	HP262911	Scale	As Shown@A1
		Title	As Shown