




Existing Existing Elevations

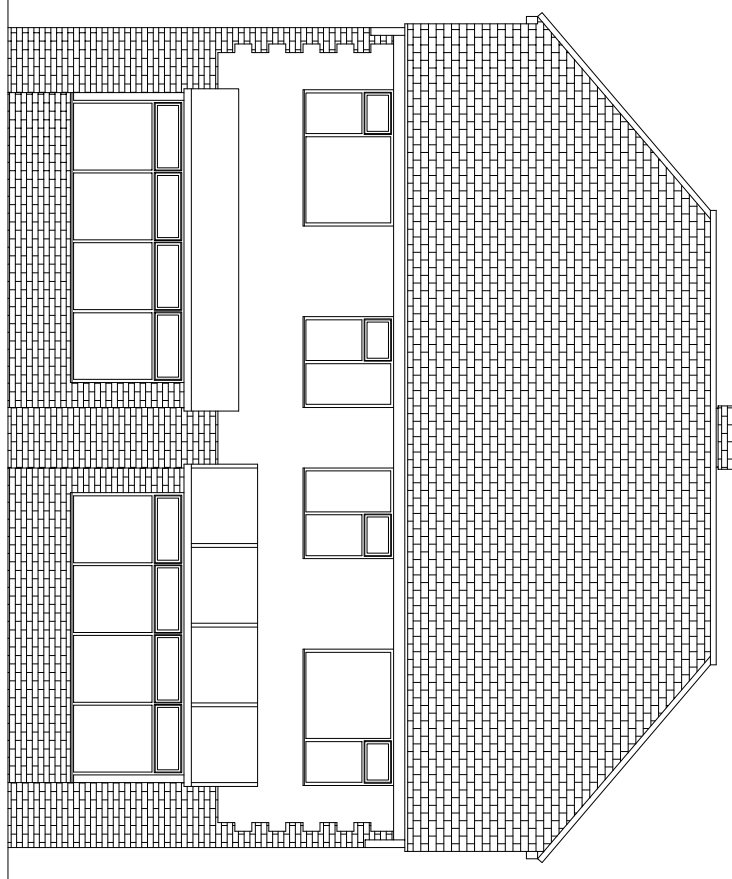

Rear Elevation

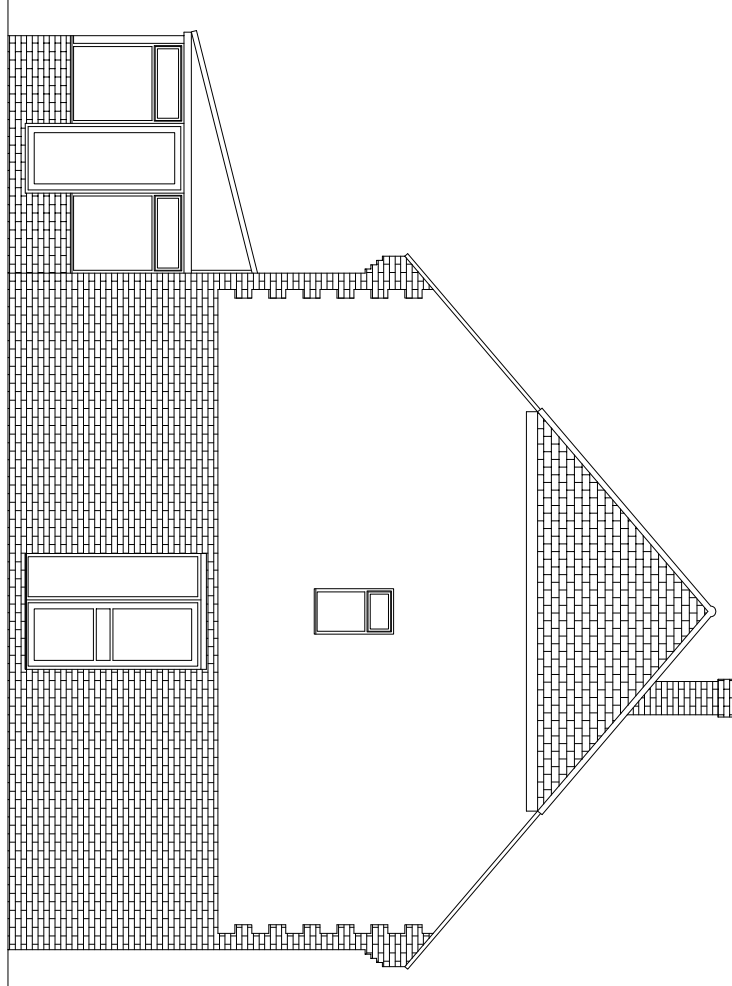


Side Elevation

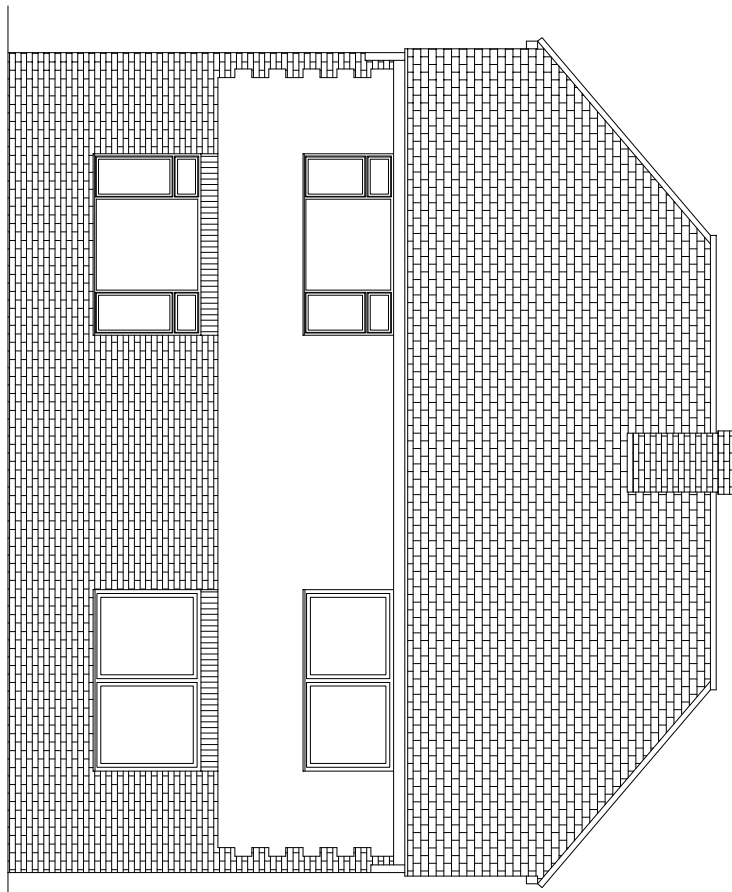


Front Elevation


Proposed Proposed Elevations

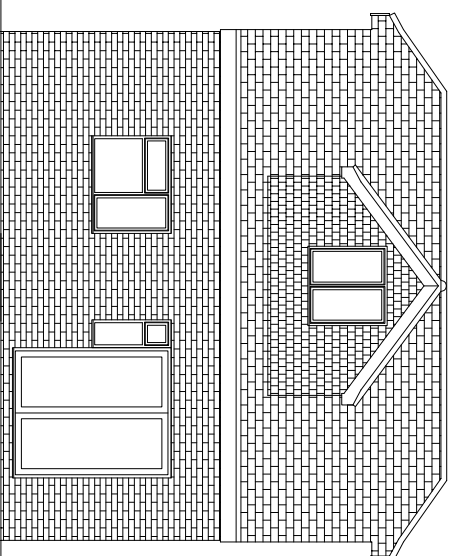


Rear Elevation

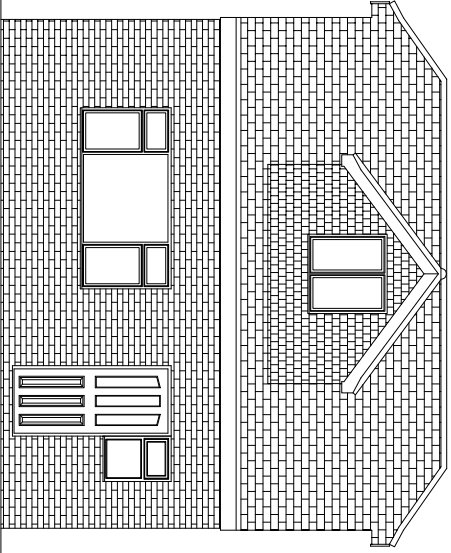


Side Elevation

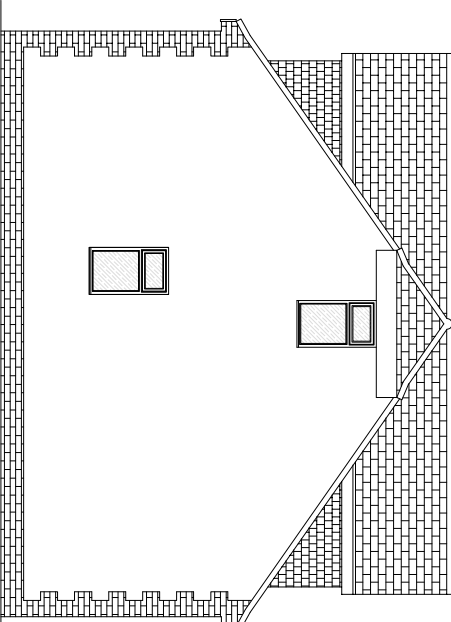


Front Elevation

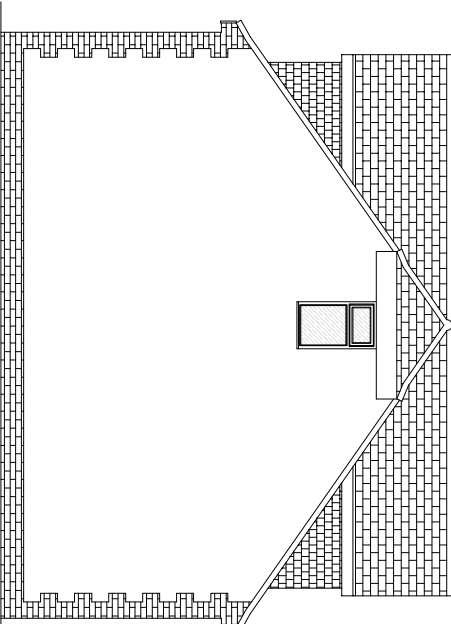

Rear Elevation

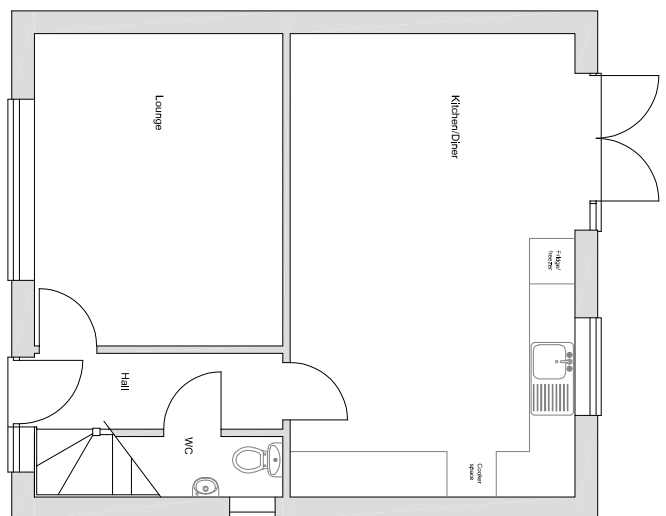


Ground Floor Plan

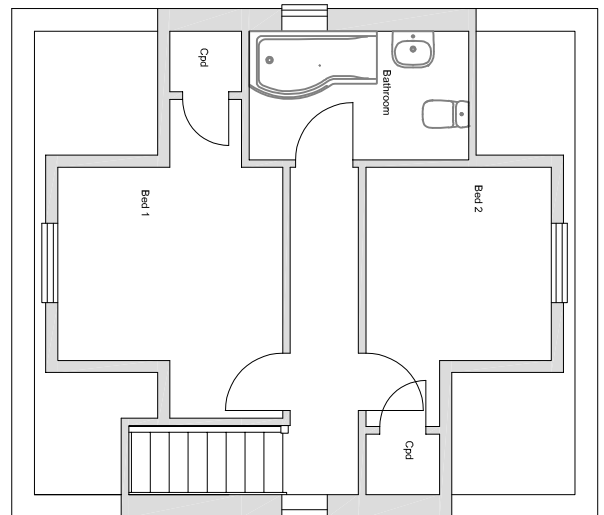


First Floor Plan


Existing Existing Elevations

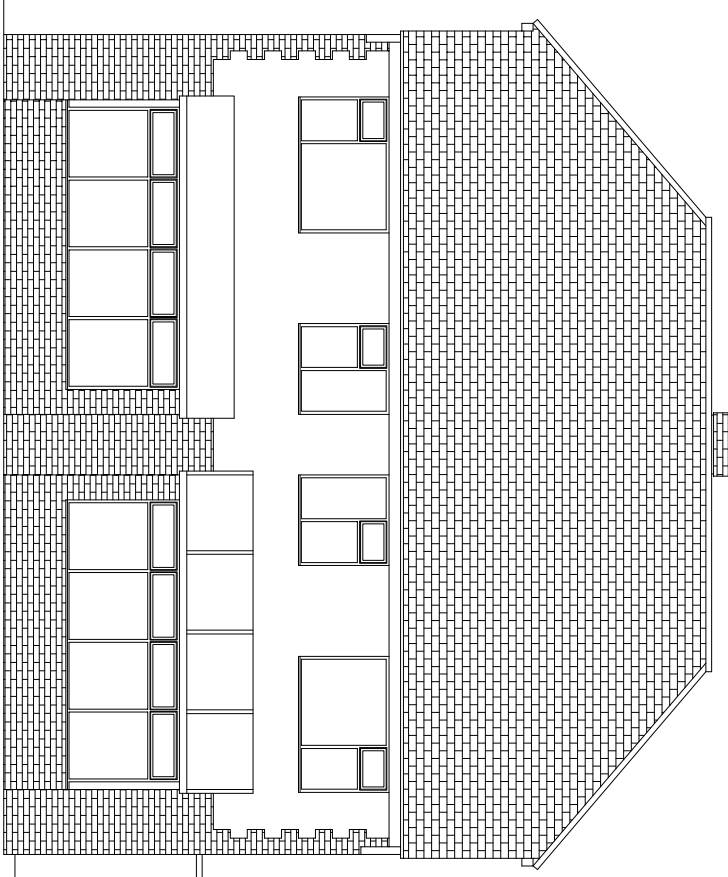


Rear Elevation

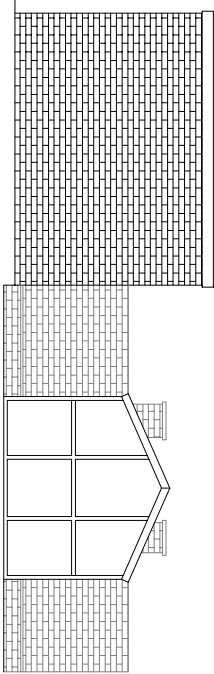


Side Elevation

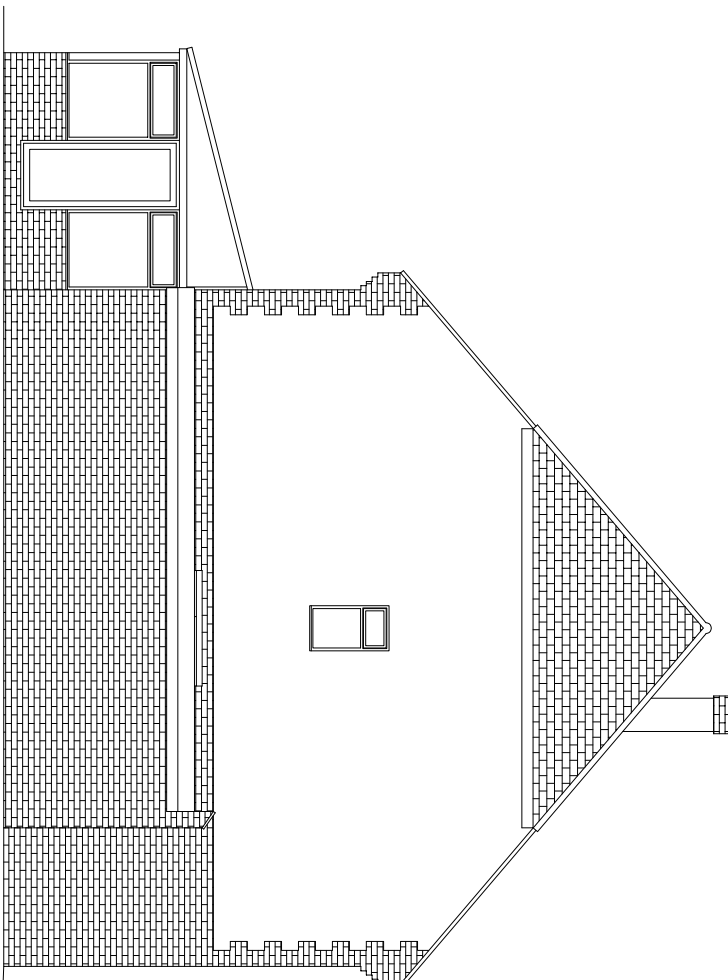

Front Elevation

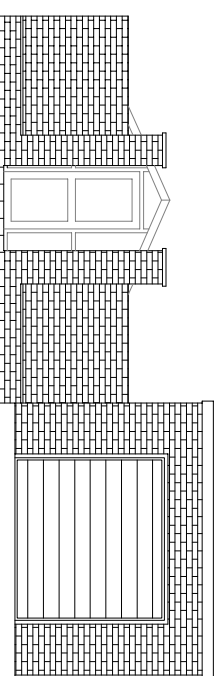


Rear Elevation

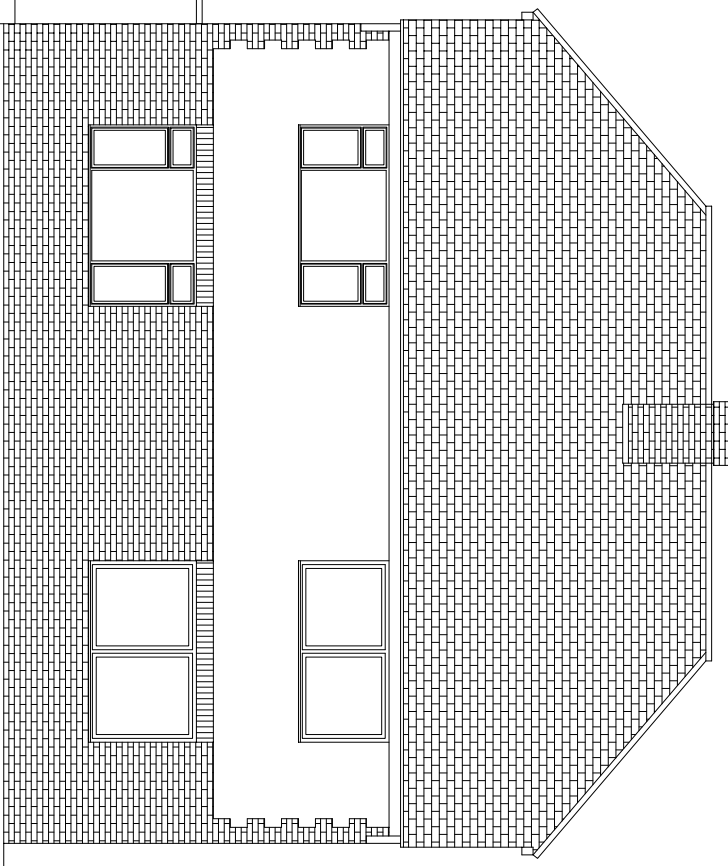


Side Elevation


Proposed Proposed Elevations

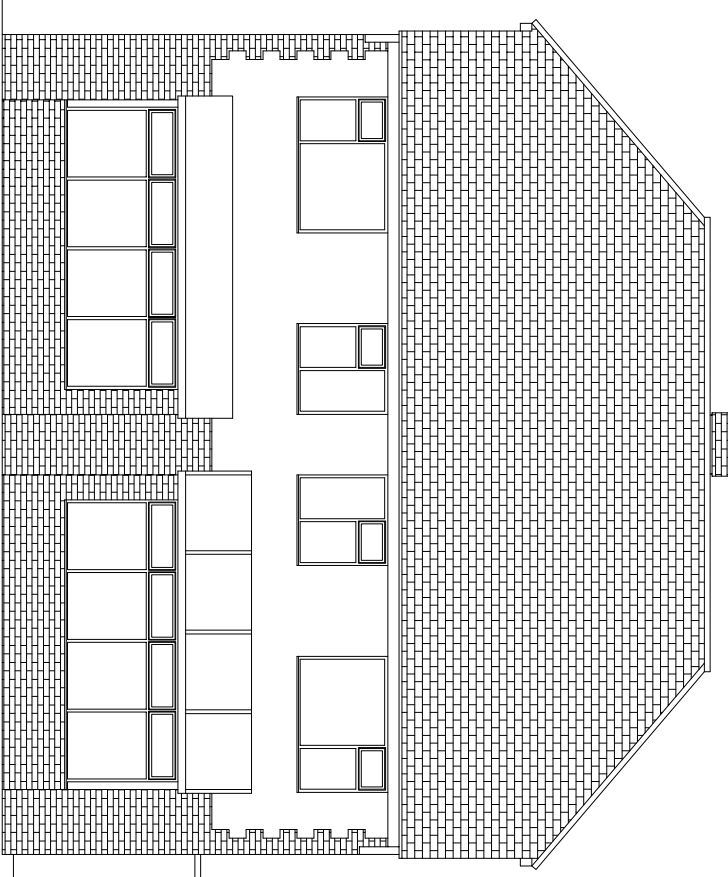


Rear Elevation

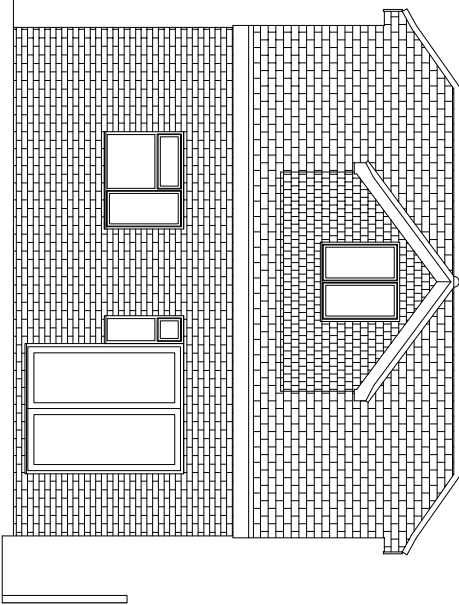


Side Elevation

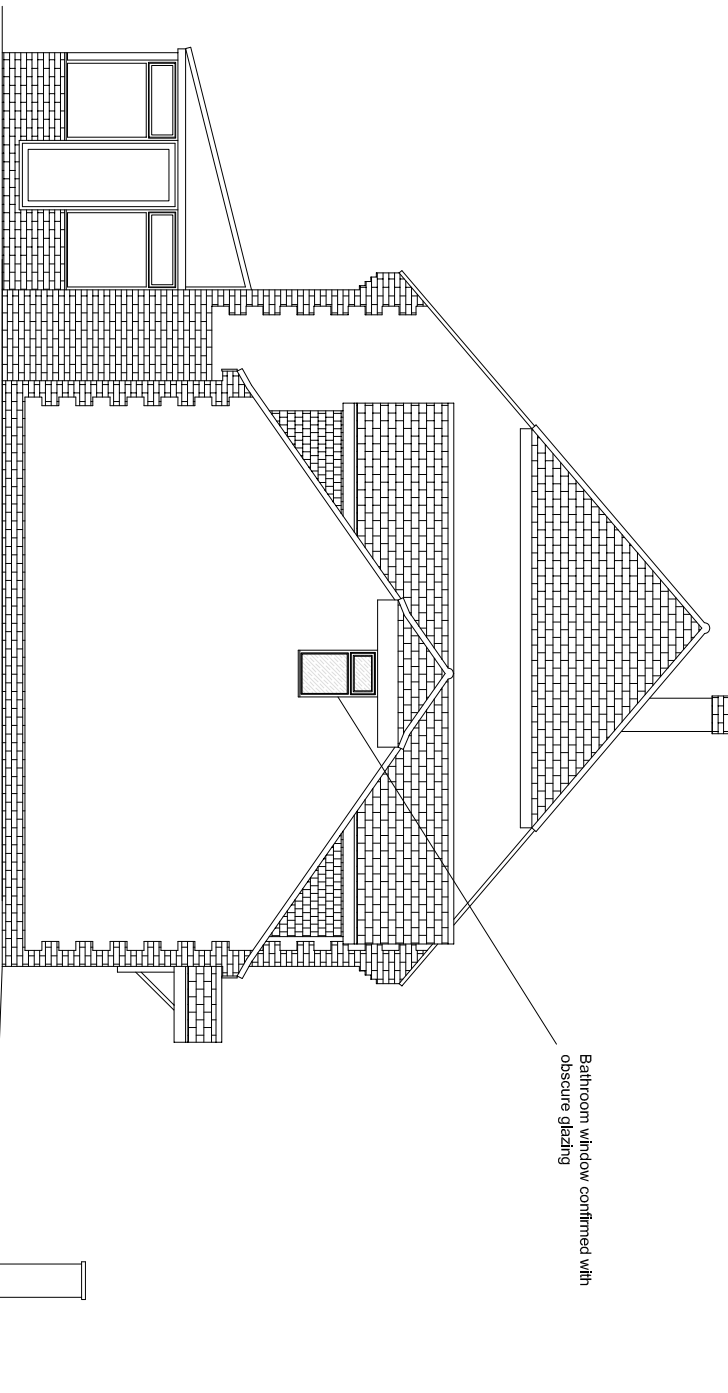

Front Elevation

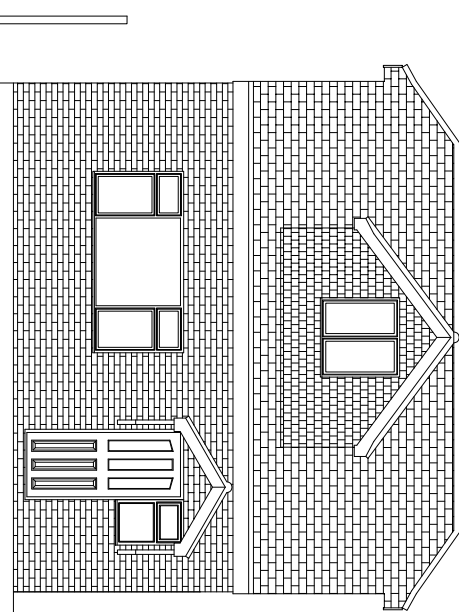

Rear Elevation

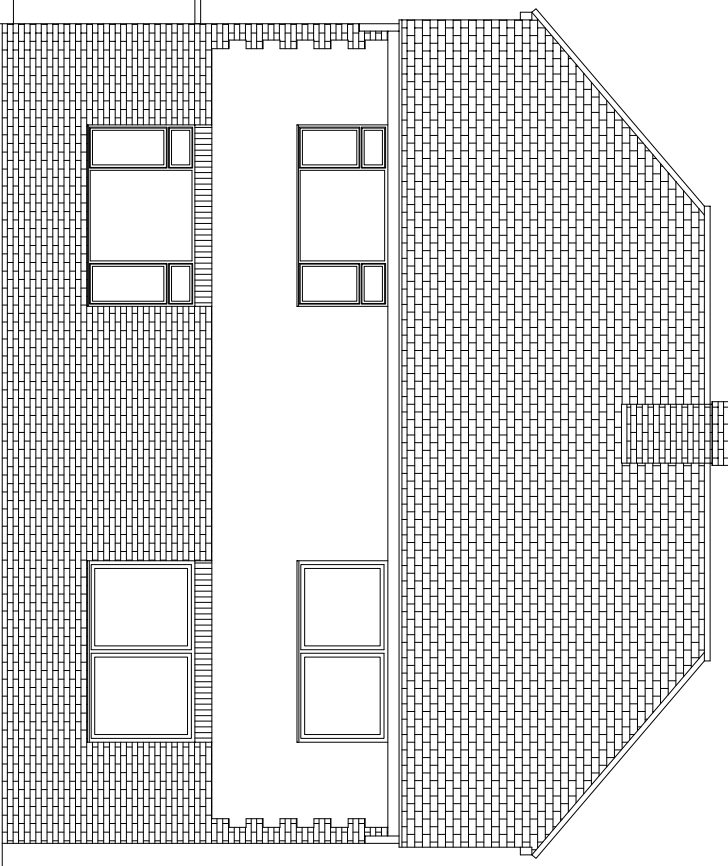

Side Elevation

Page No: 001/01/1028

DATE: Aug. 2022

SCALE: 1:100 @ A1

DRAWN BY:

CHECKED:

PROJECT: PROPOSED
APPLY FOR PLANNING
PLANNING AT 2A NORTH STREET,
BEDHAMPTON PO3 3HD

CLIENT: Mrs. JANE ANDERSON

TITLE: EXISTING AND
PROPOSED PLANS AND
ELEVATIONS

Drawn/checked by: [Signature]

Project/checked by: [Signature]

Author/checked by: [Signature]

Checker/checked by: [Signature]

DATE: 01/08/2022

DATE: 01/08/2022

RICS
Chartered Surveyors - Surveys Division
Tel: 01773 844 217 Email: advice@rics.org.uk

PLANNING