


NOTES:


Dimensions to be checked on site before commencing work. Any discrepancies shall be reported to the architect immediately.

Do not scale from these drawings except for planning purposes. Use figured dimensions only.


Where applicable this drawing is to be read in conjunction with other consultants' drawings.

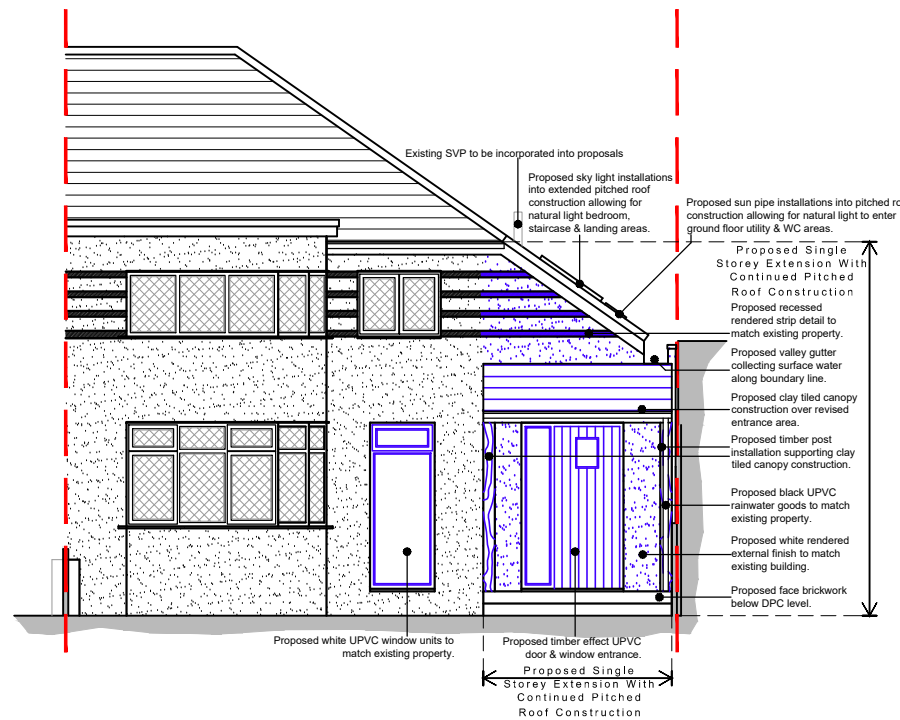


South west elevation scale 1:100

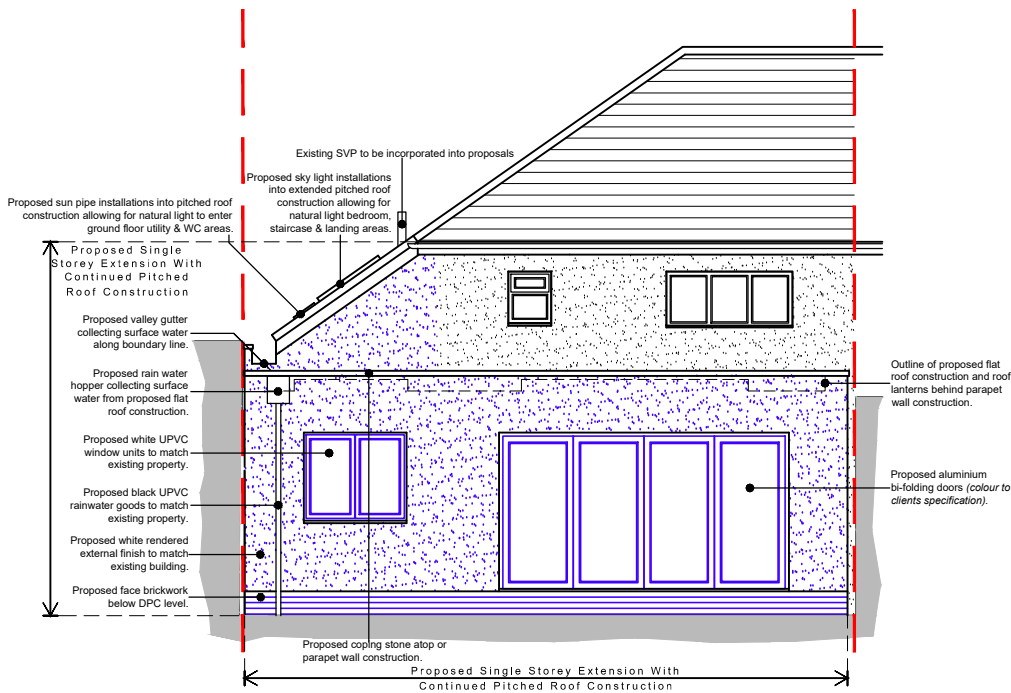

North east elevation scale 1:100

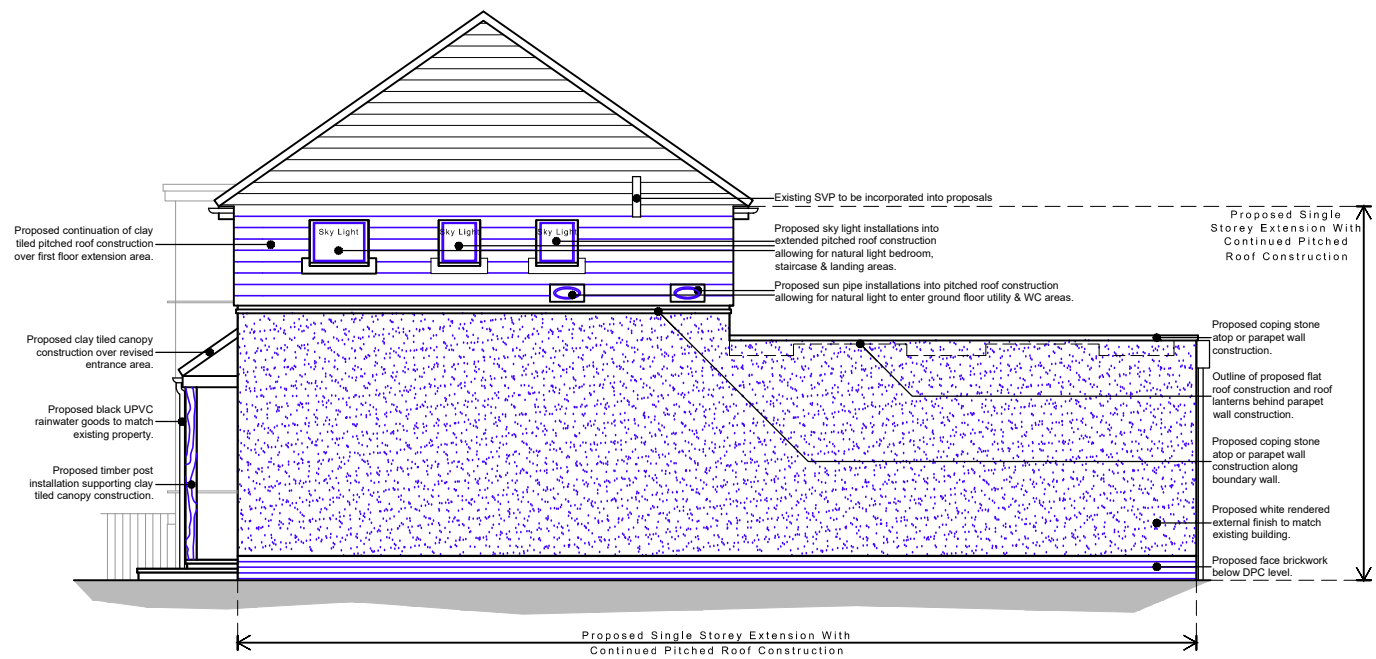

South east elevation scale 1:100

 

Existing walls Proposed walls Proposed structure

For MR & MRS SPENCER	Title ELEVATIONS AS PROPOSED	Office Tel: 01243 933732
Project PROPOSED EXTENSION & RENOVATION AT 152 HAMBLEDON ROAD, WATERLOOVILLE, HAMPSHIRE, PO7 6XA	Date JULY 2022	Email: admin@jb-architecturedesign.com
	Drawn SR	Web: www.jb-architecturedesign.com
	Scale as noted @ A3	
	Job Number PL 594.22	
	Drawing Number -04	
	Revision -	