



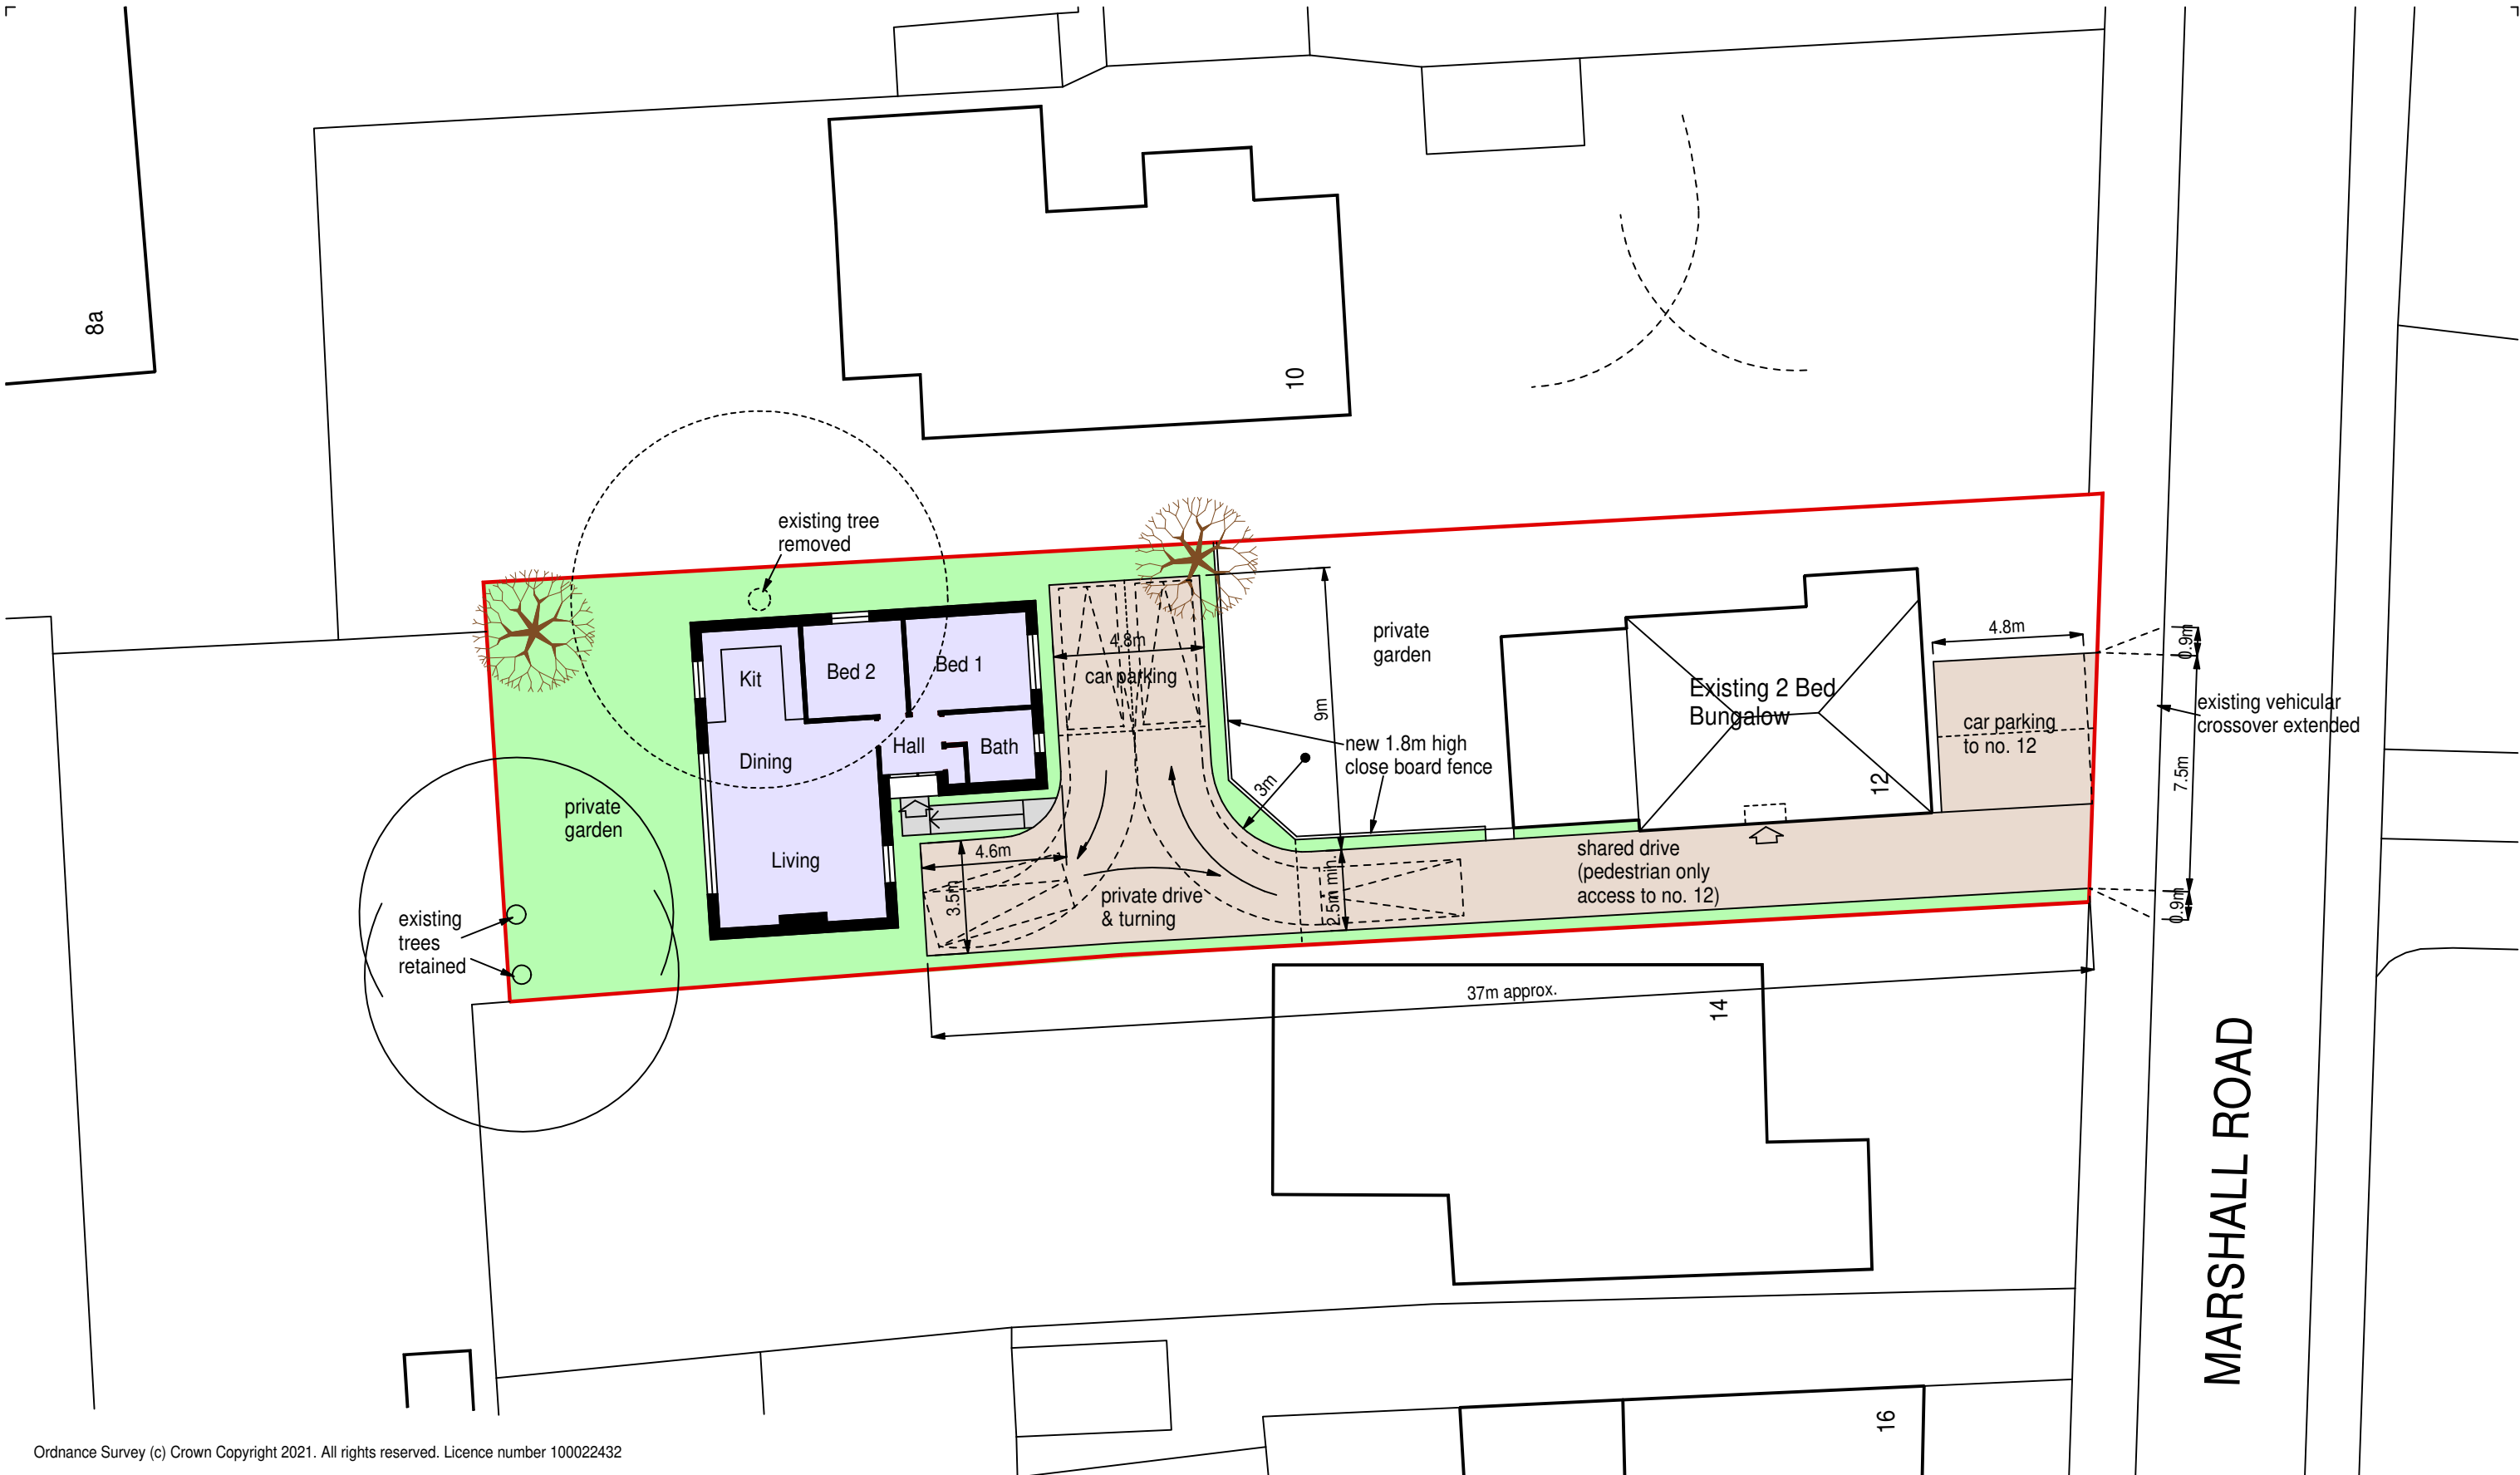

Ordnance Survey (c) Crown Copyright 2021. All rights reserved. Licence number 100022432

Proposed Site Plan 1:200

 

This drawing is the copyright of the Architect and must not be reproduced without permission, except by the Local Planning Authority for planning purposes. Figured dimensions to be taken in preference to scaled. Dimensions to be checked on site before work commences. No deviation from this drawing will be permitted without the prior written consent of the Architect. Ground floor slabs, foundations, structure, etc., and all work below ground is shown provisionally and inspection of ground conditions is essential prior to work commencing. Reassessment is essential when the ground conditions are apparent and redesign may be necessary in the light of soil conditions found. The responsibility for establishing the soil and subsoil conditions rests with the Contractor.	drawing	A - Turning area amended & key dimensions & turning shown. 08-06-22				
		revisions	date	scale(s)	sheet size	
	PROPOSED SITE PLAN	drawing no. 22108/111 A	rev. A	date JUN 2021	scale(s) 1/200	sheet size A3
	project	client MR & MRS WHIPP				
PROPOSED 2 BED BUNGALOW TO REAR OF 12 MARSHALL ROAD, HAYLING ISLAND HAMPSHIRE PO11 9NH		Jeffrey Douglas Chartered Architect				
		60a Simah Lane Hayling Island Hampshire PO11 0HH Tel: (023) 9246 8889 E-mail: jdo@jeffreydouglas.co.uk				