





Rear Elevation

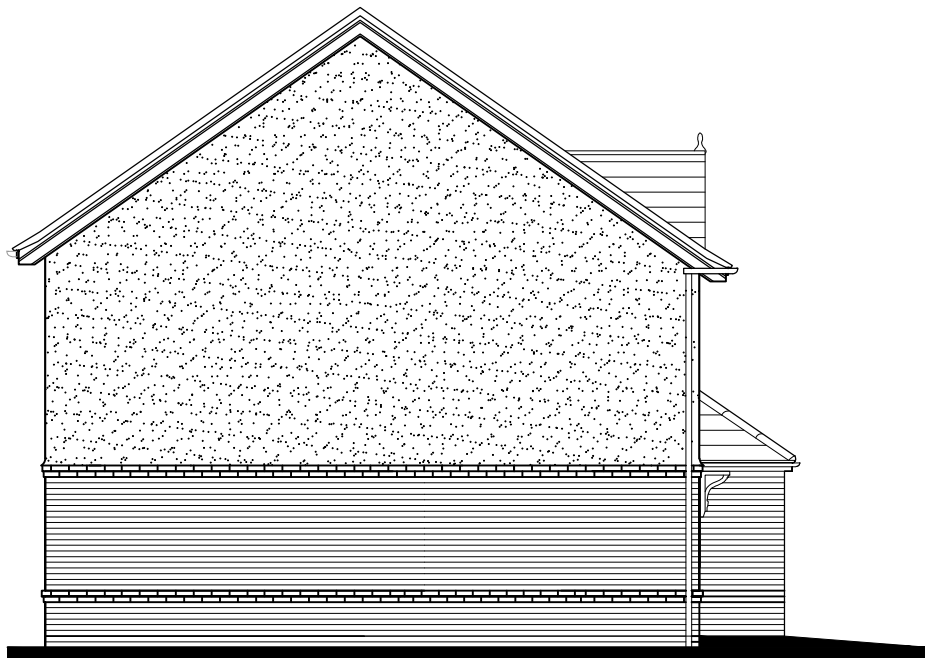


Side Elevation




Front Elevation

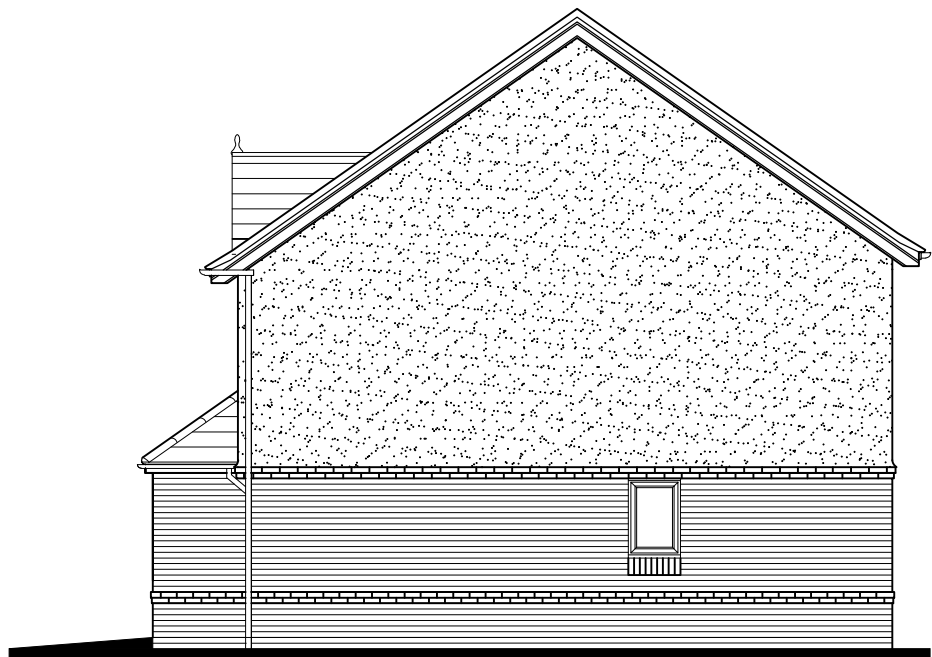

Side Elevation

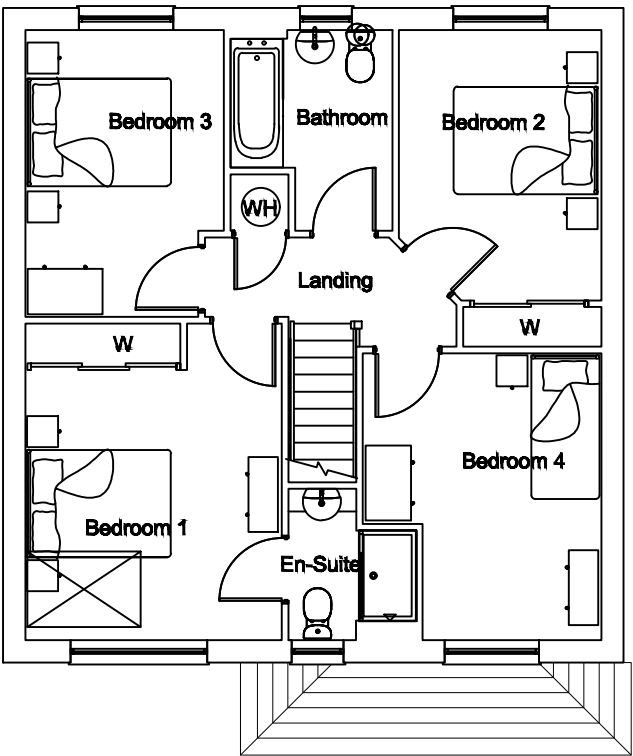

First Floor Plan

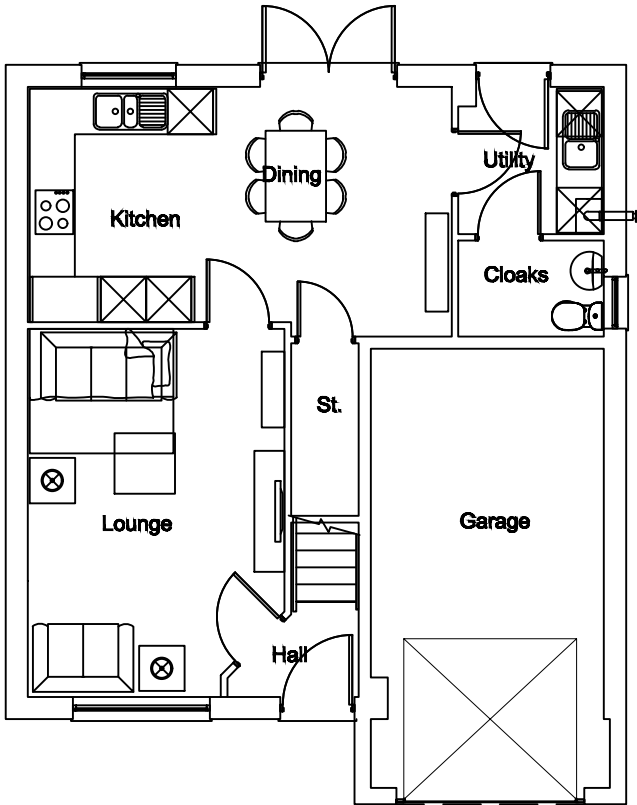

Ground Floor Plan



PLANS AND ELEVATIONS EXISTING LAYOUT

notes:

revisions:

revisions:

Dearing
27 Nevinson Way
Waterlooville

drawing information

Existing

Floor plans and elevations

status : Information

date : June 22

scale : 1:100 @ A3

drawn : SL

checked : AA



PWP Architects Ltd 61 South Street, Havant, Hampshire PO9 1BZ

t: 02392 462494 f: 02392 481152

e: design@pwp-architects.com

w: www.pwp-architects.com

job: 5888

dwg: 1200

rev: /



NOTE: The contractor is responsible for checking all site dimensions and levels. These should be checked prior to the ordering of any components and before the commencement of the works. All discrepancies should be brought to the attention of the Contract Administrator