




Note:
Do not Scale from this Drawing (except for planning approval).
All dimensions are in millimetres and to be checked on site.
All Dimensions relating to subcontractors or suppliers work
must be checked and agreed between the main contractor and
the sub-contractors and suppliers.

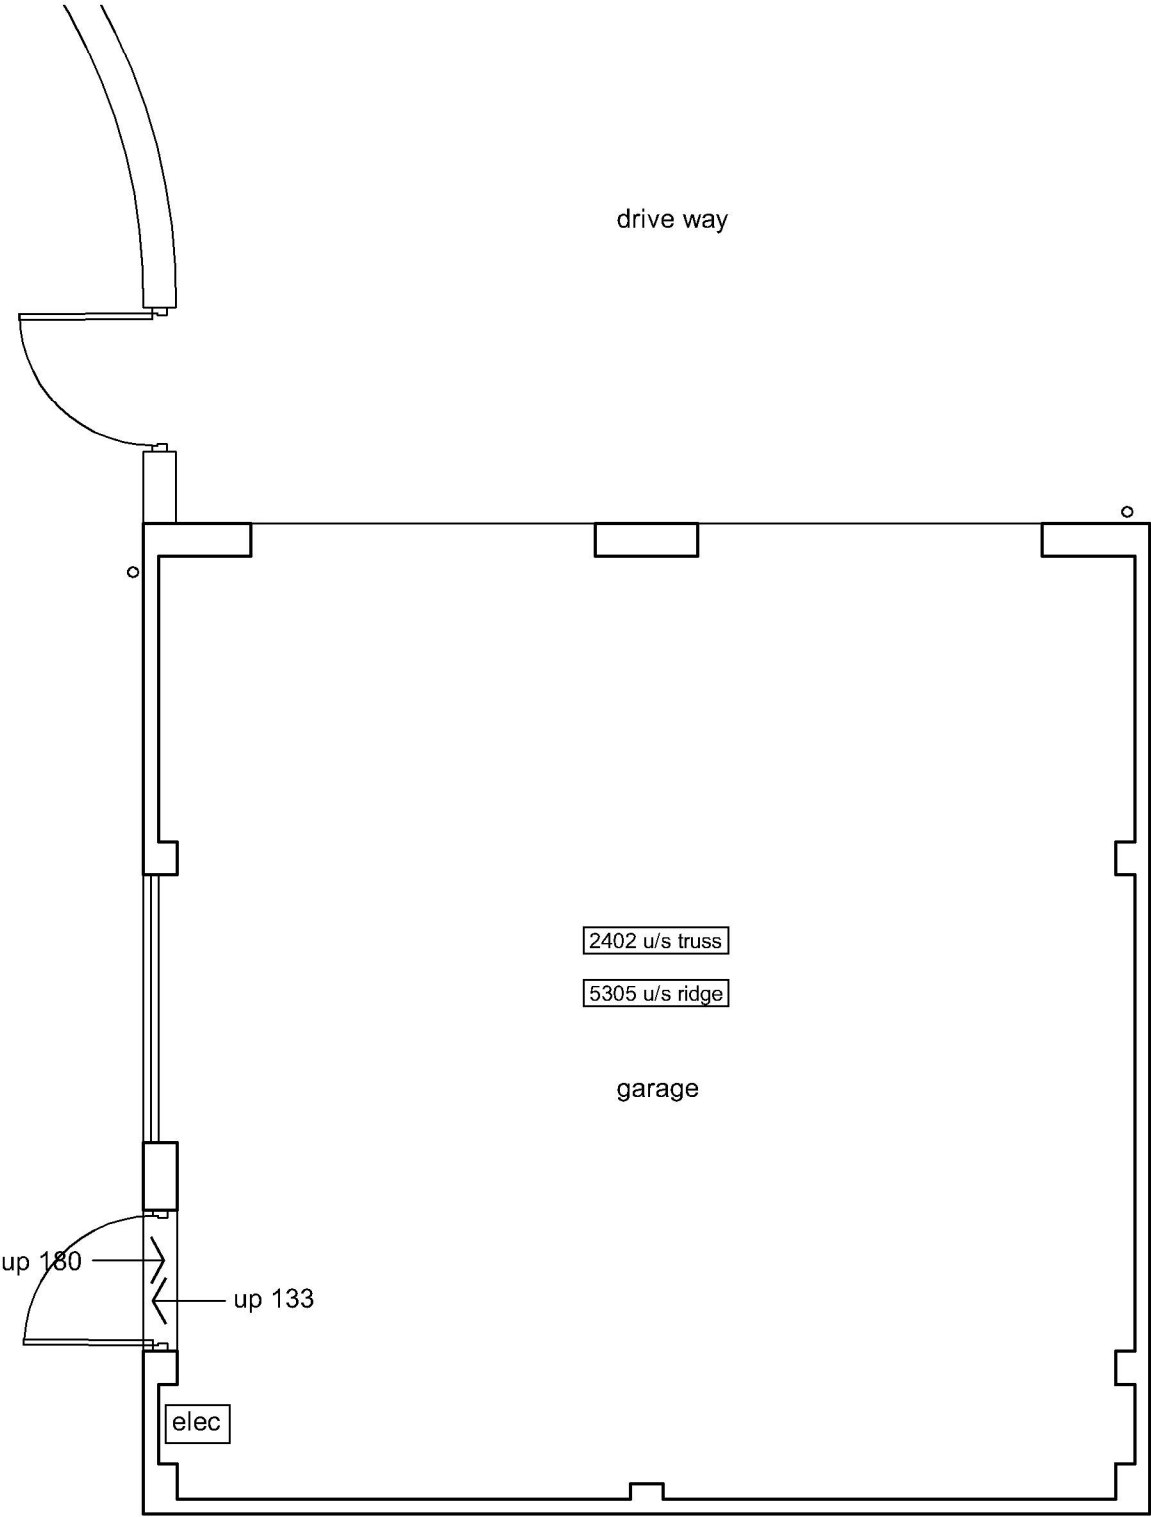

EXISTING GARAGE FLOOR PLAN
SCALE 1:50

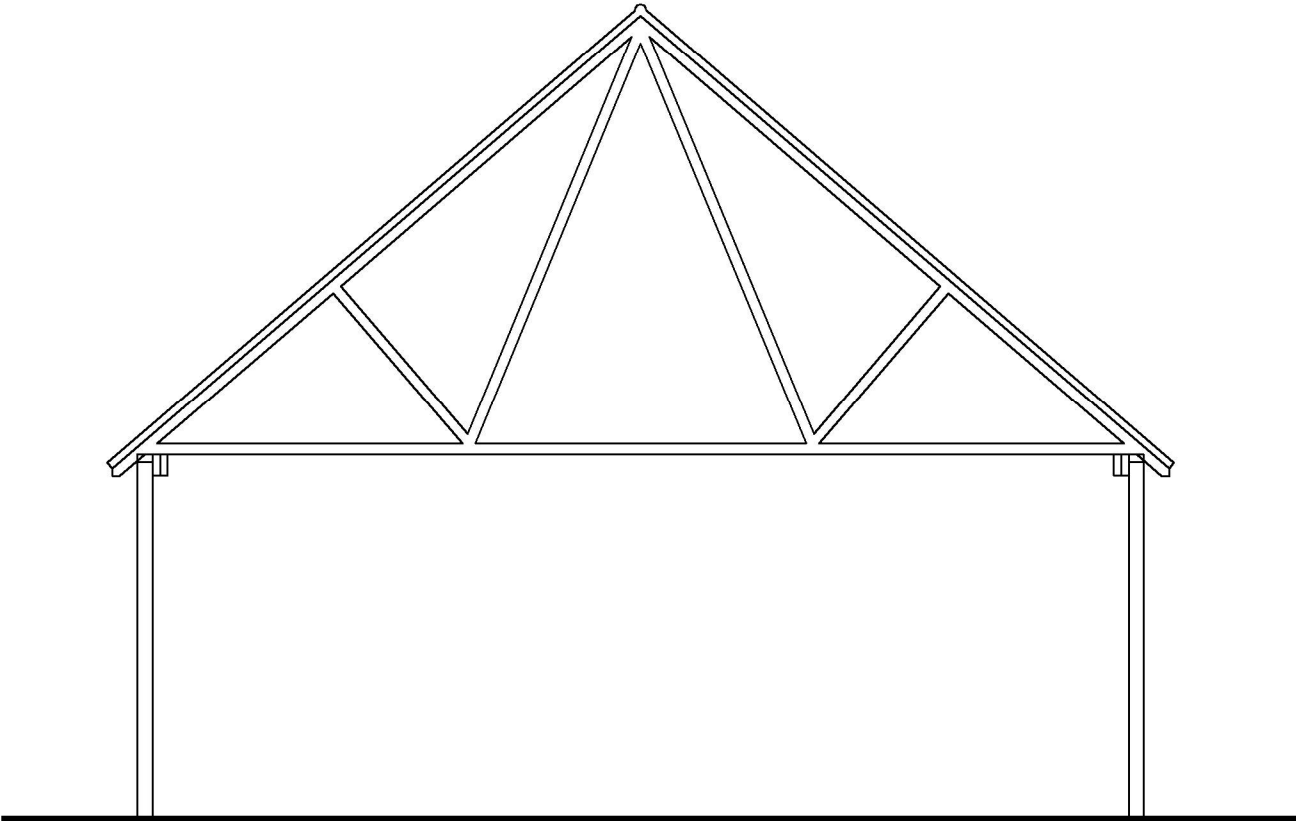

EXISTING SECTION
SCALE 1:50

 

DRAWING TITLE - EXISTING SURVEY - EXISTING GARAGE PLAN & SECTION		DATE - April 2022		SCALE - 1:50 @ A3	
CLIENT - Mr & Mrs Clift, 89 St Marys Road, Hayling Island, Hants.		DRN - gp	CHK - -	DRAWING REF - 22202 EX100	Rev -
				grp architectural design t. 07747 011252 e. gavin.page77@gmail.com	