



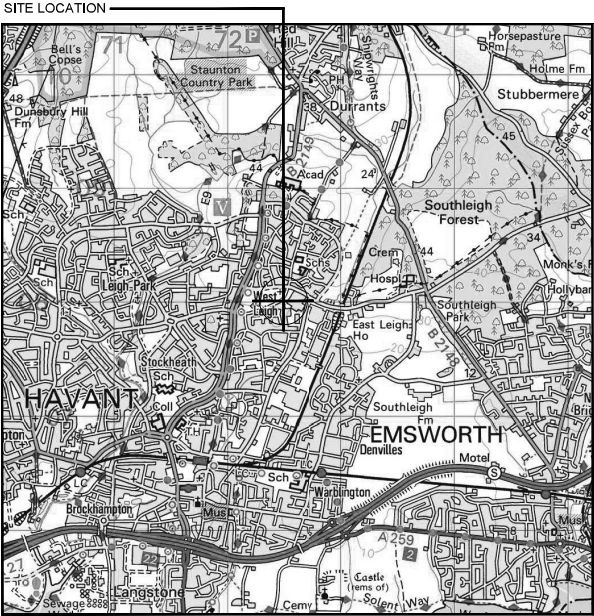

Reproduced by permission of Ordnance Survey on behalf of the Controller of Her Majesty's Stationery Office All rights reserved. © Crown Copyright licence no. 100022432


SITE AREA PLAN

 

SITE PHOTOGRAPH




PARKING LOCATION

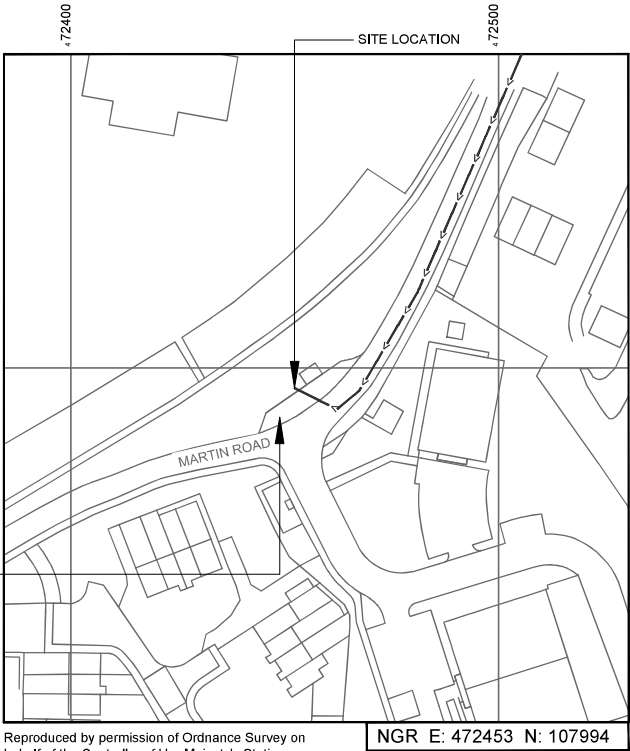

Reproduced by permission of Ordnance Survey on behalf of the Controller of Her Majesty's Stationery Office All rights reserved. © Crown Copyright licence no. 100022432

NGR E: 472453 N: 107994

SITE LOCATION PLAN

 

GOOGLE MAPS QR CODE

GOOGLE MAPS - <https://tinyurl.com/k3br343r>

STREETVIEW - <https://tinyurl.com/ynmkja6a>

NOTES:

1. ALL DIMENSIONS IN MM UNLESS OTHERWISE NOTED.

Access Route To Site:

Directions To Site: Get on M56 in Beechwood, Runcorn from A557, A533 and A5126 8 min (5.6 mi) Take M6, M6 Toll and M40 to A34 in Oxfordshire. Take exit 9 from M40 2 hr 18 min (145 mi) Continue on A34, Take Morestead Rd and B2149 to Martin Rd in Havant

REV	MODIFICATION	BY	CH	DATE
A	Issued for Planning	JMS	RWB	21.12.21

CK Hutchison Networks (UK) Limited

Great Brighams Mead,
Vastern Road, Reading,
Berkshire, England,
RG1 8DJ

Design Consultant & Principal Contractor:



Great British Communications
Lapwing House, Block 3 Forward Point,
Tan House Lane, Widnes, Cheshire, WAB 0SL
t. 44 (0)151 420 4128
www.gbc-services.co.uk

Site Name: WEST LEIGH PARK

BUK Nominal ID: HVT20670

Address: WEST LEIGH PARK
MARTIN ROAD
HAVANT
HAMPSHIRE
PO9 5TE


Title: 002 SITE LOCATION PLAN

Project: UNILATERAL SW

Purpose of Issue: PLANNING

MBNL/UTM/H3G Cell ID
HVT056/85453/PO0866

Drawing No: HVT20670_HVT056_85453_PO0866_GA_REV A Issue: A

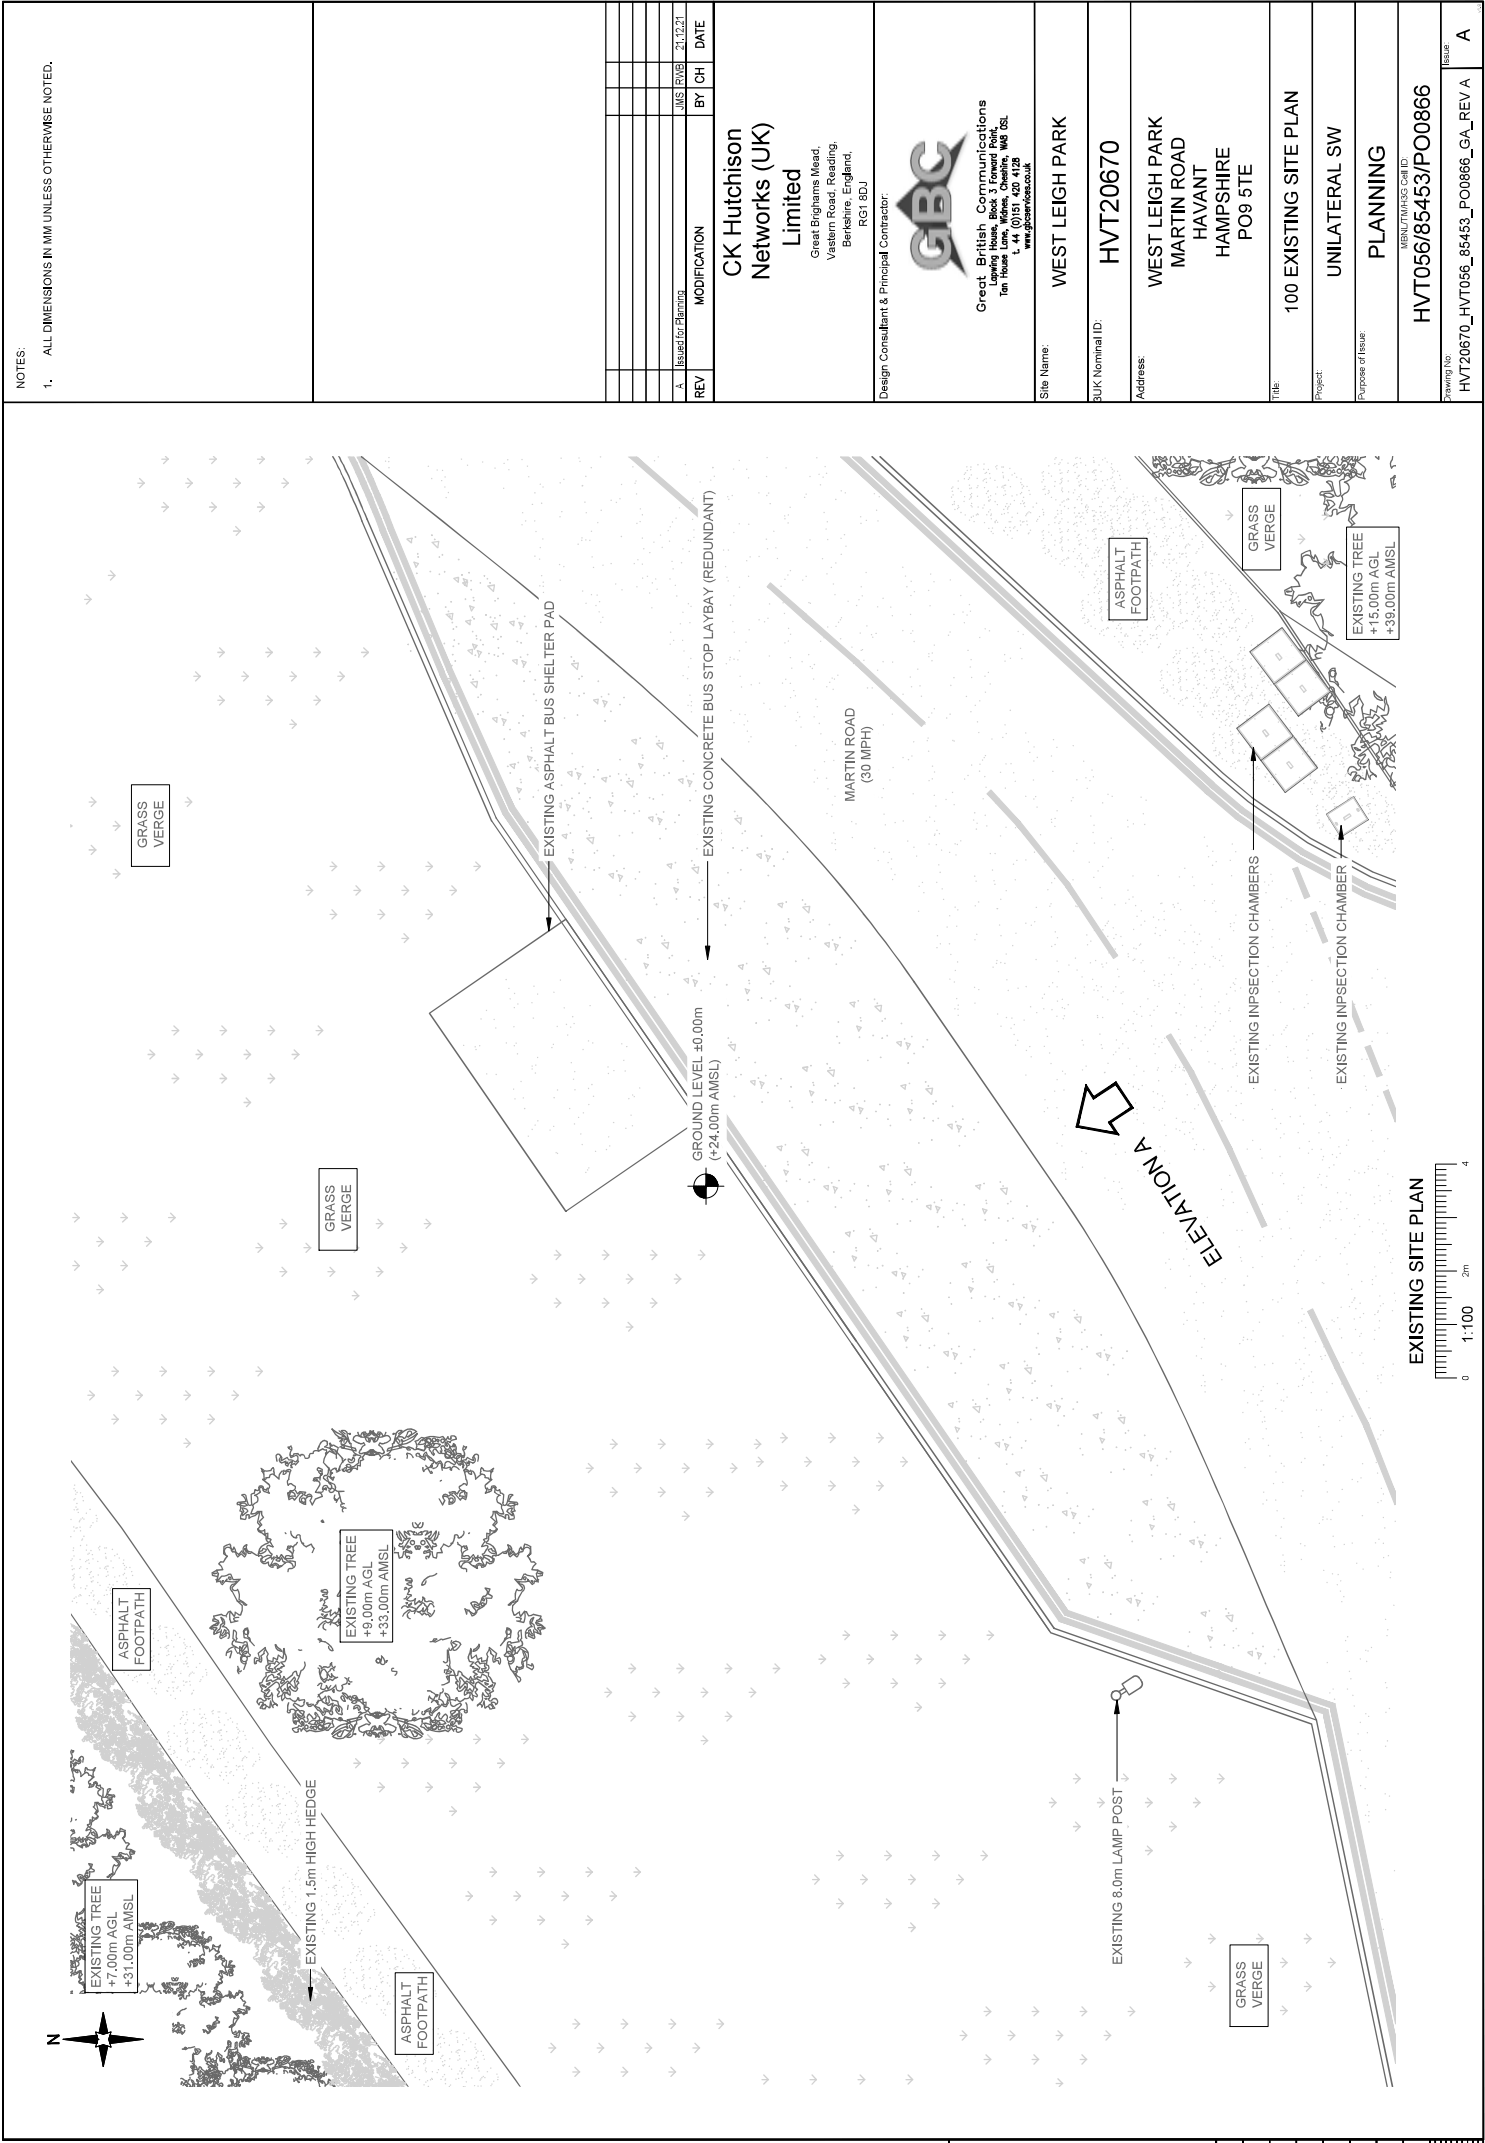

NOTES:
1. ALL DIMENSIONS IN MM UNLESS OTHERWISE NOTED.

REV	Issued for Planning	MODIFICATION	BY	CH	DATE
A			JMS	RUB	21.12.21

**CK Hutchison
Networks (UK)
Limited**
Great Brighams Mead,
Vestern Road, Reading,
Berkshire, England,
RG1 8DJ

Design Consultant & Principal Contractor:



Great British Communications
Laying House, Box 3 Forward Road,
Ten House Lane, Wotton, Oxon, MK5 0SL
T: 44 (0)151 425 4128
www.greatbritishcommunications.co.uk

Site Name:

WEST LEIGH PARK

SUK Nominal ID:

HVT20670

Address:

WEST LEIGH PARK
MARTIN ROAD
HAVANT
HAMPSHIRE
PO9 5TE

Title:

100 EXISTING SITE PLAN

Project:

UNILATERAL SW

Purpose of Issue:

PLANNING

REVISIONS

HVT056/85453/PO0866

Drawing No:

HVT20670_HVT056_85453_PO0866_GA_REV A

Issue:


A

1. ALL DIMENSIONS IN MM UNLESS OTHERWISE NOTED.

[illegible]

Great Brighams Mead,
Vastern Road, Reading
Berkshire, England,
RG1 8DJ

Design Consultant & Principal Contractor:

 

Site Name:

WEST LEIGH PARK

BUK Nominal ID:

HVT20670

Address:

WEST LEIGH PARK
MARTIN ROAD
HAVANT
HAMPSHIRE
PO9 5TE

Title:

150 EXISTING SITE ELEVATION

Project:

UNILATERAL SW

Purpose of Issue:	
-------------------	--

PLANNING

MBNL/TM/H3G Cell ID:


HVT056/85453/PO0866
MBND/17H3G Cell ID:

Drawing No

HVT20670_HVT056_85453_PO0866_GA_REV A

Issue:

A

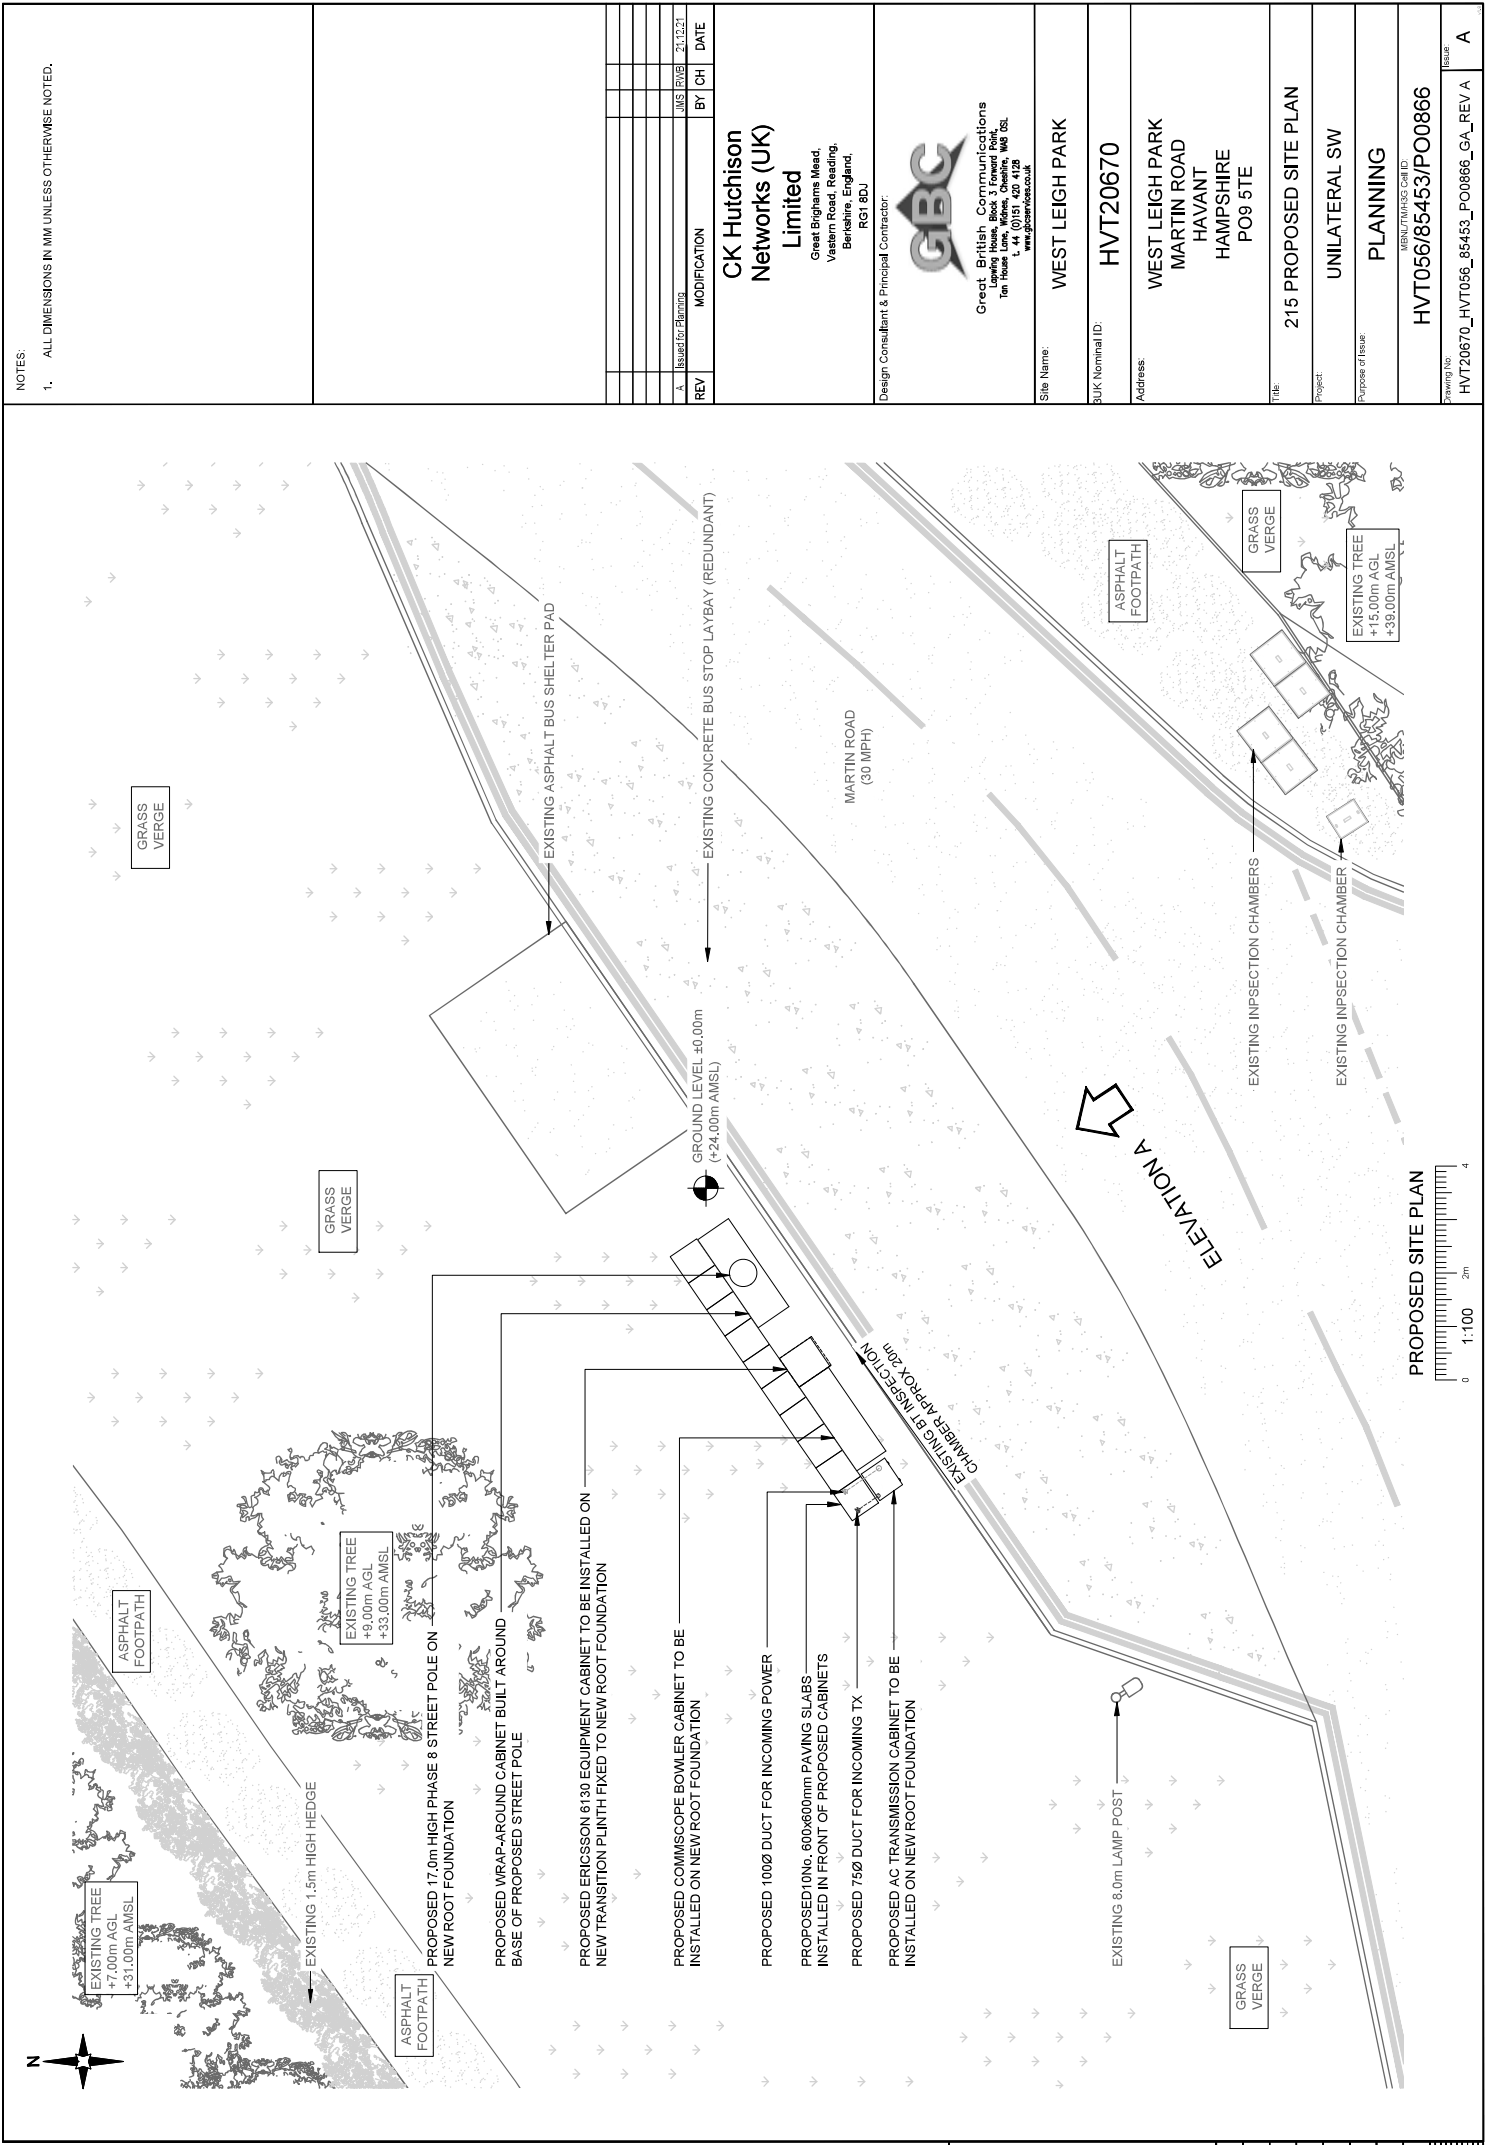

NOTES:
1. ALL DIMENSIONS IN MM UNLESS OTHERWISE NOTED.

REV	Issued for Planning	MODIFICATION	BY	CH	DATE
A			JMS	RUB	21.12.21

**CK Hutchison
Networks (UK)
Limited**
Great Brighams Mead,
Vestern Road, Reading,
Berksire, England,
RG1 8DJ

Design Consultant & Principal Contractor:



Greet British Communications
Laying House, Box 3 Forest Park,
Ten House Lane, Widen, Okeing, Wilt OS,
L 44 (0)151 420 4128
www.greetcommunications.com

Site Name:

WEST LEIGH PARK

SUK Nominal ID:

HVT20670

Address:

WEST LEIGH PARK
MARTIN ROAD
HAVANT
HAMPSHIRE
PO9 5TE

Title:

215 PROPOSED SITE PLAN

Project:

UNILATERAL SW

Purpose of Issue:

PLANNING

MRNUTMASC C&ID


HVT056/85453/PO0866

Drawing No:

HVT20670_HVT056_85453_PO0866_GA_REV A

Issue:

A

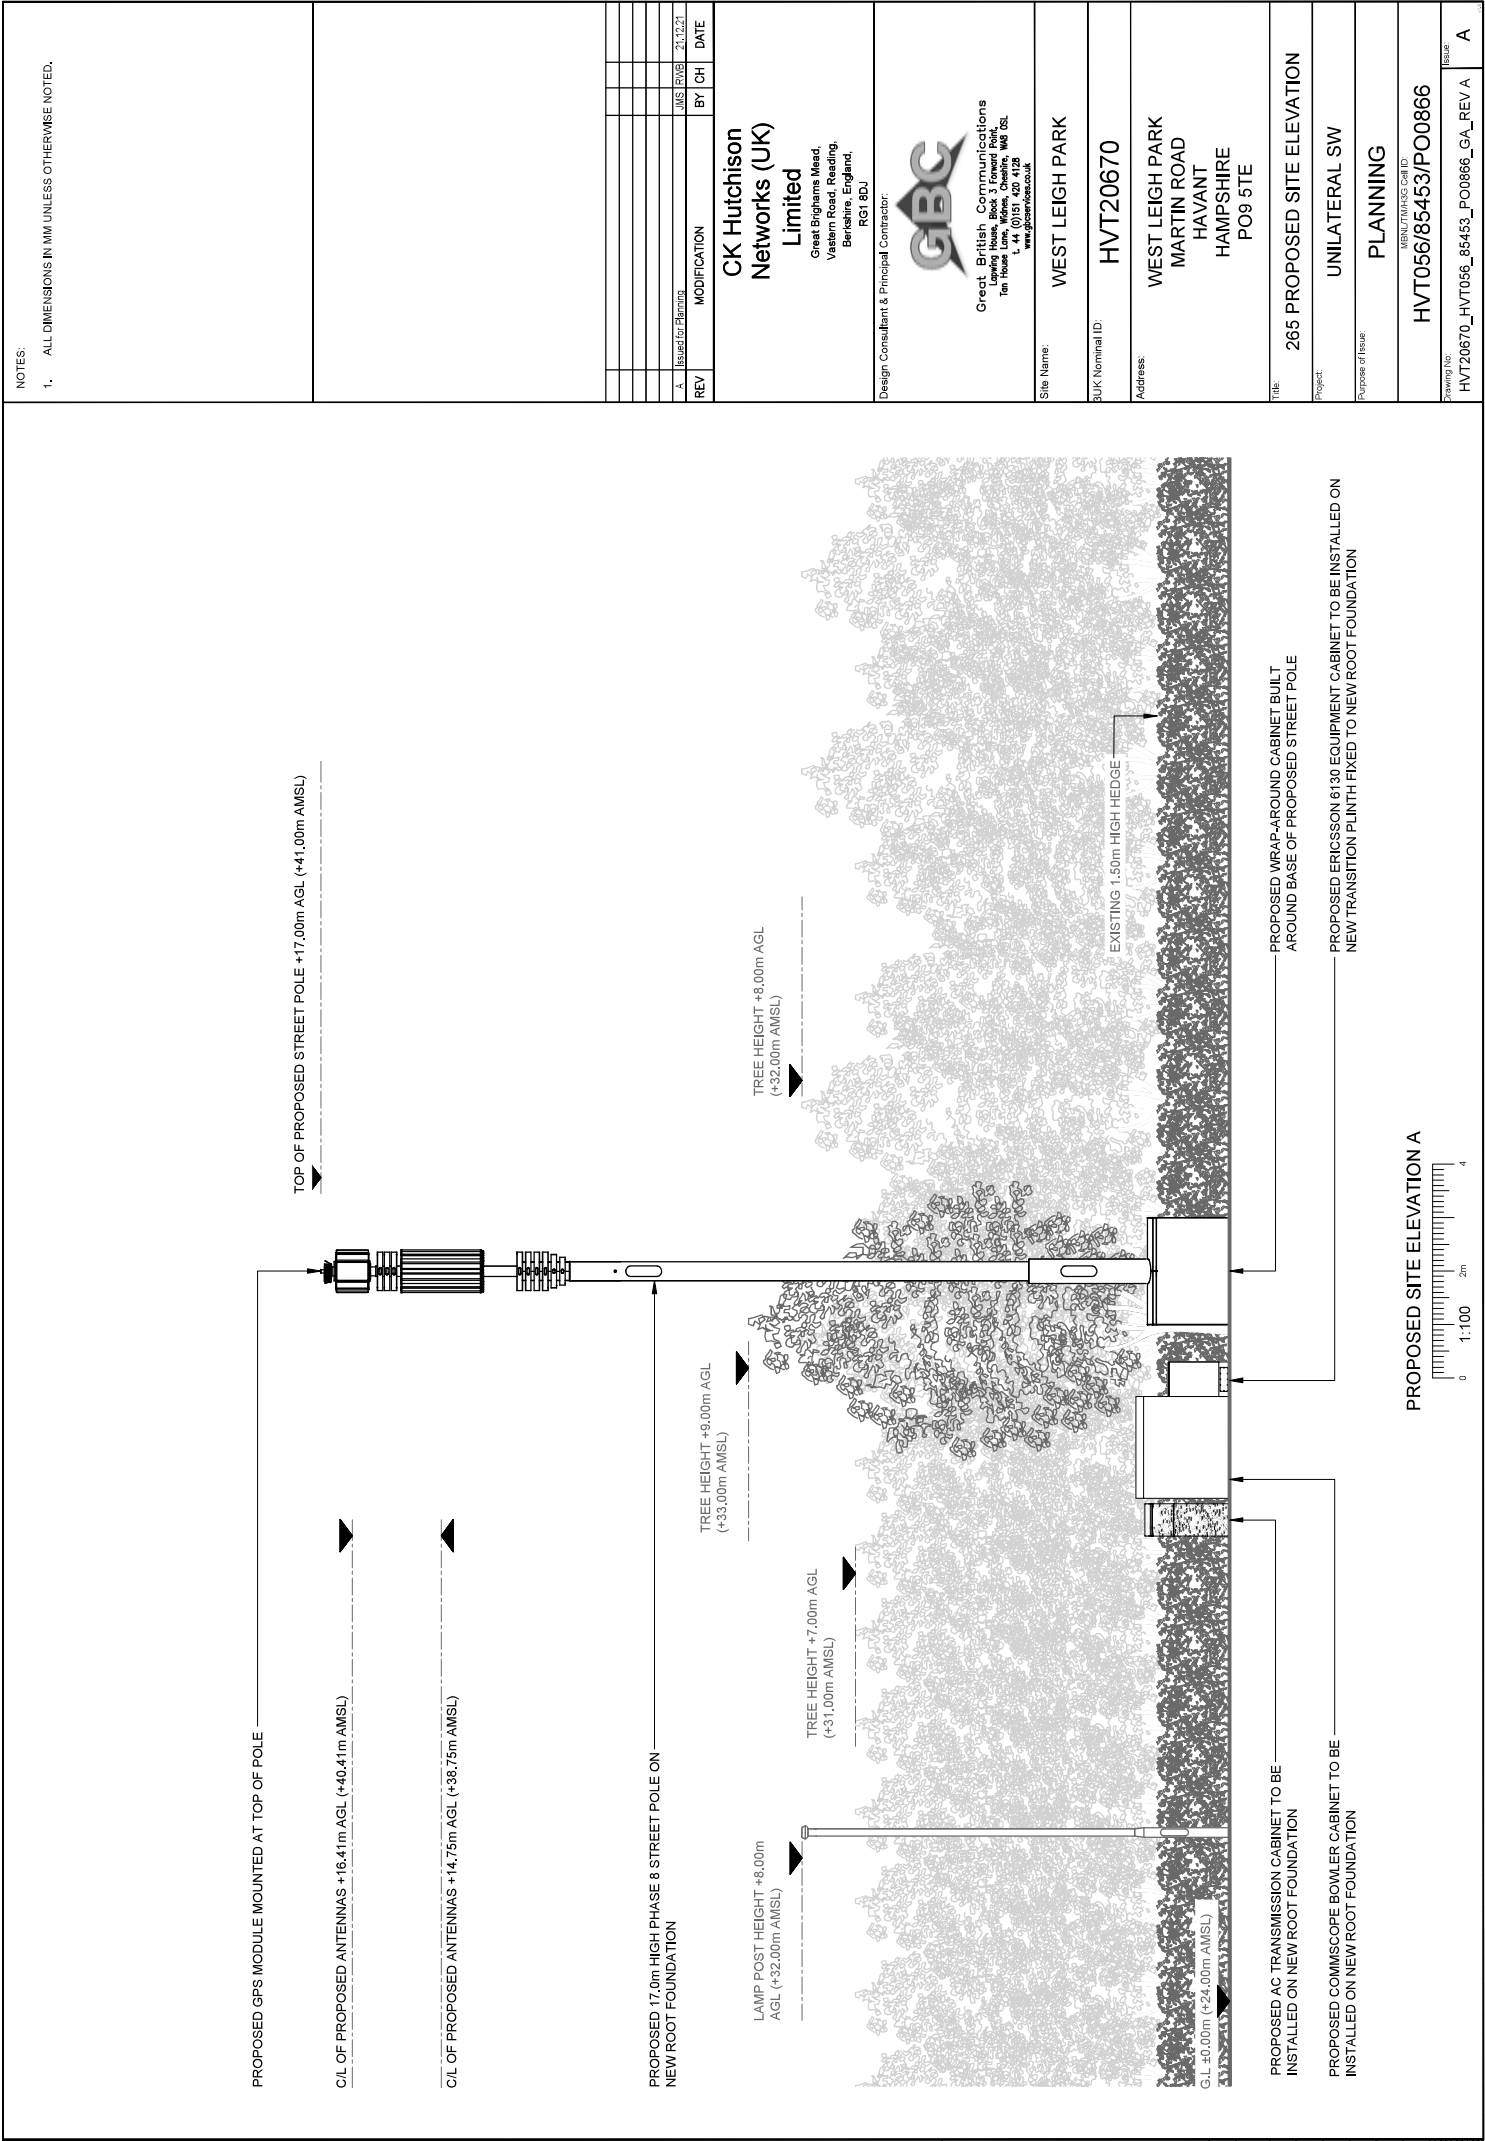

NOTES:
1. ALL DIMENSIONS IN MM UNLESS OTHERWISE NOTED.

REV	ISSUED FOR	MODIFICATION	BY	CH	DATE
A	Issued for Planning		JMS	RUB	21.12.21

CK Hutchison Networks (UK) Limited
Great Brighams Mead,
Vestern Road, Reading,
Berkshire, England,
RG1 8DJ

Design Consultant & Principal Contractor:
GBC
Greet British Communications
Layday House, Box 3 Forest Park,
Ten House Lane, Widen, Ossett, Wd 0SL
T: 44 (0)151 420 4128
www.gbcsolutions.co.uk

Site Name: **WEST LEIGH PARK**

BUK Nominal ID: **HVT20670**

Address:
**WEST LEIGH PARK
MARTIN ROAD
HAVANT
HAMPSHIRE
PO9 5TE**

Title: **265 PROPOSED SITE ELEVATION**

Project: **UNILATERAL SW**

Purpose of Issue: **PLANNING**

Revision:
HVT056/85453/PO0866

Drawing No: **HVT20670_HVT056_85453_PO0866_GA_REV A**
Issue: **A**

[illegible]A horizontal scale bar with markings for 10mm and 50mm. The 10mm mark is on the right, and the 50mm mark is on the left. The scale is oriented with 0mm on the right and increasing to the left.