



Dimensions to be checked on site before commencing work. Any discrepancies shall be reported to the architect immediately.

Do not scale from these drawings except for planning purposes. Use figured dimensions only.


Where applicable this drawing is to be read in conjunction with other consultants' drawings.

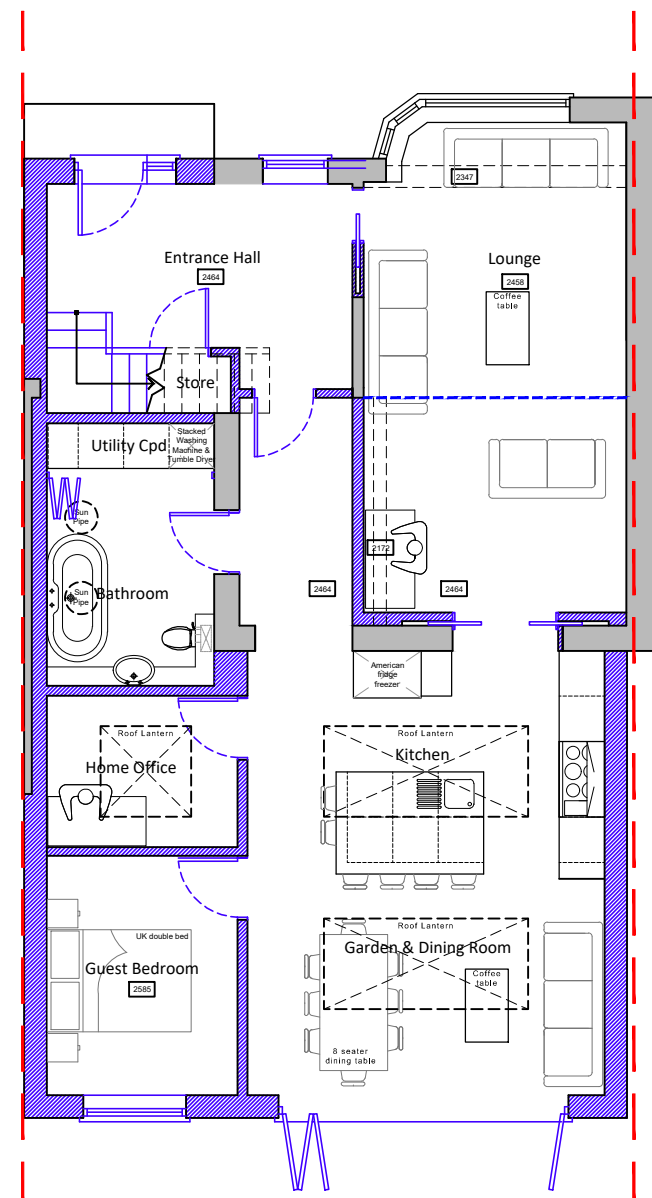


Ground floor plan scale 1:100

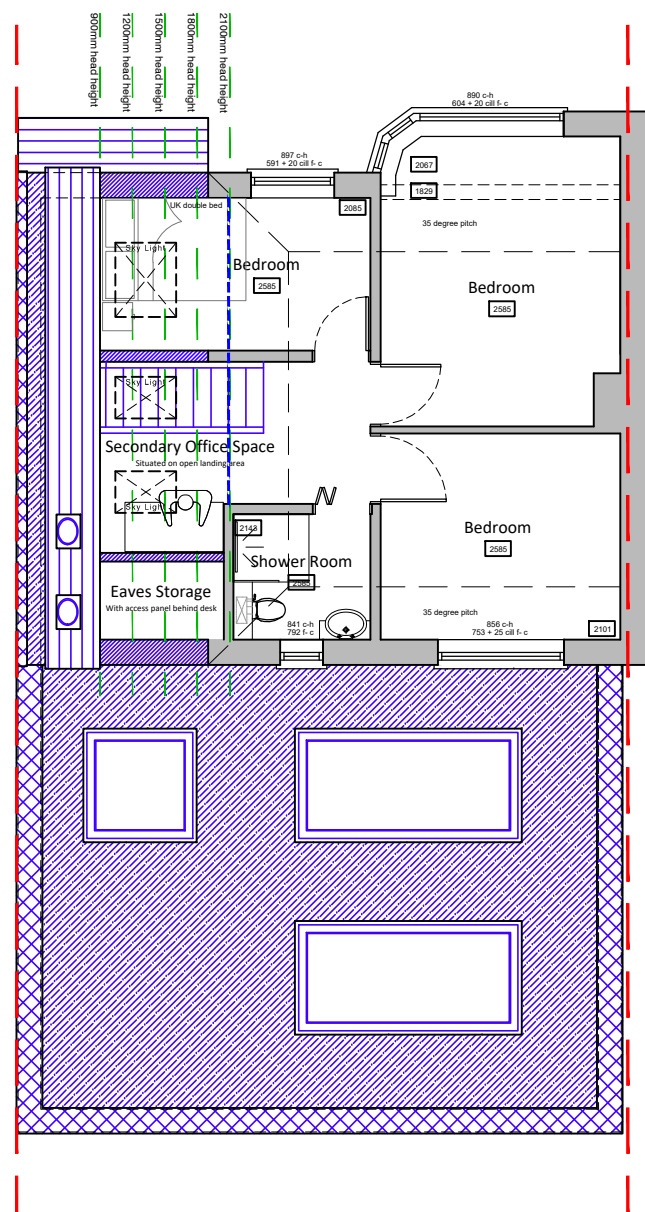

First floor plan scale 1:100

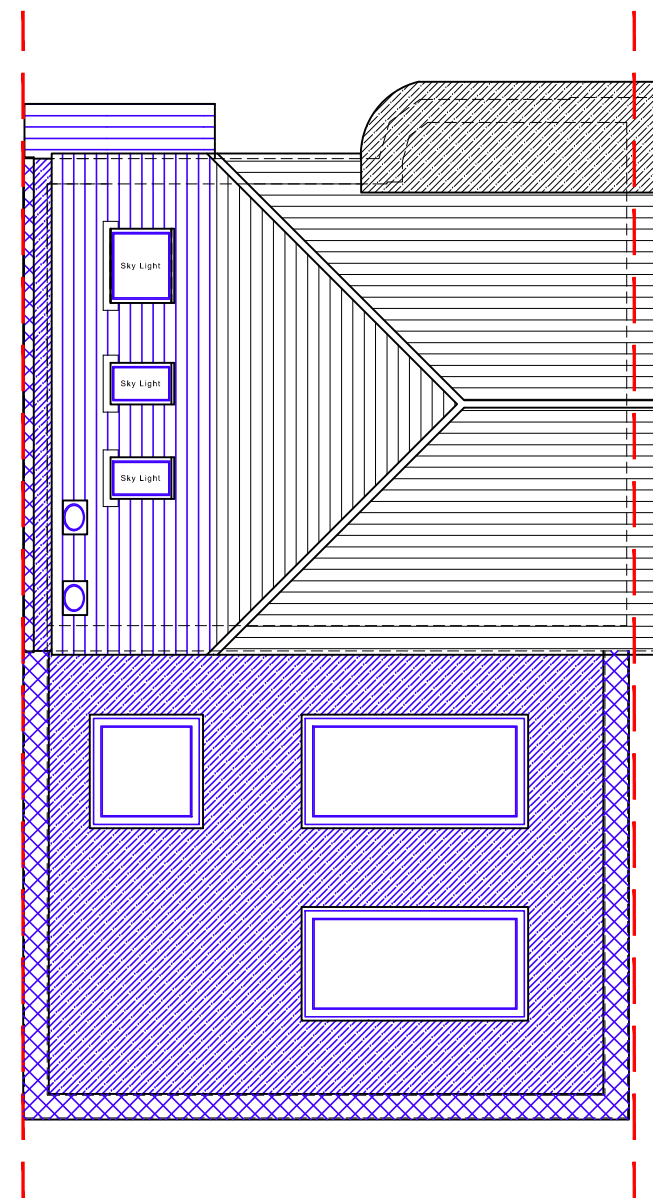

Roof plan scale 1:100

 

Existing walls



Proposed walls



Proposed structure



For  
MR & MRS SPENCER

Project  
PROPOSED EXTENSION &  
RENOVATION AT 152 HAMBLEDON  
ROAD, WATERLOOVILLE,  
HAMPSHIRE, PO7 6XA

Title  
PLANS AS PROPOSED

|                         |                       |                        |              |
|-------------------------|-----------------------|------------------------|--------------|
| Date<br>MAY 2022        | Drawn<br>SR           | Scale<br>as noted @ A3 | Checked<br>- |
| Job Number<br>PL 594.22 | Drawing Number<br>-03 | Revision<br>C          |              |

Office Tel:  
01243 933732

Email:  
admin@jb-architecturedesign.com

Web:  
www.jb-architecturedesign.com